


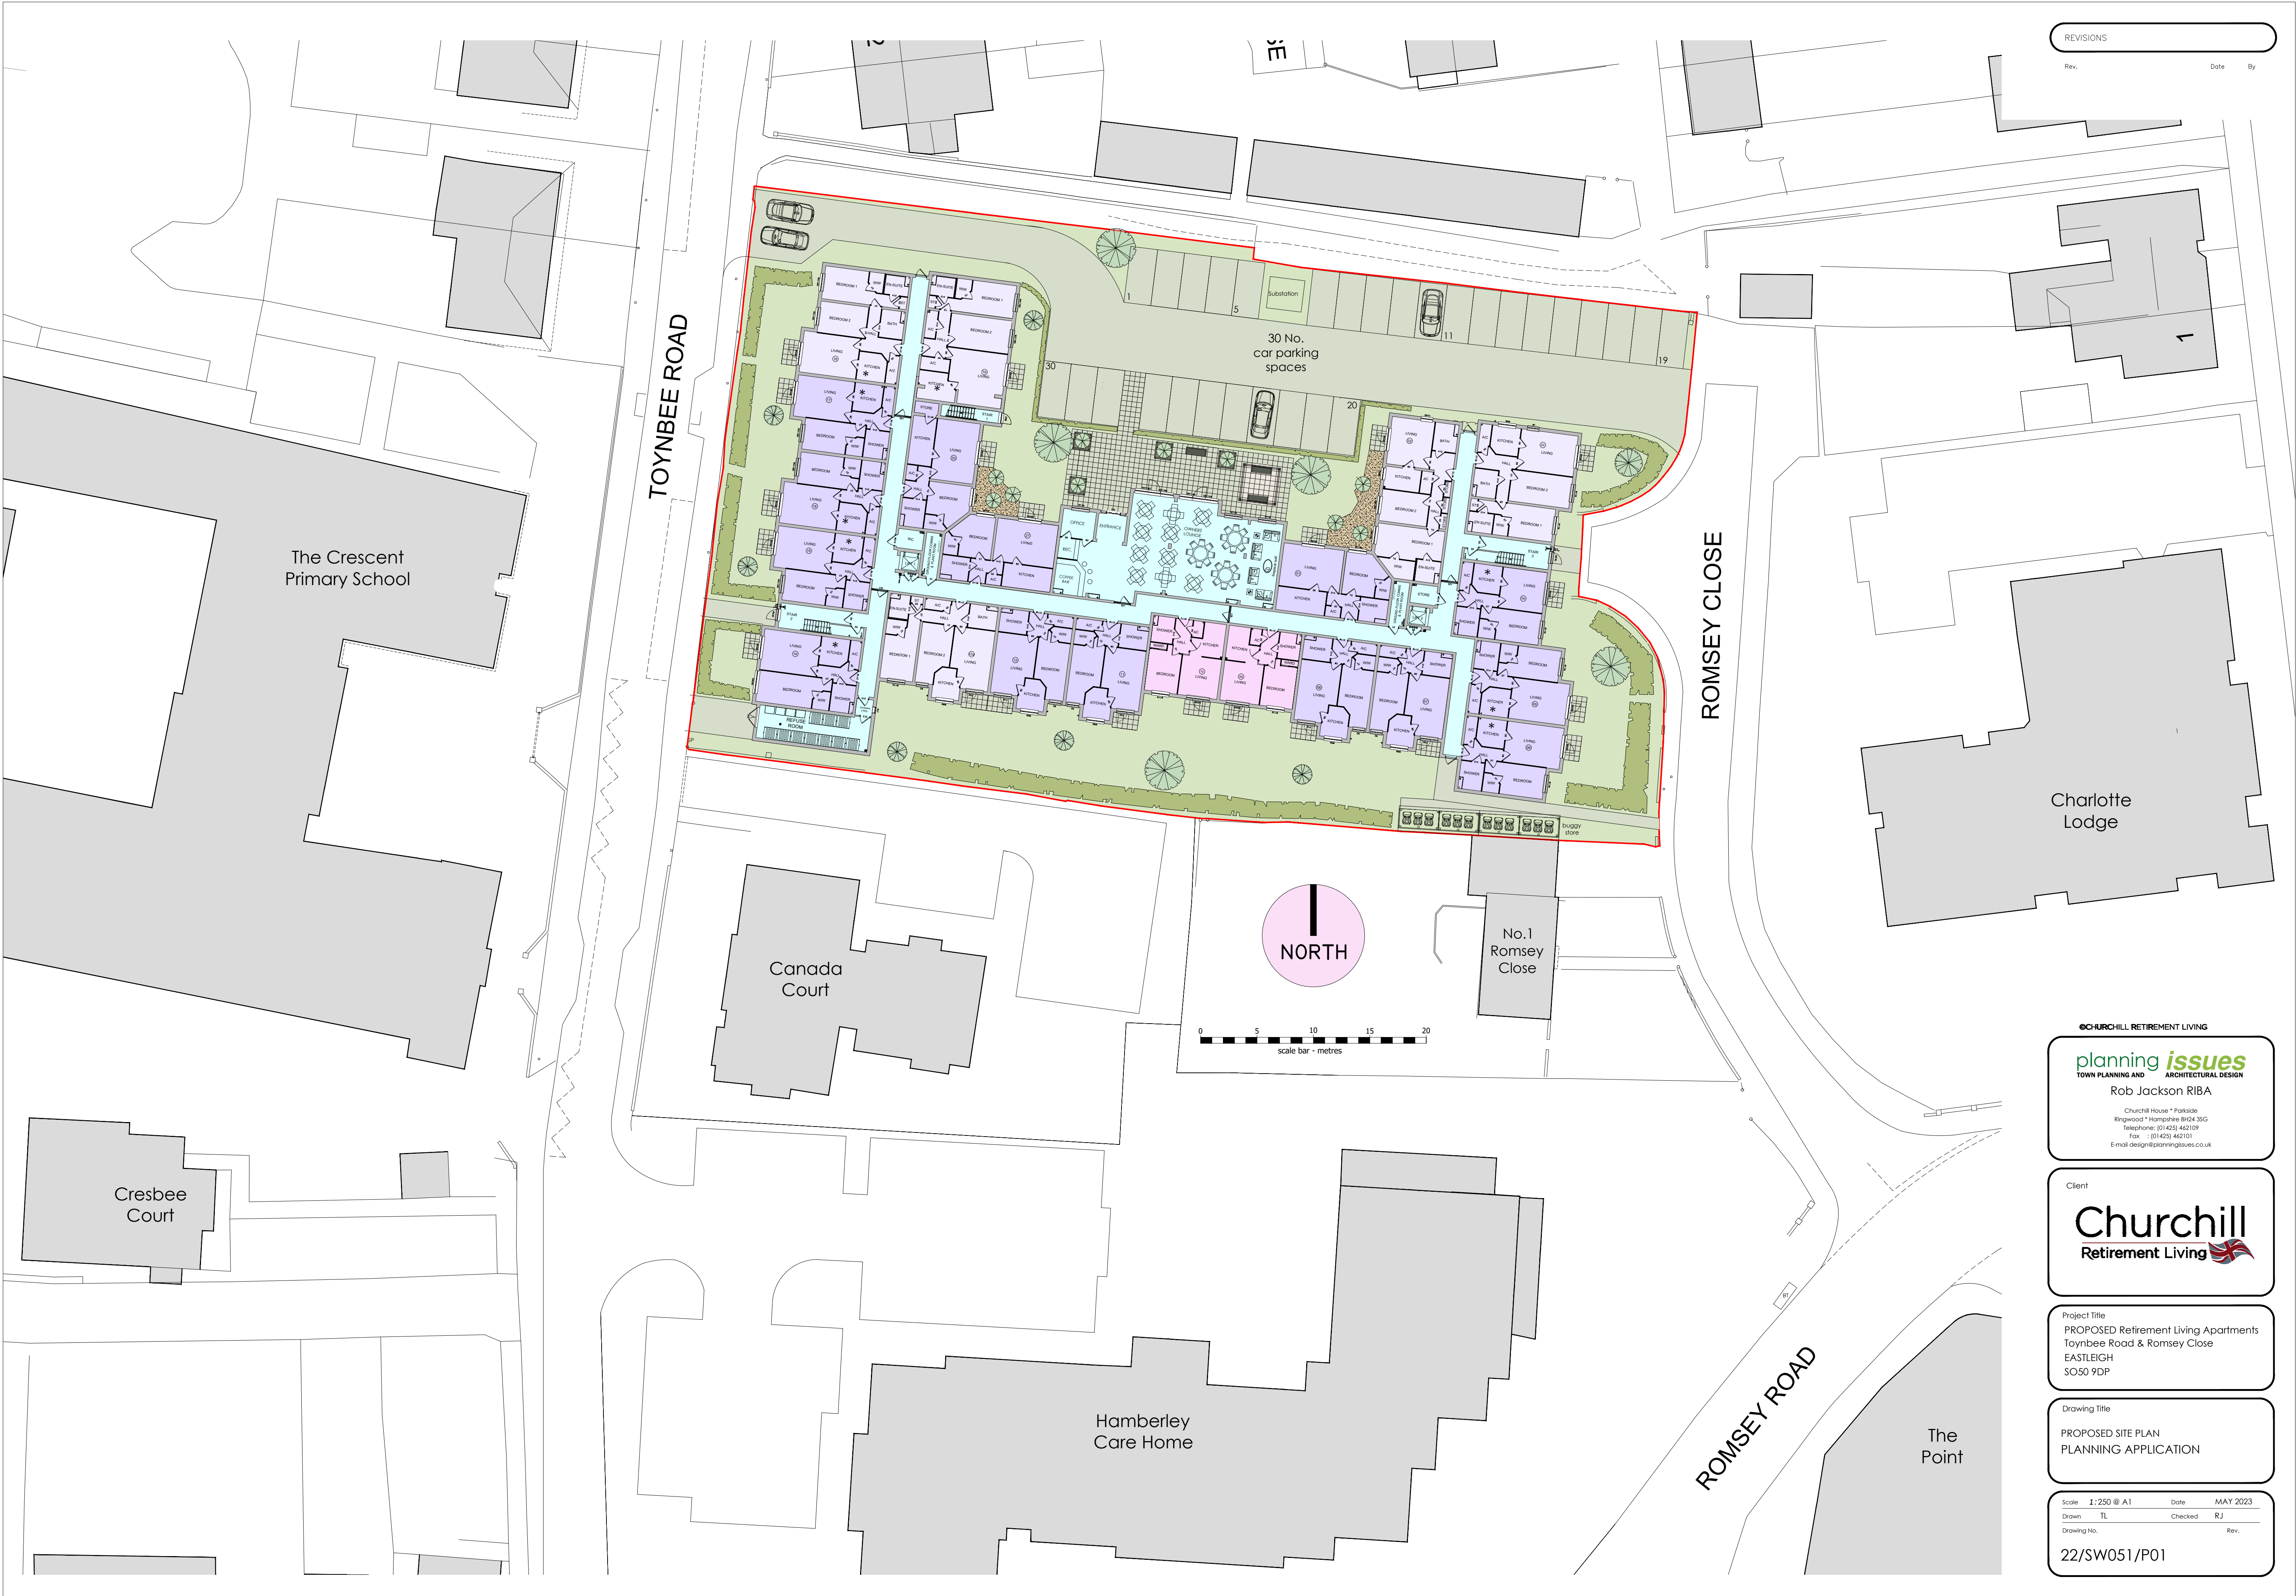

REVISIONS		
Rev.	Date	By

©CHURCHILL RETIREMENT LIVING

planning issues
TOWN PLANNING AND ARCHITECTURAL DESIGN

Rob Jackson RIBA

Churchill House * Parkside
Ringwood * Hampshire BH24 3SG
Telephone: (01423) 462109
Fax: (01423) 462101
Email: design@planningissues.co.uk

Client

Churchill Retirement Living

Project Title
PROPOSED Retirement Living Apartments
Toynbee Road & Romsey Close
EASTLEIGH
SO50 9DP

Drawing Title
PROPOSED SITE PLAN
PLANNING APPLICATION

Scale	1:250 @ A1	Date	MAY 2023
Drawn	TL	Checked	RJ
Drawing No.	22/SW051/P01		