

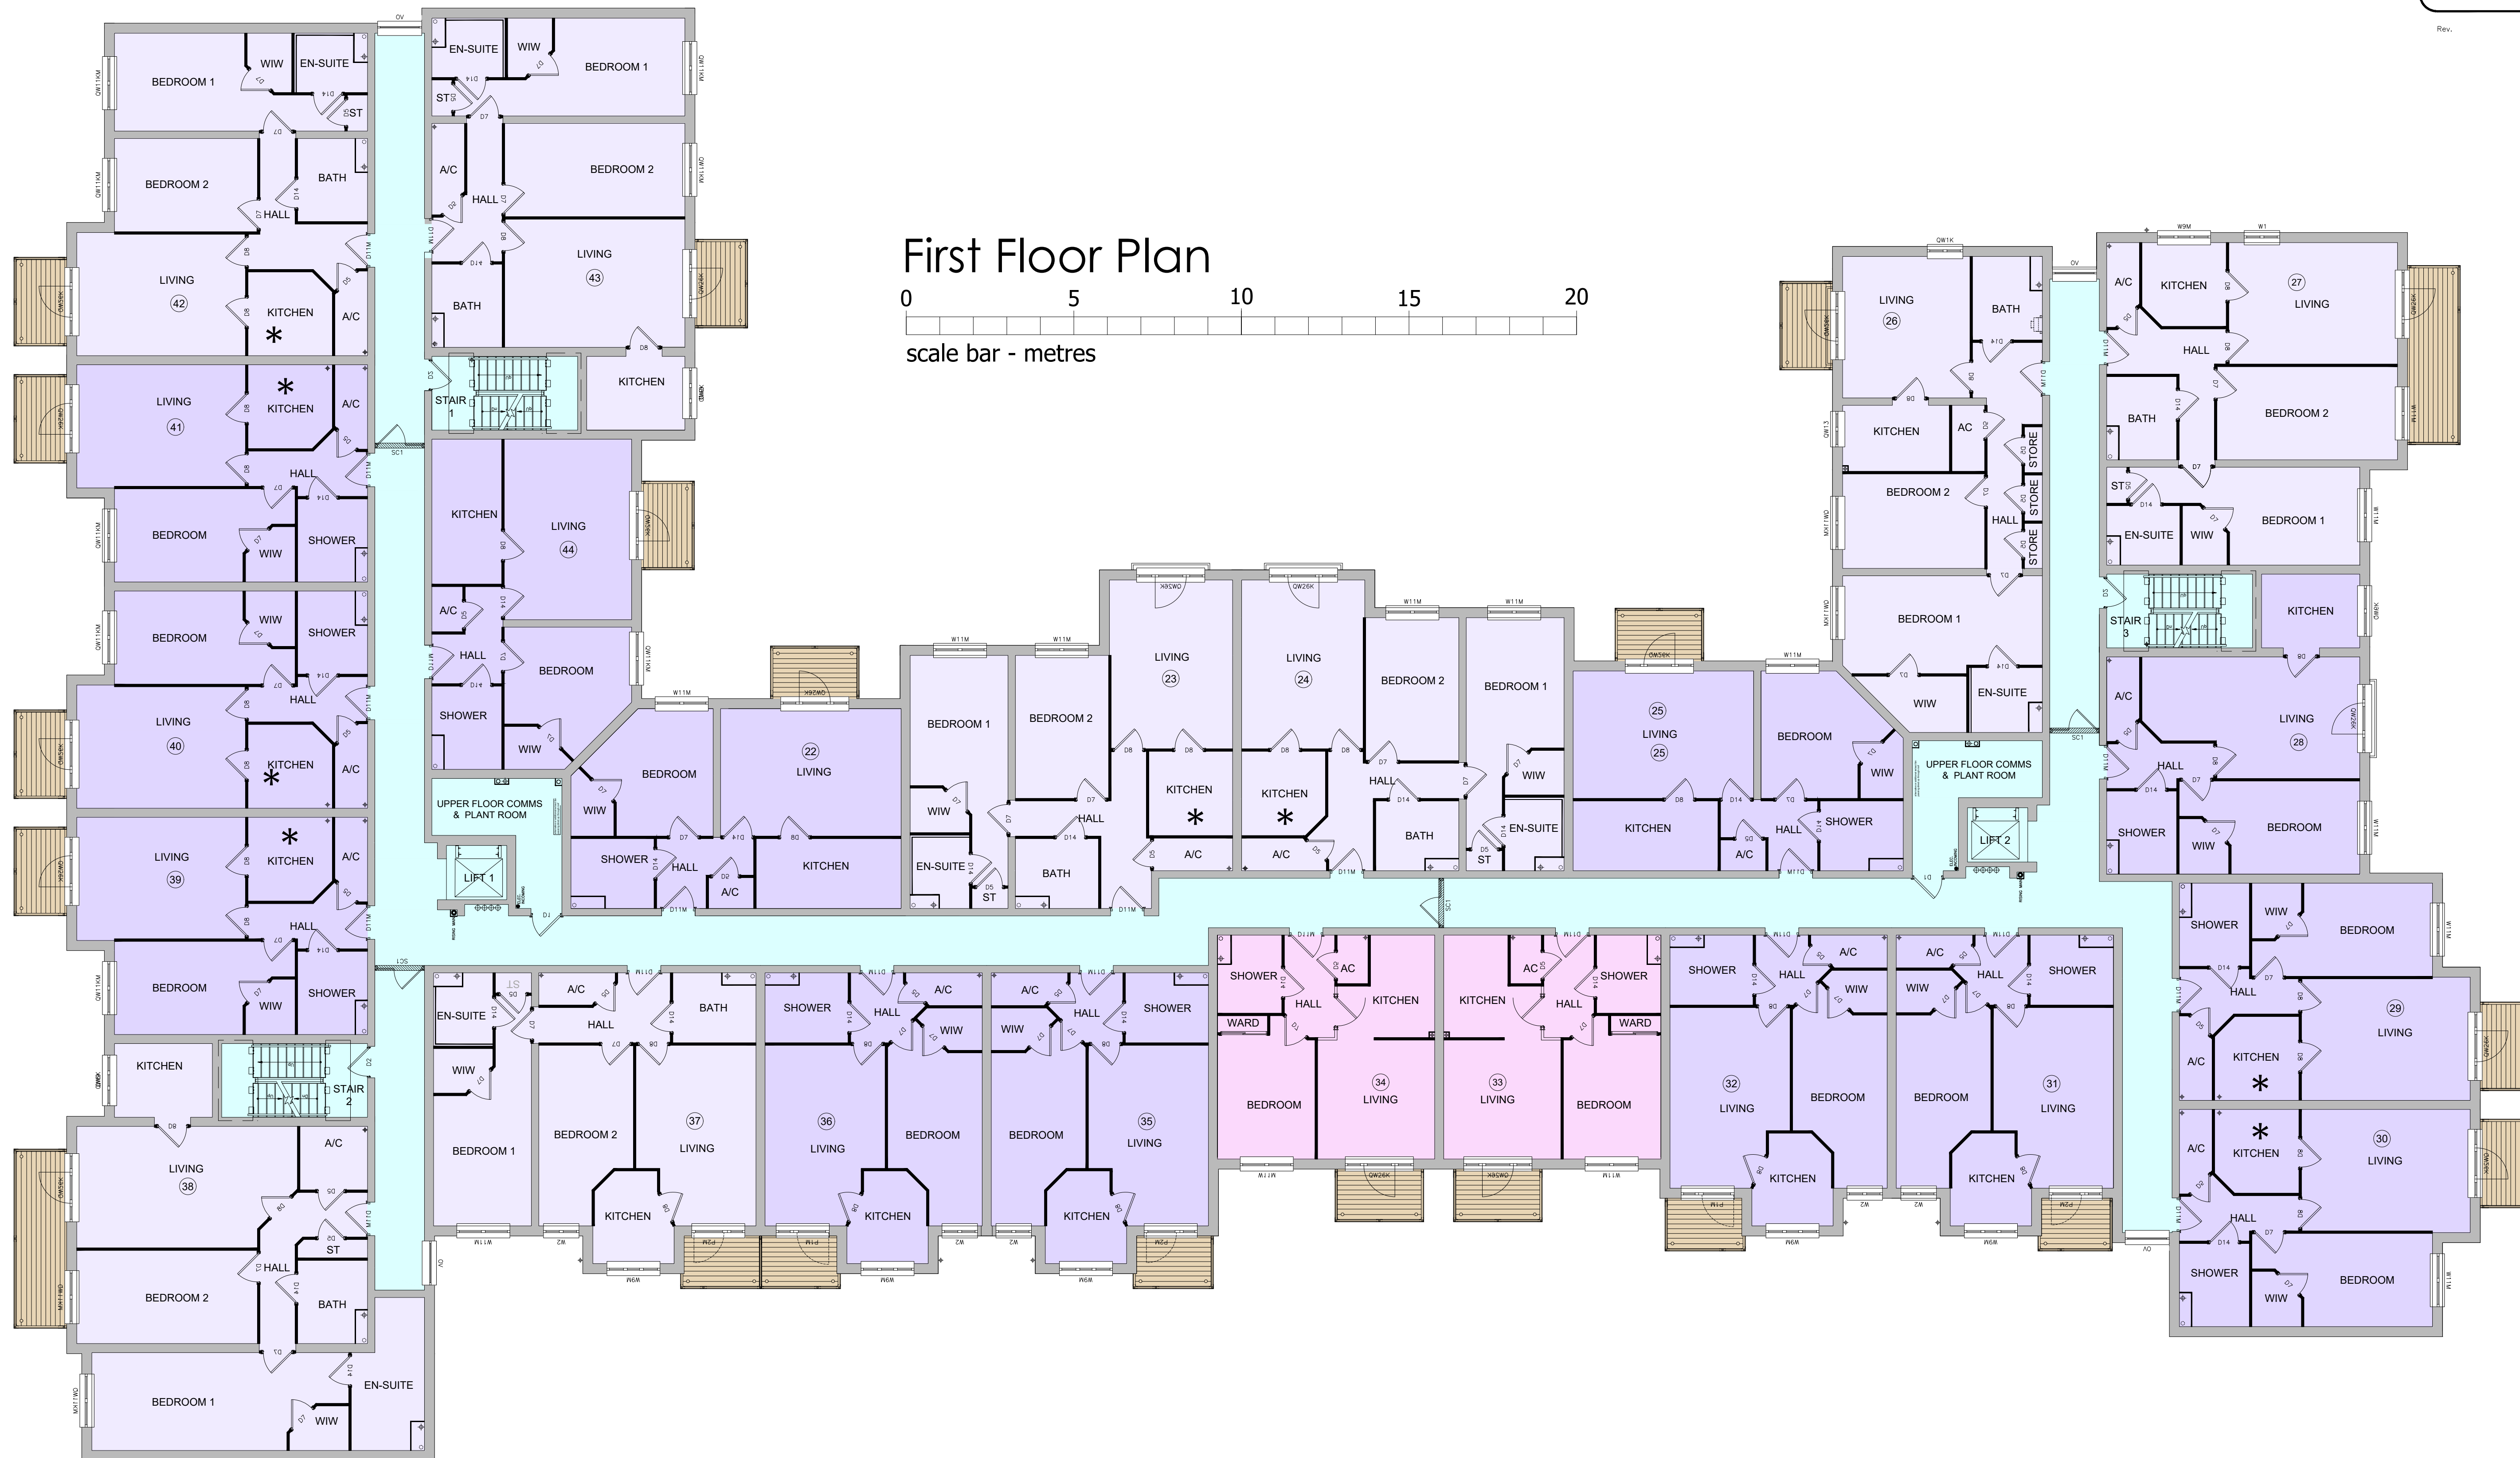


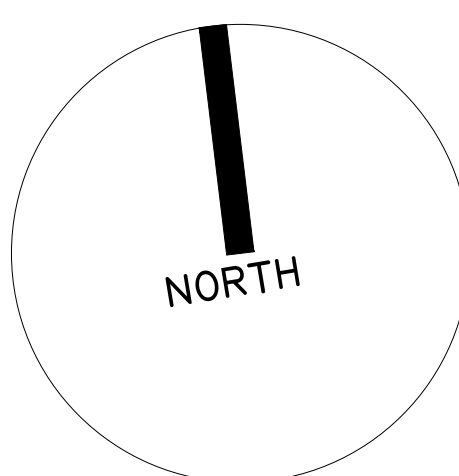

First Floor Plan

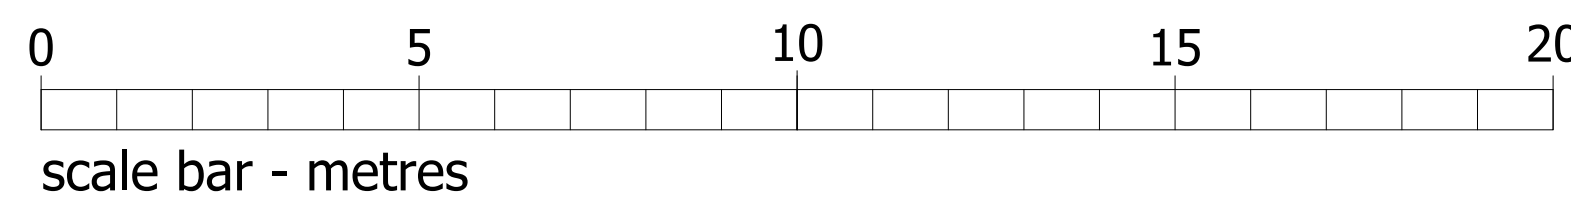

- FLAT MIX:
- 1 BED APARTMENTS = 15
- 2 BED APARTMENTS = 08
- TOTAL = 23
- 1 BED - SMALL TYPE
 - 1 BED APARTMENTS
 - 2 BED APARTMENTS
 - COMMUNAL AREAS
 - * - INTERNAL KITCHEN

CHURCHILL RETIREMENT LIVING

planning issues
TOWN PLANNING AND ARCHITECTURAL DESIGN

Rob Jackson RIBA

Churchill House * Parkside
Ringwood * Hampshire BH24 3SG
Telephone: (01425) 462109
Fax: (01425) 462101
E-mail: design@planningissues.co.uk

Client

Churchill
Retirement Living

Project Title
PROPOSED Retirement Living Apartments
Toynbee Road & Romsey Close
EASTLEIGH
SO50 9DP

Drawing Title

PROPOSED FIRST FLOOR PLAN
PLANNING APPLICATION

Scale 1:100 @ A1 Date MAY 2023

Drawn TL Checked RJ

Drawing No. Rev.

22/SW051/P03