
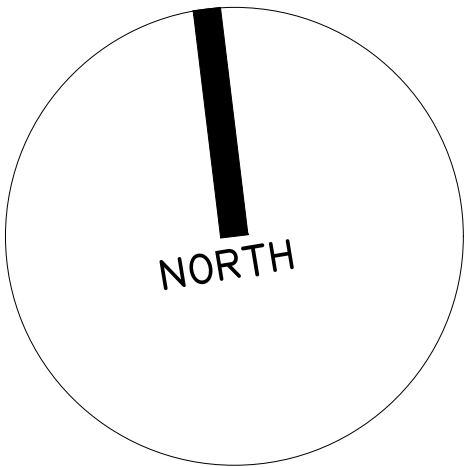


REVISIONS		
Rev.	Date	By

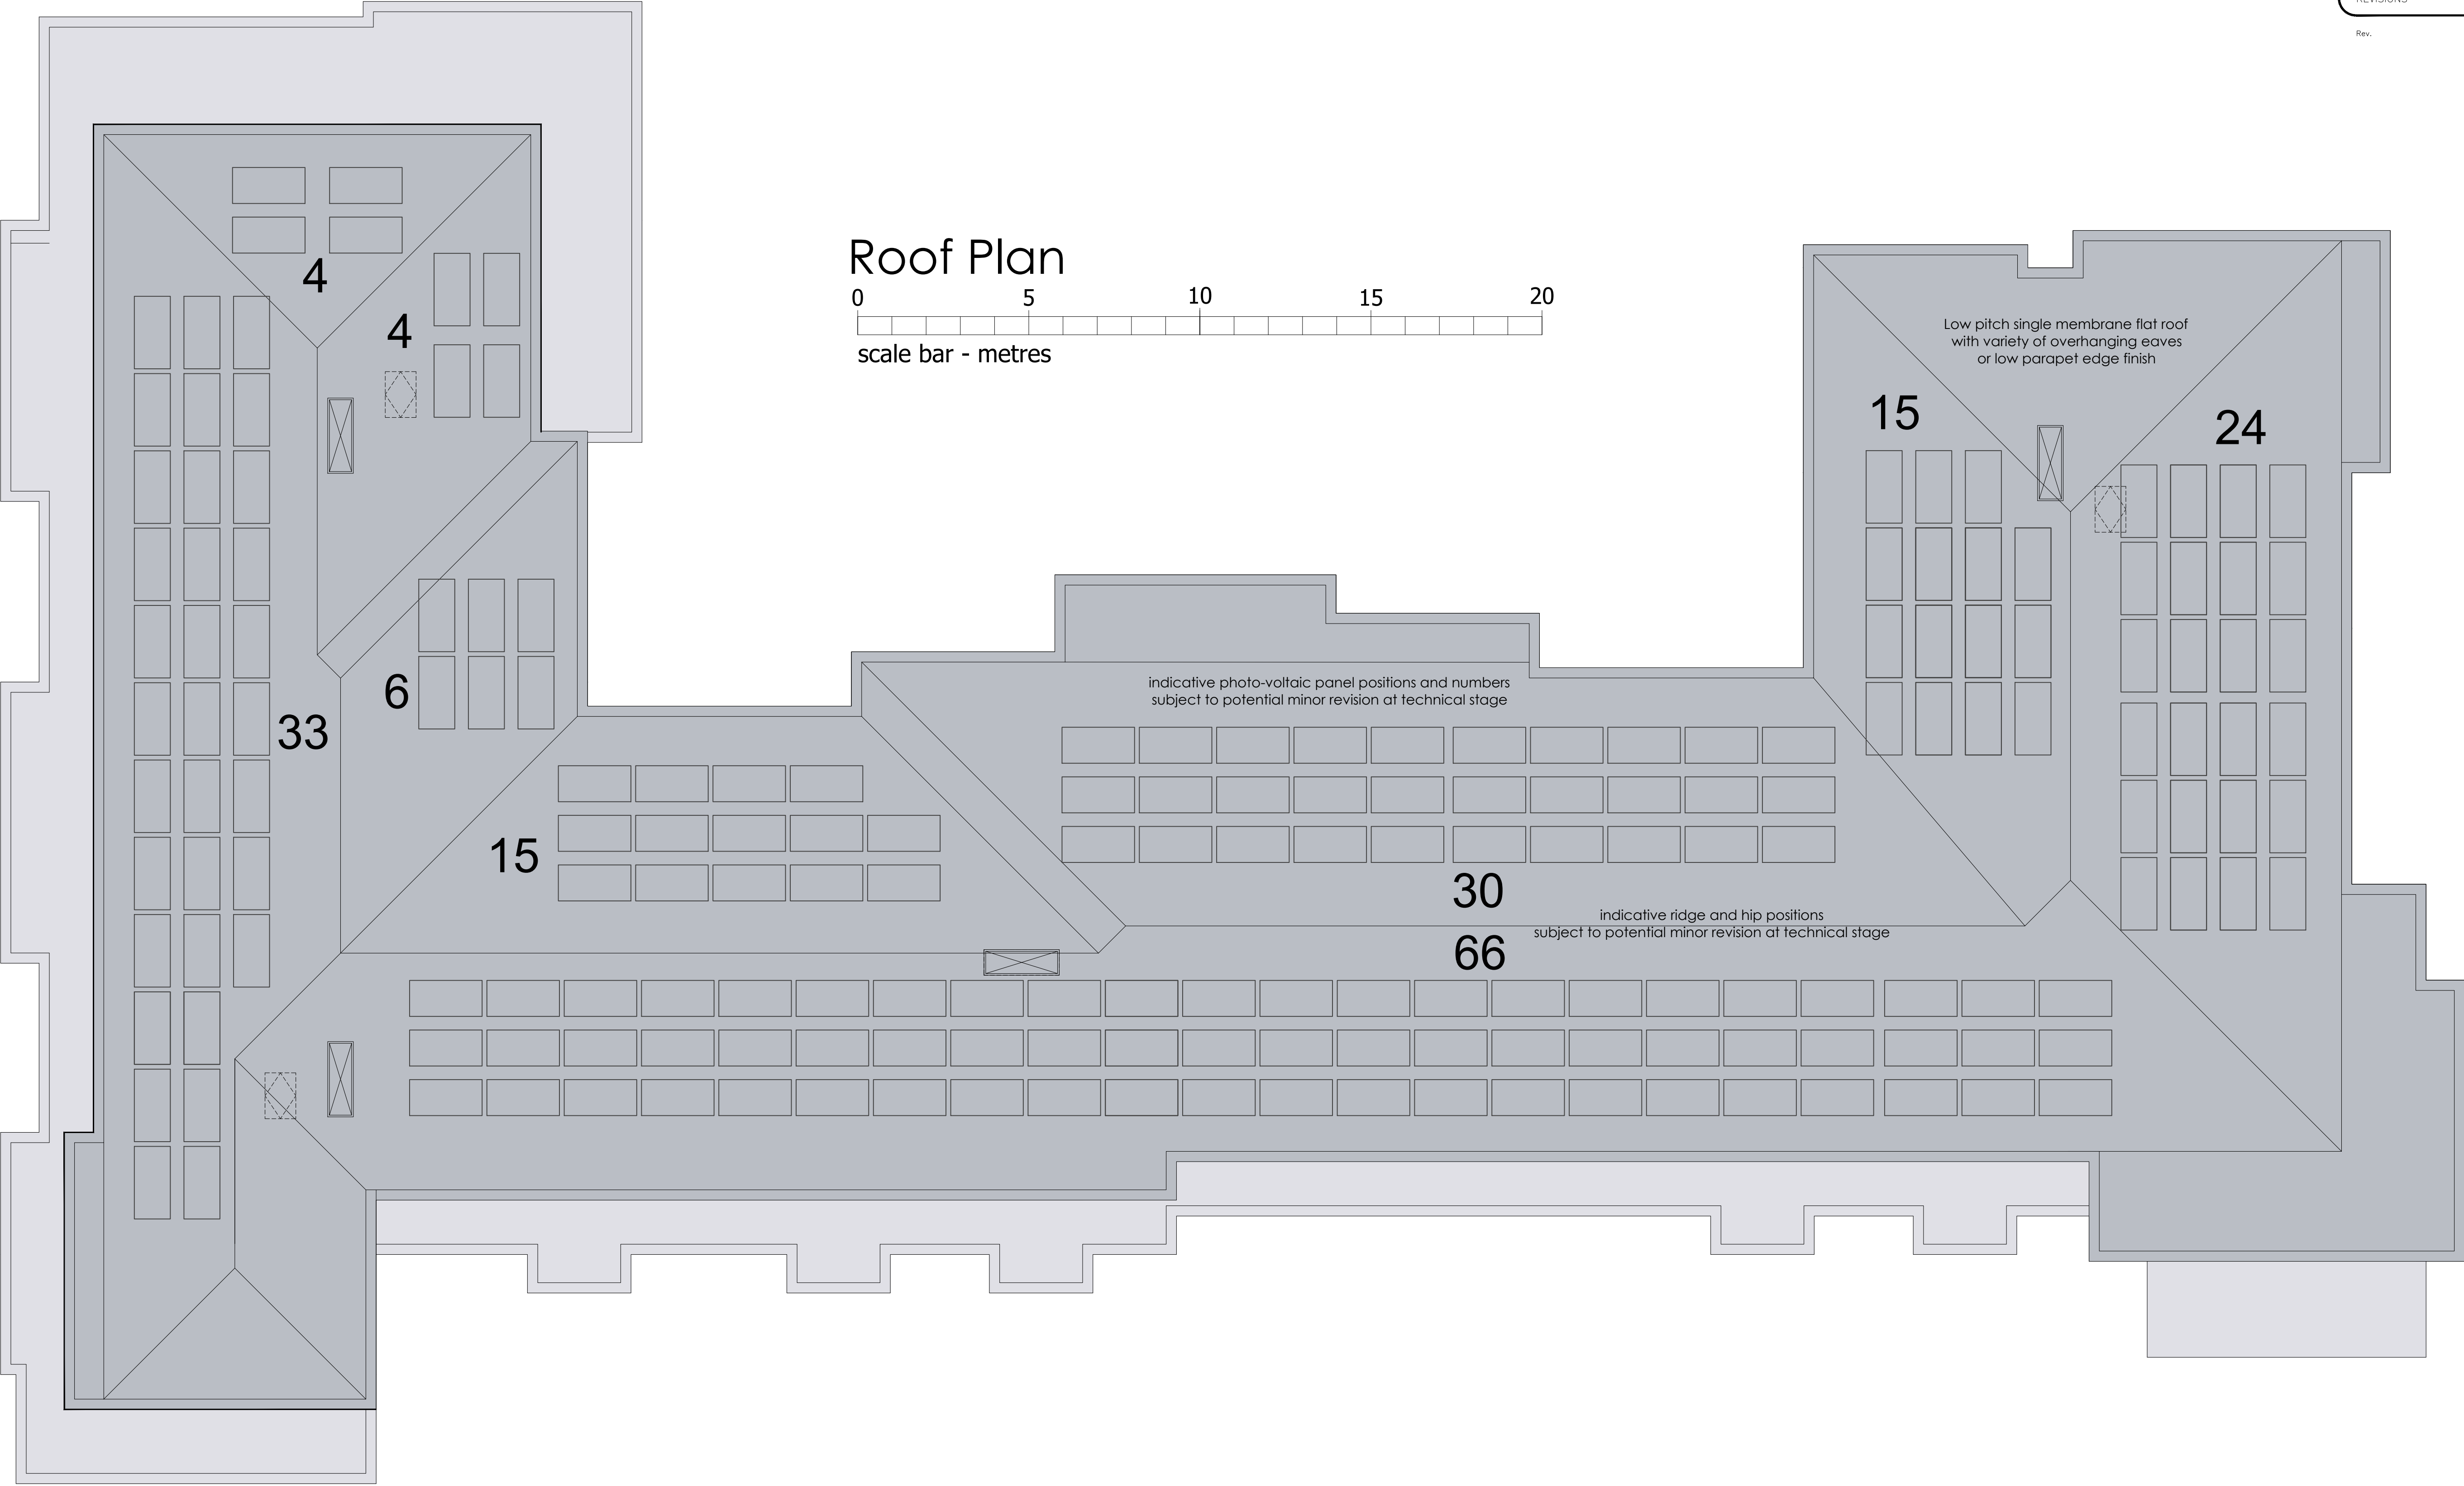

©CHURCHILL RETIREMENT LIVING

planning issues
TOWN PLANNING AND ARCHITECTURAL DESIGN

Rob Jackson RIBA

Churchill House * Parkside
Ringwood * Hampshire BH24 3SG
Telephone: (01425) 462109
Fax: (01425) 462101
E-mail: design@planningissues.co.uk

Project Title

PROPOSED Retirement Living Apartments
Toynbee Road & Romsey Close
EASTLEIGH
SO50 9DP

Client

Churchill Retirement Living

Drawing Title

PROPOSED ROOF PLAN
PLANNING APPLICATION

Scale	I:100 @ A1	Date	MAY 2023
Drawn	TL	Checked	RJ
Drawing No.	22/SW051/P06		