
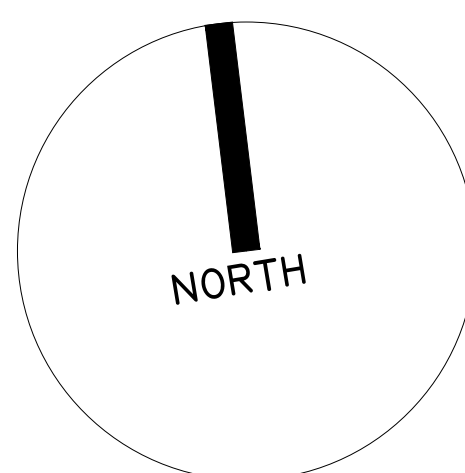
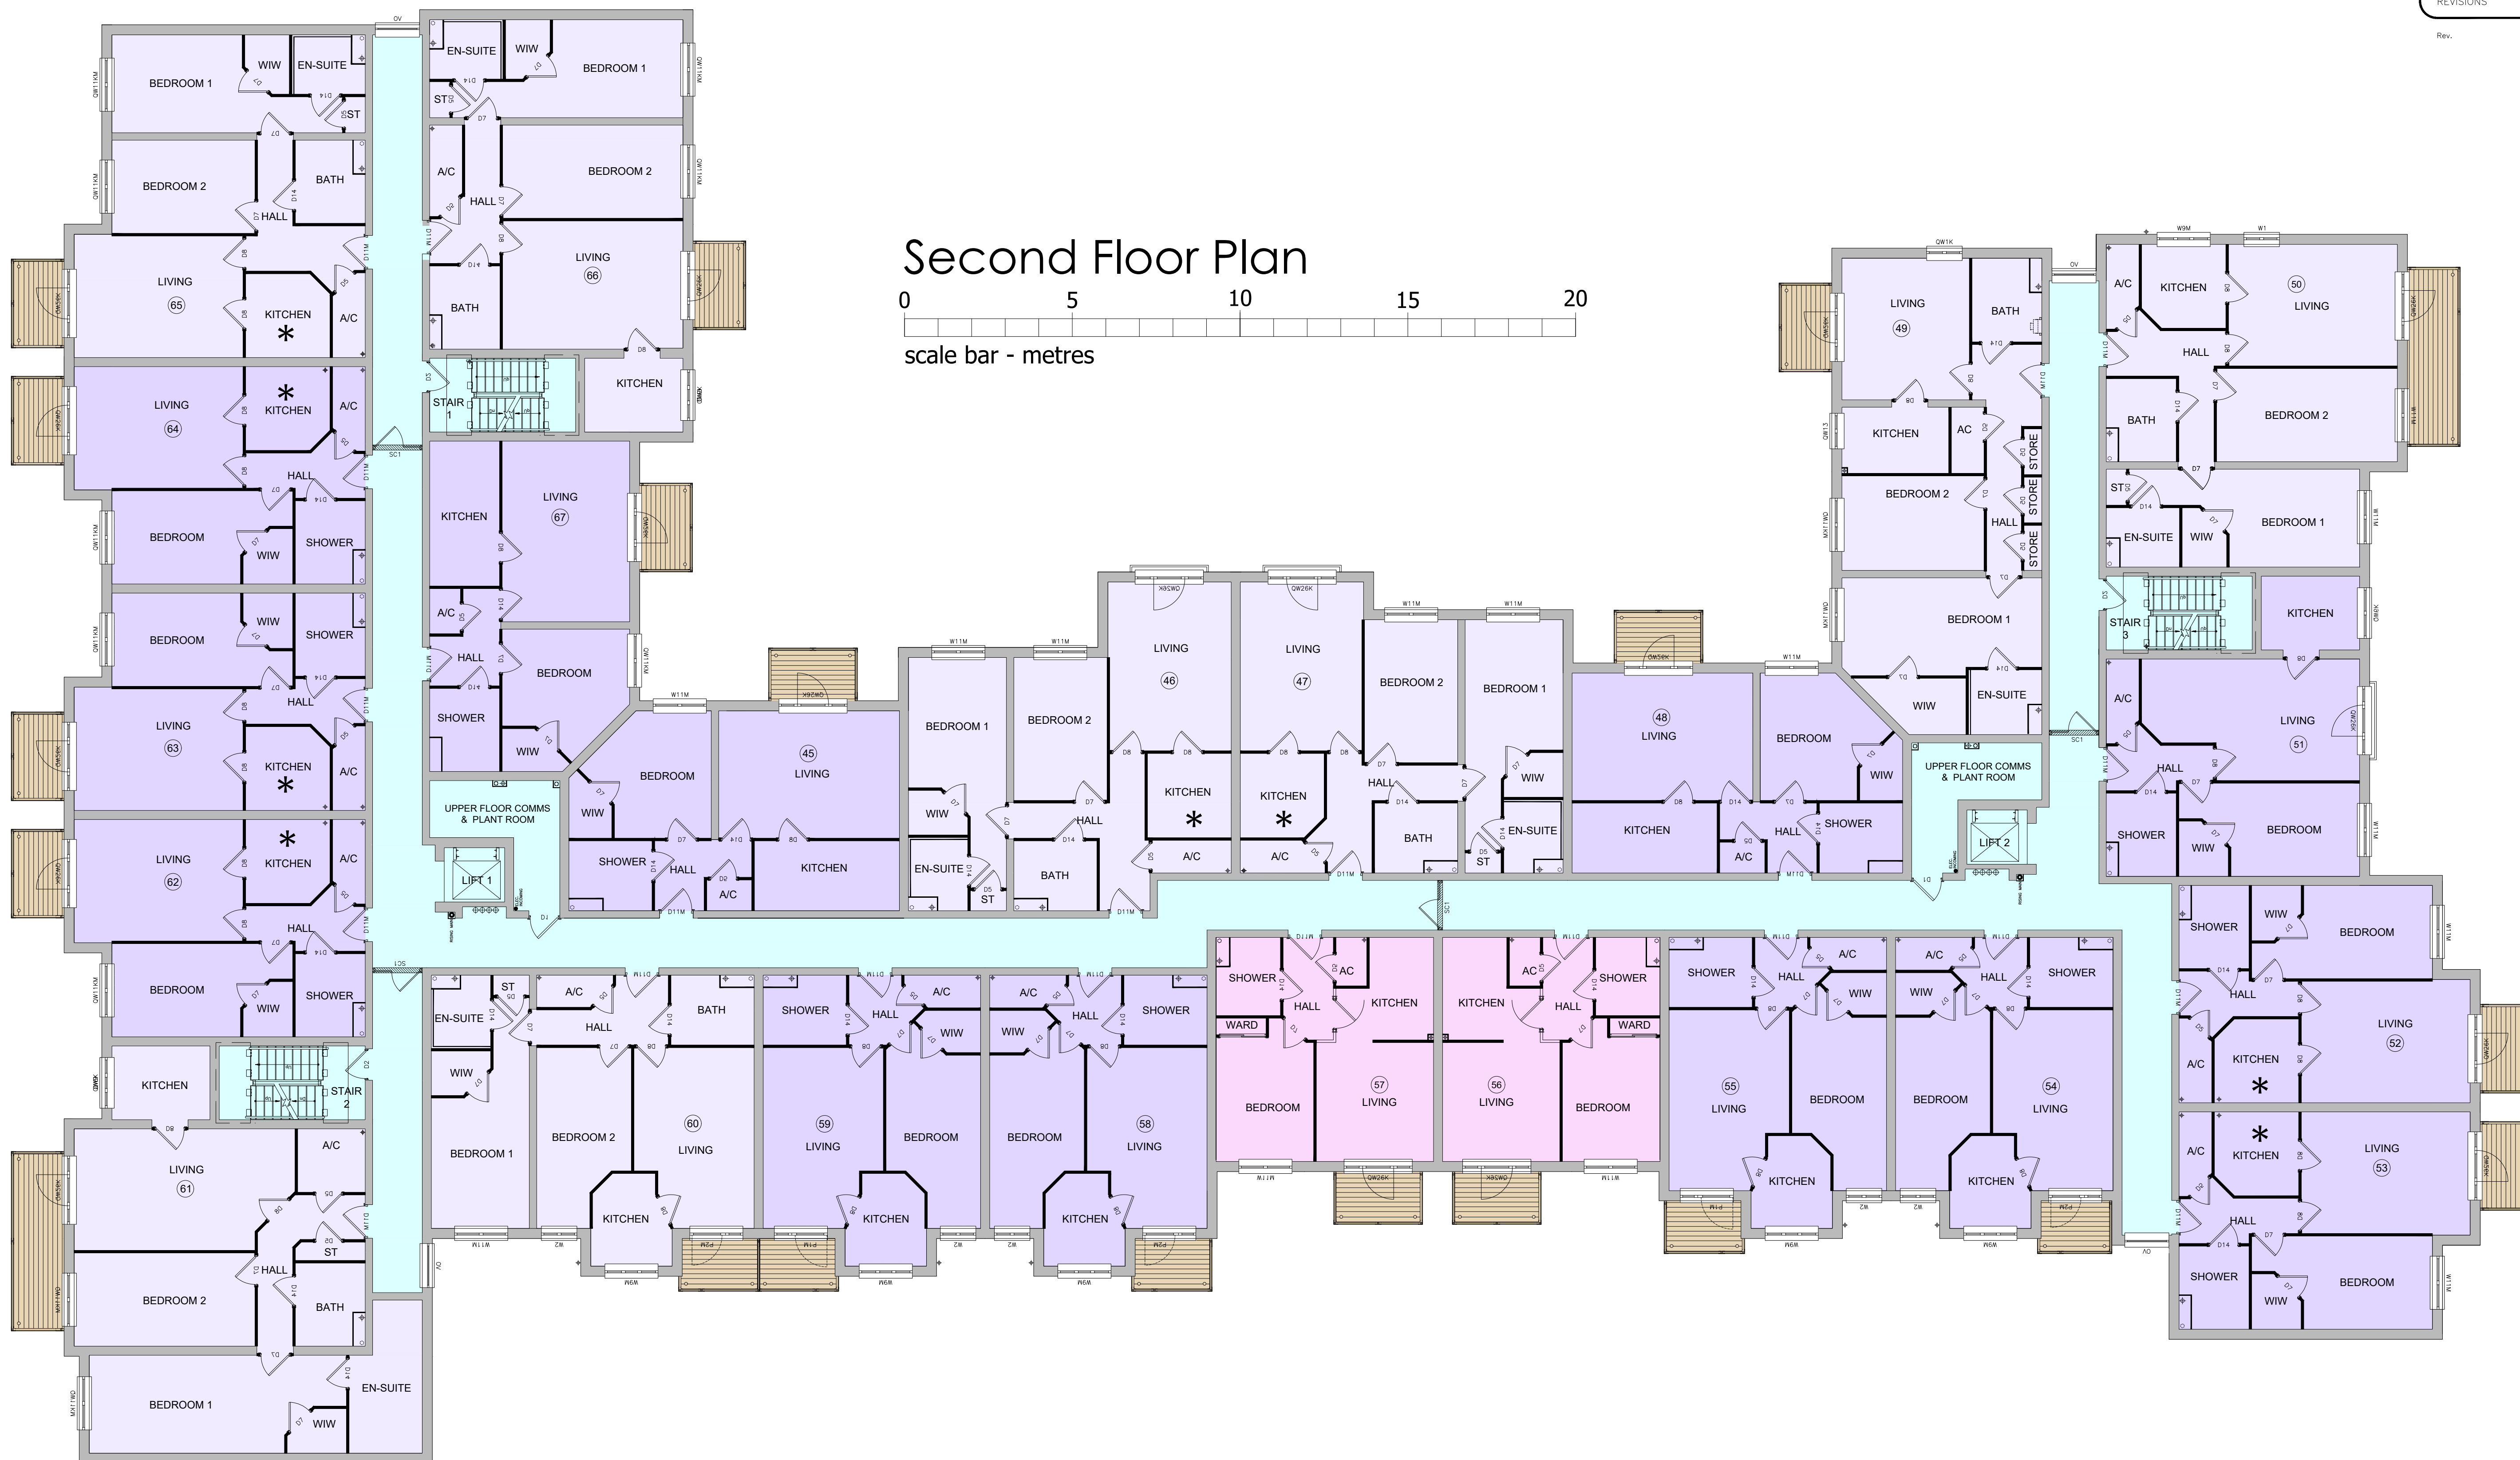


REVISIONS

Rev. Date By

Second Floor Plan

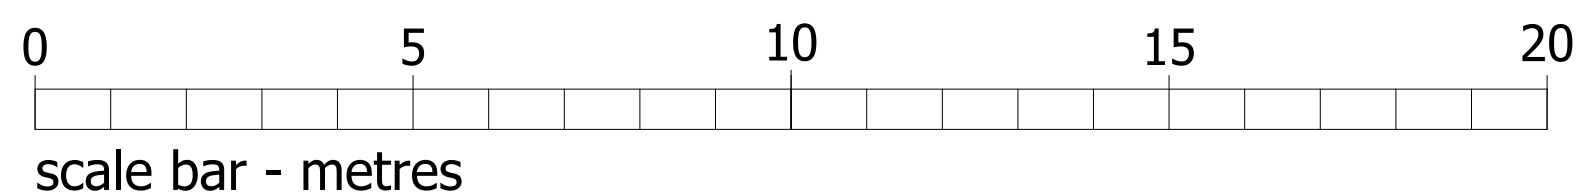

FLAT MIX:

1 BED APARTMENTS = 15

2 BED APARTMENTS = 08

TOTAL = 23

- 1 BED - SMALL TYPE
- 1 BED APARTMENTS
- 2 BED APARTMENTS
- COMMUNAL AREAS
- * - INTERNAL KITCHEN

CHURCHILL RETIREMENT LIVING

planning issues
TOWN PLANNING AND ARCHITECTURAL DESIGN

Rob Jackson RIBA

Churchill House * Parkside
Ringwood * Hampshire BH24 3SG
Telephone: (01425) 462109
Fax: (01425) 462101
E-mail: design@planningissues.co.uk

Client

Churchill
Retirement Living

Project Title
PROPOSED Retirement Living Apartments
Toynbee Road & Romsey Close
EASTLEIGH
SO50 9DP

Drawing Title

PROPOSED SECOND FLOOR PLAN
PLANNING APPLICATION

Scale: 1:100 @ A1 Date: MAY 2023

Drawn: TL Checked: RJ

Drawing No. Rev.

22/SW051/P04