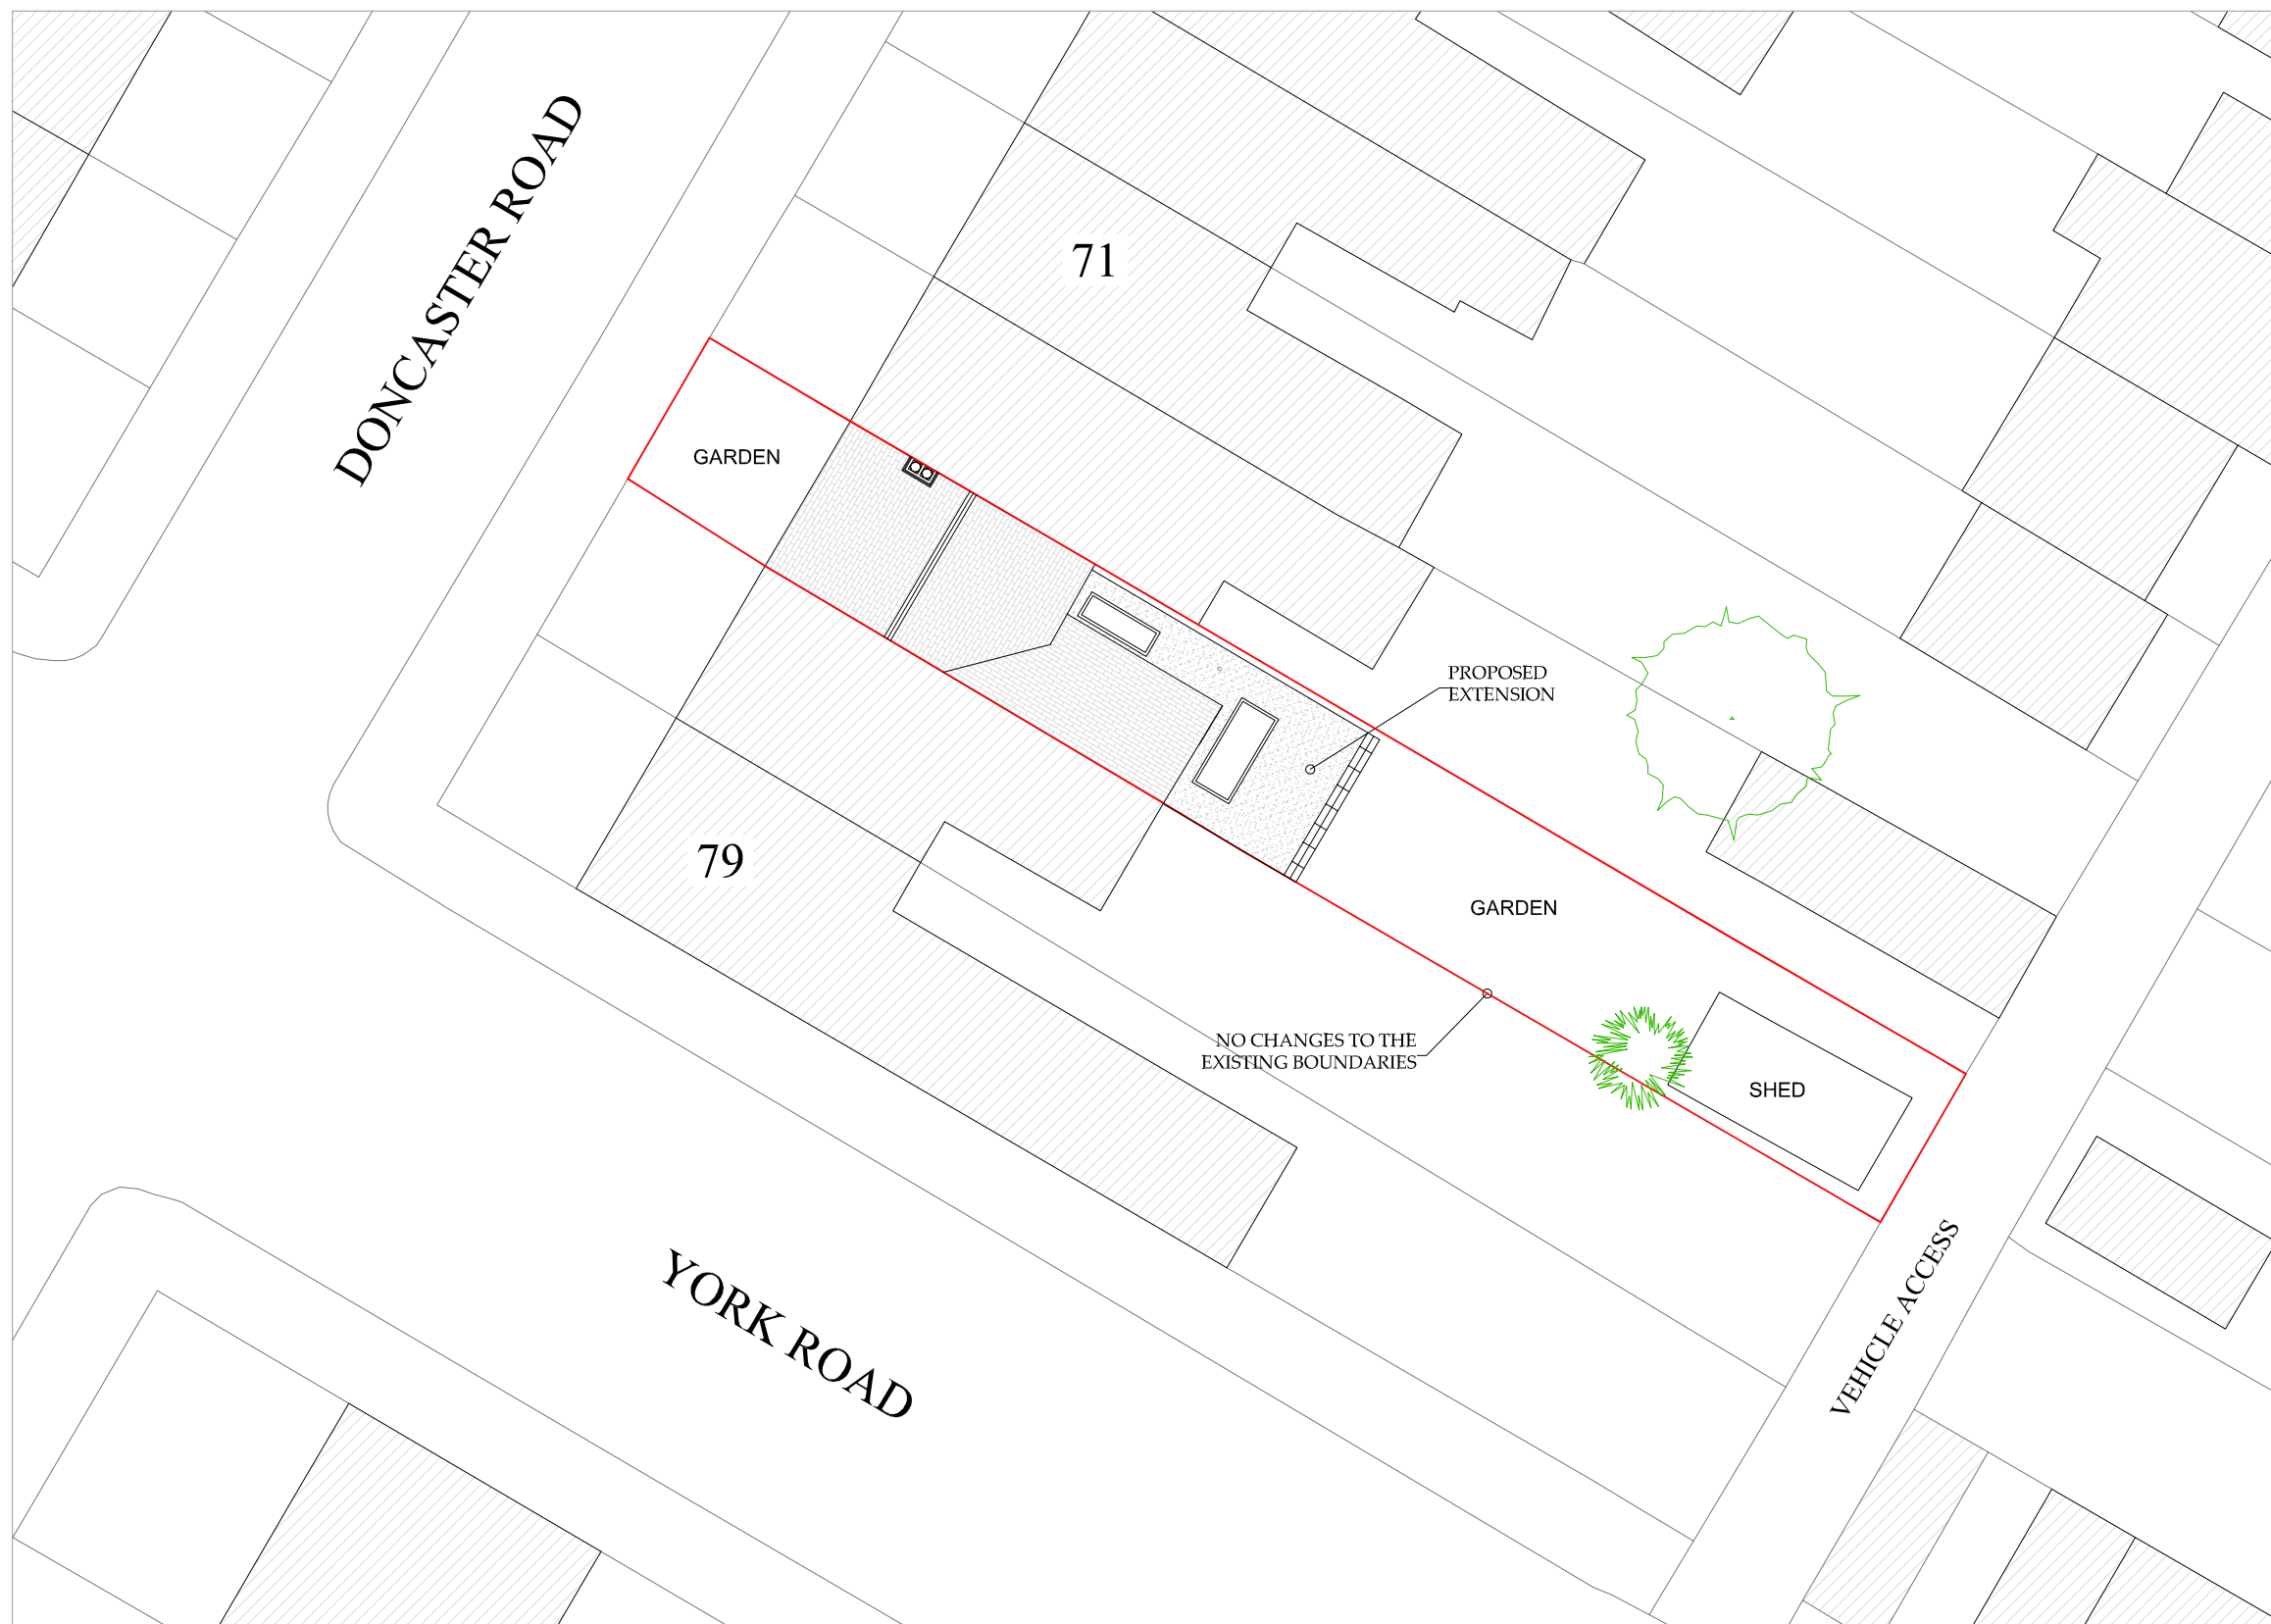


1 Wordsworth Road
Southampton, SO15 5LX
Tel: 07803 079640

Project Name and Address

75 Doncaster Road
Eastleigh
Hampshire
SO50 5QP

Project Rev.5

Date 08.06.23

Scale 1:200@A3

Sheet

3

PROPOSED SINGLE STOREY
REAR EXTENSION

BLOCK & ROOF PLAN

THIS DRAWING IS THE COPYRIGHT OF WHOLE CONCEPTS ©

