

 


Location Plan 1 1250

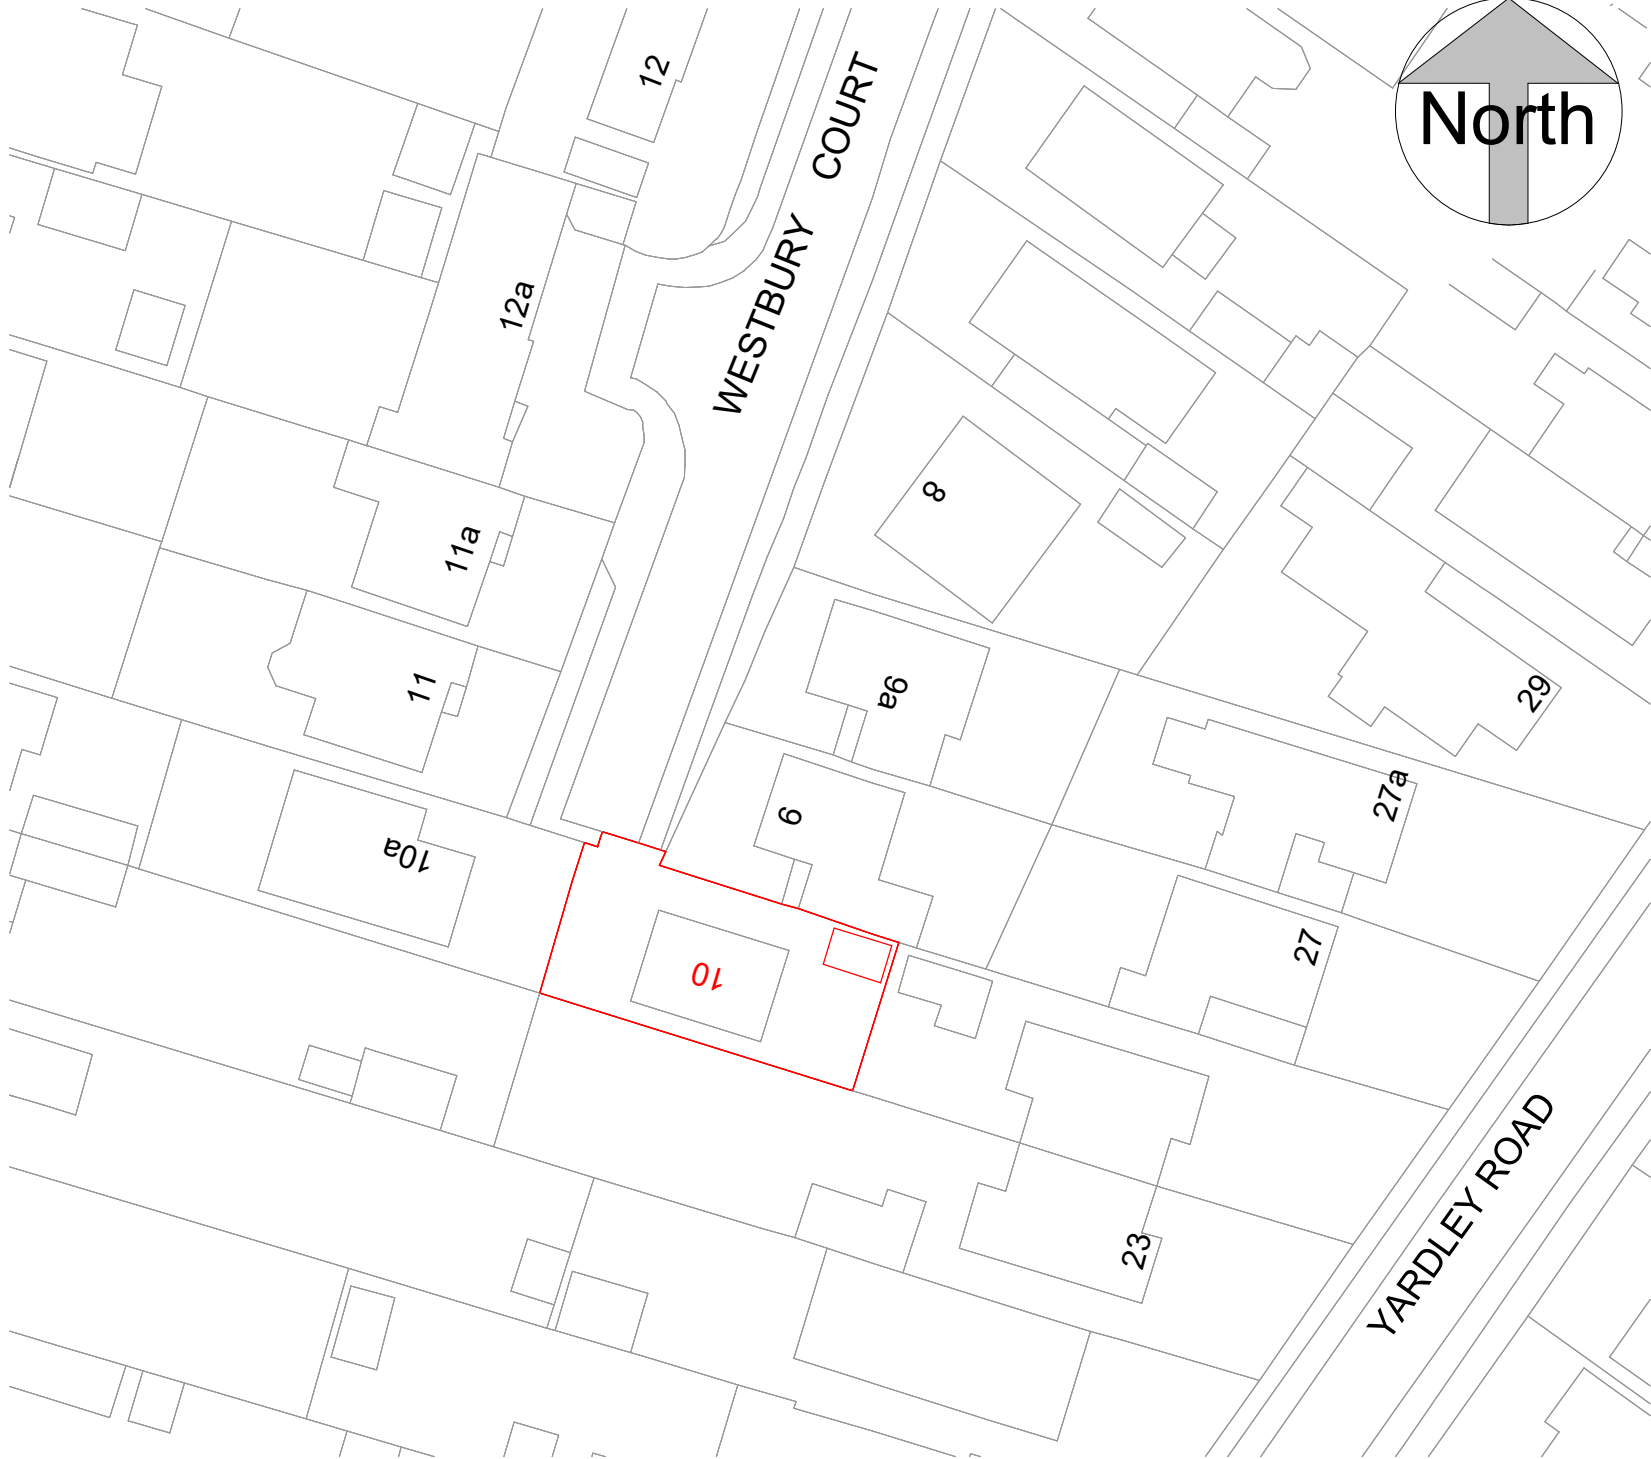

Block Plan 1 500

ReQuestAPlan
Map number: TQRQM23174122607433
Title: 10 Westbury Court SO30 0HN
Map Produced for: Parkers Design
© Crown copyright and database rights 2023 OS 100042766

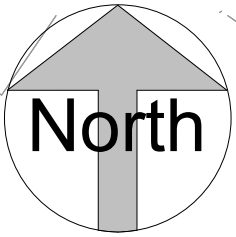

1:500		50
1:200		20
1:100		10
1:50		5

All measurement to be checked on site prior to any comment

Parkers Design Limited - The Studio @ 90, PO9 2PR	www.pexd.co.uk - info@parkersdesign.com - 07776 008822
---	--

PROJECT 10 Westbury Court SO30 0HN SHEET Site Plan	CLIENT Eastaugh			
	Date	Issue Date	Scale (@ A3)	As indicated
	Drawn by	SW	DRAWING NUMBER	REV
	Checked by	SR	P 0	