


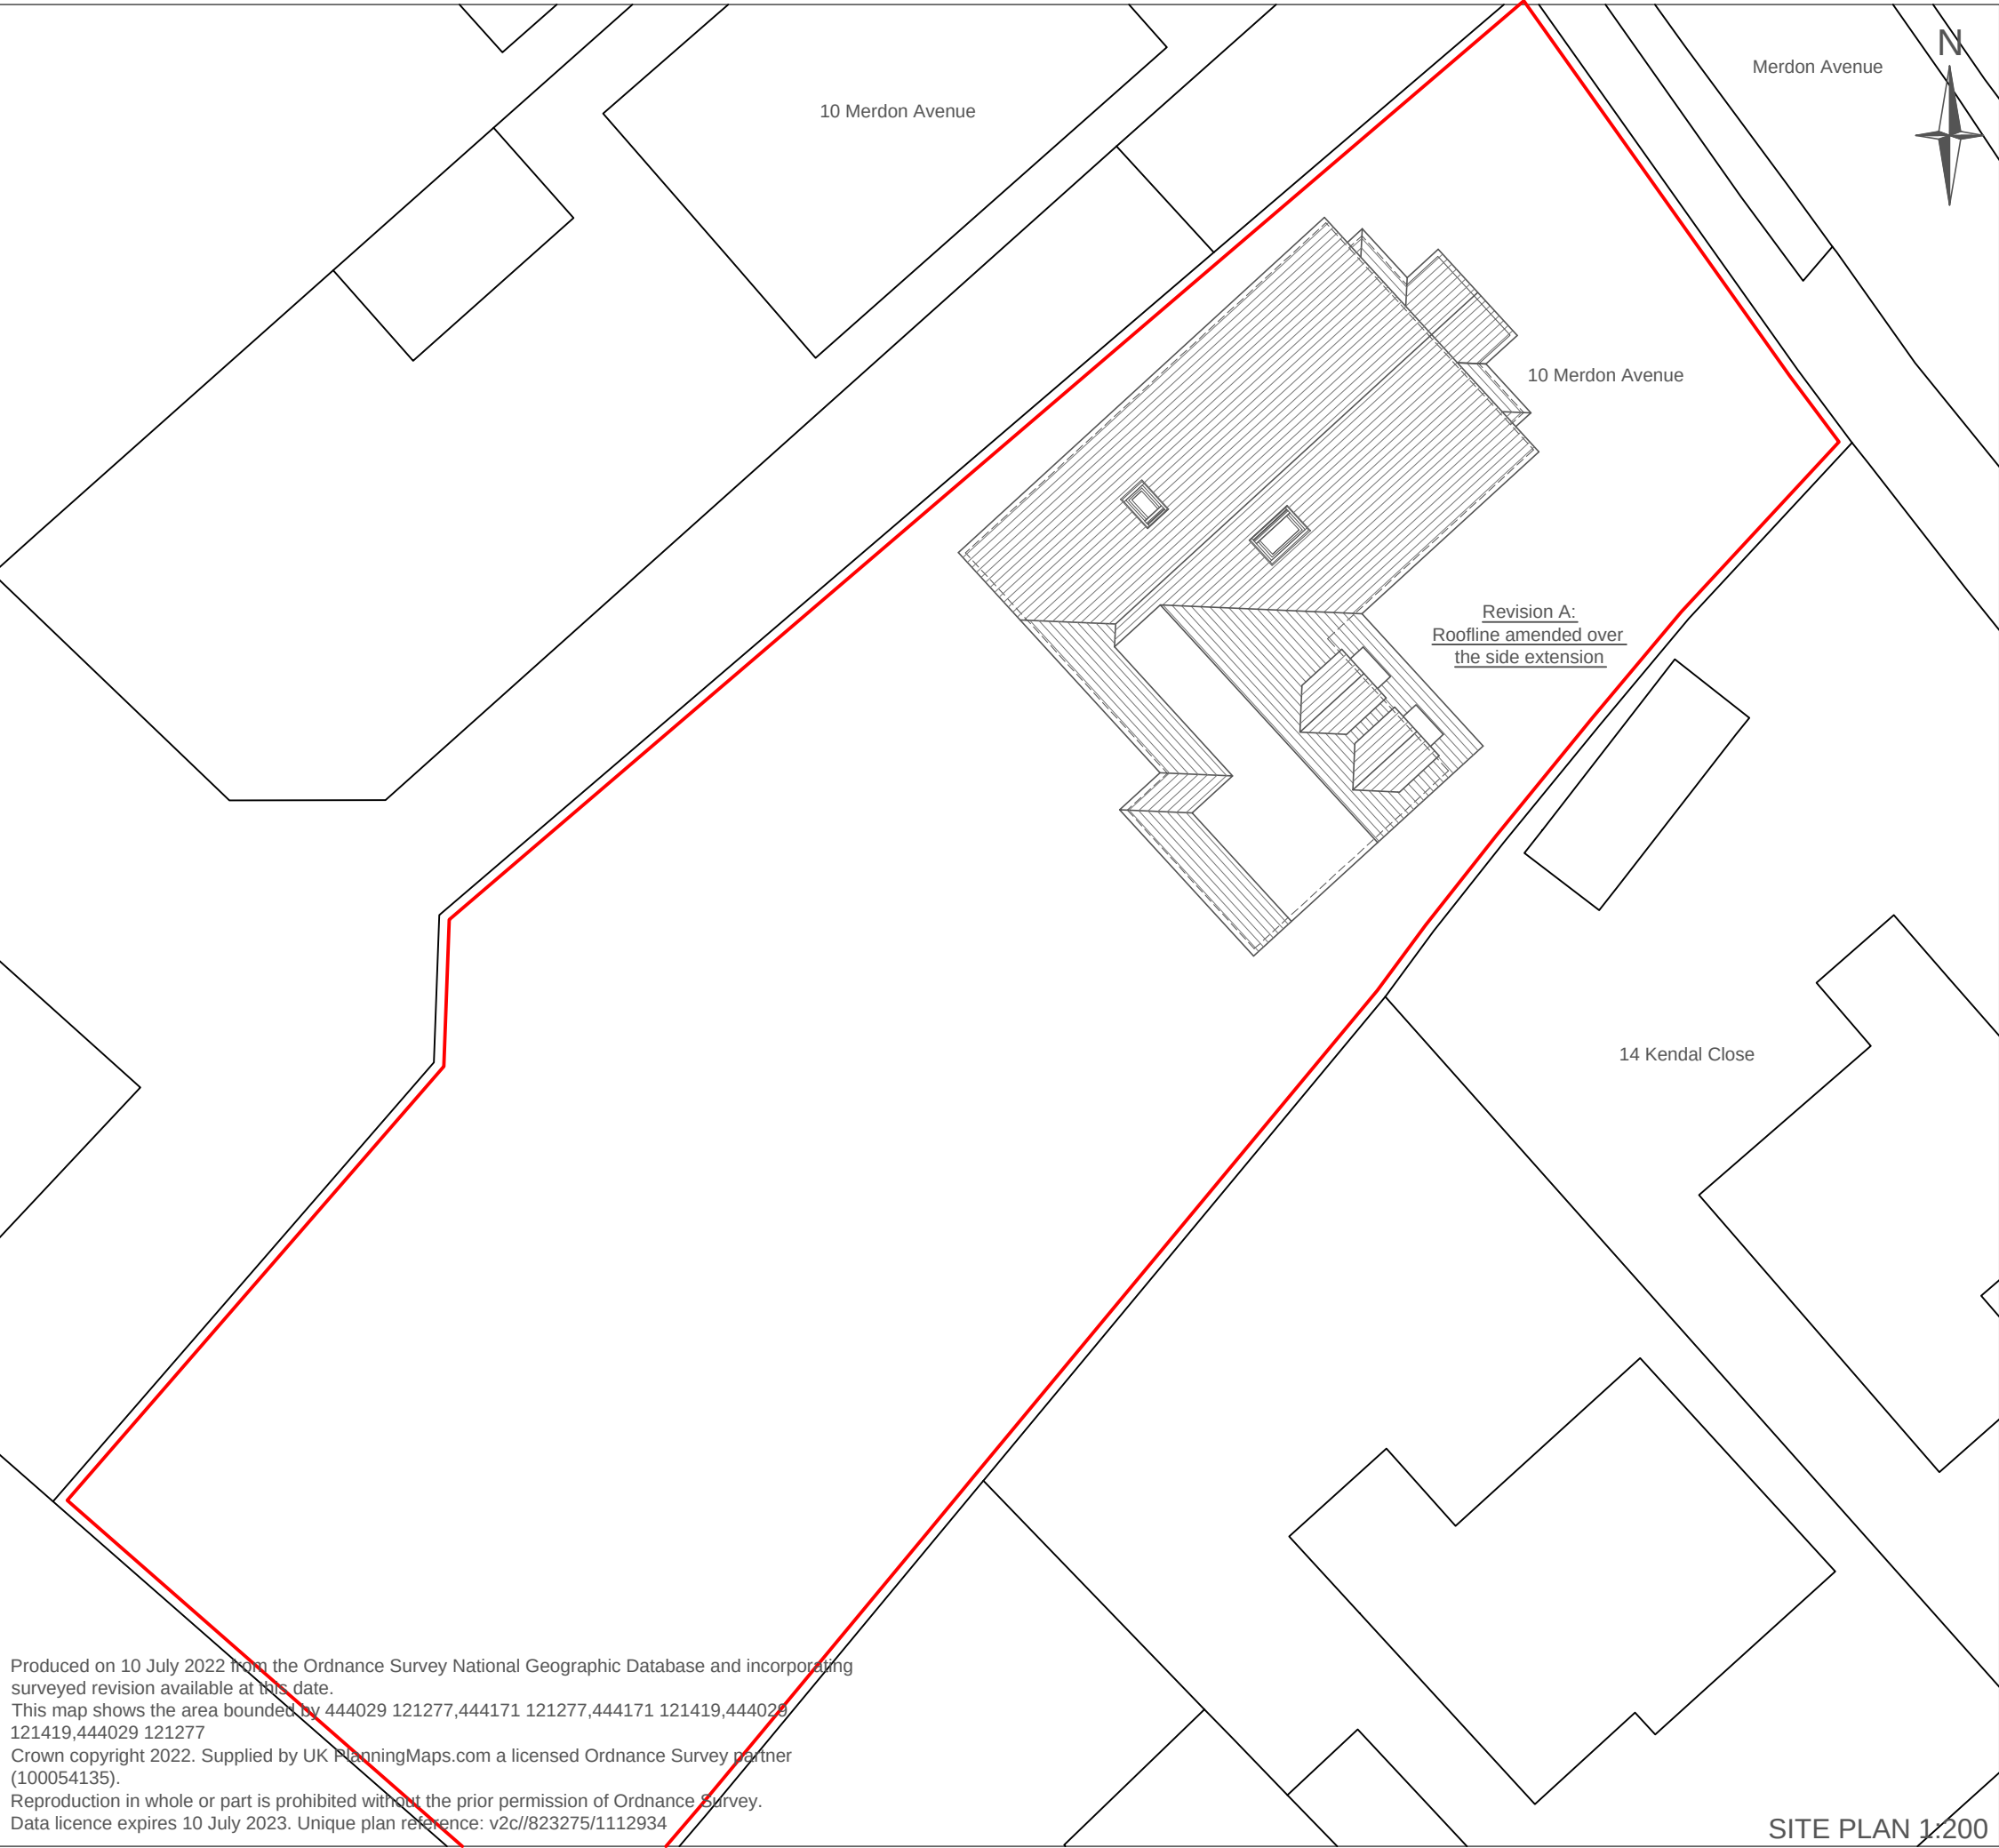

Produced on 10 July 2022 from the Ordnance Survey National Geographic Database and incorporating surveyed revision available at this date.
This map shows the area bounded by 444029 121277,444171 121277,444171 121419,444028 121419,444029 121277
Crown copyright 2022. Supplied by UK PlanningMaps.com a licensed Ordnance Survey partner (100054135).
Reproduction in whole or part is prohibited without the prior permission of Ordnance Survey.
Data licence expires 10 July 2023. Unique plan reference: v2c//823275/1112934



Revisions:

30-06-23	A	Amended roof outline.
----------	---	-----------------------

Drawing by:

unsted design

3D Computer Aided Architectural Design

Unsted Design Ltd
16 Hazel Close,
Chandlers Ford,
EASTLEIGH,
SO53 5RF.

Tel: 023 80274720
Fax: 023 8027 4720
Email: info@UnstedDesign.co.uk
Web Site: www.UnstedDesign.co.uk
Company Number 8013235

Legend

New Work Outline

45 Degree Sight Line

Utilities/Highways/Enviroment:

It is the responsibility of the client or their contractor to liaise with Utility Providers, Highways Authority's and Enviroment Agency and to ensure that all approvals are in place unless Unsted Design Ltd have been given written instructions to act your behalf.

Dimensions:

All dimensions to be checked on site prior to the commencement of any work. Do not scale from this drawing for construction purposes.

Copyright:

The copyright for this drawing remains the property of Unsted Design. It cannot be copied, altered or reproduced in any form without the writen consent of Unsted Design Ltd. It cannot be passed to a third party without the written consent of Unsted Design Ltd.

Party Wall Agreements:

It is the sole responsibility of the building owner or their contractor to draw up any agreements or notices required to comply with the Party Wall Act. This drawing does not guarantee the position of the boundary.

Client:

MR AND MRS NEERAJ

Project Address:

10 MERDON AVENUE
CHANDLERS FORD
EASTLEIGH
SO53 1EJ

Drawing Contents:

SITE PLAN

Purpose:

PLANNING APPLICATION

Scale:

1:200

Date:

June 2023

Drawn by:

MKU

Drawing Number	Client	Status	Project Number	Sheet size
012-NEERAJ			SP-1240-A3	