




1 Proposed Front Elevation
1 : 100



2 Proposed Rear Elevation
1 : 100

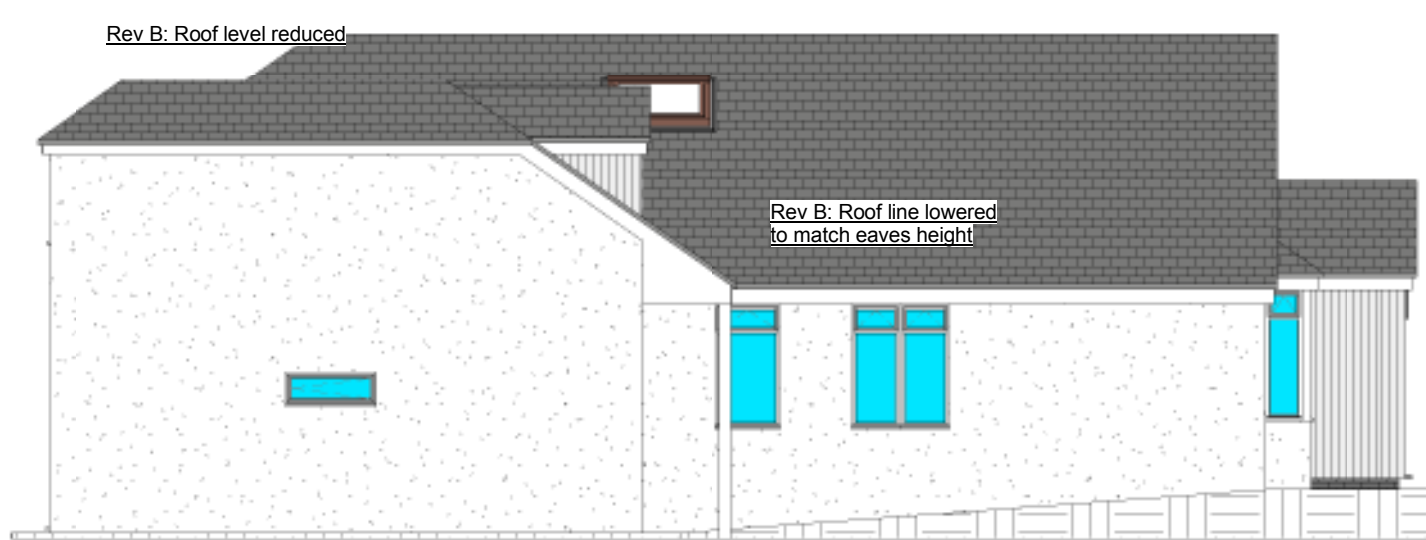


3 Proposed Side (Left) Elevation
1 : 100




4 Proposed Side (Right) Elevation
1 : 100



5 Proposed Ground Floor Plan
1 : 50

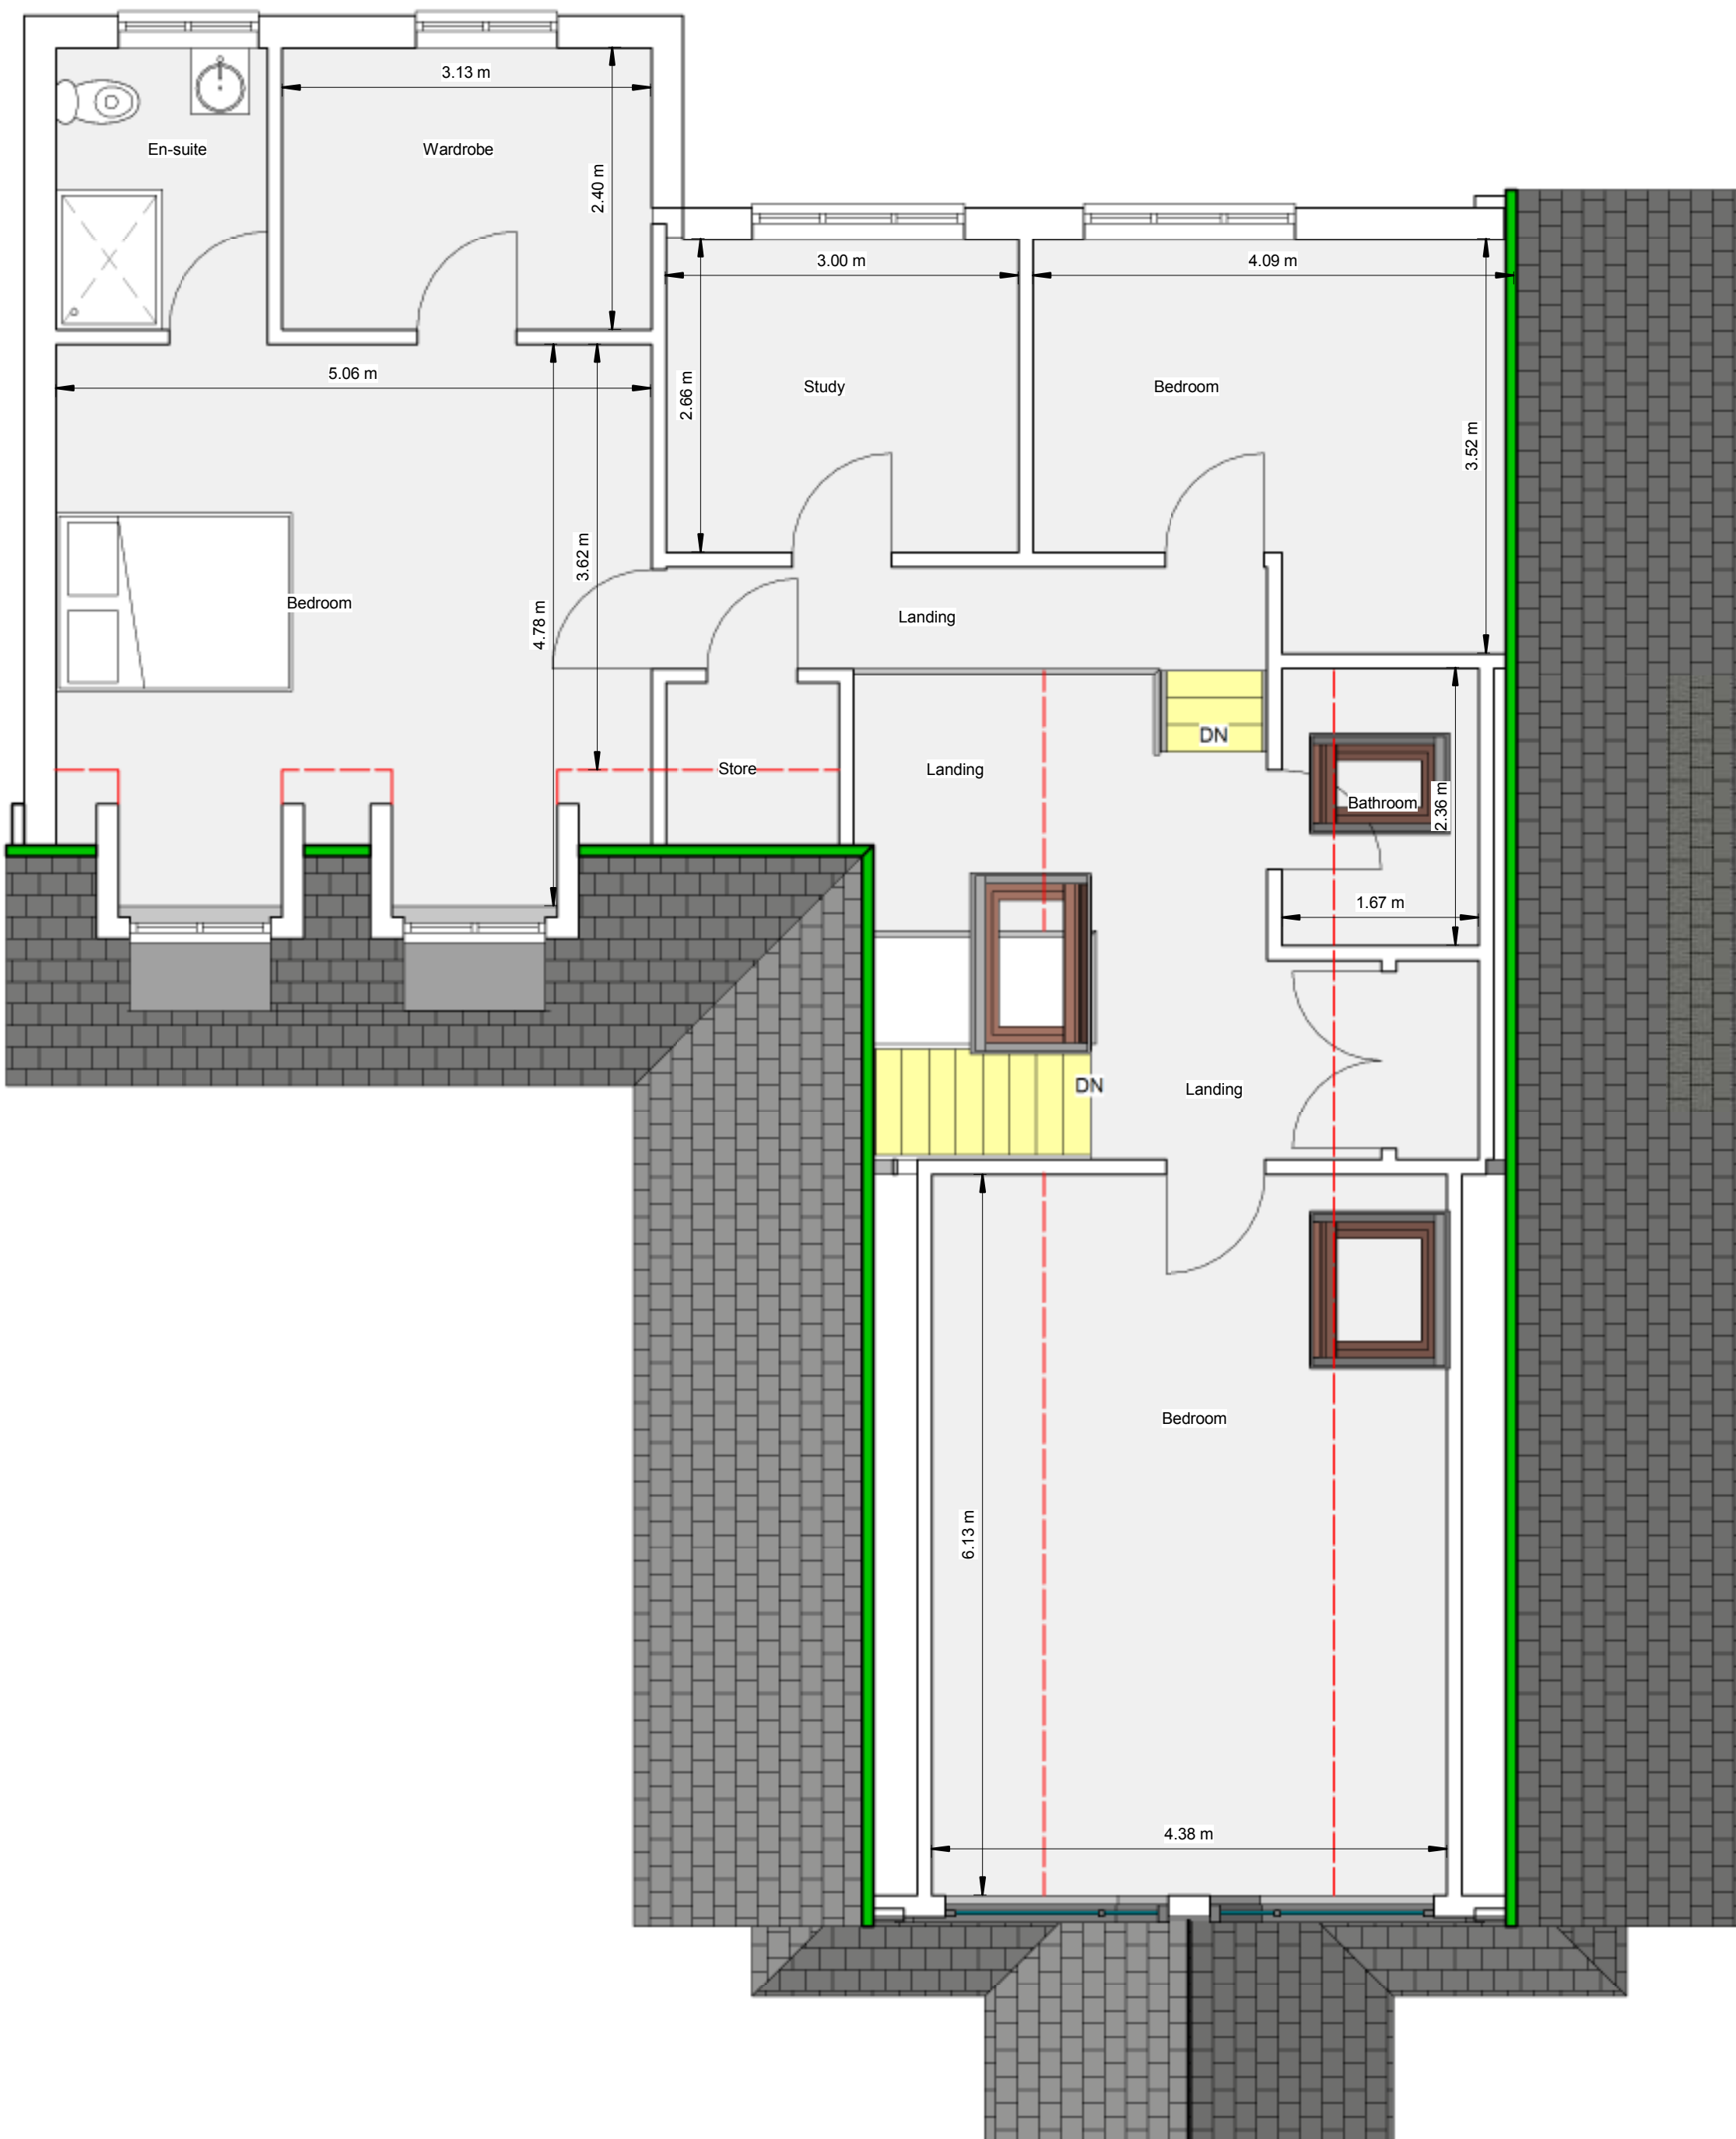

6 Proposed First Floor Plan
1 : 50

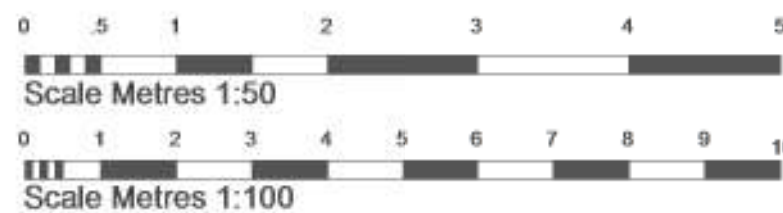

Revision A: 12/01/2023 Velux window on right roof face added. B: 28/06/2023 Amended eaves line on left side roof. Ridge line lowered. Bifold doors added to rear elevation.	
Drawings by: unsted design 3D Computer Aided Architectural Design	
Unsted Design Ltd 16 Hazel Close, Chandlers Ford Eastleigh SO53 5RF	Tel: 02380274720 Fax: 02380274720 Email: info@UnstedDesign.co.uk Web Site www.UnstedDesign.co.uk Company Number 8013235
Utilities/Highways/Environment: It is the responsibility of the client or their contractor to liaise with the Utility providers, Highway Authorities and Environment Agency to ensure that all approvals are in place unless Unsted Design have been given written instructions to act on your behalf.	
Copyright: The copyright for this drawing remains the property of Unsted Design. It cannot be copied, altered or reproduced in any form without the consent of Unsted Design. It cannot be passed to a third party without the written consent of Unsted Design.	
Dimensions: All dimensions to be checked on site prior to the commencement of any work. Do not scale from this drawing for construction purposes.	
Party Wall Agreements: It is the sole responsibility of the building owner or their contractor to draw up any agreements or notices required to comply with the Party Wall Act. This drawing does not guarantee the position of the boundary.	
Client: MR AND MRS LAAD Project Address: 10 MERDON AVENUE CHANDLERS FORD EASTLEIGH SO53 1EJ	
Drawing Contents: PROPOSED FLOOR PLANS AND ELEVATIONS	
Purpose: PLANNING APPLICATION Scale: 1:50 1:100 Date: 28th June 2023	
Drawn by: MKU	Checked by: MKU
014 LAAD	PR1240 A1