





North-West (Front) Elevation - As Existing

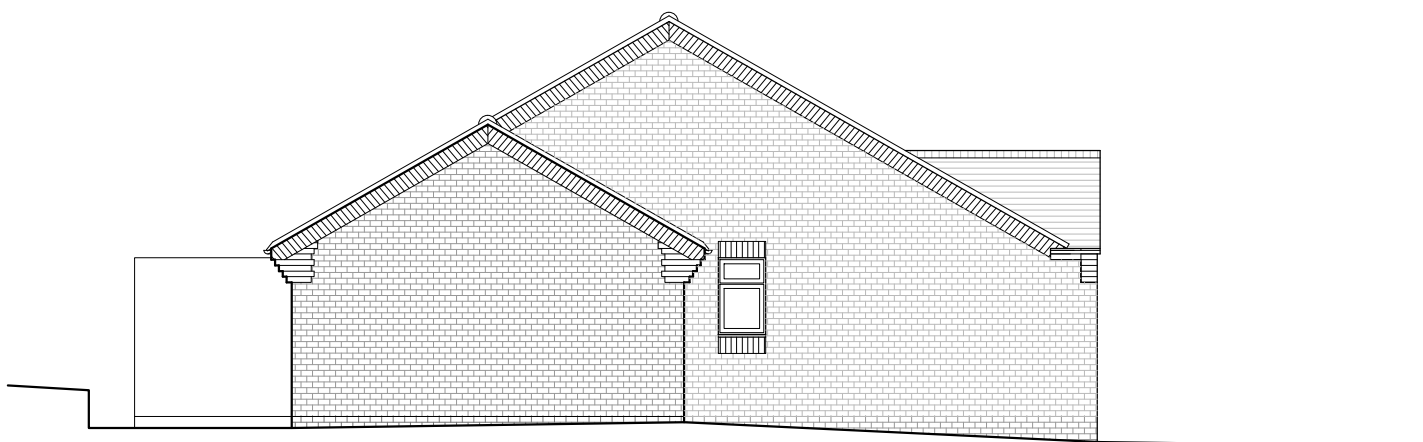

North-East (Side) Elevation - As Existing





South-East (Rear) Elevation - As Existing

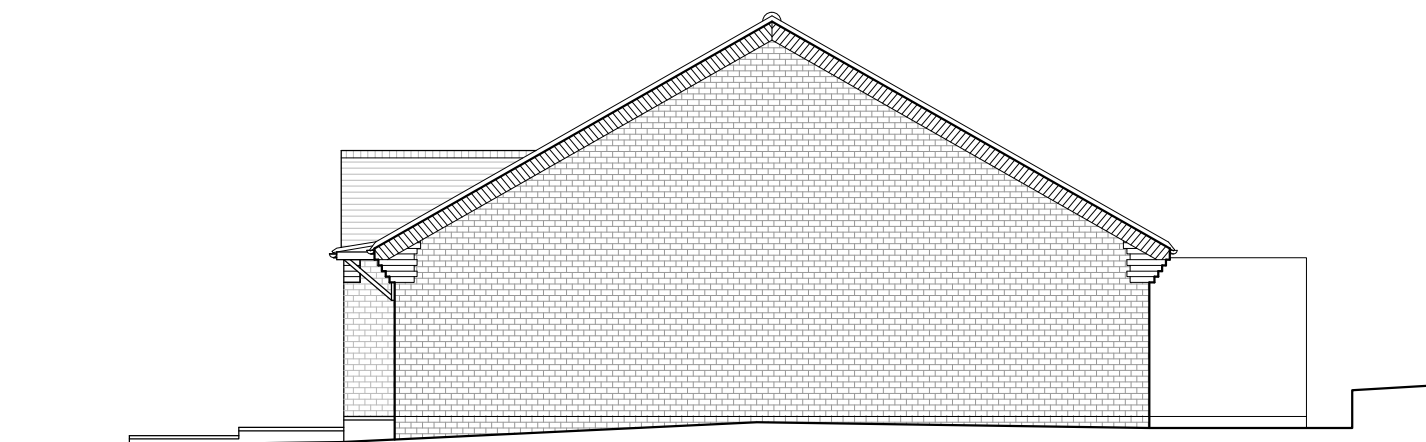

South-West (Side) Elevation - As Existing



Ground Floor Plan - As Existing

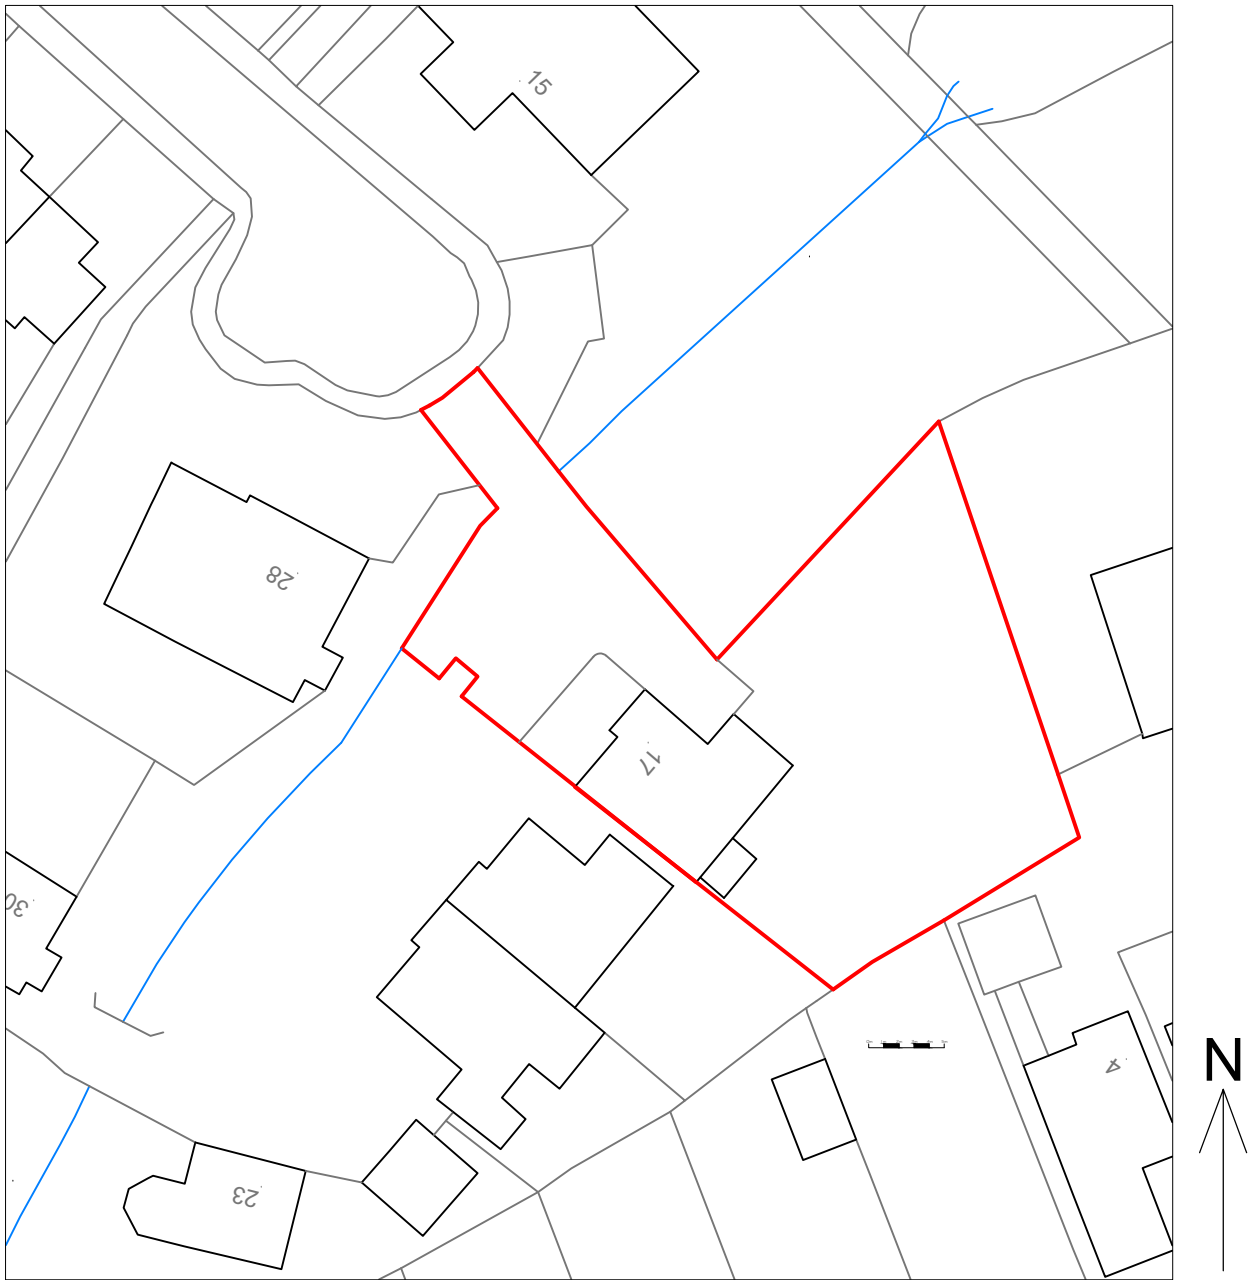 

Block Plan - As Existing 1:500

-	Issued for Planning Application	NJ	26-06-23
Rev.		By	Date

Coast Architecture Ltd
The Hawthorns, 105 Dibbles Road,
Warsash, Southampton, SO31 9JL
07920 260758

Project
17 Mallow Road, Hedge End,
Southampton, SO30 4TQ

Client
Mr and Mrs M Campbell

Title			
Plans & Elevations - As Existing			
Date	June 23	Drawn By	NJ
Job No.	C23-005	Drawing No.	001
Scale	1:100	Revision	-
	/500@A1		