


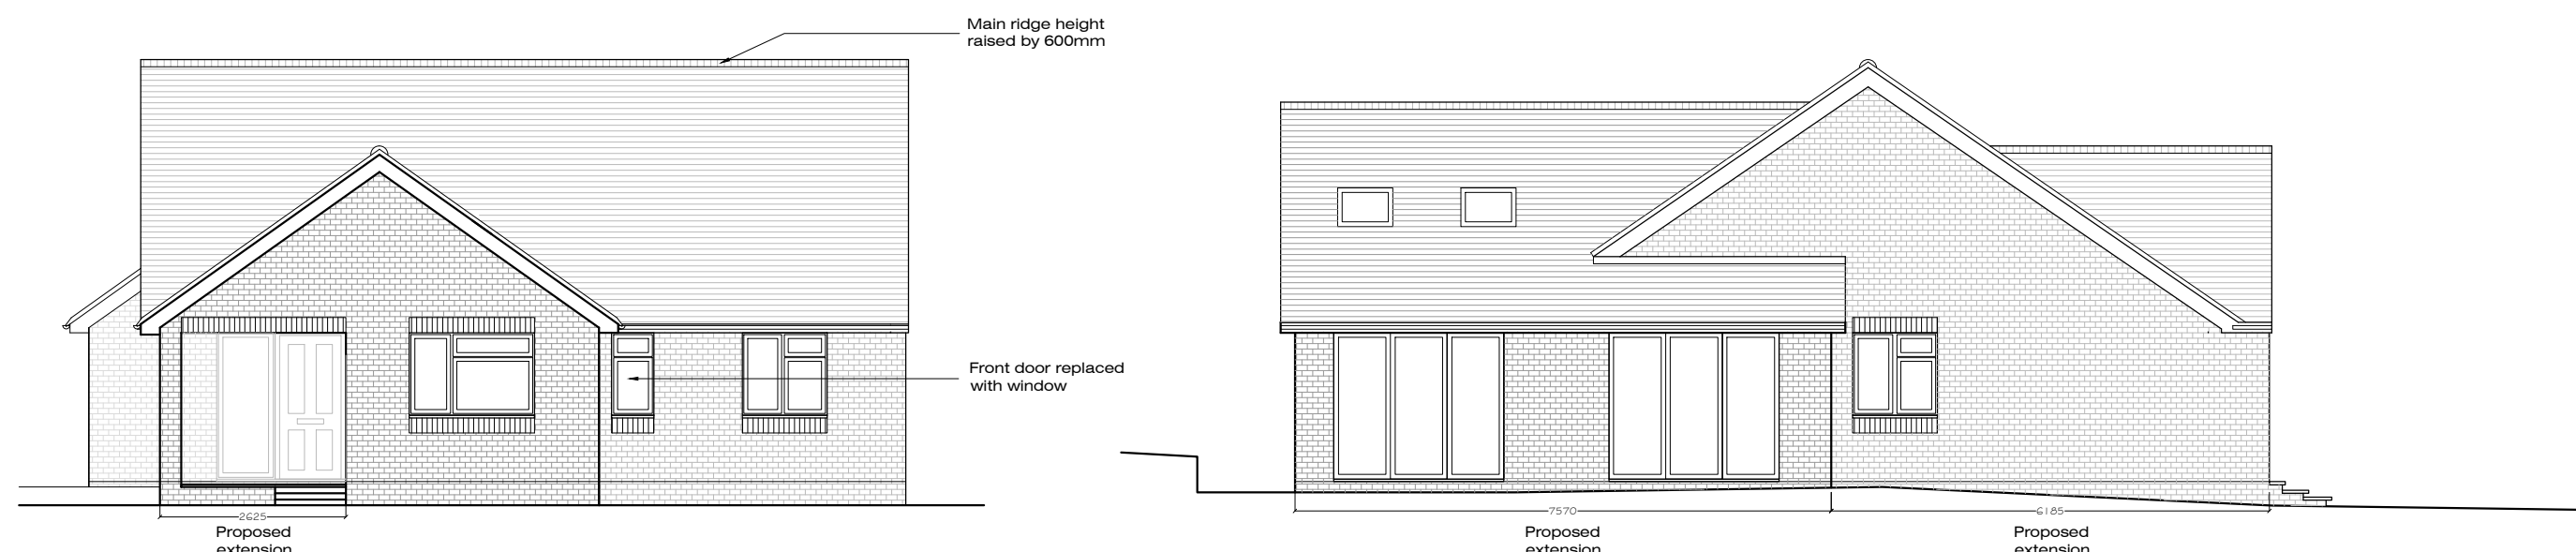


North-West (Front) Elevation - As Proposed


North-East (Side) Elevation - As Proposed




South-East (Rear) Elevation - As Proposed

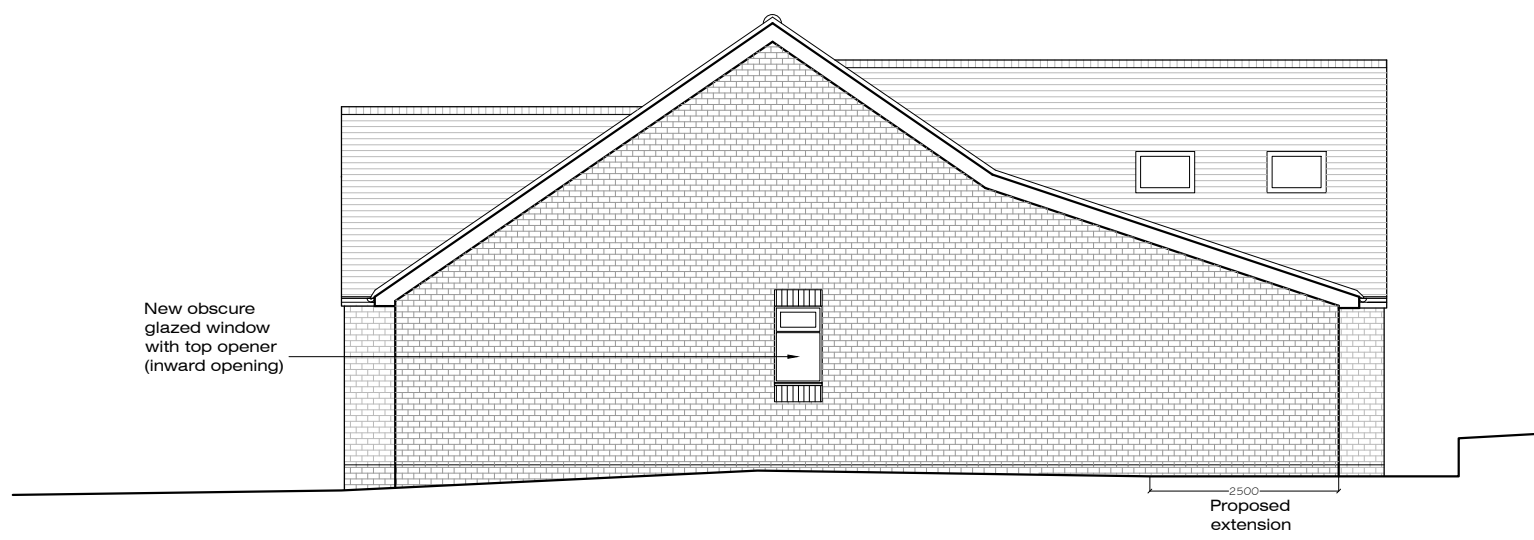


South-West (Side) Elevation - As Proposed

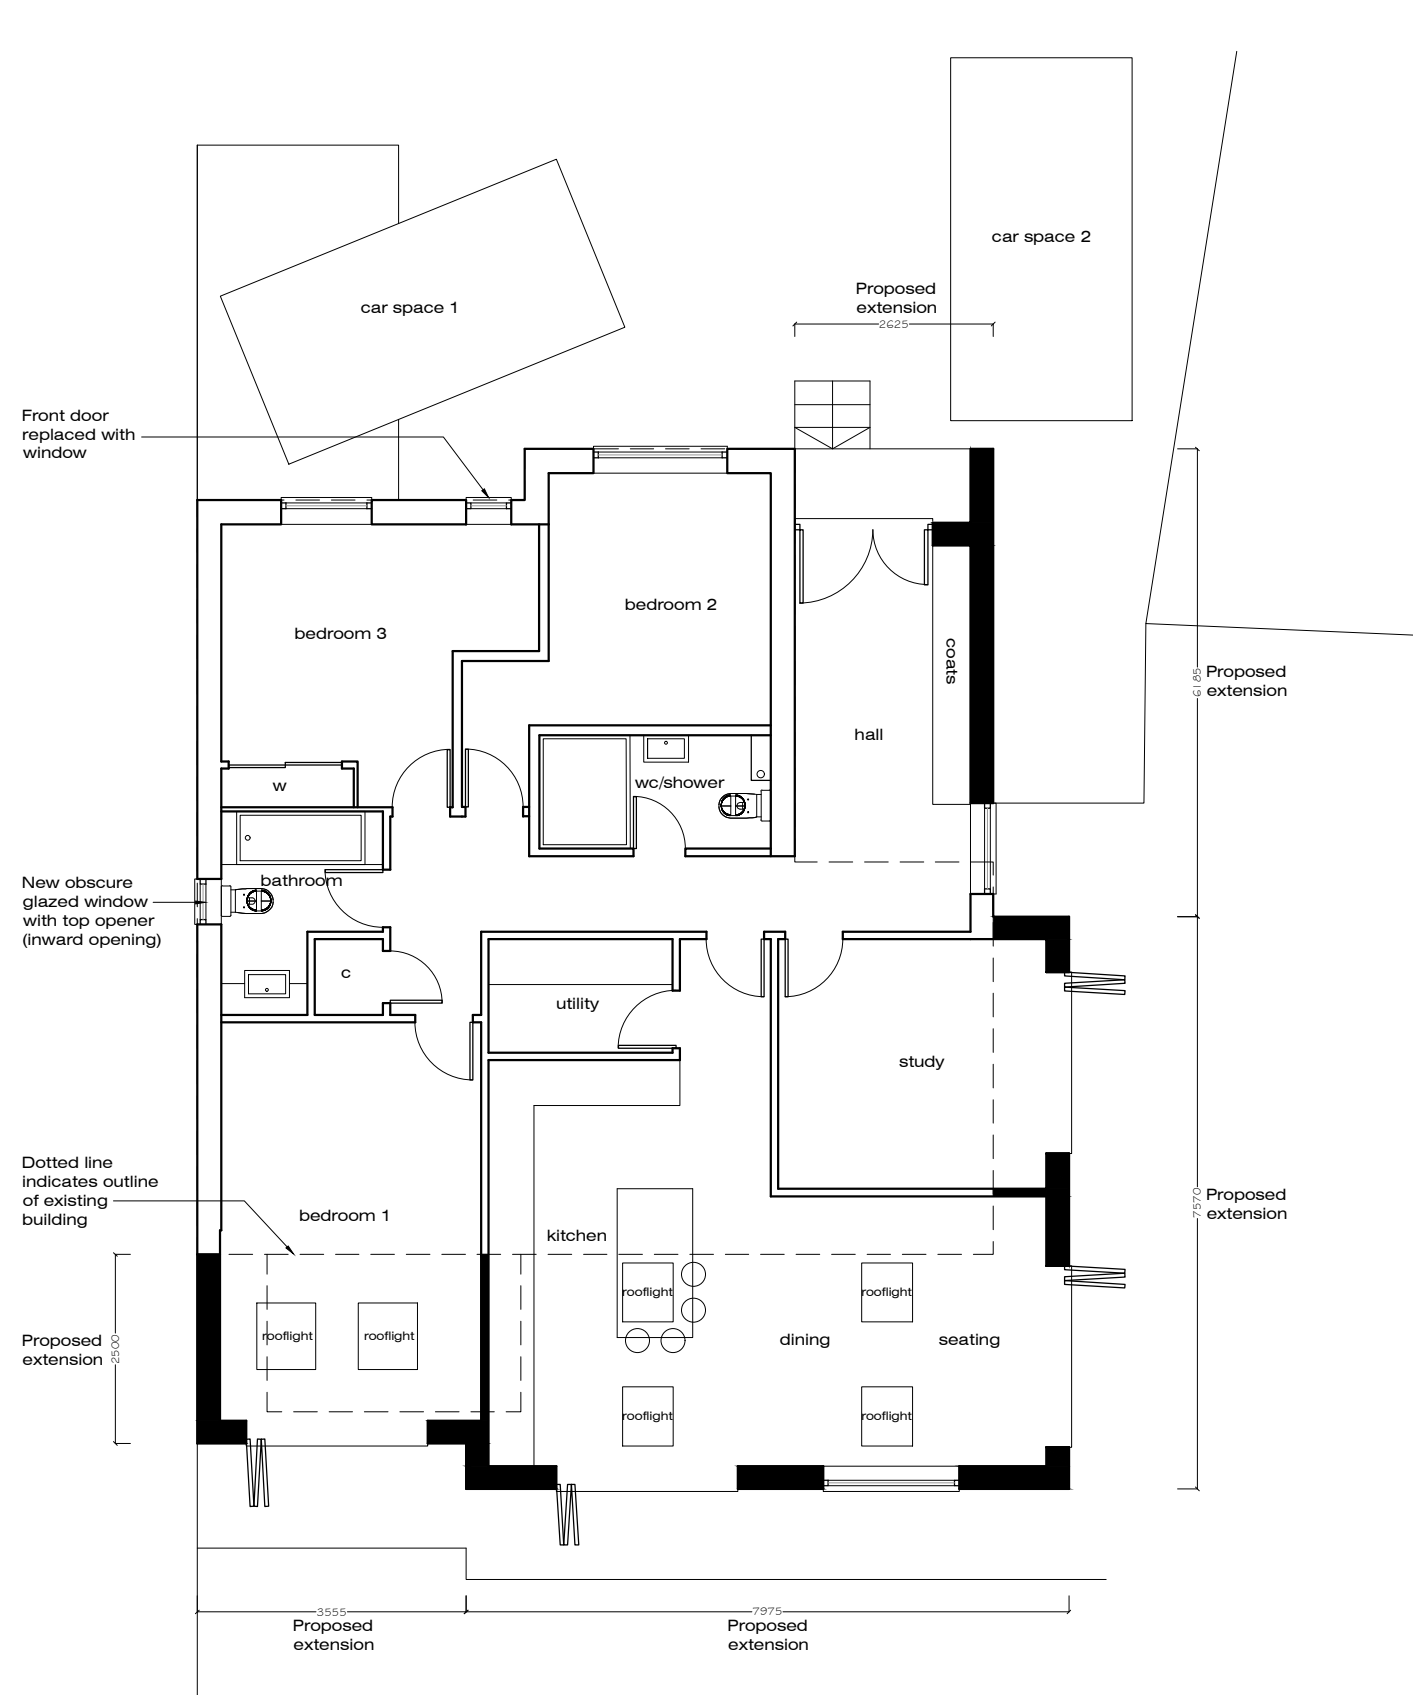

Ground Floor Plan - As Proposed

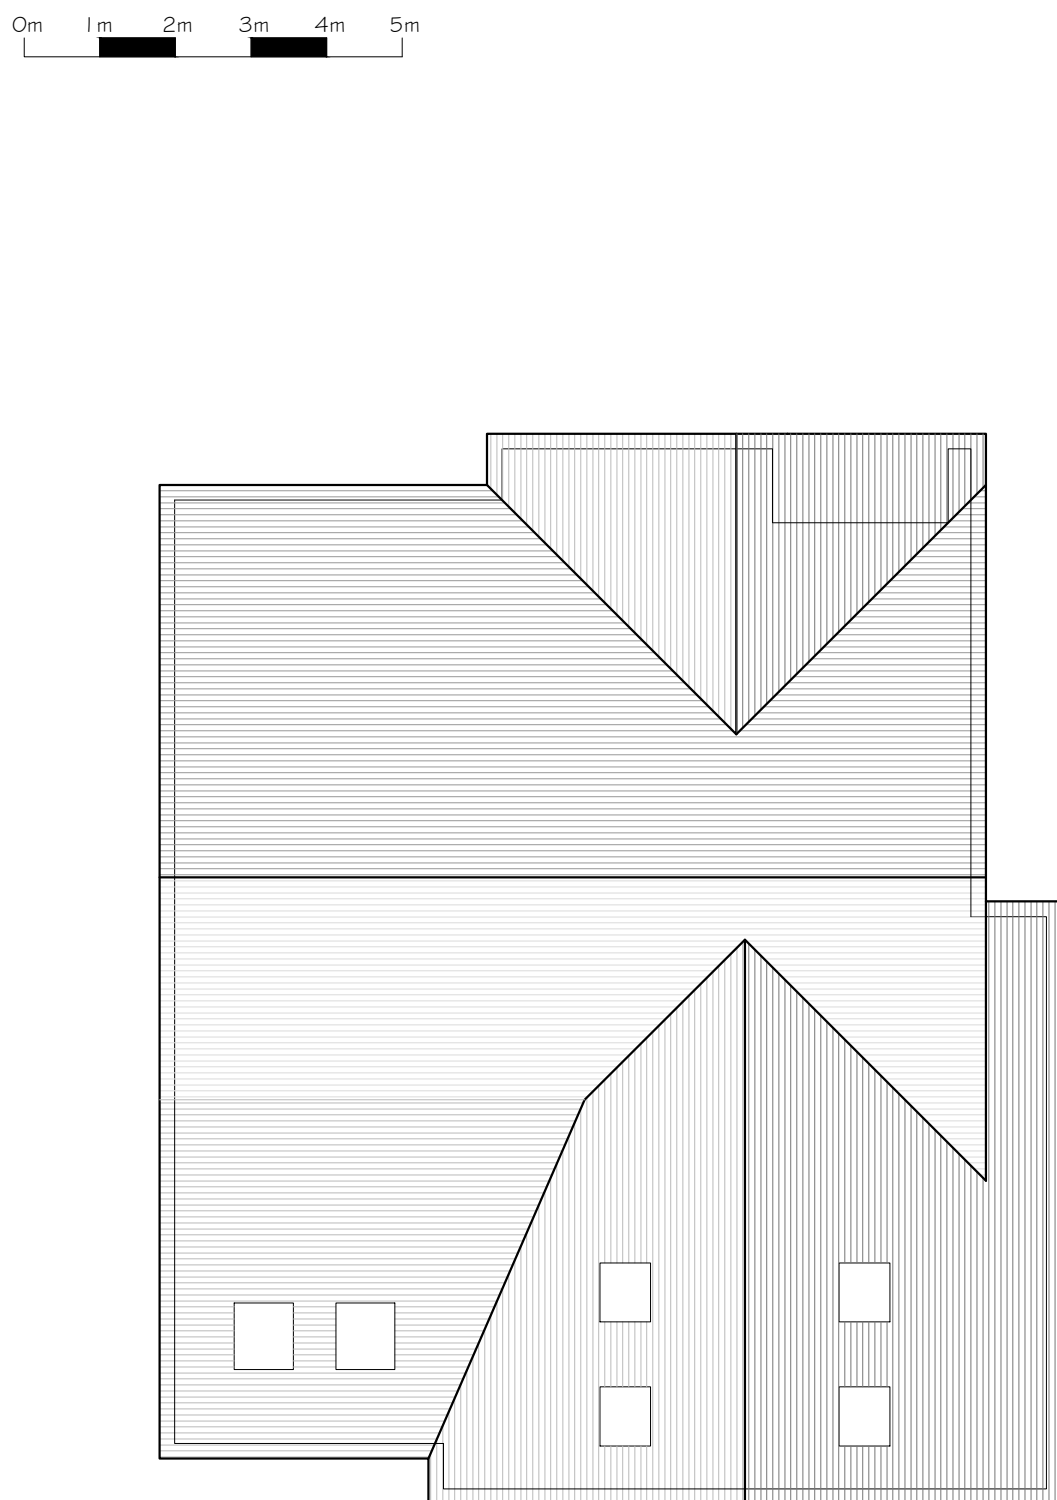

Roof Plan - As Proposed

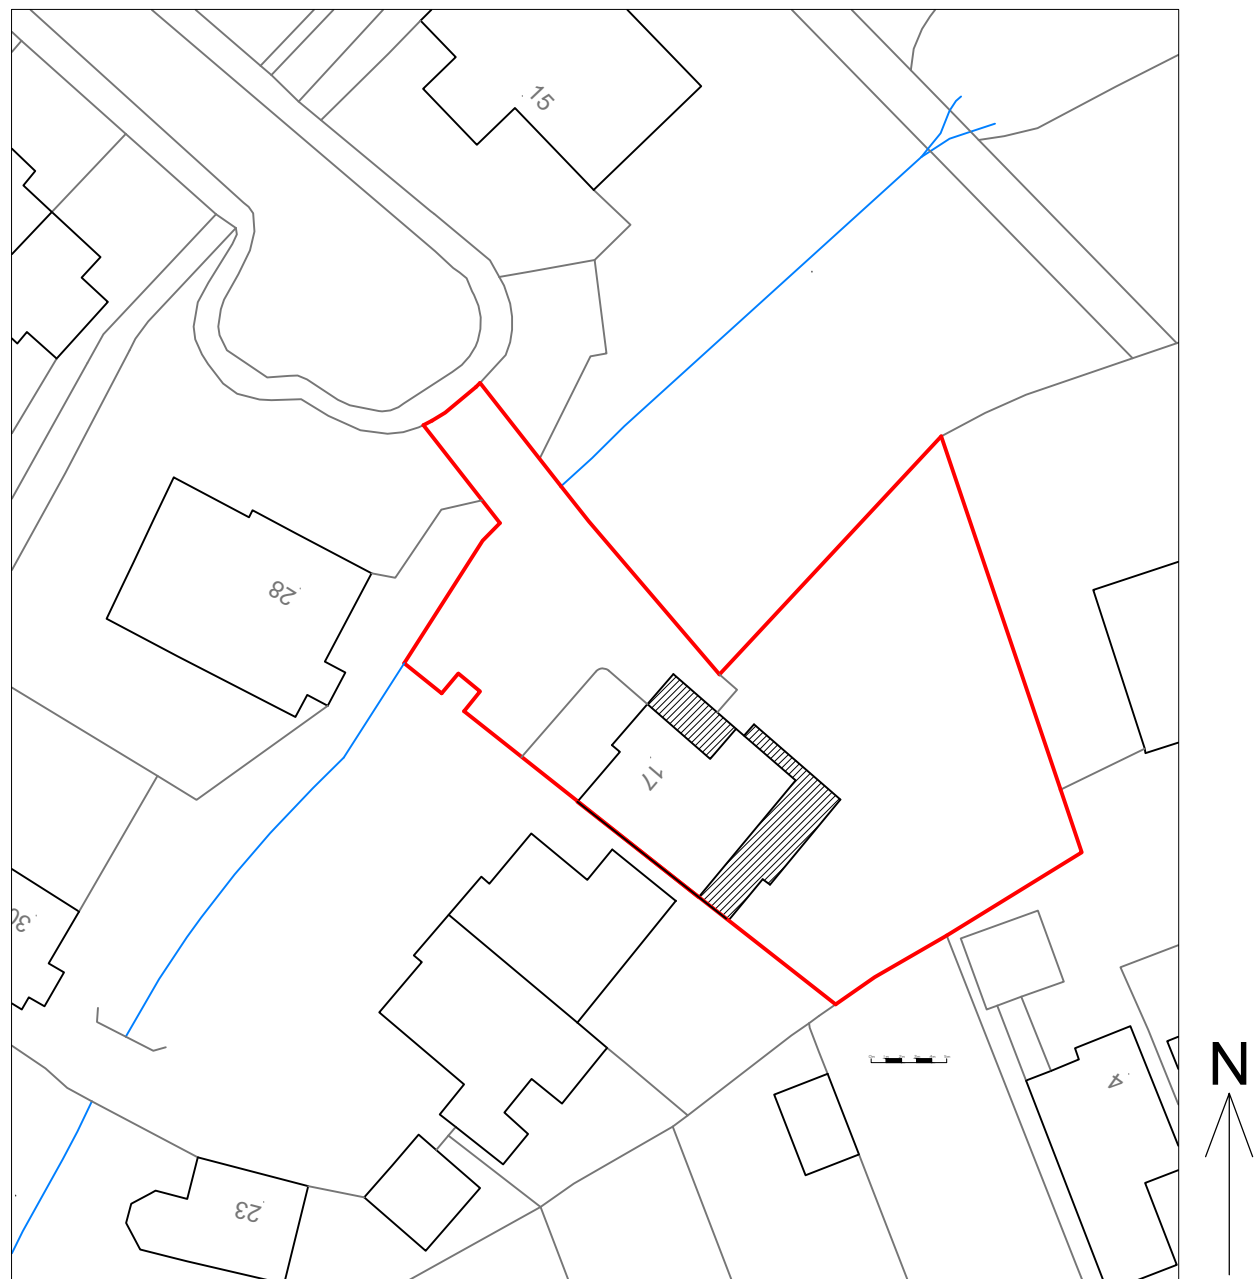

Block Plan - As Proposed 1:500

-	Issued for Planning Application	NJ	26-06-23
Rev.		By	Date

Coast Architecture Ltd
The Hawthorns, 105 Dibles Road,
Warsash, Southampton, SO31 9JL
07920 260758

Project
17 Mallow Road, Hedge End,
Southampton, SO30 4TQ

Client
Mr and Mrs M Campbell

Title			
Plans & Elevations - As Proposed			
Date	June 23	Drawn By	NJ
Job No.	Drawing No.	Scale	Revision
C23-005	101	1:100 /500@A1	-