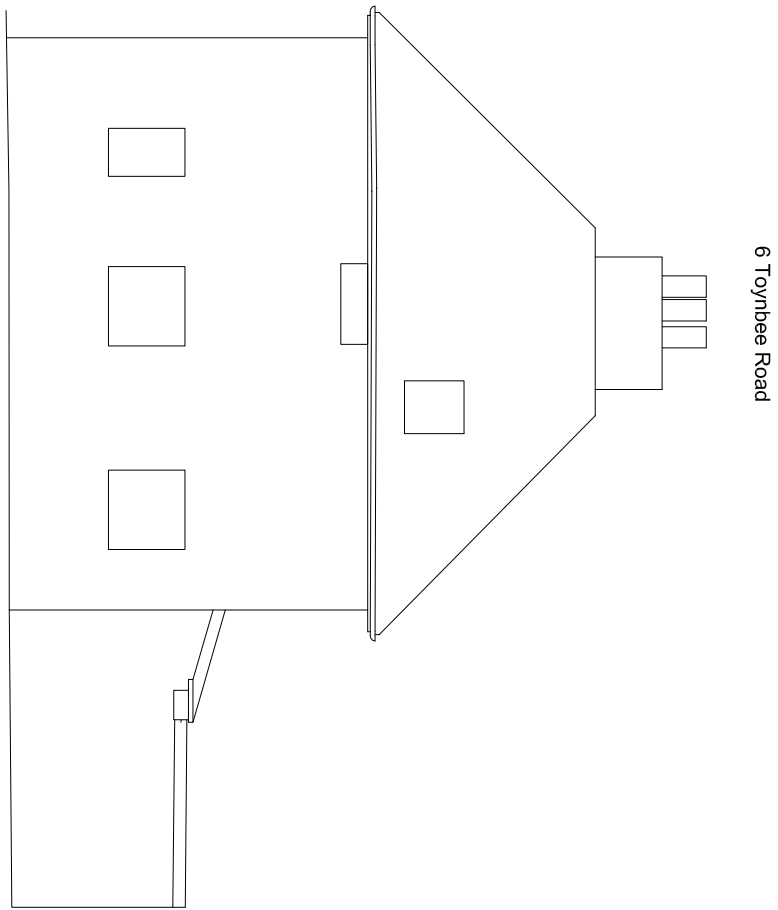
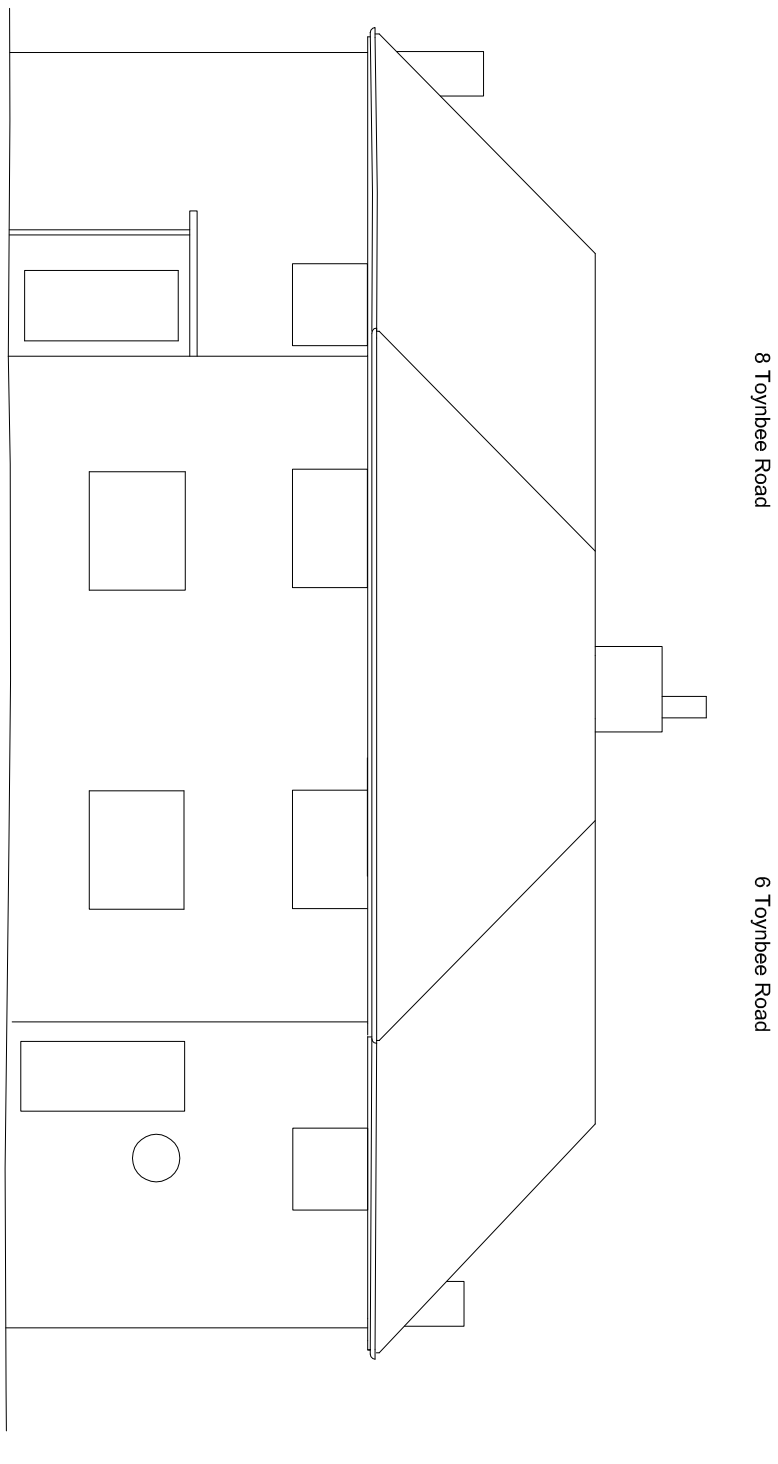
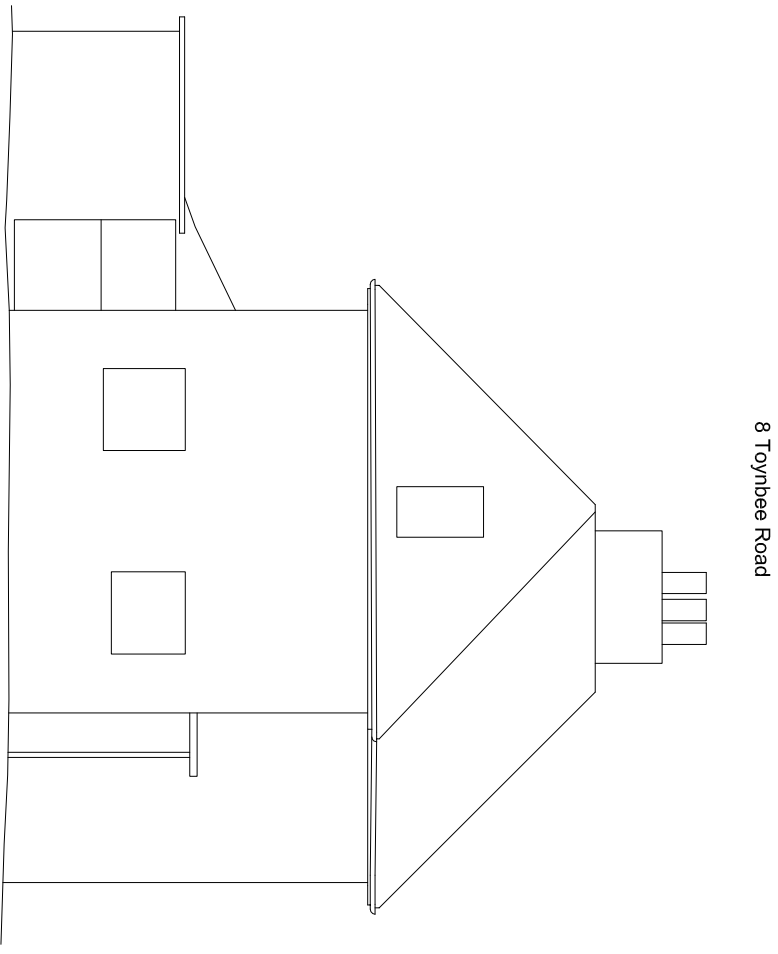
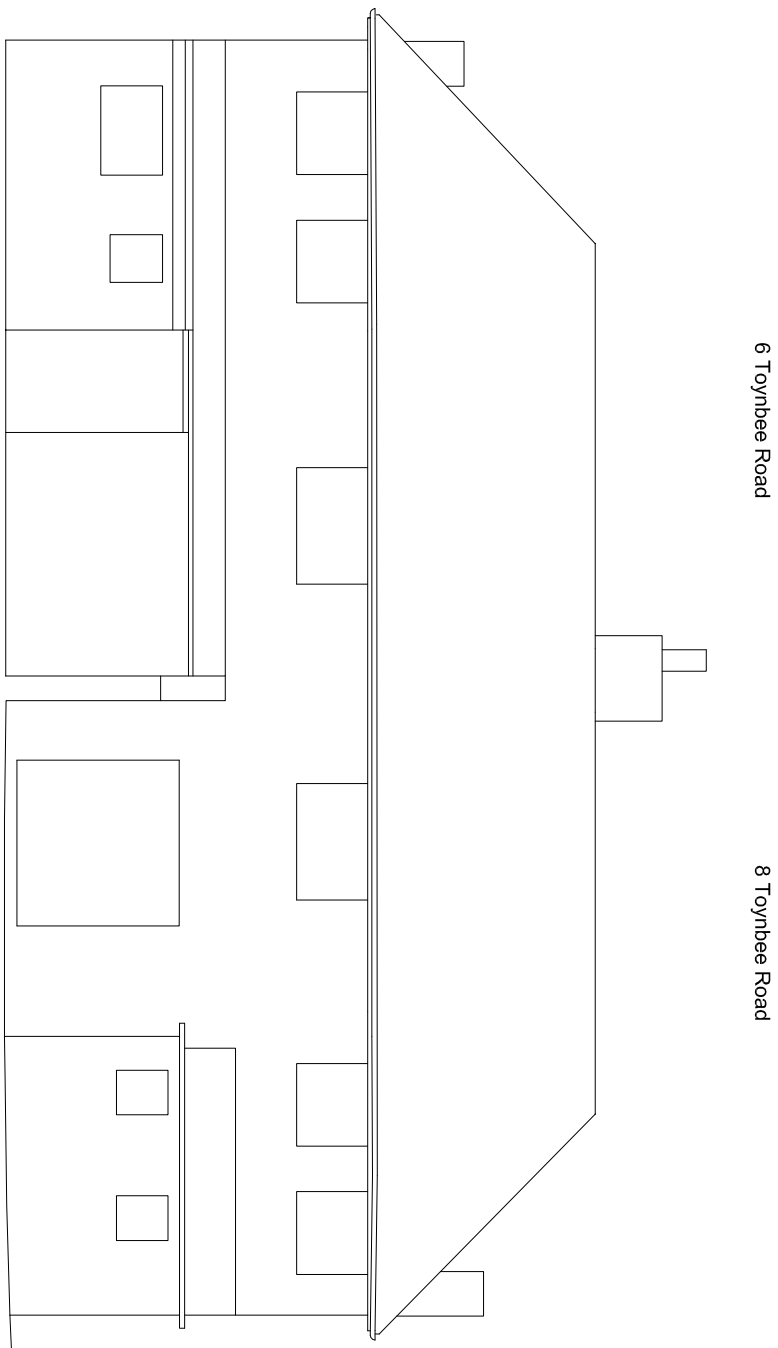
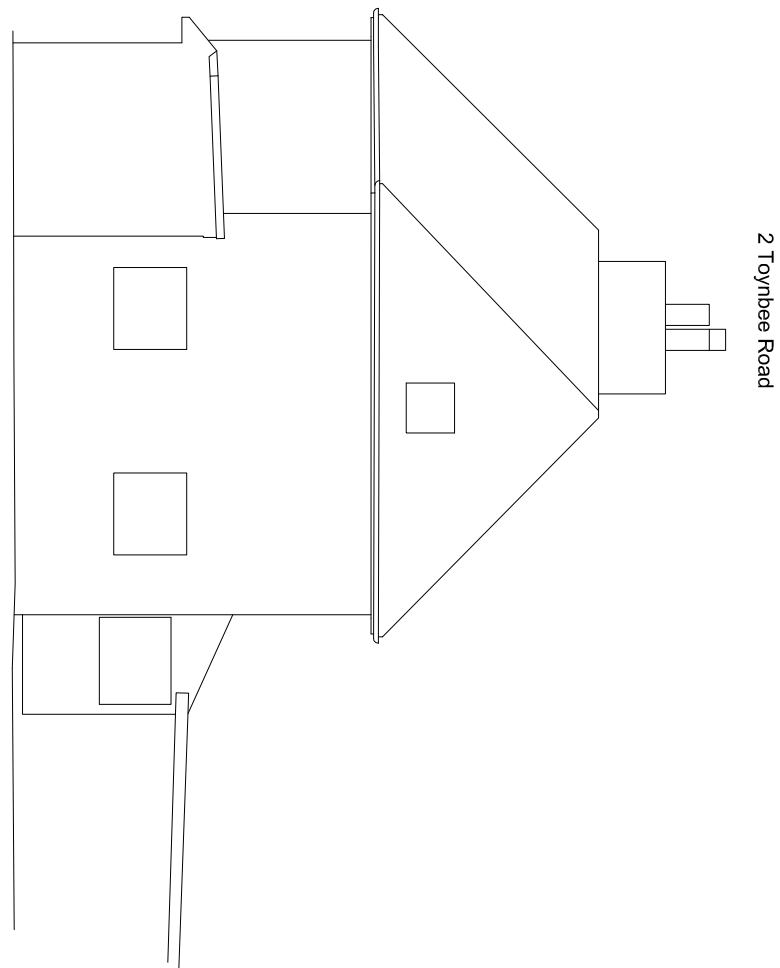
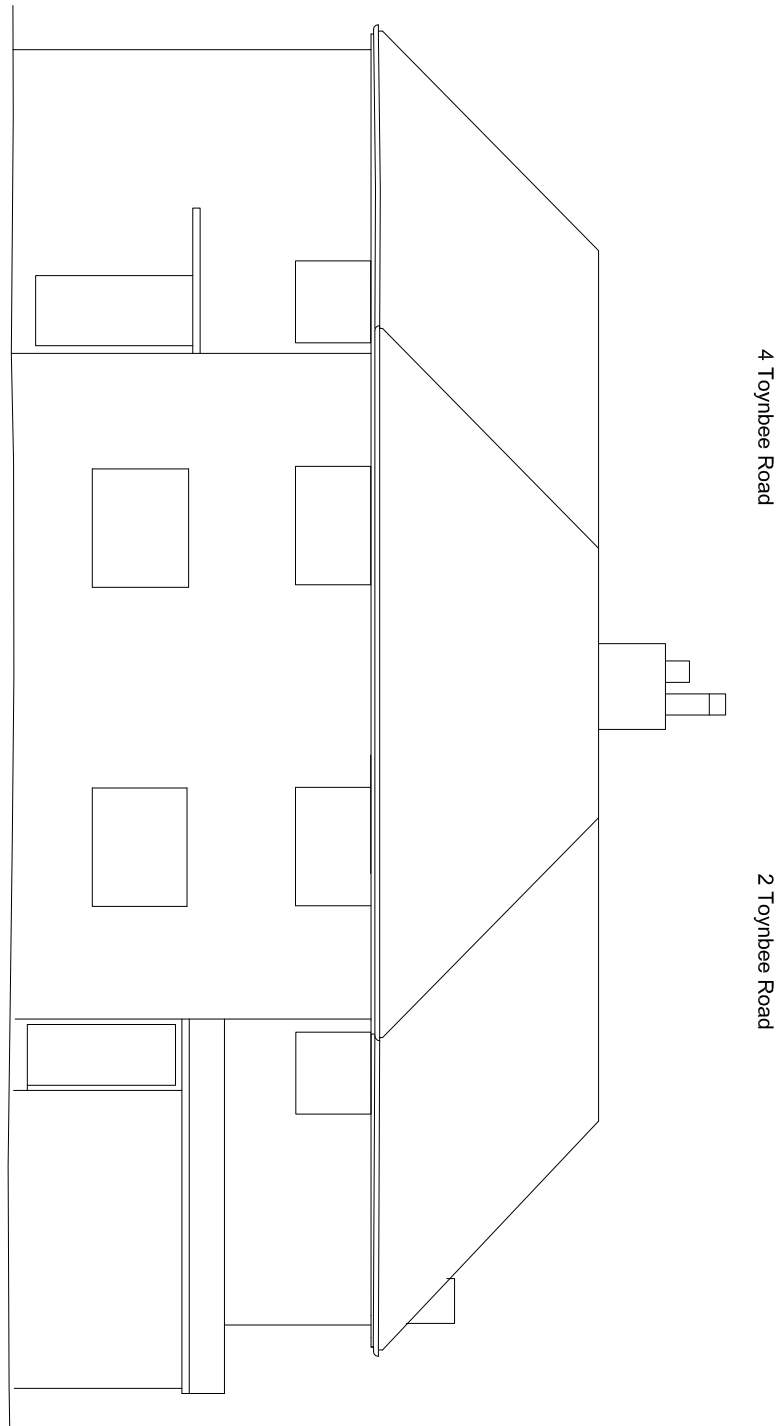
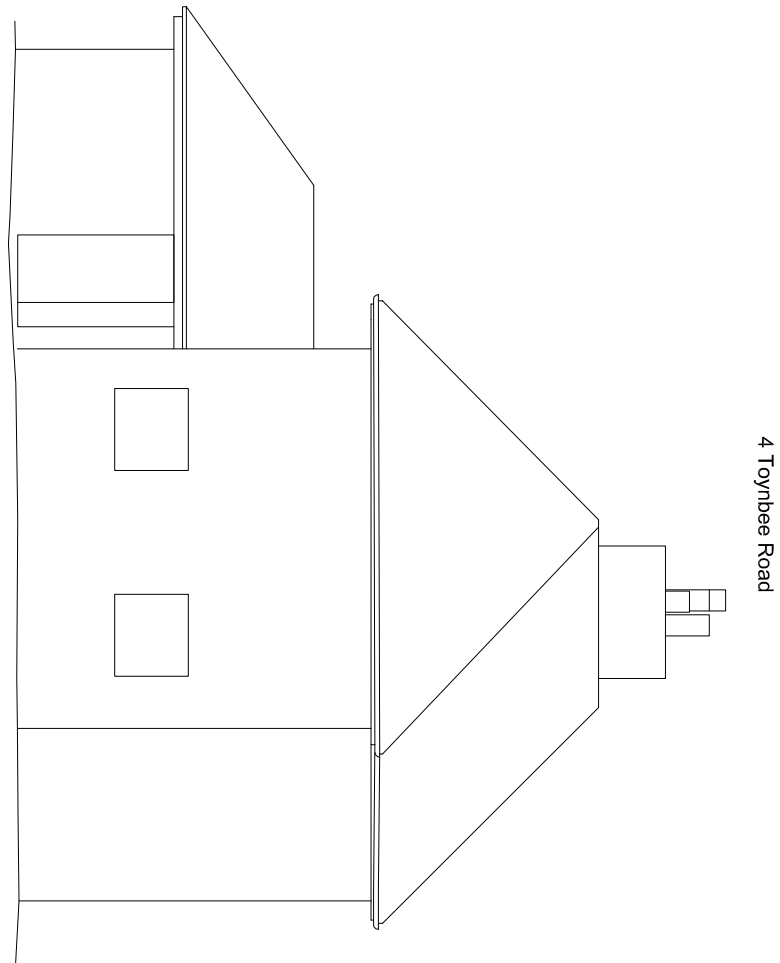
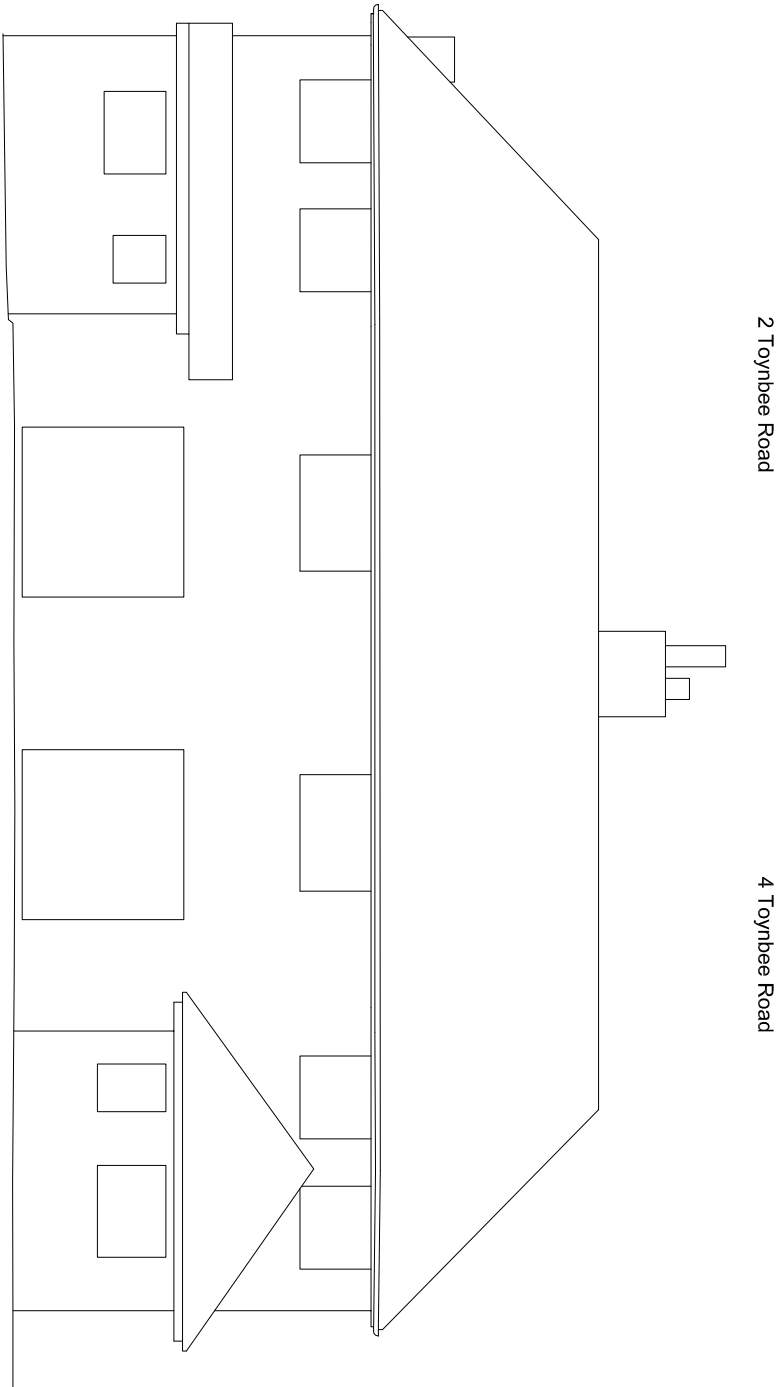


Scale 1 : 100

D&H Surveys Ltd
The Manor, Stables, Great Smeeth, Clippesham
Easton, adming@dsurveys.co.uk T: 01240 720545
Winkles, SN15 5EL F: (01240) 721124
Website: www.dsurveys.co.uk

Topographic Surveys
Elevation Surveys
Floor Plan Surveys
Volumeic Surveys
A: Built Drainage Surveys
Co-ordination Of Site Layouts
Rectified Photo Elevations
C.A.D Plotting Bureau

Project Name:
Numbers 2,4,6 & 8 Toynebe Rd
Eastleigh

Drawing Title:
Basic Floor Plans

Client:
Churchill Retirement Living
Agent:

Date: June 2023	Scale: A1@ 1:100	
Drawn	Dwg No	Revision

K/H	SCB	EL-2-4-6-8-01
Site Datum		

Grid Orientation	Sheet ID
-------------------------	-----------------

Grid Orientation
N/A

Sheet ID
CHURCHILL-Eastleigh-Romey

Disclaimer
D & H Surveys will Guarantee that this
Survey Data & Station Coords are Correct to the Indicated Scale ONLY
Copyright of this Drawing Remains With D & H Surveys.