


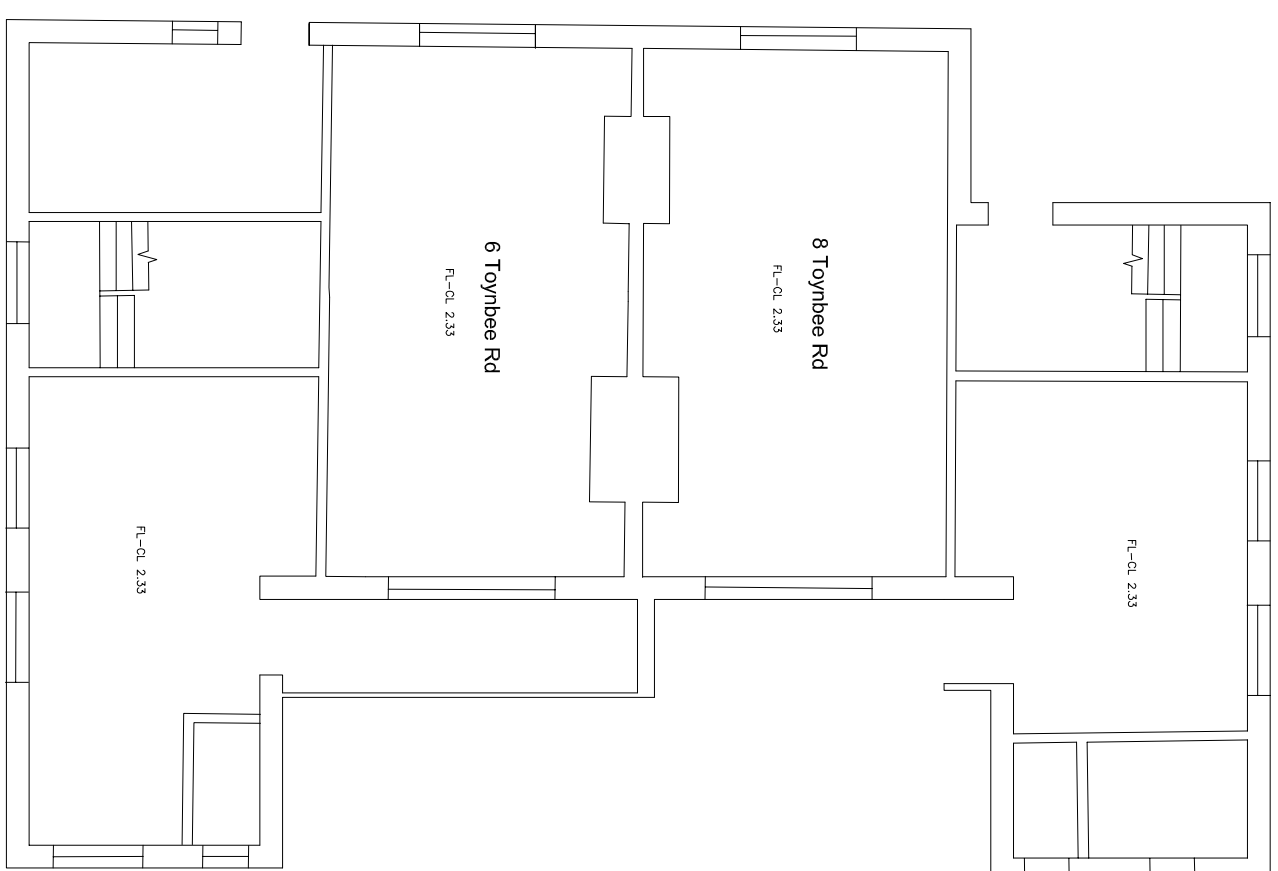
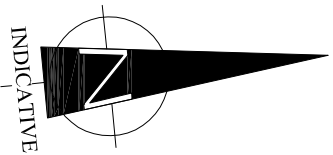


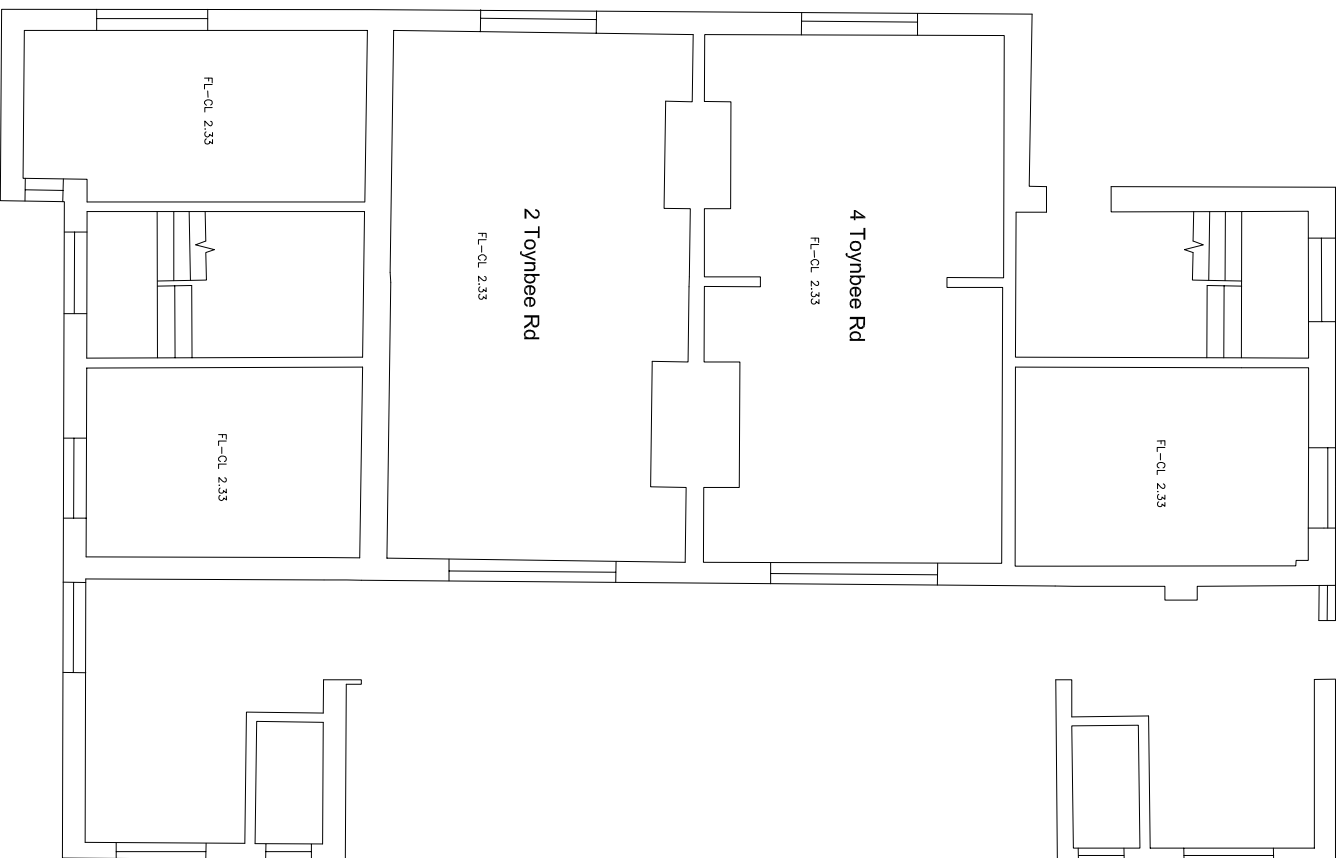



Ground Floor Plans

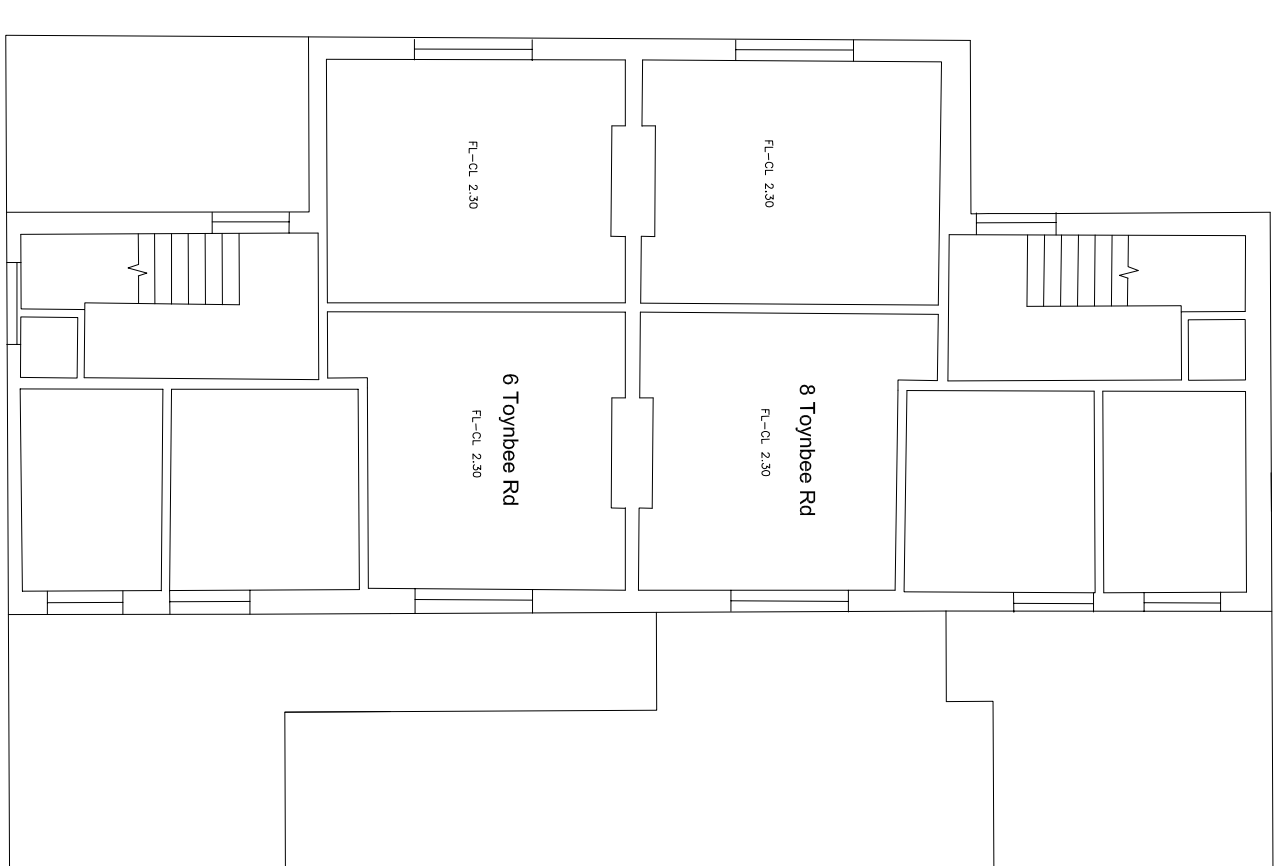


Scale 1 : 100

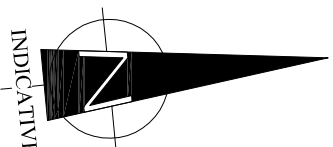

First Floor Plans

 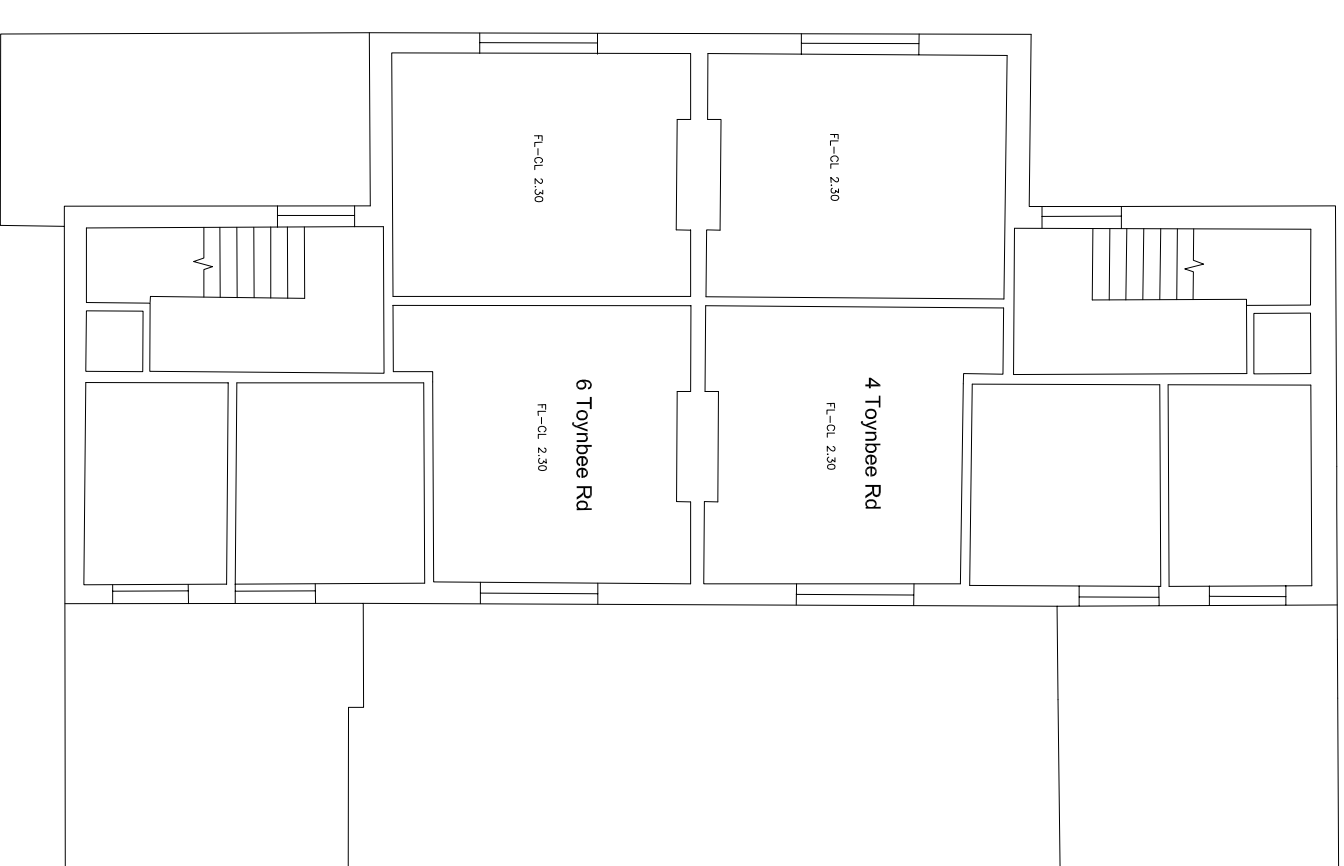

Scale 1 : 1000

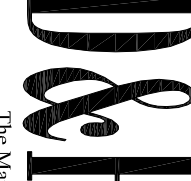

The Manor Stables, Great Stonefield, Chippenham
Wiltshire, SN15 5EH.

Email: admin@dhurveys.co.uk
 Website: www.dhurveys.co.uk

Topographic Surveys
 Elevation Surveys
 Floor Plan Surveys
 Volume Surveys

Aerial Drone Surveys
 Co-ordination Of Site Layouts
 Reserial Photo Elevations
 C.A.D Plotting Bureau

Project Name:

Numbers 2,4,6 & 8 Tynboe Rd
Eastleigh

Drawing Title:

Basic Floor Plans

Client:

Churchill Retirement Living

Agent:

Date:

June 2023

Scale:

A1 at 1:100

Drawn

Surveyor

Dwg No

Revision

K/H

SCB

FP 2-4-6-8-01

Site Datum

OSBM Ref

Grid Orientation

Sheet 1D

N/A

CHURCHILL-Eastleigh-Bromley

Disclaimer

D & H Surveys will Guarantee that this Survey Data & Station Coordinates are Correct to the Indicated Scale ONLY

Copyright of this Drawing Remains With D & H Surveys.