




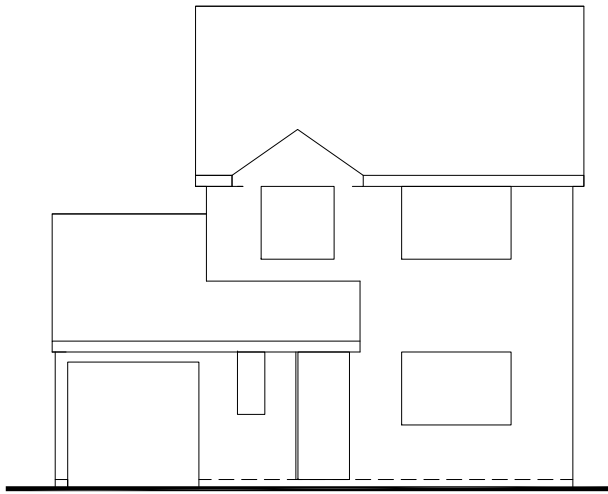


Front View
Scale 1:100

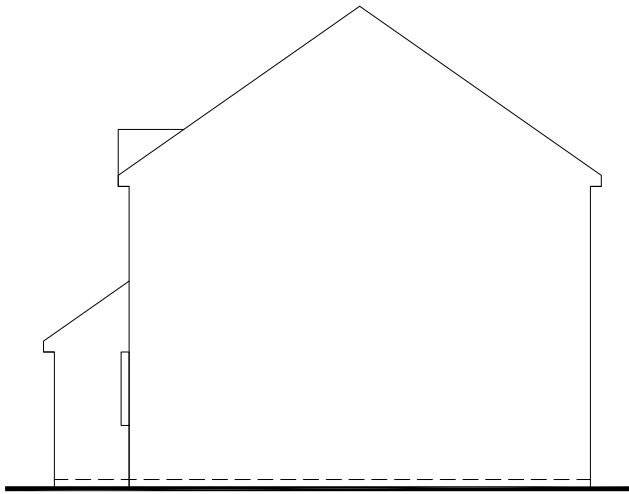



Side View
Scale 1:100

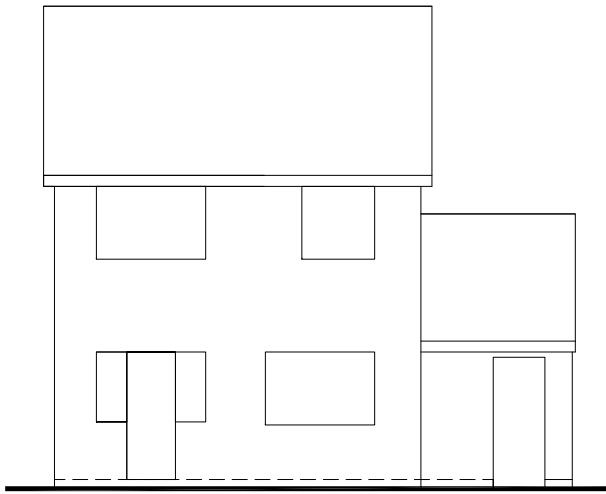


Rear View
Scale 1:100

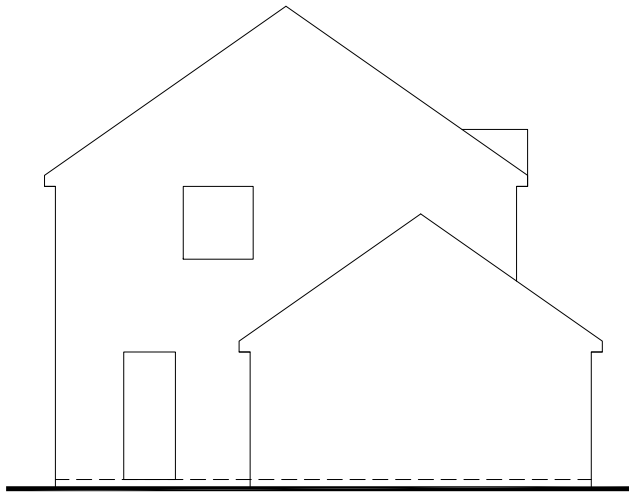


Side View
Scale 1:100

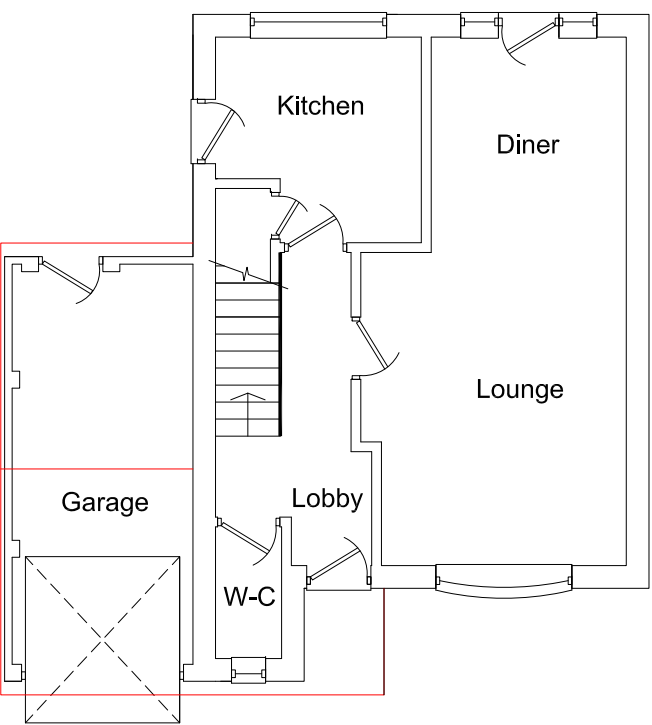 

Ground Floor Plan
Scale 1:100

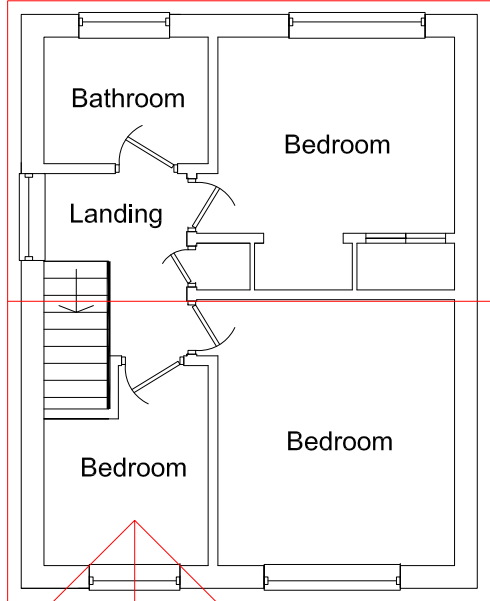

First Floor Plan
Scale 1:100

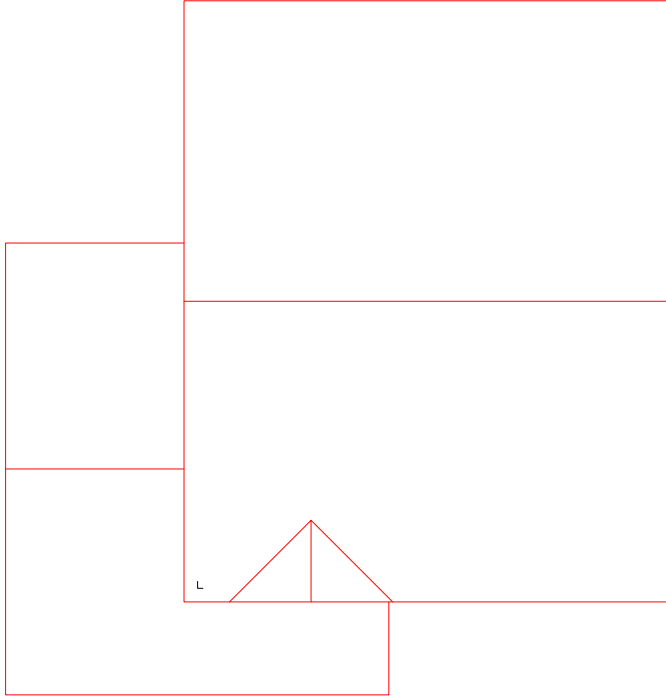

Roof Plan
Scale 1:100

Notes
All dimensions and details to be checked on site by builder prior to commencement of works.
This plan must not be acted upon Until it has been approved by the Local Authority.
Client to conform to party wall act of 1996 if required.

B		
A		
	Date	Revisions
Drawing Title.		
Existing		

SITE ADDRESS	CLIENT ADDRESS
39 Conway Close Chandlers Ford Eastleigh SO53 3NW	

as noted	PAPER SIZE A2
Scale.	Drawn by.
June 2023	R.N.S.
Date.	

Sanders Design Services Ltd

95 Cedar Road
Hythe
Southampton
SO45 3PX

www.sandersdesignservices.co.uk
info@sandersdesignservices.co.uk

023 8020 7195

Drawing No	Revision
rdg sht 1	x