




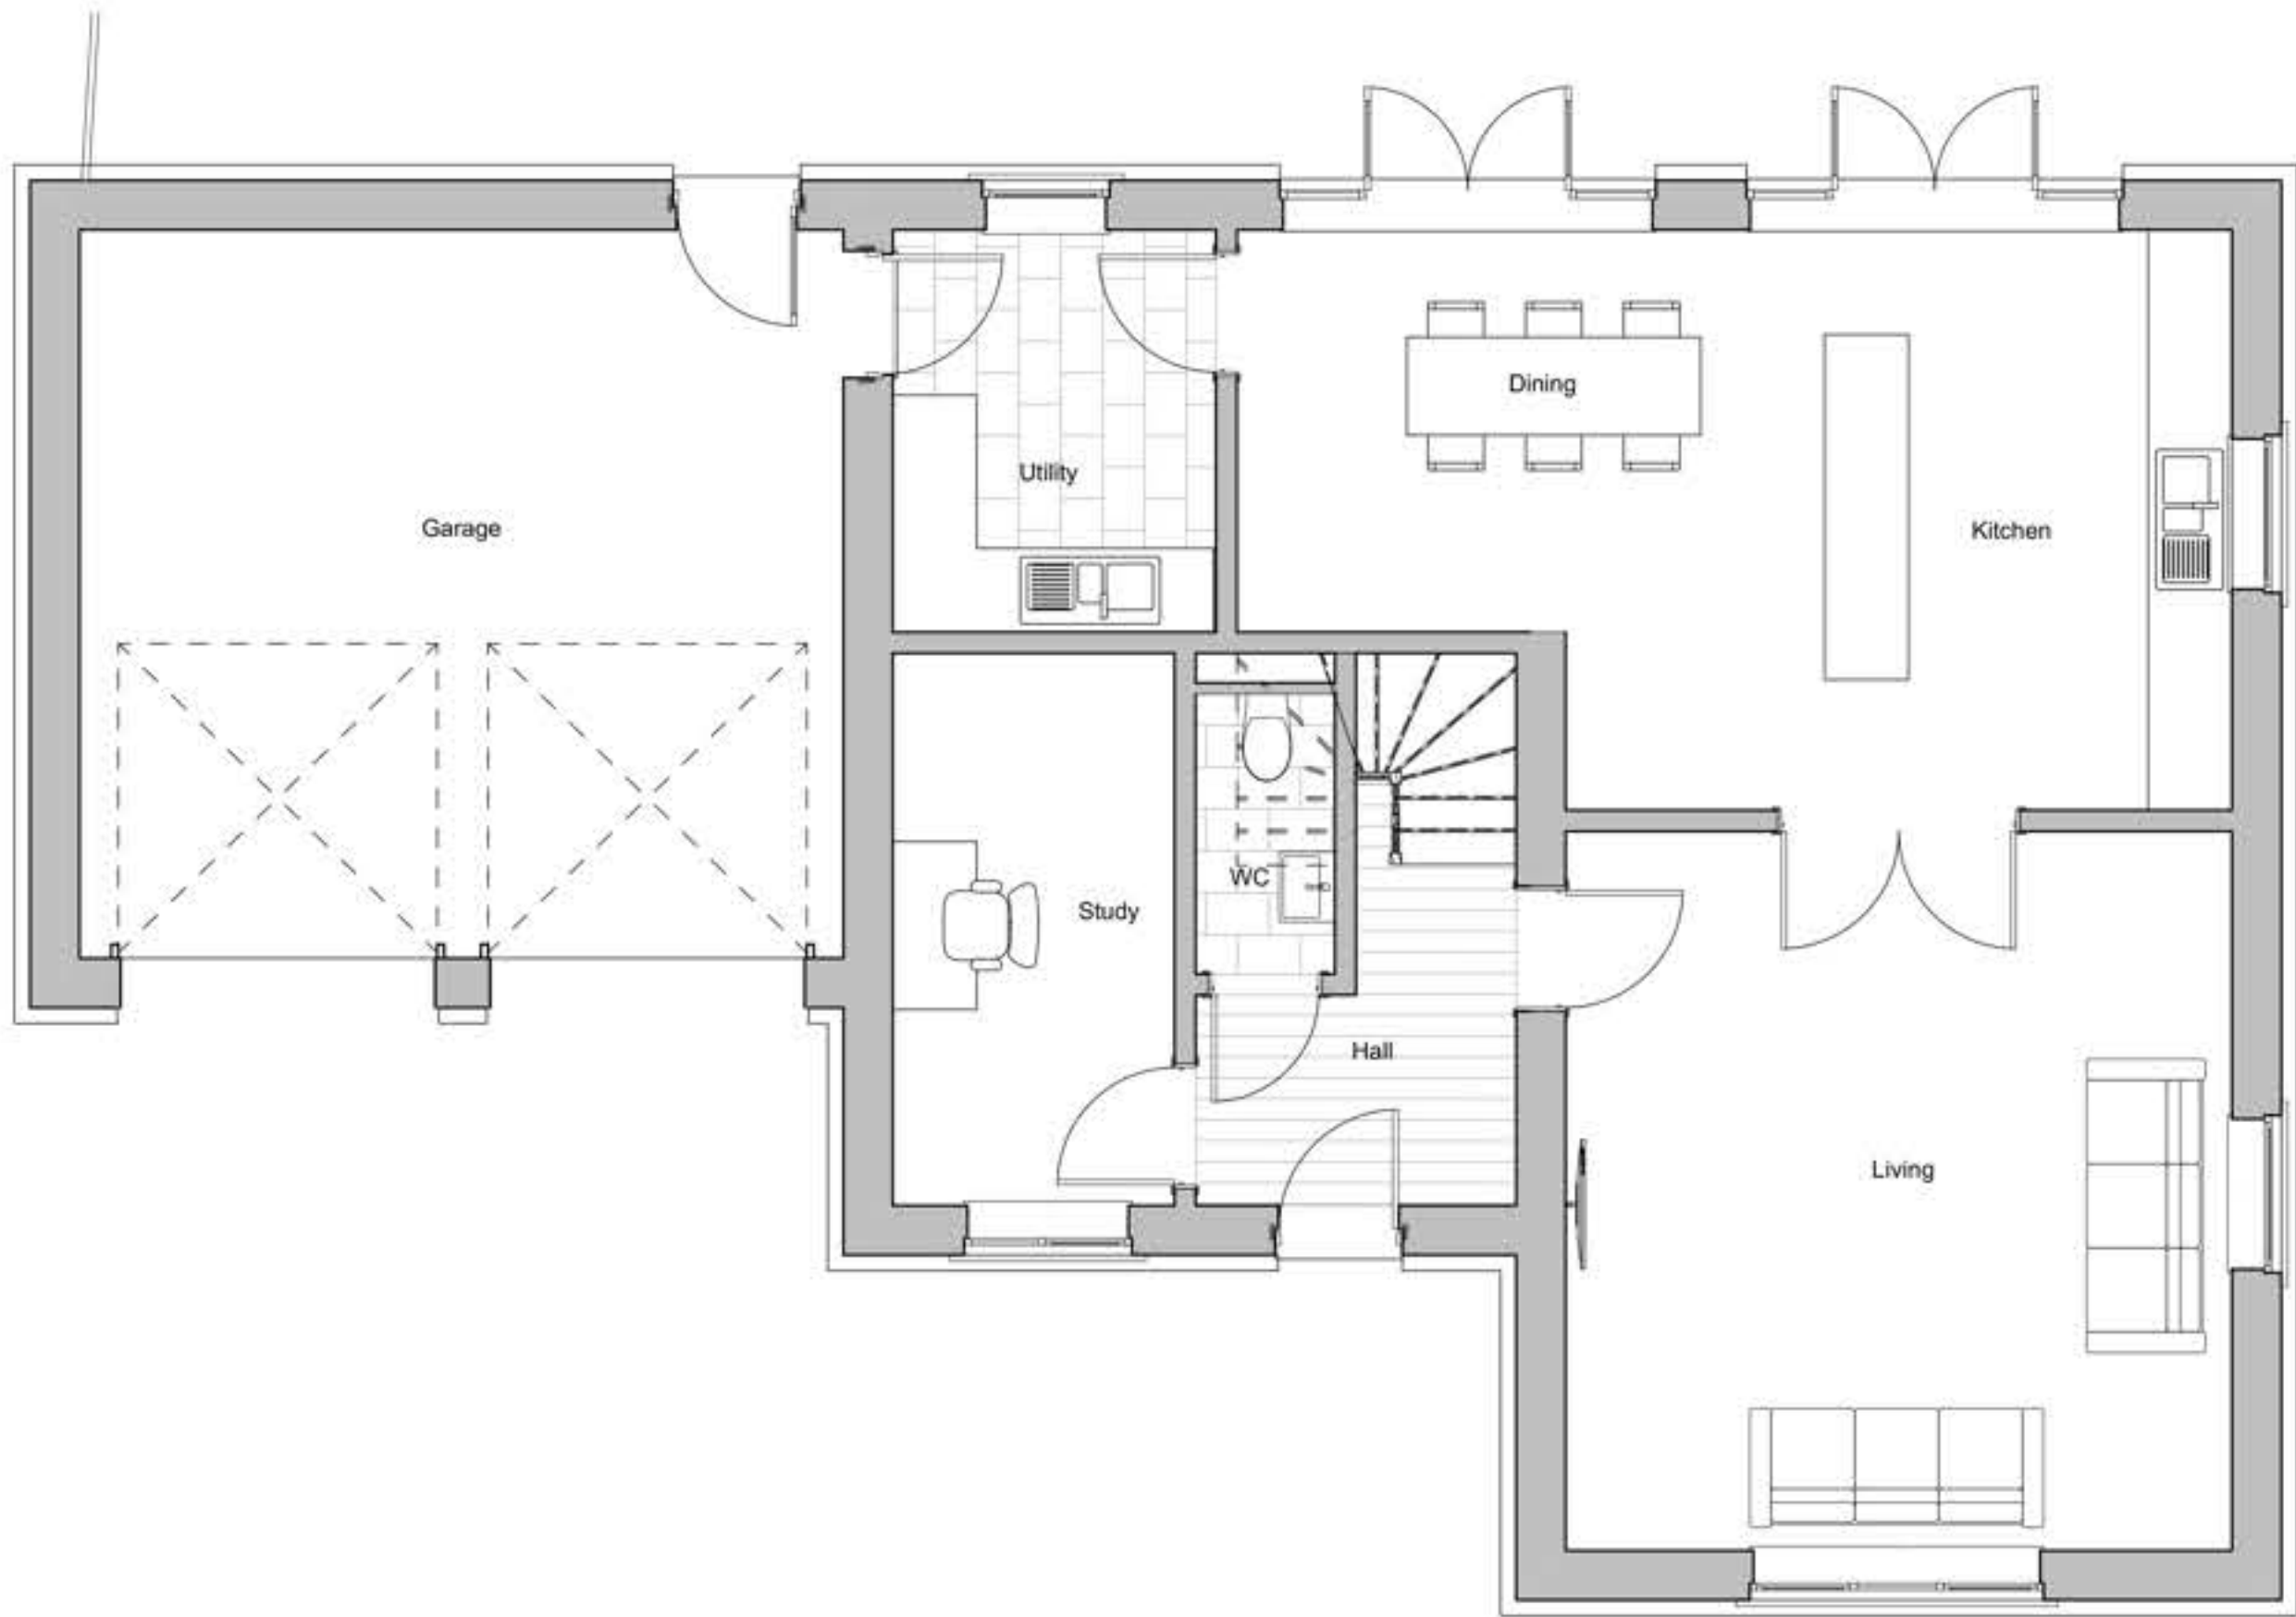


Ground Floor
1:50

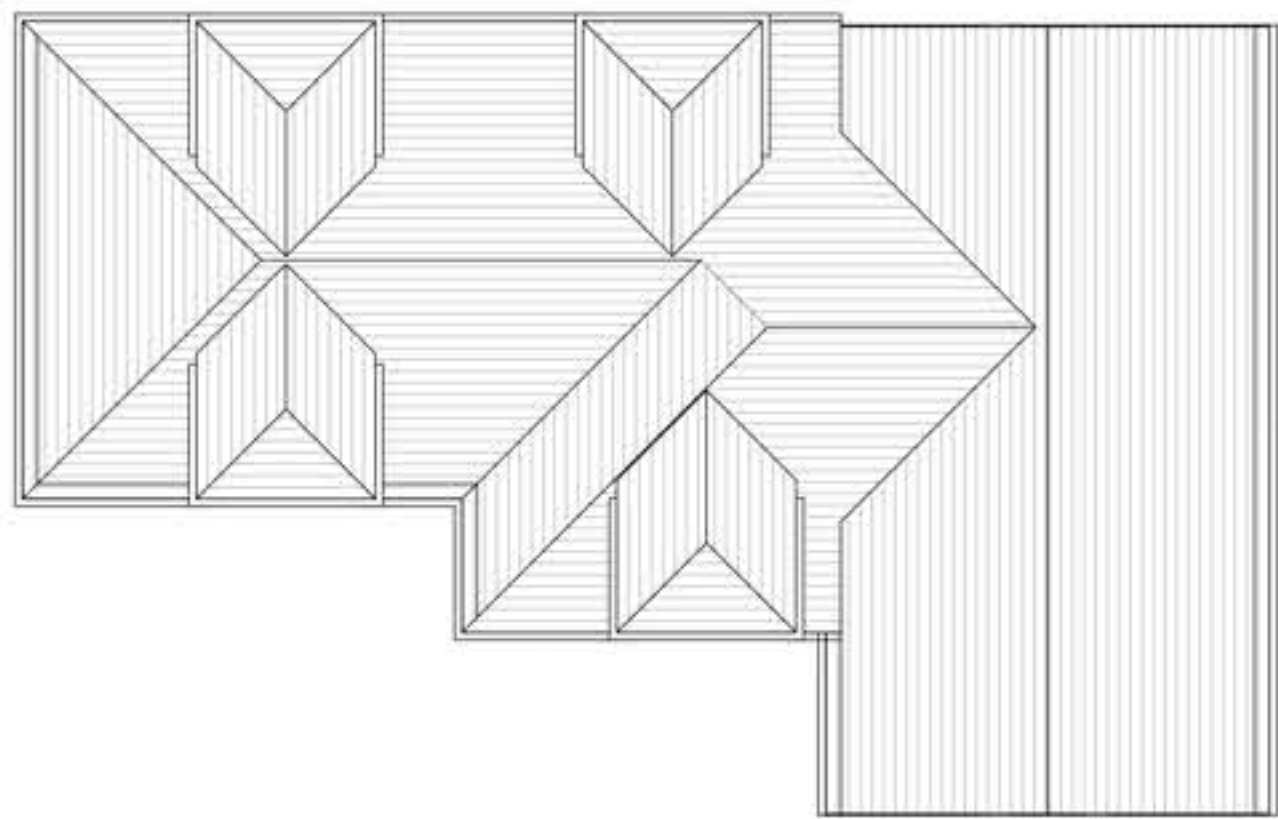

Roof Plan
1:100

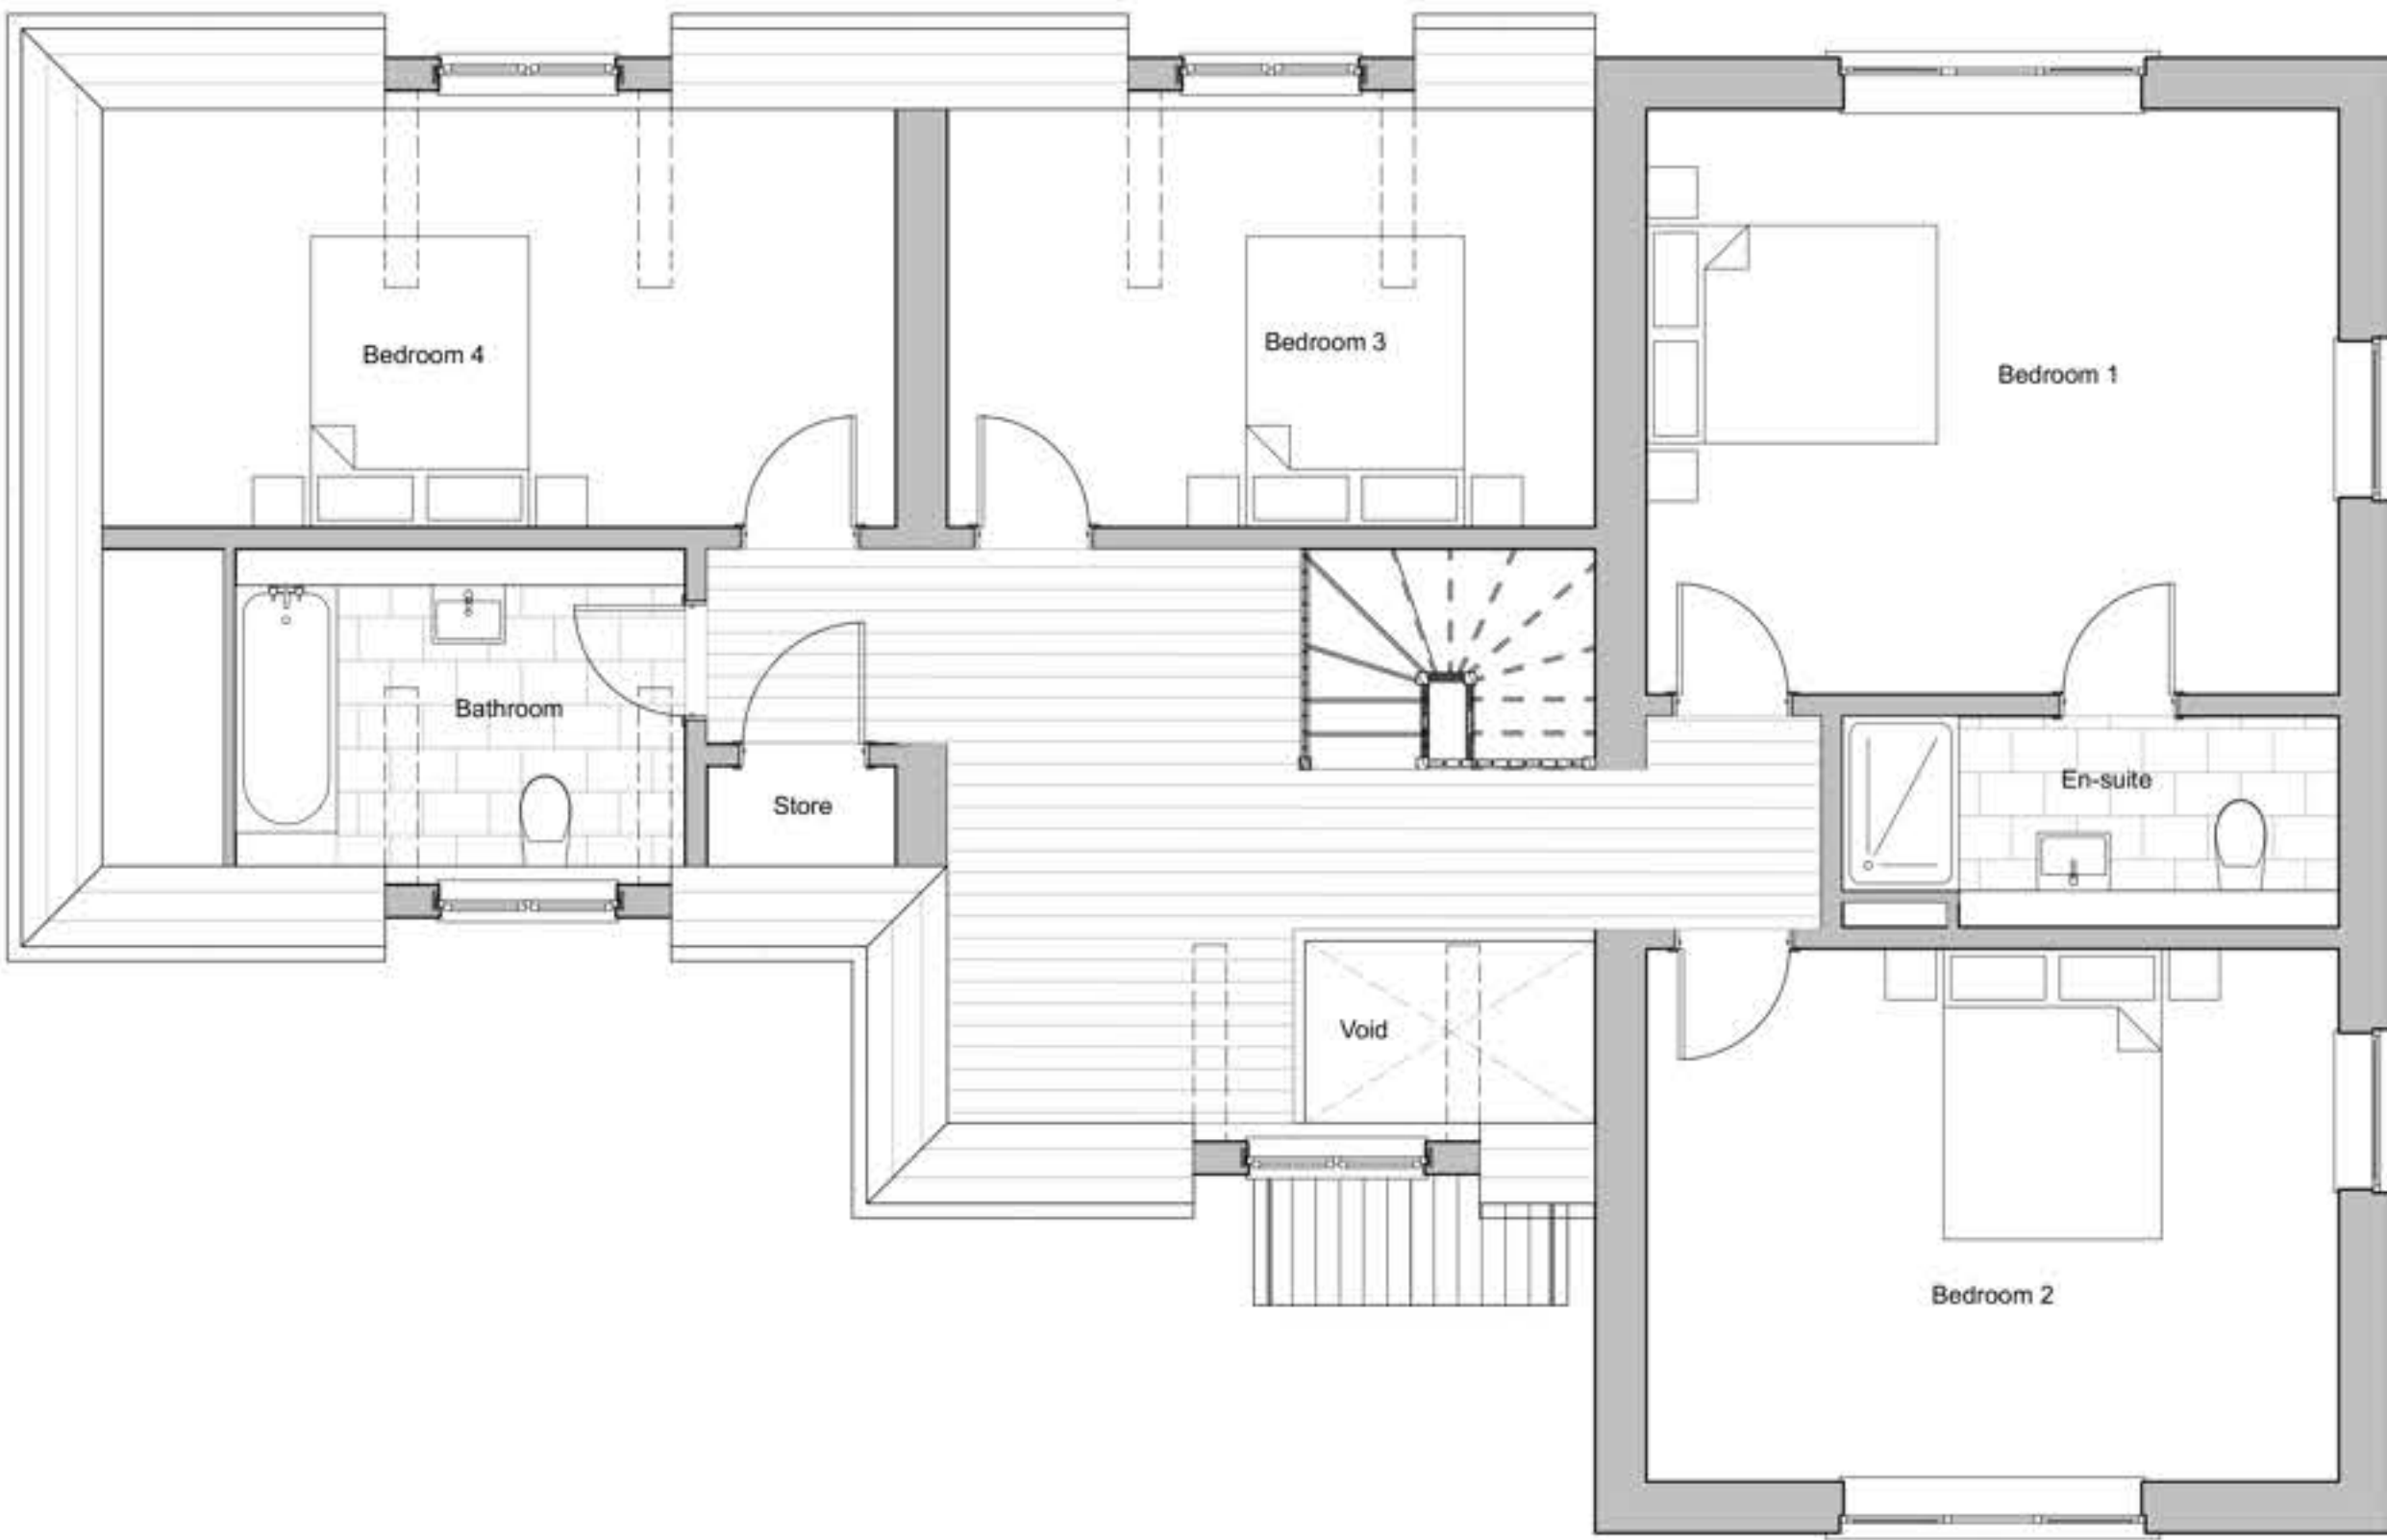

First Floor
1:50

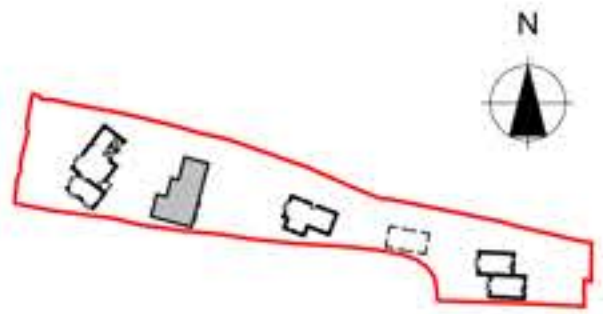

Key Plan

MATERIALS SCHEDULE

- 1 Facing brickwork
- 2 Brick plinth detail
- 3 Tile hanging wall finish
- 4 White UPVC windows
- 5 White upvc soffit and fascia
- 6 Black upvc rainwater goods
- 7 Slate roof covering

PLANNING APPROVAL

P3	Updated to client's comment	04.05.23	PR
P2	Updated to client's comment	26.04.23	PR
P1	Preliminary Issue	14.04.23	PR
Revision	Description	Date	Drawn

Designer :



Project :

Brighstone, Botley Road
Proposed Residential development

Drawing :

PLOT 4 Plans & Elevations

Date :

April 2023

Drawing No. :

20 / 001 / 103

Scale :

1:100, 1:50 @ A1

Status :

PRELIMINARY

Revision:

P3



PLOT 4 - WEST ELEVATION
1:100



PLOT 4 - SOUTH ELEVATION
1:100



PLOT 4 - EAST ELEVATION
1:100



PLOT 4 - NORTH ELEVATION
1:100

HOUSE TYPE 3

Plot 4

House type area 187m2 / 2012ft2

