




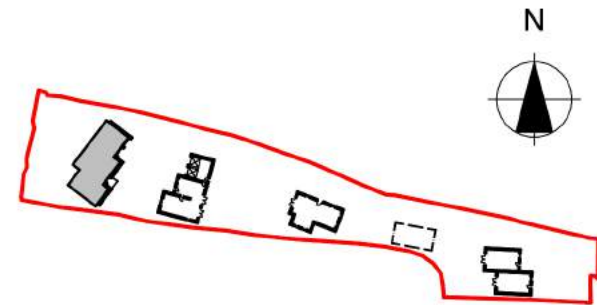


Key Plan

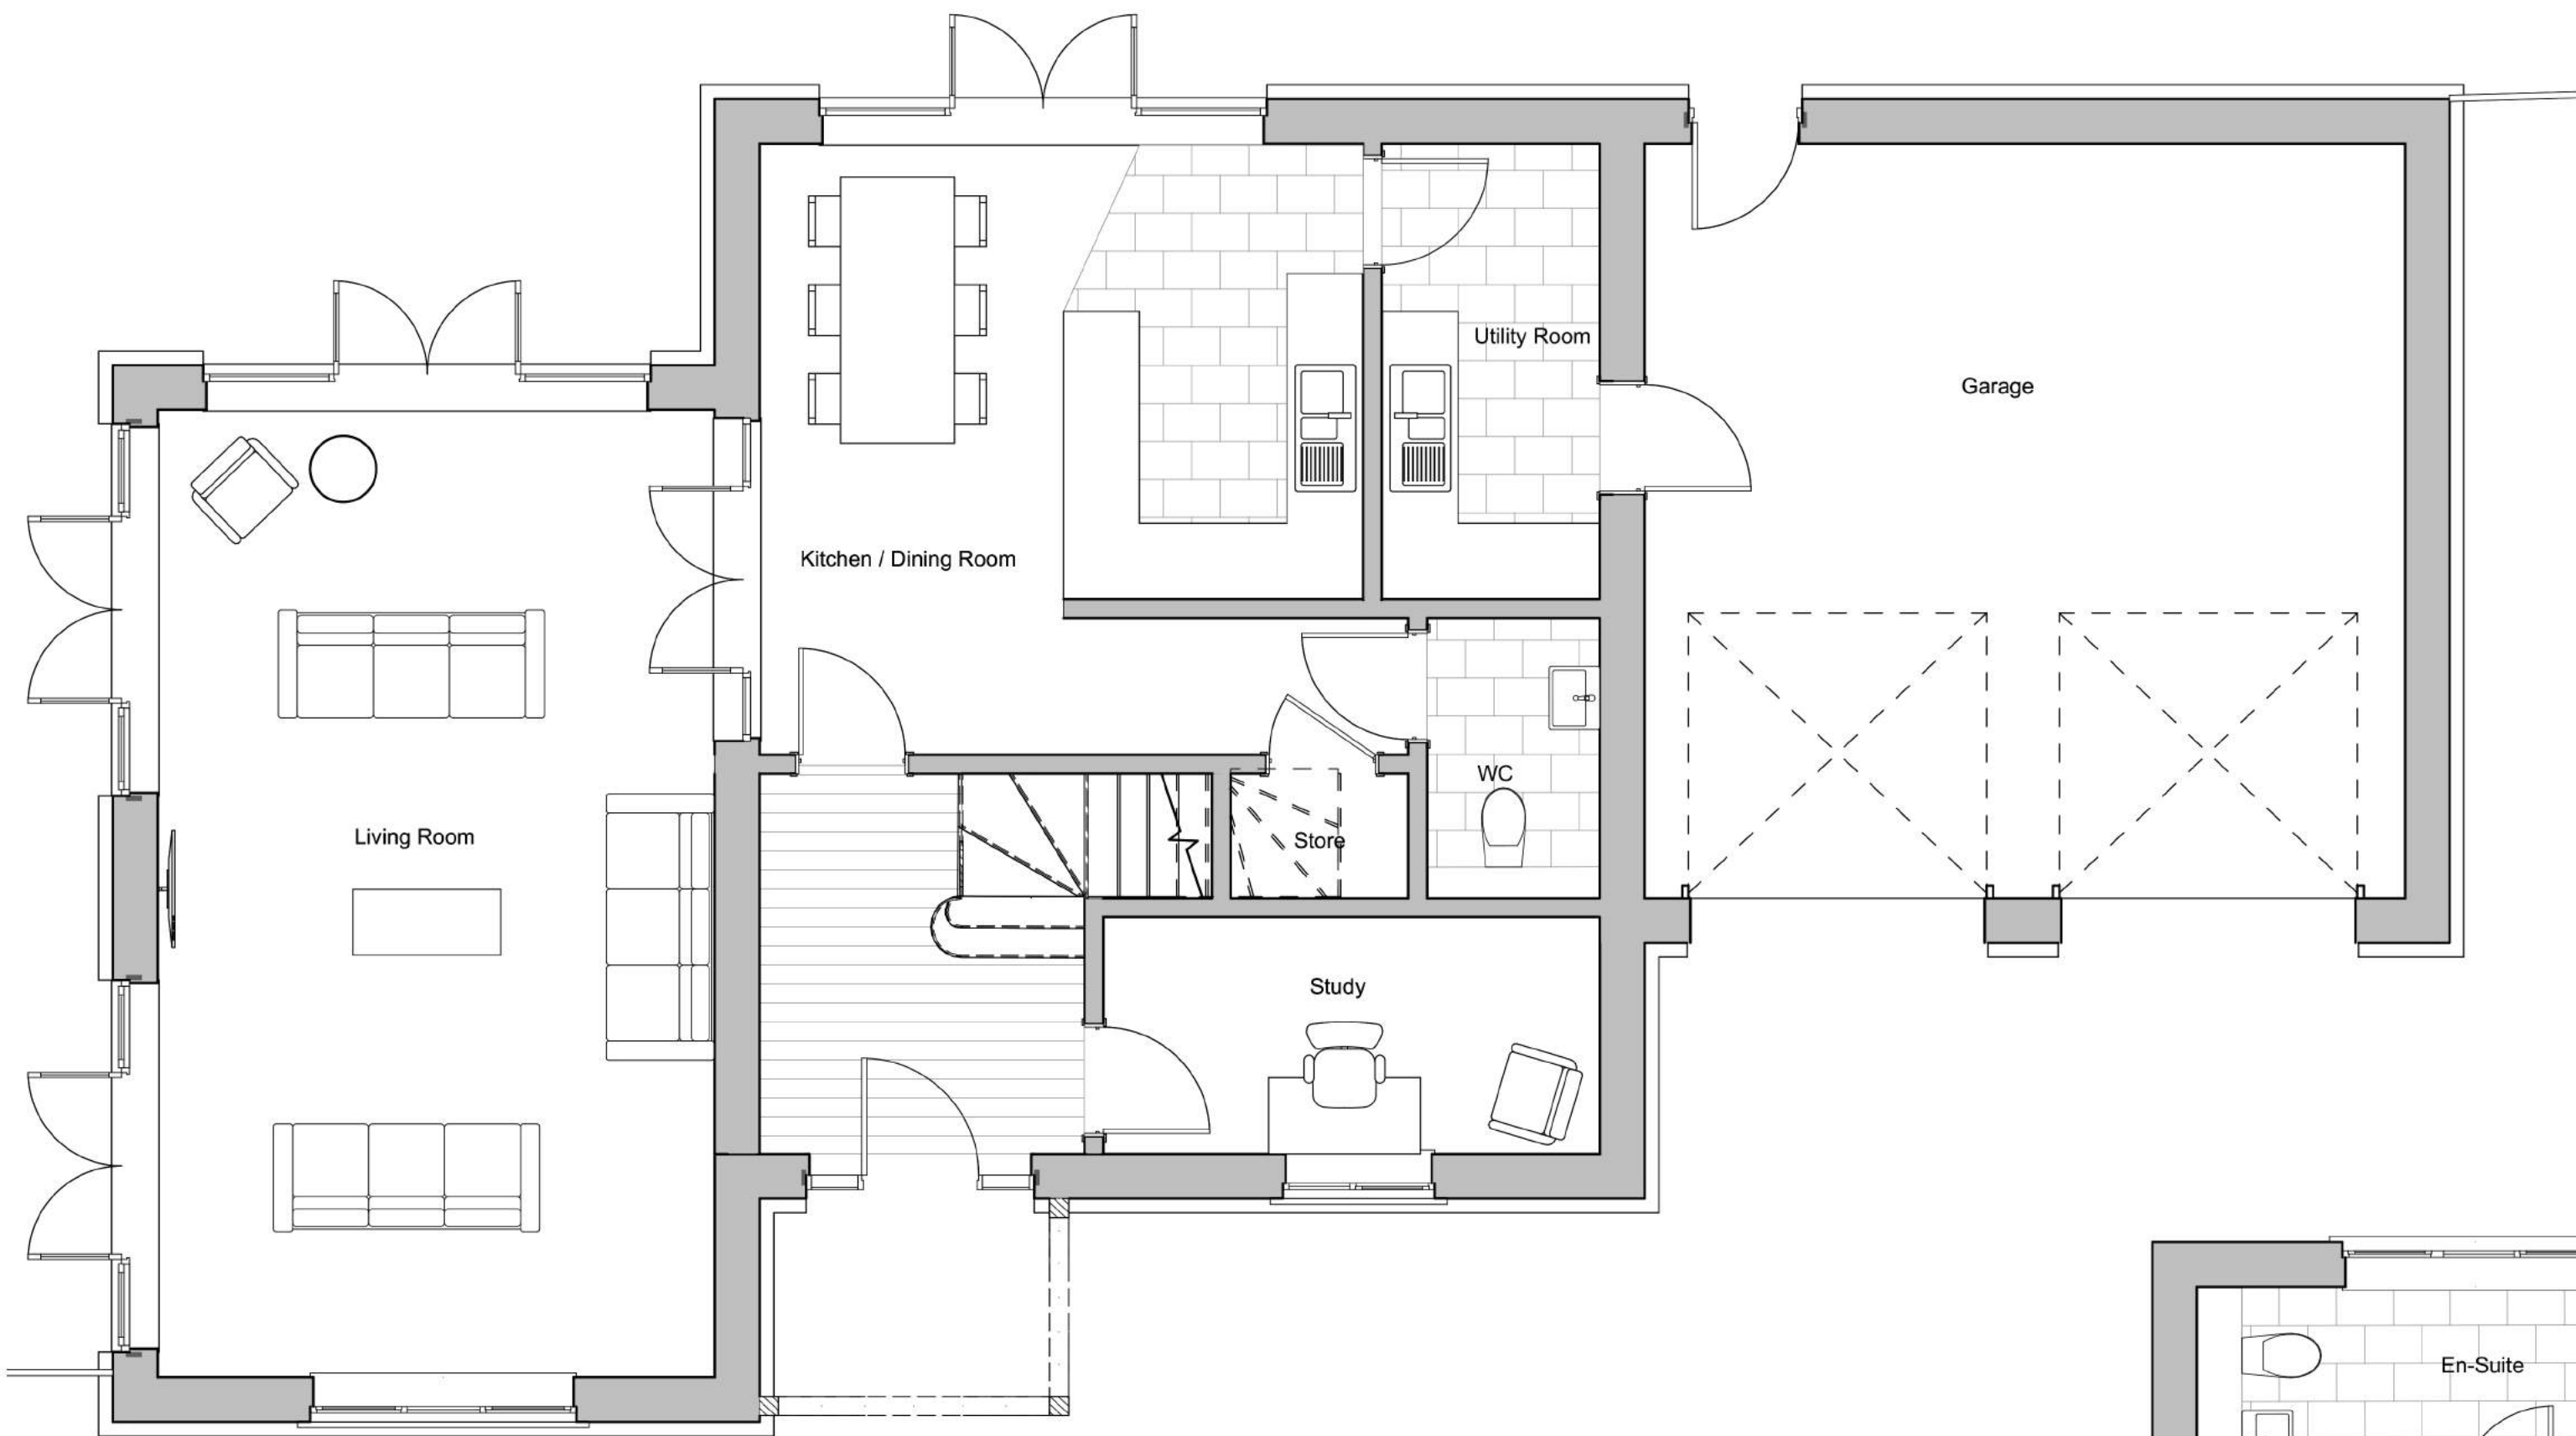

Ground Floor
1:50

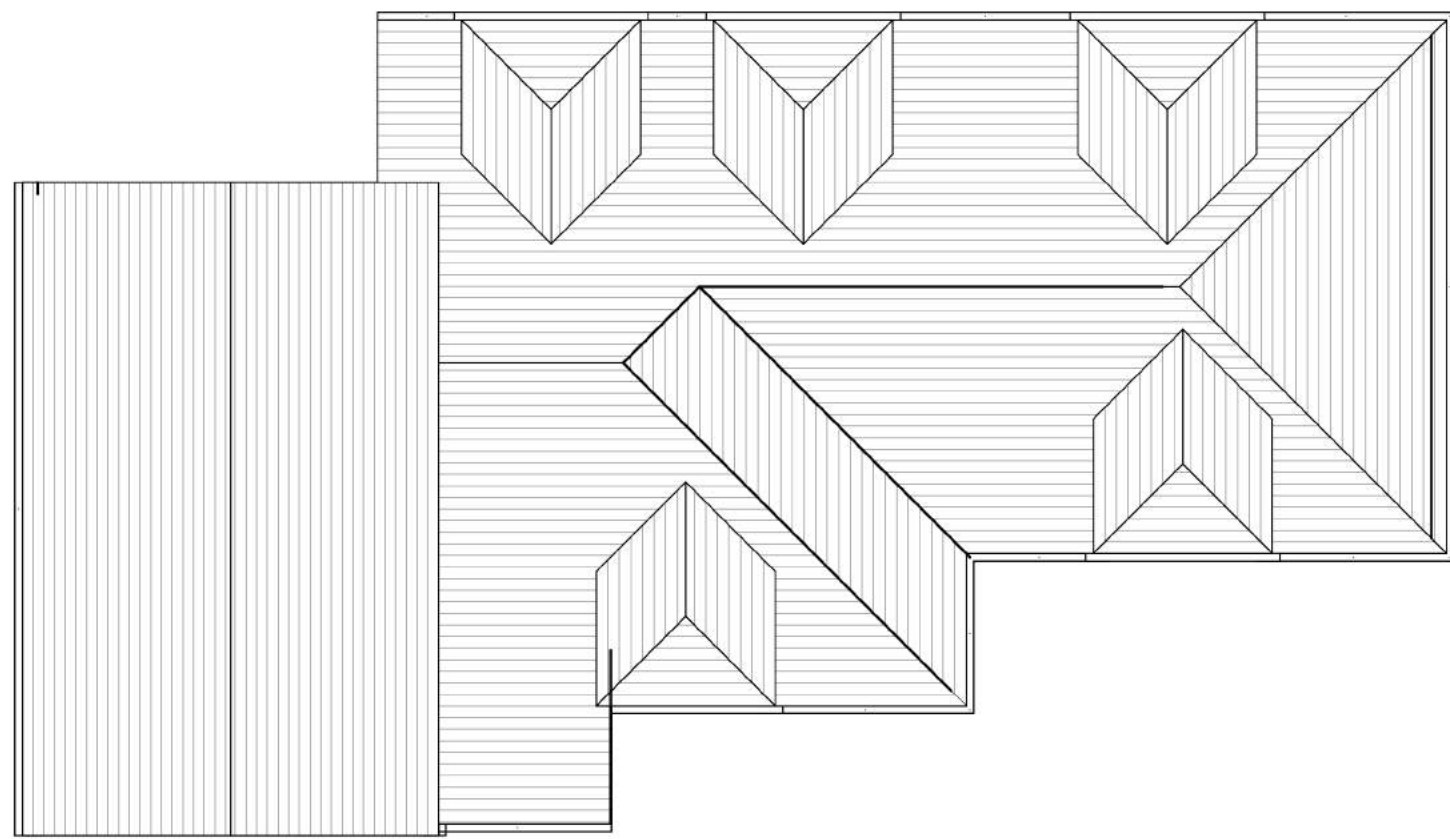


Roof Plan
1:100

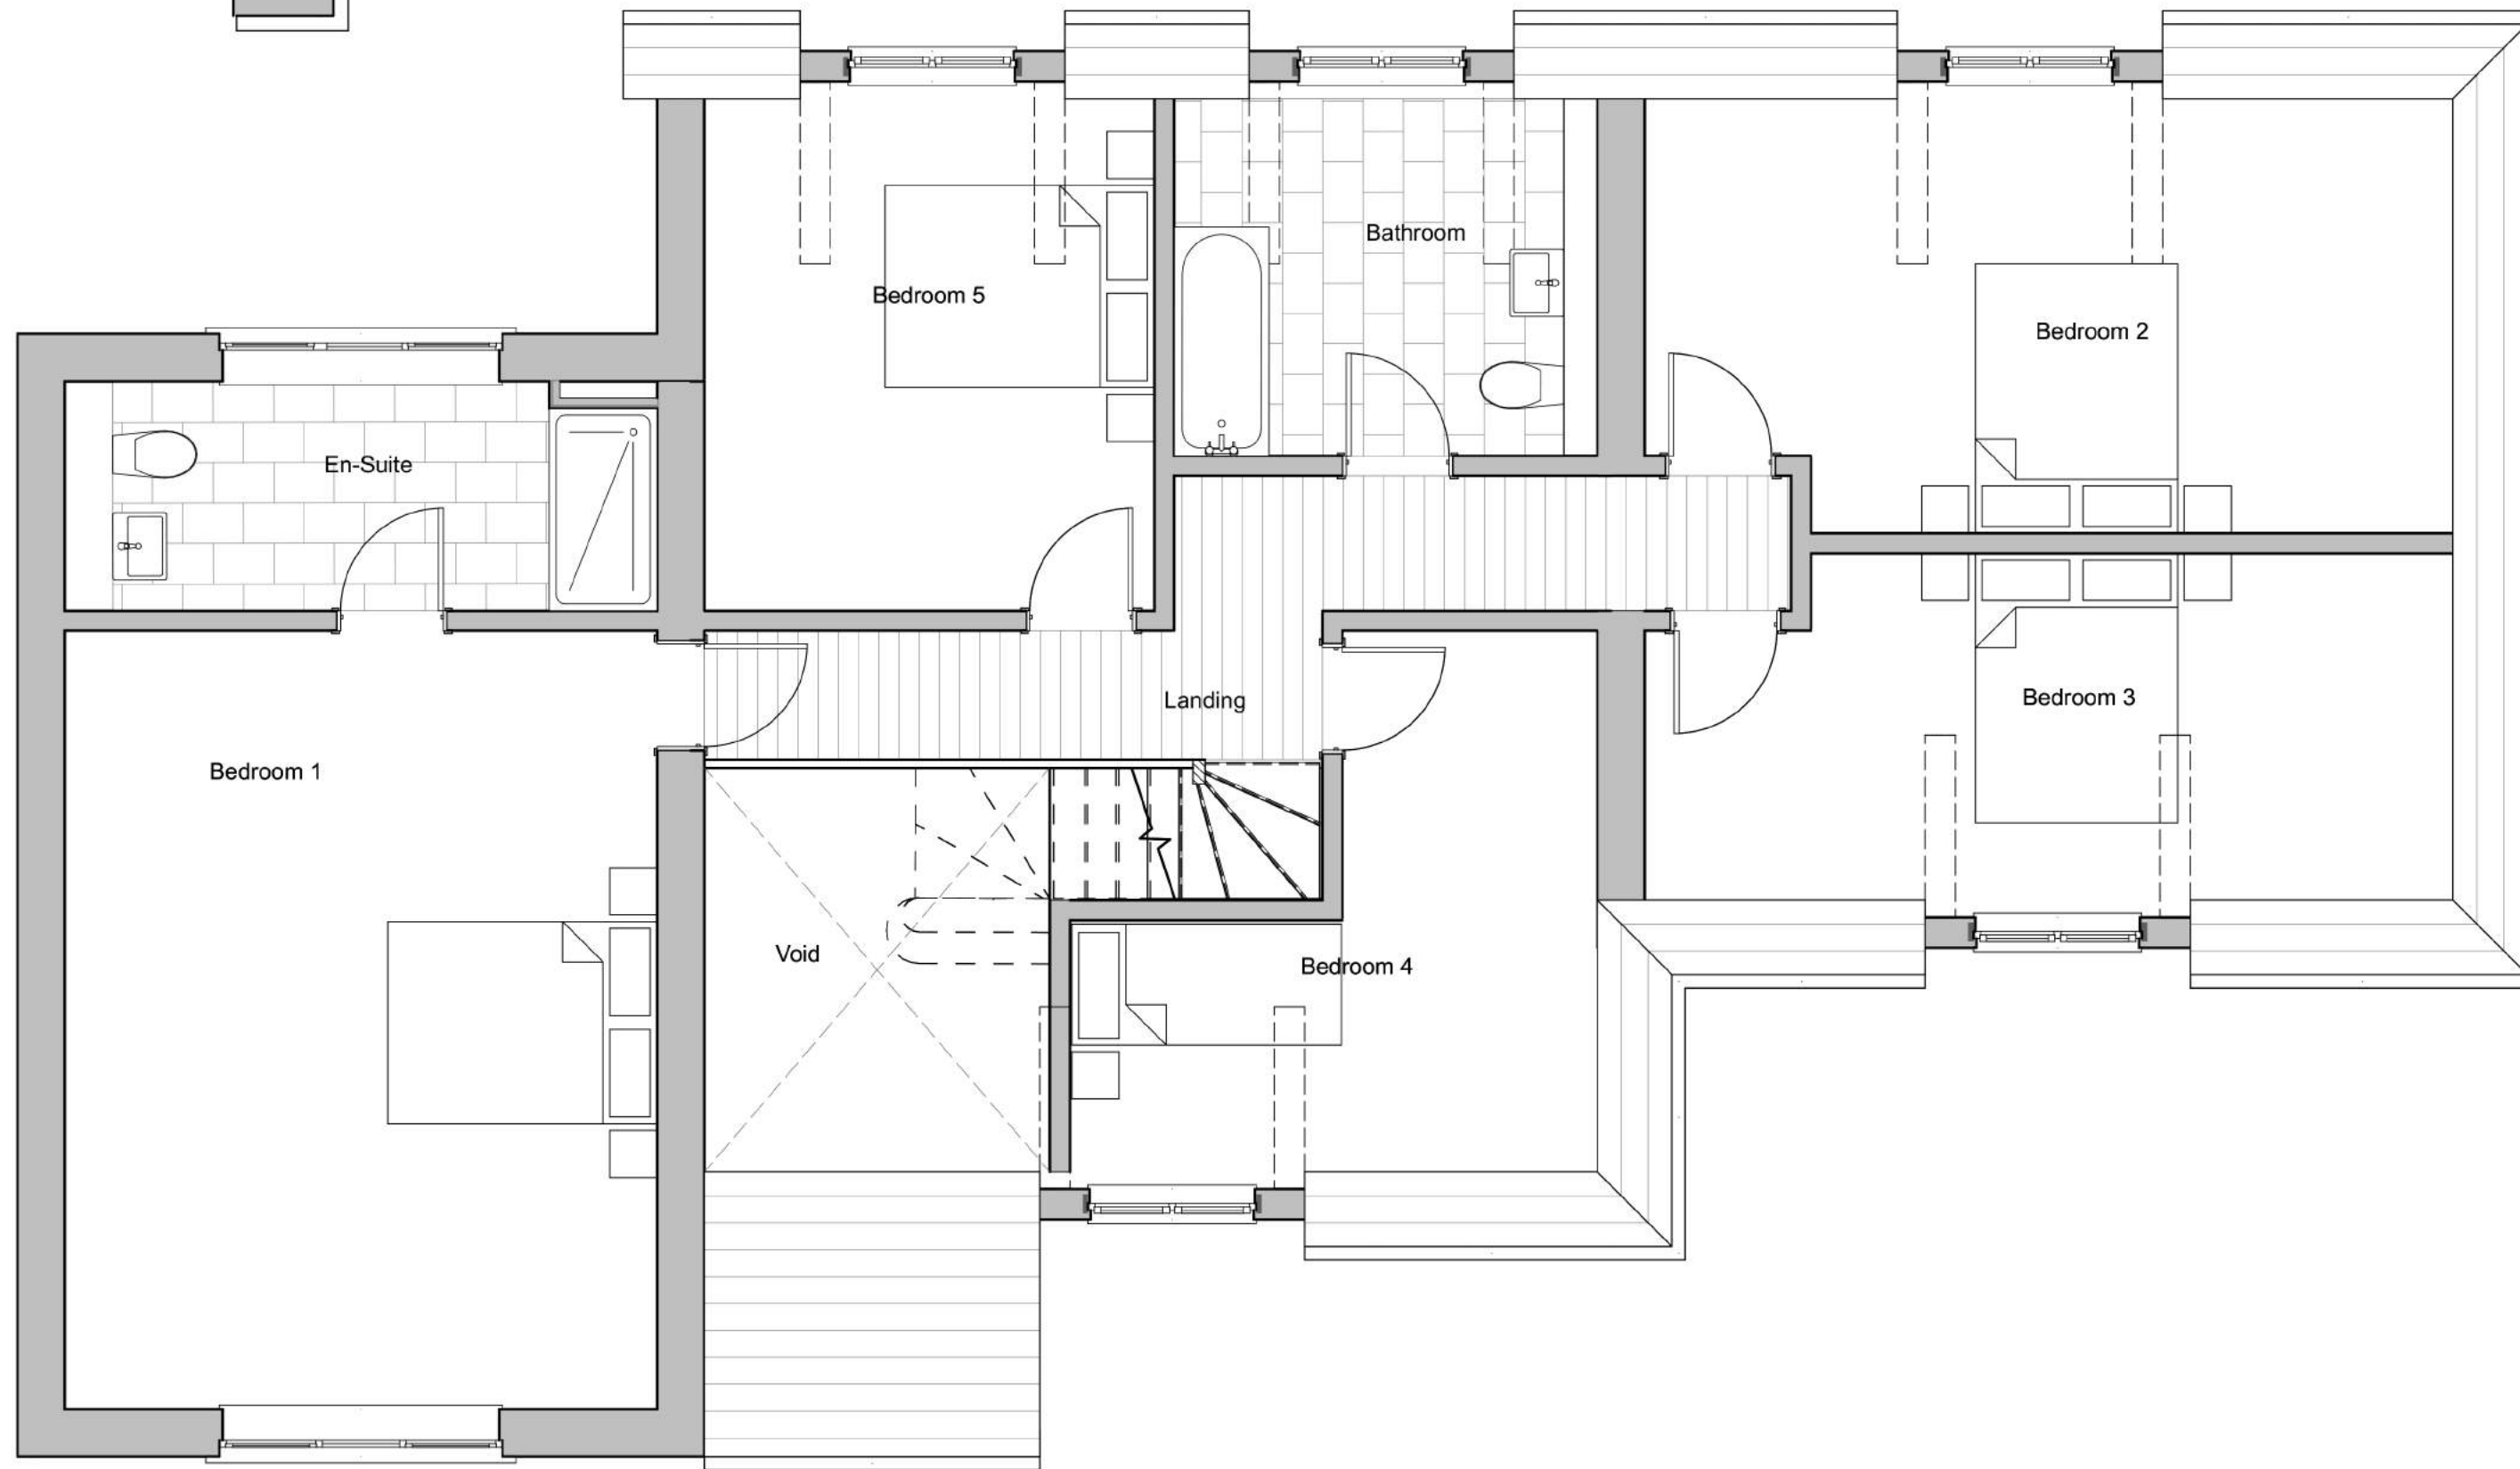

First Floor
1:50/1:50



PLOT 5 - EAST ELEVATION
1:100

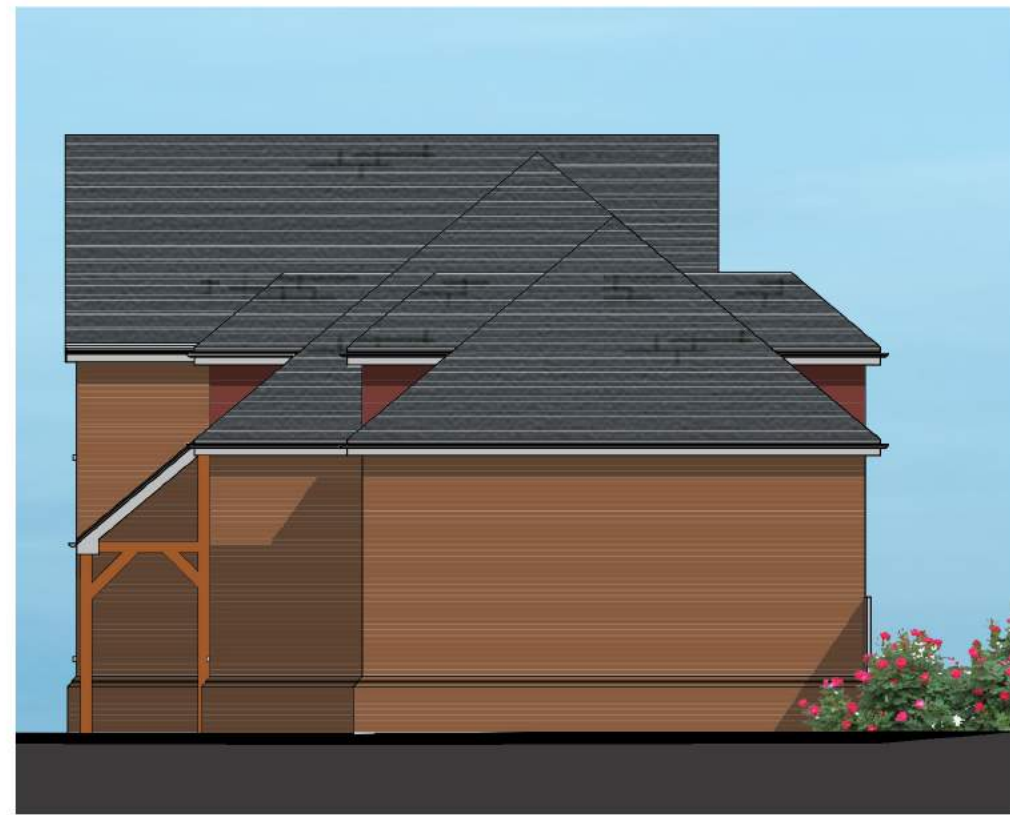


PLOT 5 - NORTH ELEVATION
1:100



PLOT 5 - WEST ELEVATION
1:100



PLOT 5 - SOUTH ELEVATION
1:100

 

MATERIALS SCHEDULE

- 1 Facing brickwork
- 2 Brick plinth detail
- 3 Tile hanging wall finish
- 4 White UPVC windows
- 5 White upvc soffit and fascia
- 6 Black upvc rainwater goods
- 7 Slate roof covering

PLANNING APPROVAL

P3	Updated to client's comment	04.05.23	PR
P2	Updated to client's comment	24.04.23	PR
P1	Preliminary Issue	14.04.23	PR
Revision	Description	Date	Drawn

Designer :



Project :

Brighstone, Botley Road
Proposed Residential development

Drawing :

PLOT 5 Plans & Elevations

Date :

April 2023

Scale :

1:100, 1:50 @ A1

Drawing No. :

20 / 001 / 104

Status :

PRELIMINARY

Revision:

P3

HOUSE TYPE 4

Plot 5

House type area 212m² / 2282ft²