




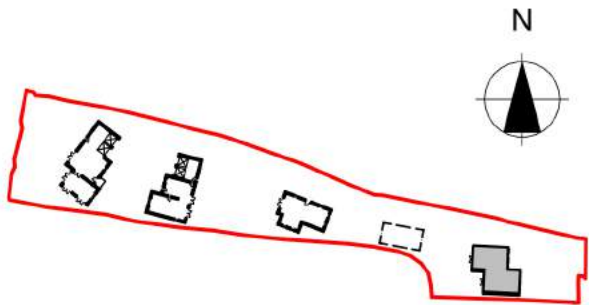


Key Plan

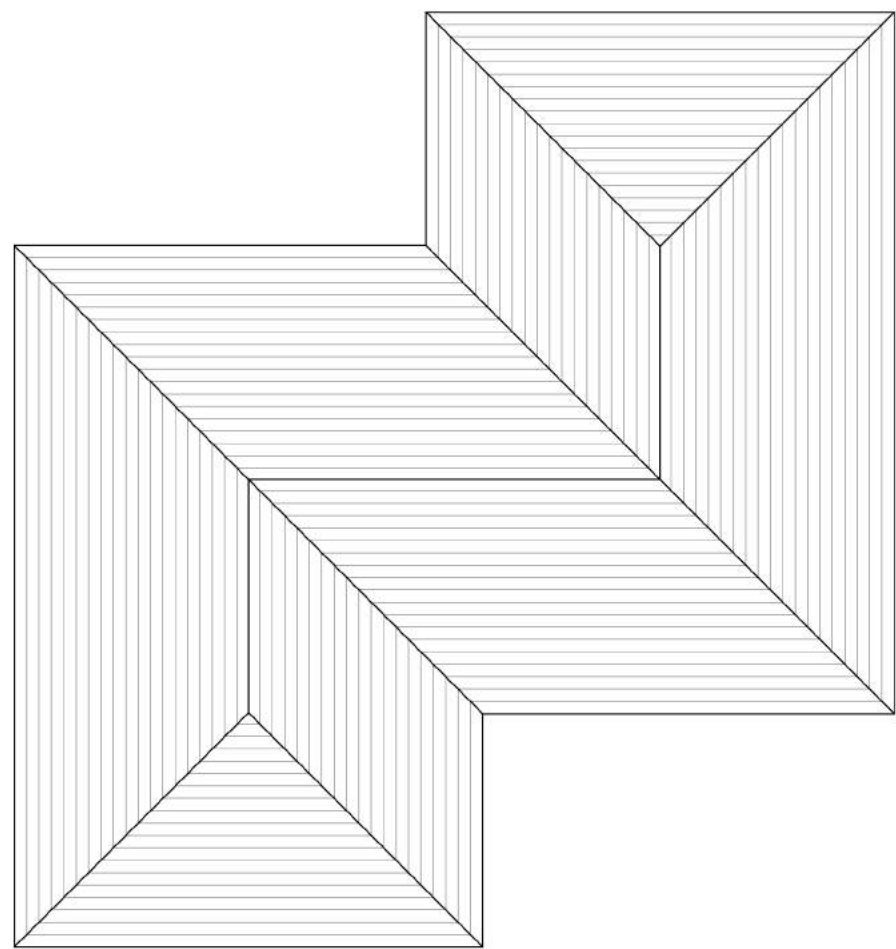

Roof Plan
1:100

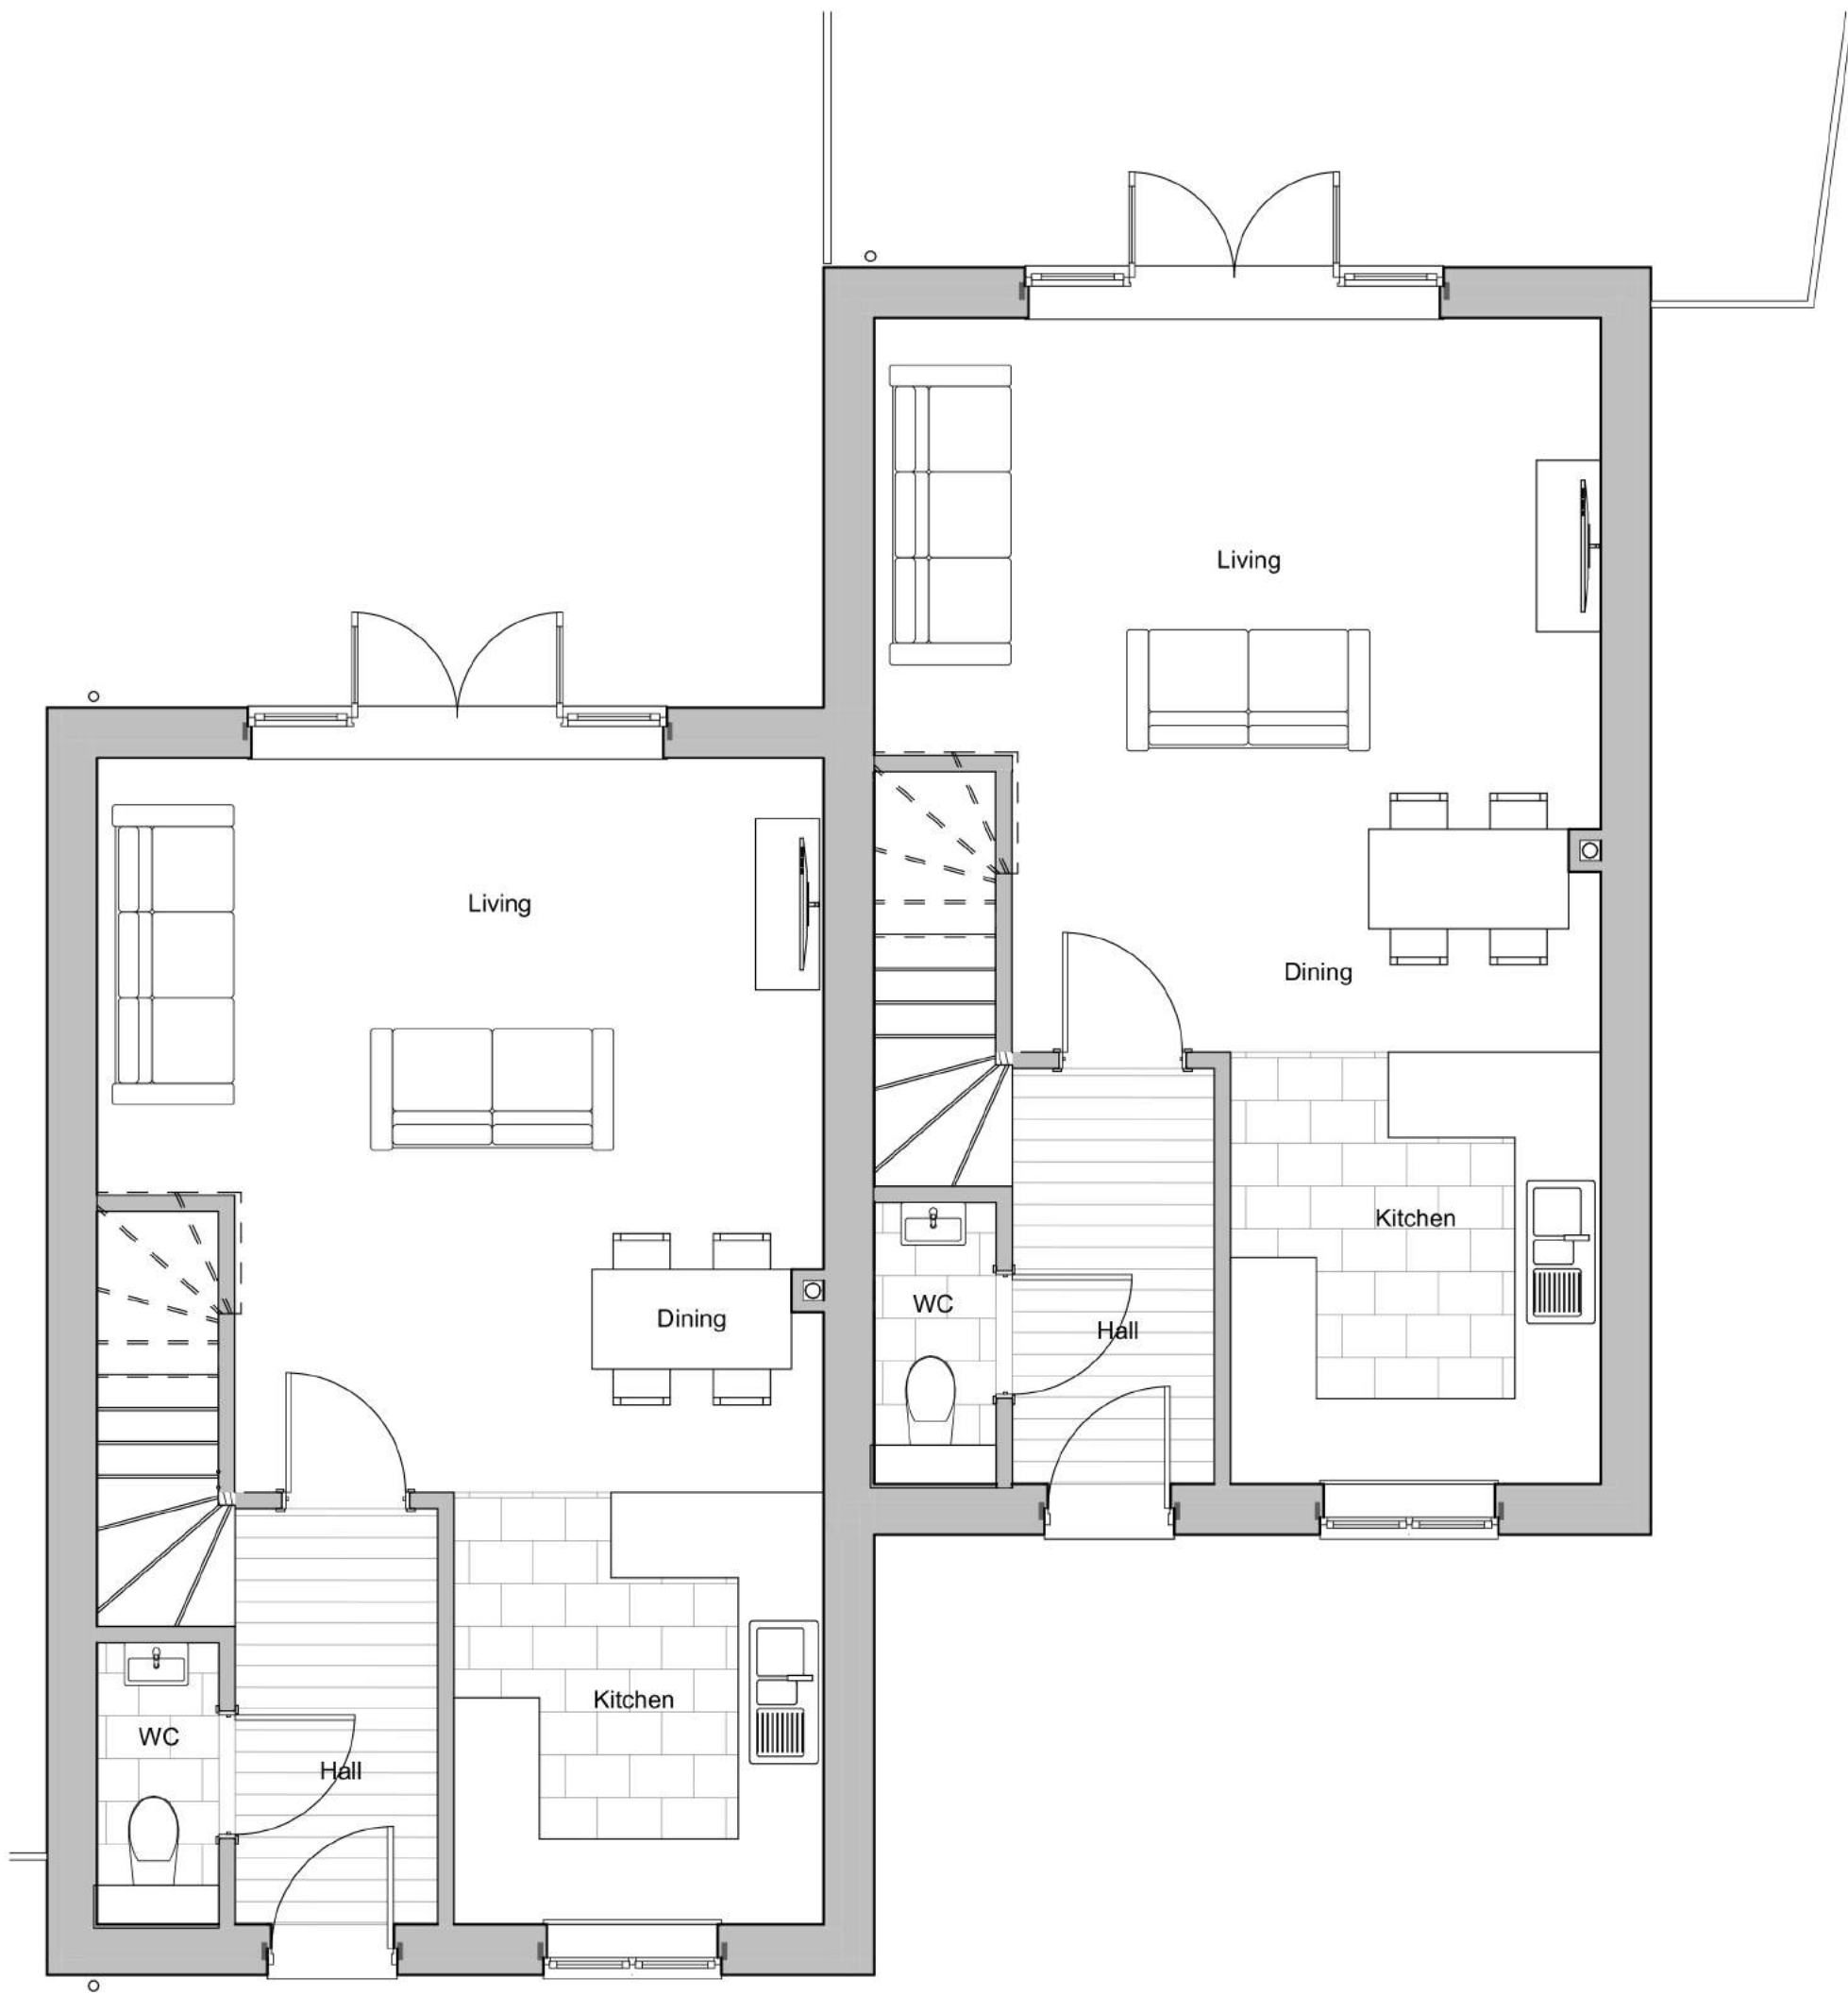

Ground Floor
1:50

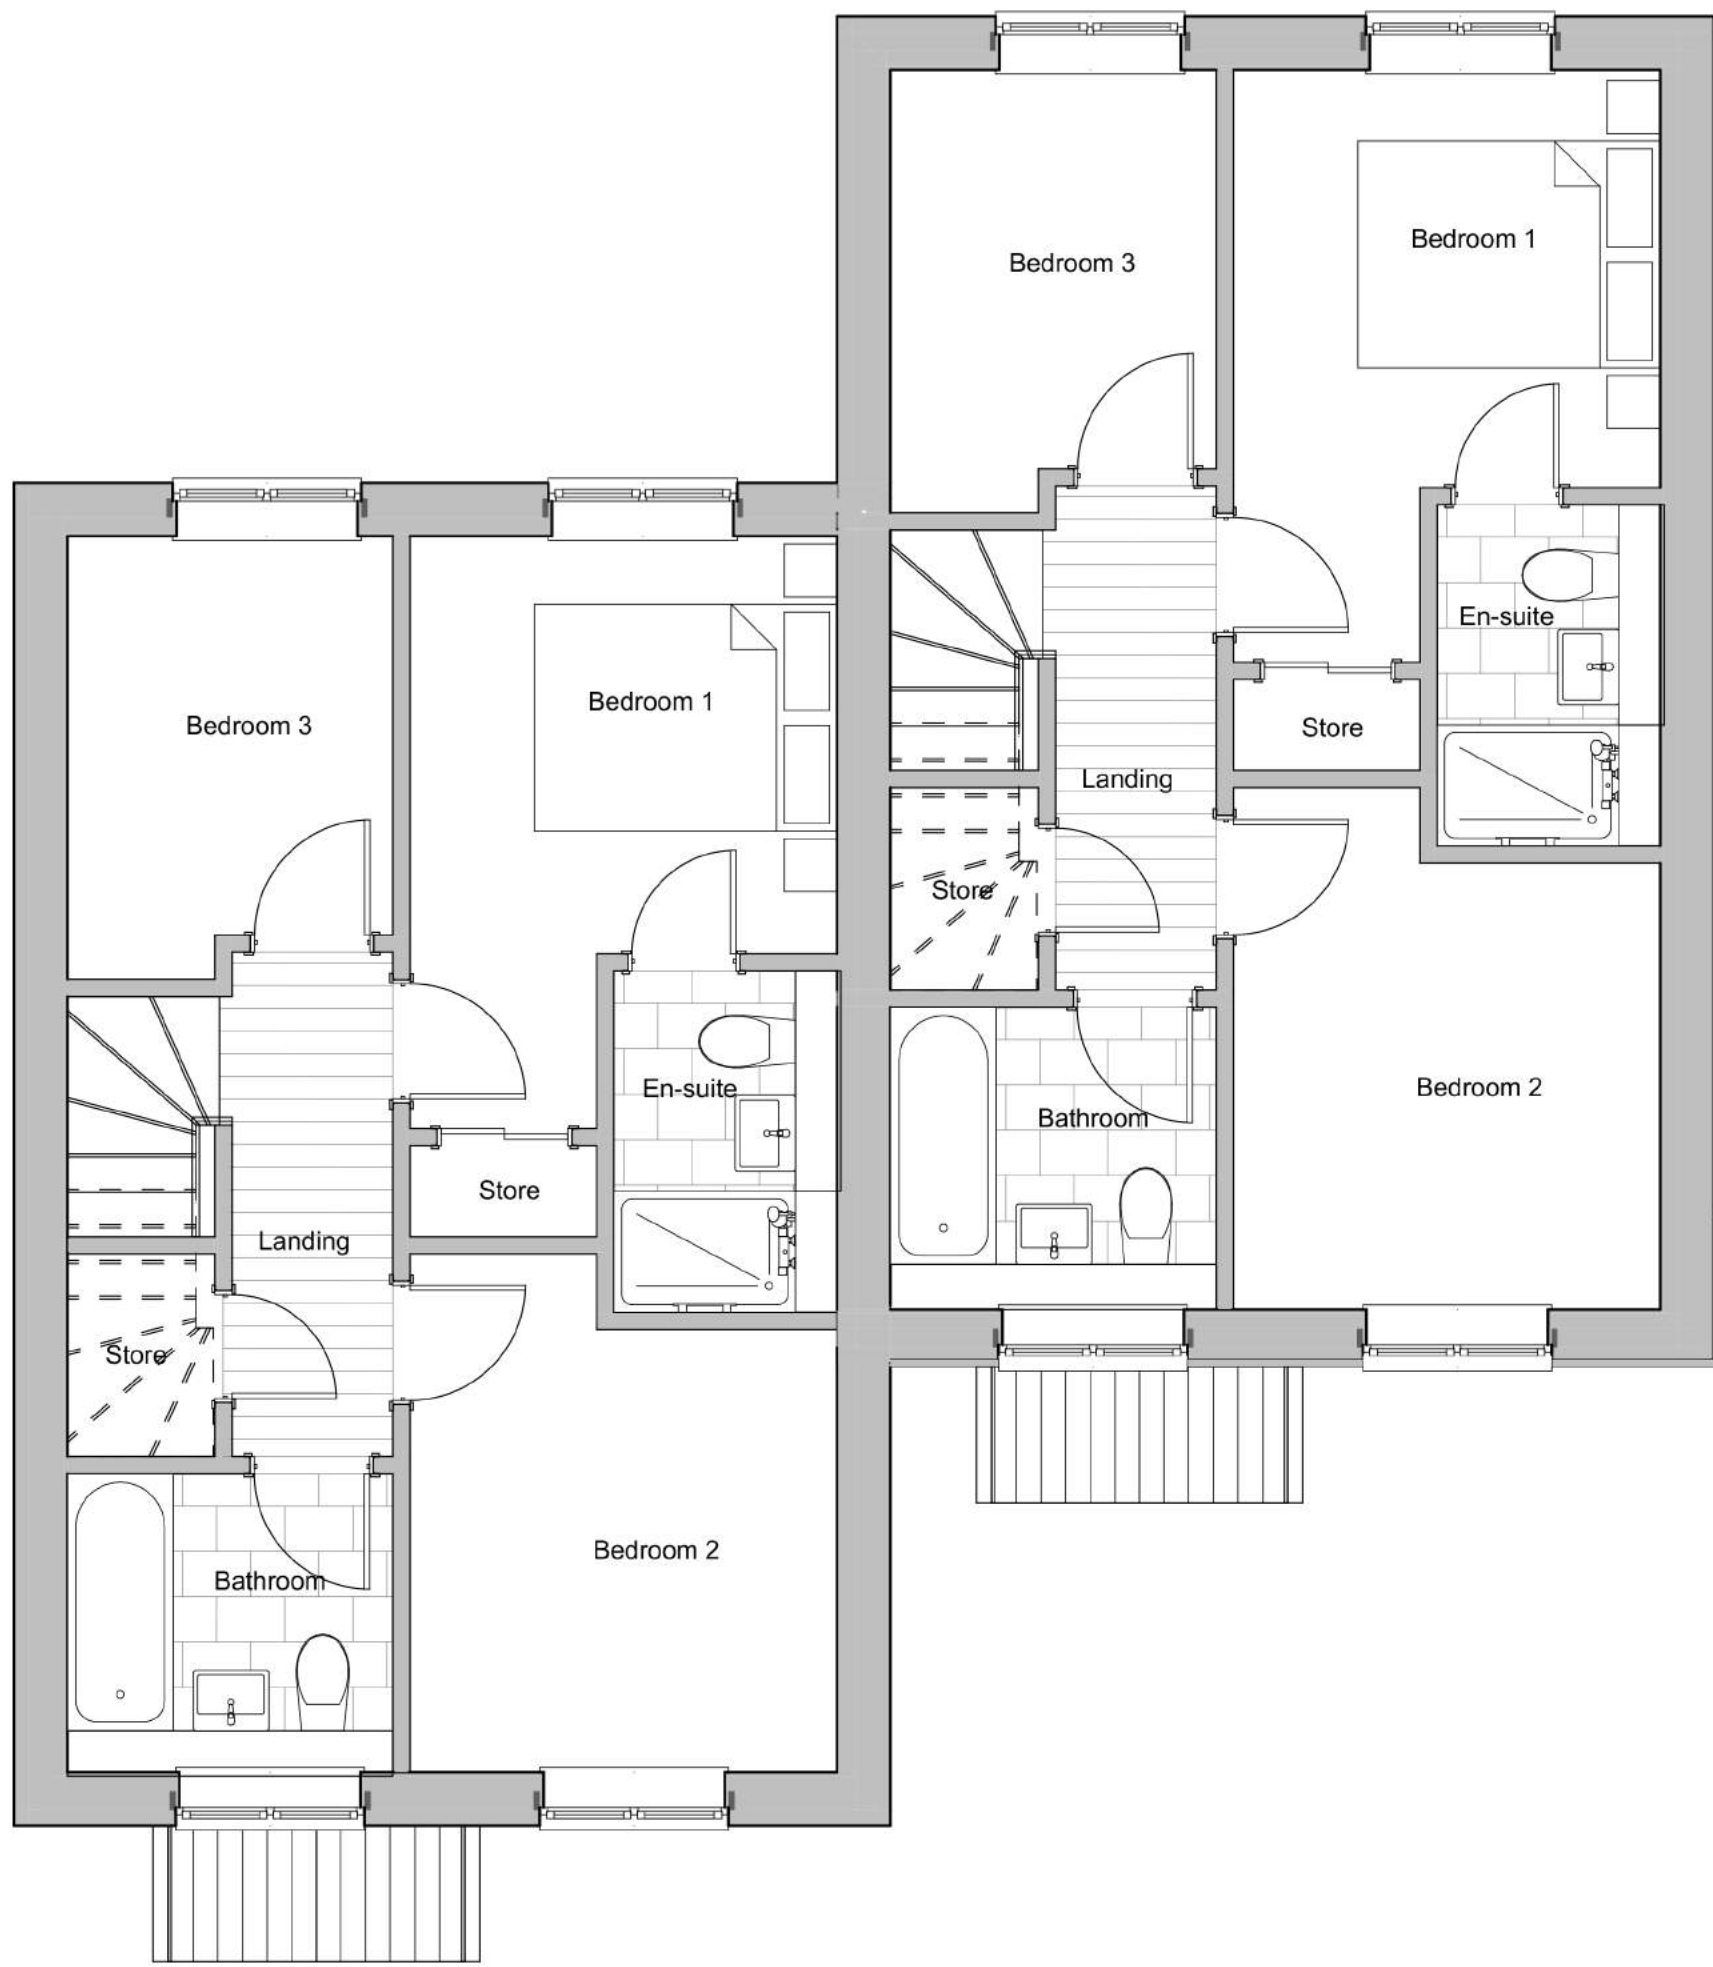

First Floor
1:50



PLOT 1-2 - EAST ELEVATION
1:100



PLOT 1-2 - SOUTH ELEVATION
1:100




PLOT 1-2 - WEST ELEVATION
1:100



PLOT 1-2 - NORTH ELEVATION
1:100

HOUSE TYPE 1

Plot 1, 2
House type area 84m2 / 904ft2

 

MATERIALS SCHEDULE

- 1 Facing brickwork
- 2 Tile hanging wall finish
- 3 White UPVC windows
- 4 White upvc soffit and fascia
- 5 Black upvc rainwater goods
- 6 Slate roof covering

PLANNING APPROVAL

P3	Updated to client's comment	04.05.23	PR
P2	Updated to client's comment	24.04.23	PR
P1	Preliminary Issue	14.04.23	PR
Revision	Description	Date	Drawn

Designer :



Project:

Brighstone, Botley Road
Proposed Residential development

Drawing :

PLOT 1, 2 Plans & Elevations

Date :

April 2023

Scale :

1:50, 1:100 @ A1

Drawing No.:

20 / 001 / 101

Status :

PRELIMINARY

Revision:

P3