
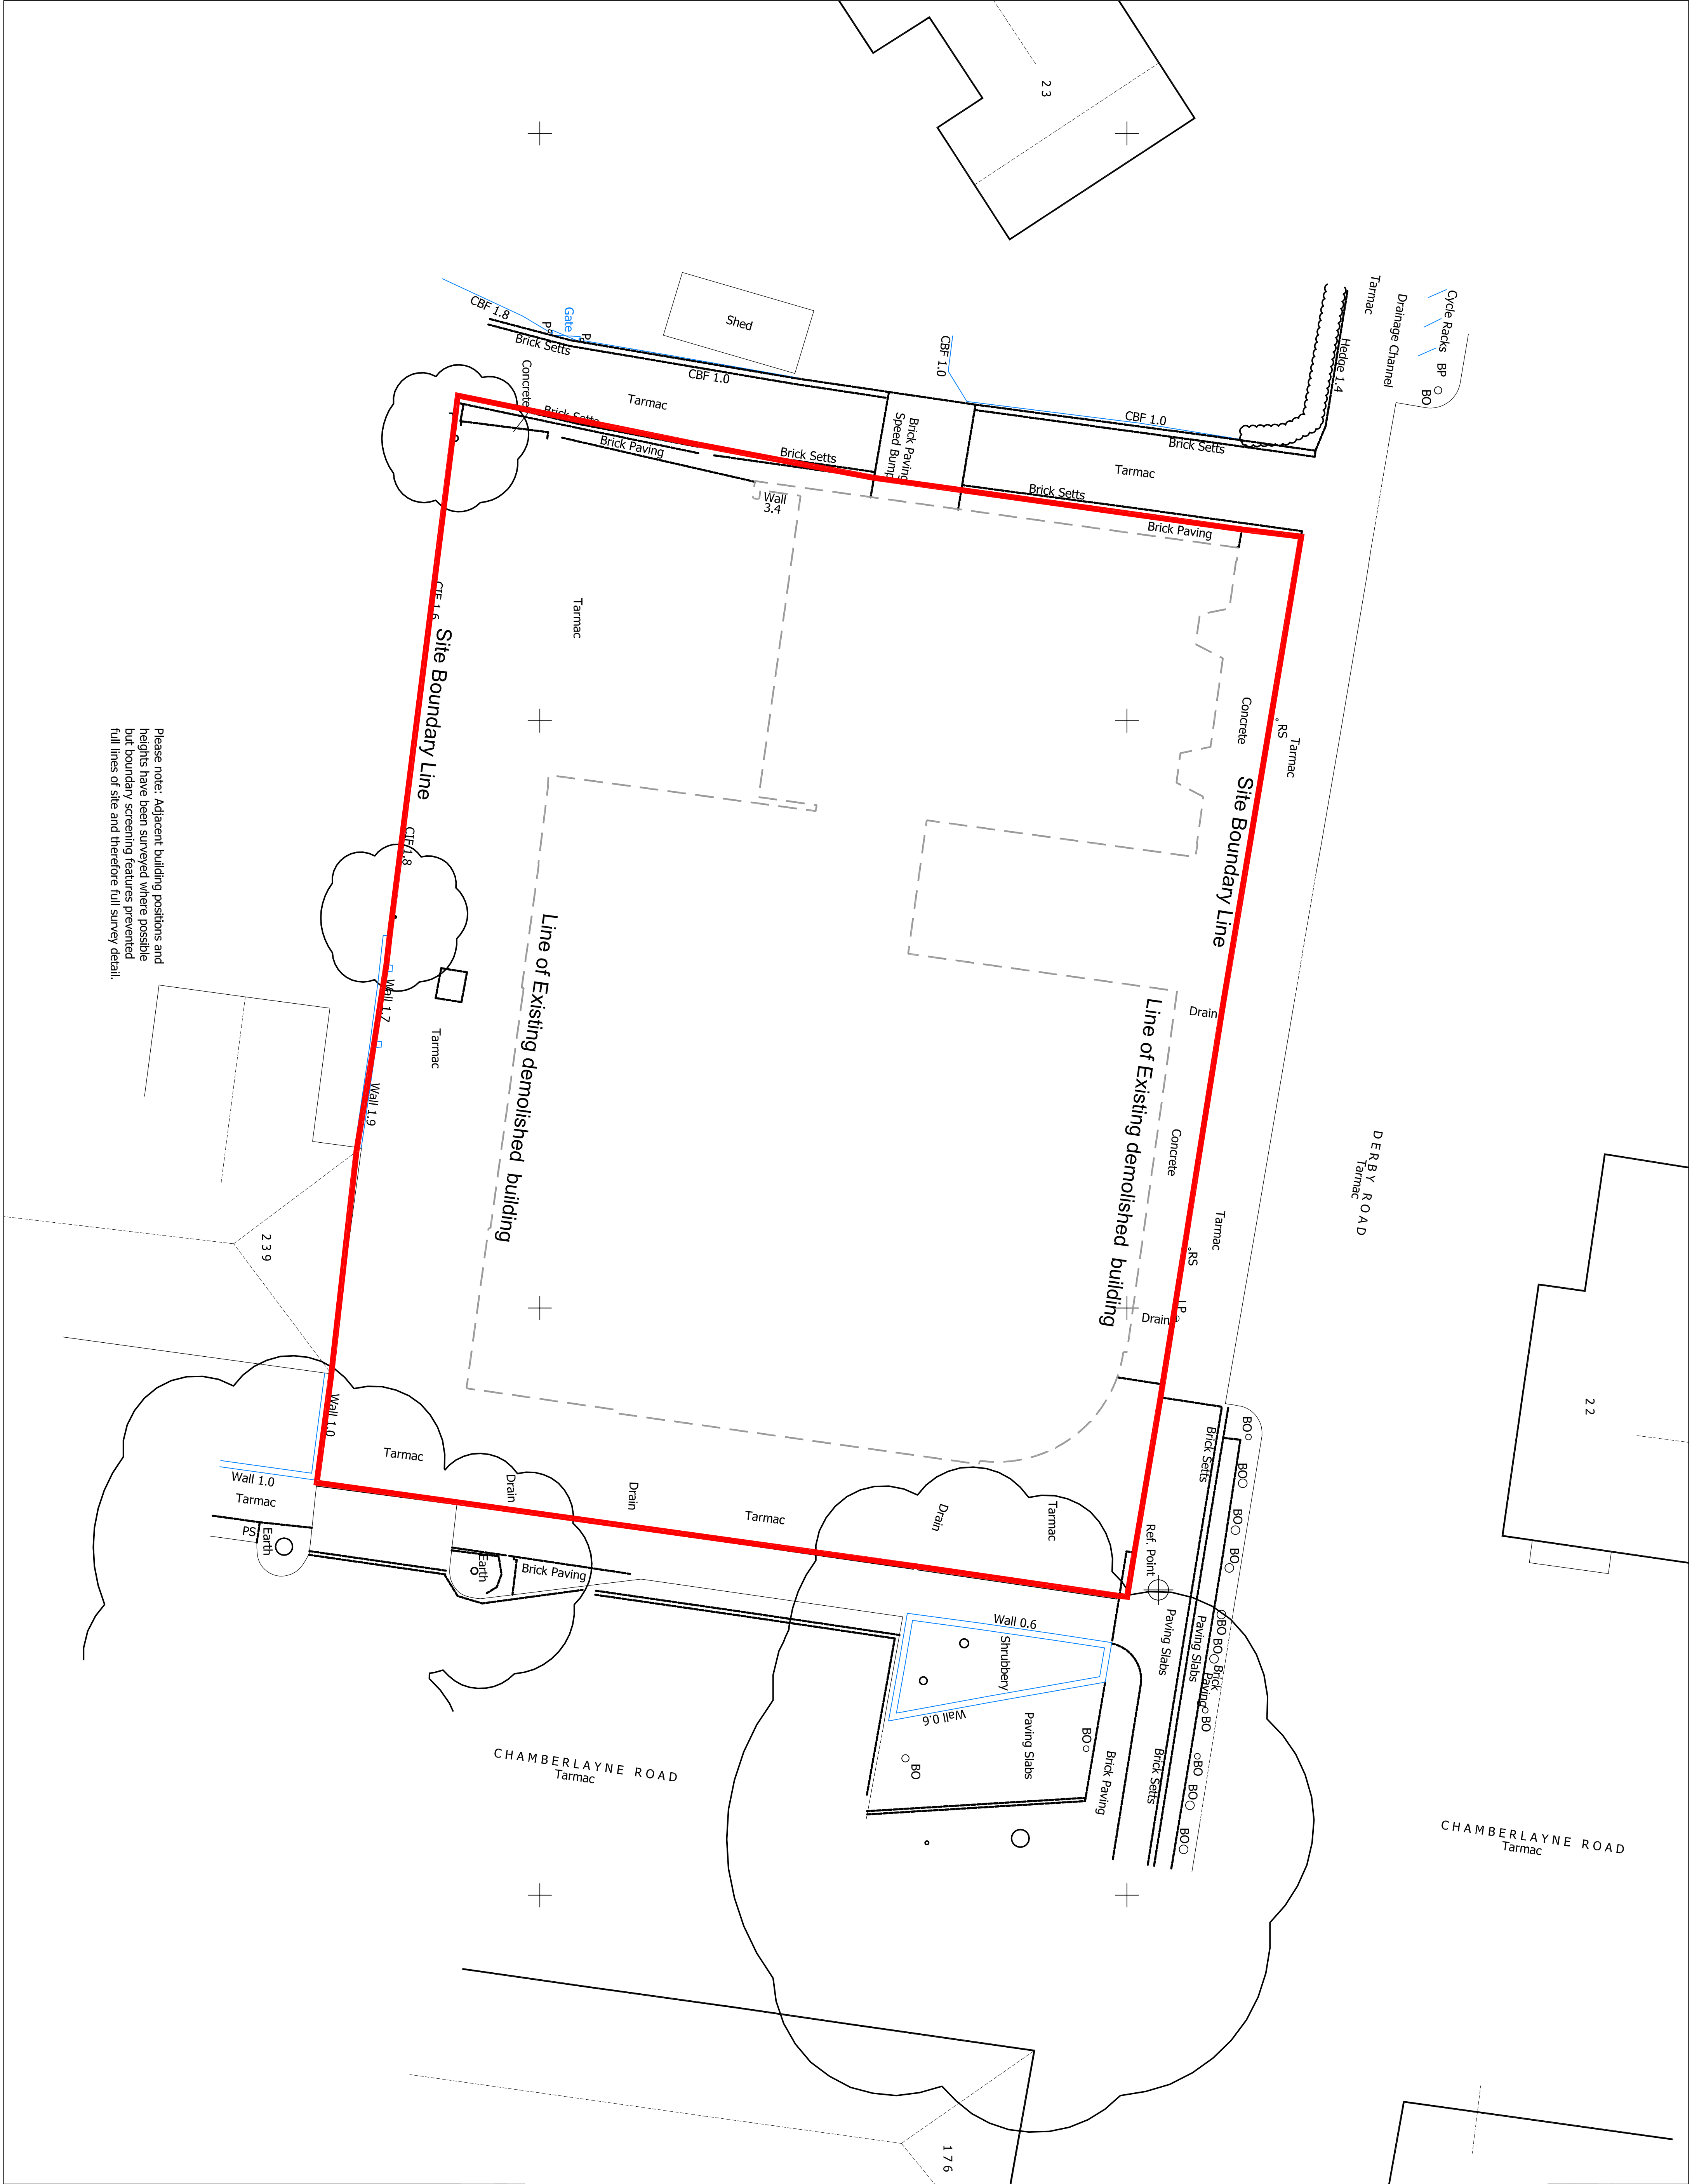
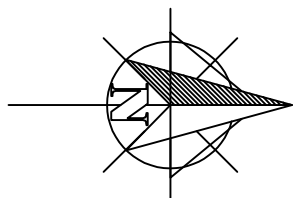


Notes
The Contractor is to check all dimensions and conditions on site before commencing. Do not scale from this drawing.

This drawing remains the copyright of
FAIRHURST'S DESIGN GROUP

TO BE USED ONLY AS GUIDANCE

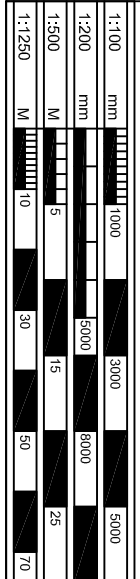

P03	Issued for Planning	LOJ	28.06.23
P02	Issued for Planning	LOJ	31.05.23
P01	Issued for review	LOJ	17.05.23
Rev	Description	Drawn Status	By Date
Stage 3	Planning		

This information, whether drawn or as a data file, is copyright and issued strictly for use on the project for which it is provided

Client / Project

Aspect (Eastleigh) Ltd
Redevelopment of
Samson's Gym

EXISTING SITE PLAN

Date	17/05/2022		
3D CoOrd	EF		
Scale	1:100		
Drawn By	LOJ		
Checked	EF		
	@ A1		

FAIRHURST'S DESIGN GROUP
31 Dole Street, LEY
Leamington Spa, CV34 4JF
Tel: 01926 821 7300
Email: info@fairhursts.com
www.fairhursts.com