


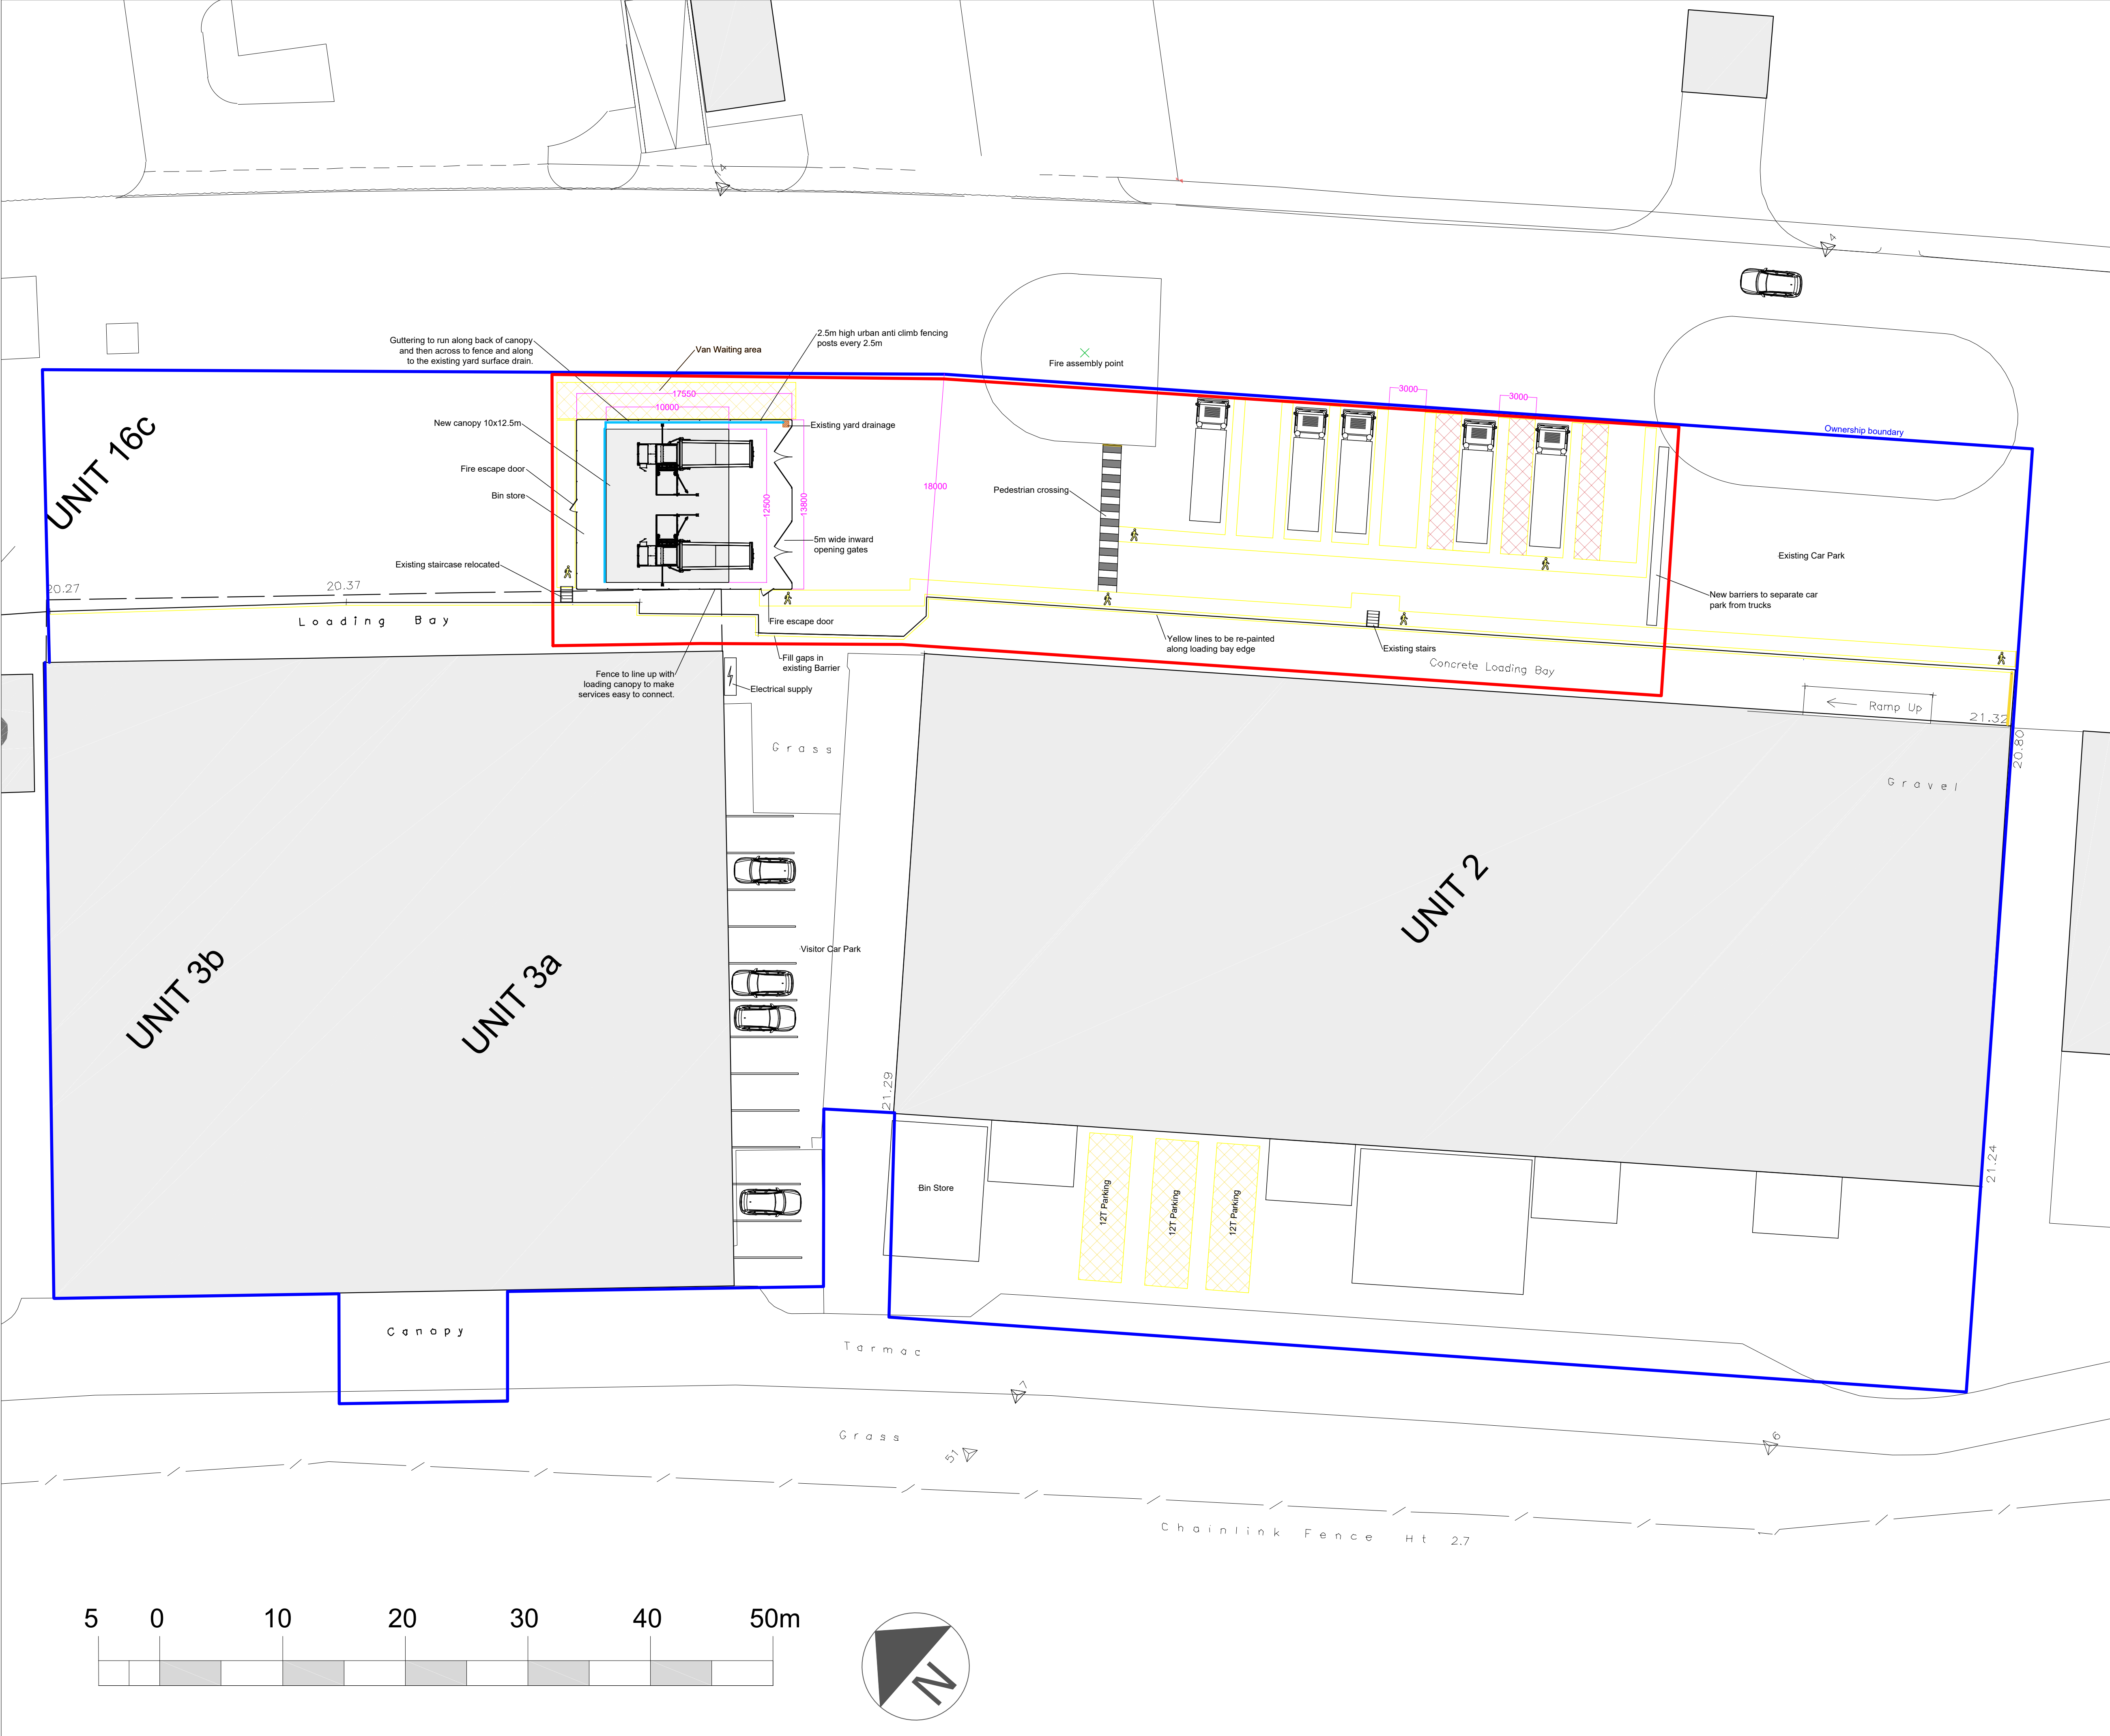

Notes:			
STATUS: Design			
SITE: Southampton			
TITLE: Compactor Compound site plan			
SCALE AT A1: 1:250	DATE: 27/6/23	DRAWN: AN	CHECKED:
PROJECT NO: 10025	DRAWING NO: 10025-03	REVISION: C	