




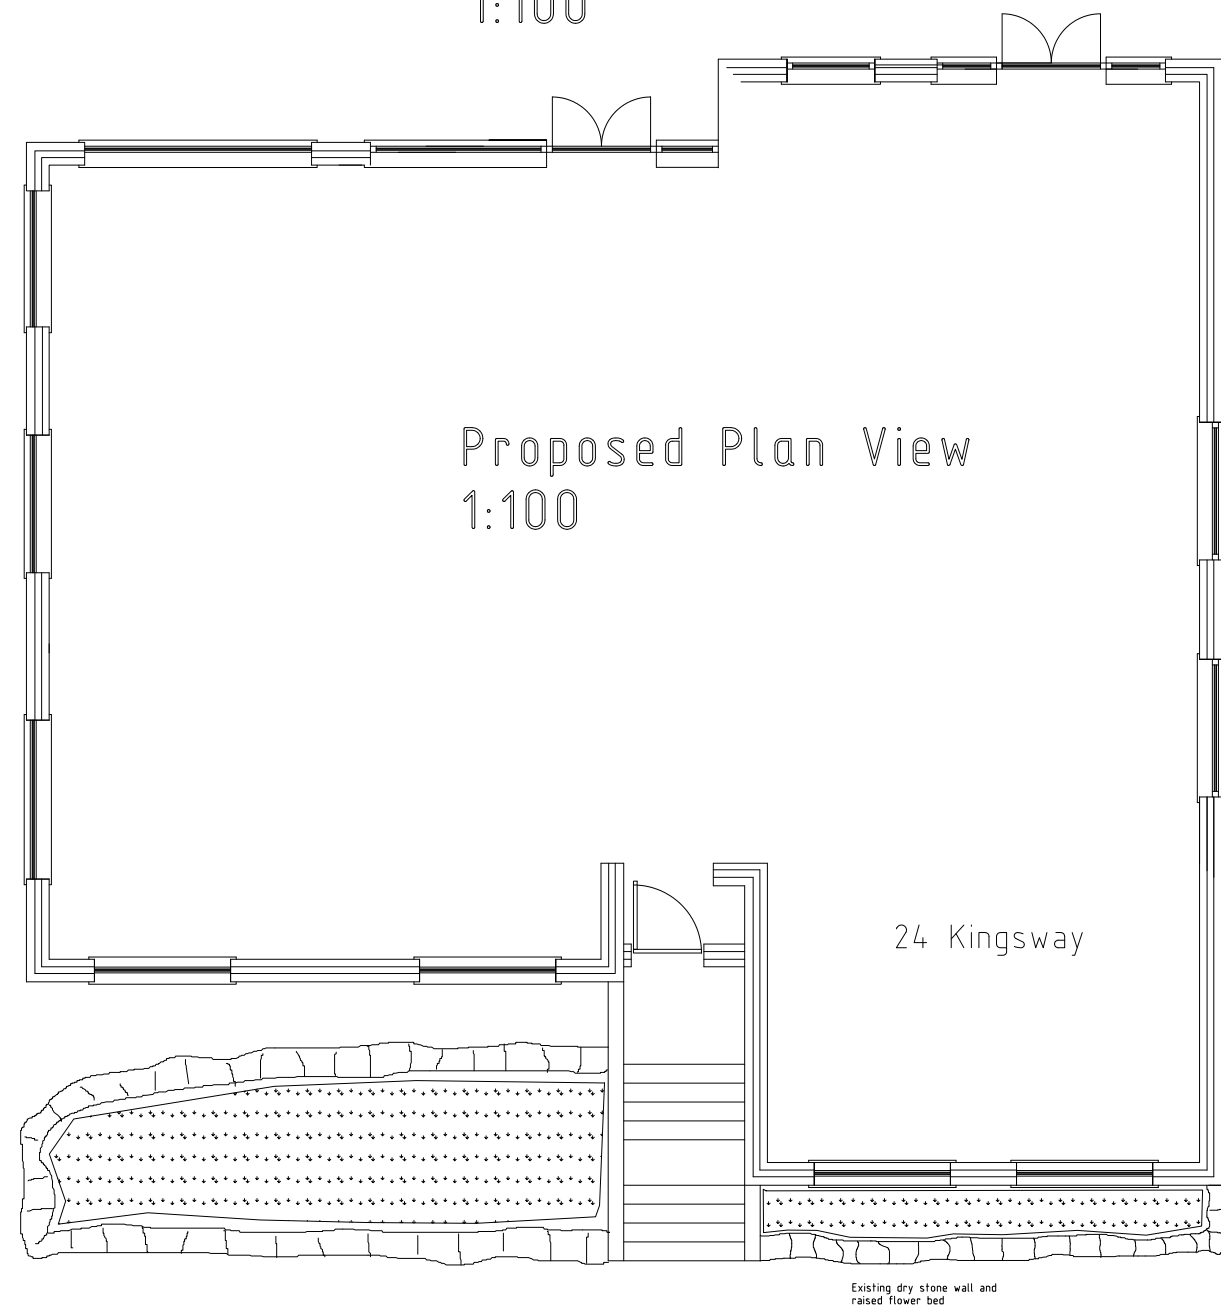


Front Elevation
1:100

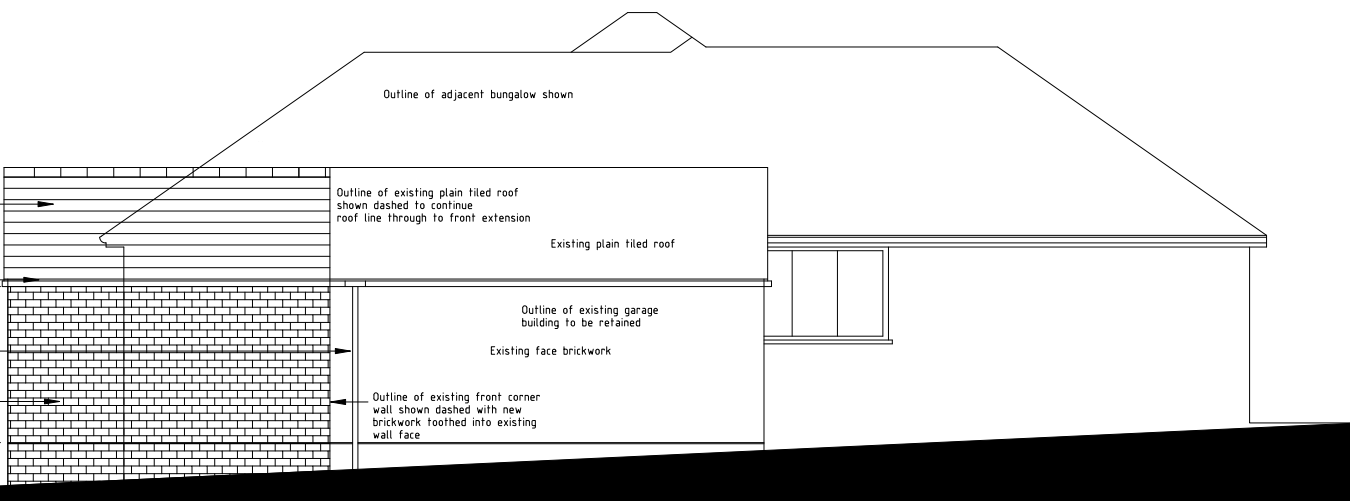

Proposed Plan View
1:100

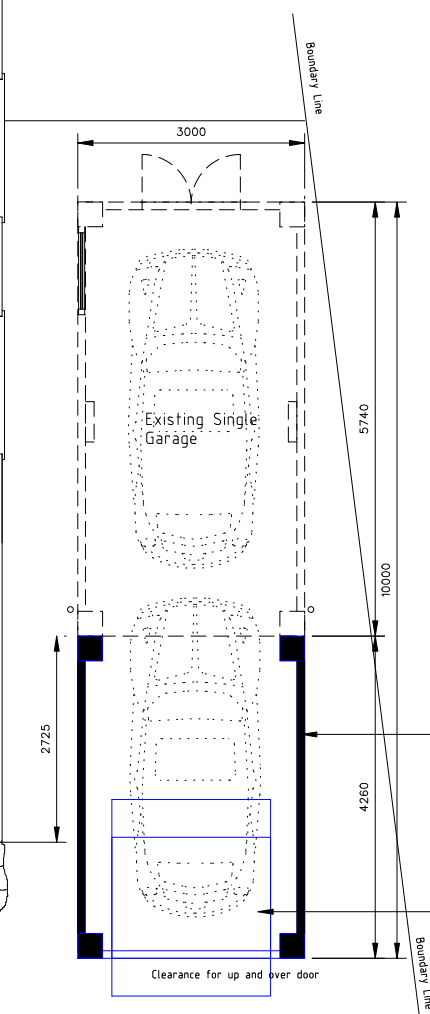

Right Hand Side Elevation
1:100

 

PROJECT REF:	24 KINGSWAY TANDEM GARAGE	
DRAWING TITLE:	PLAN AND ELEVATIONS	
DRAWING NO:	24KW/GGE/002	
DATE:	1ST JUNE 2023	SCALE: 1:100
REVISION:		