


A3 PRINT SIZE
Do NOT scale from this drawing
A3 PRINT SIZE @ 1:100 SCALE

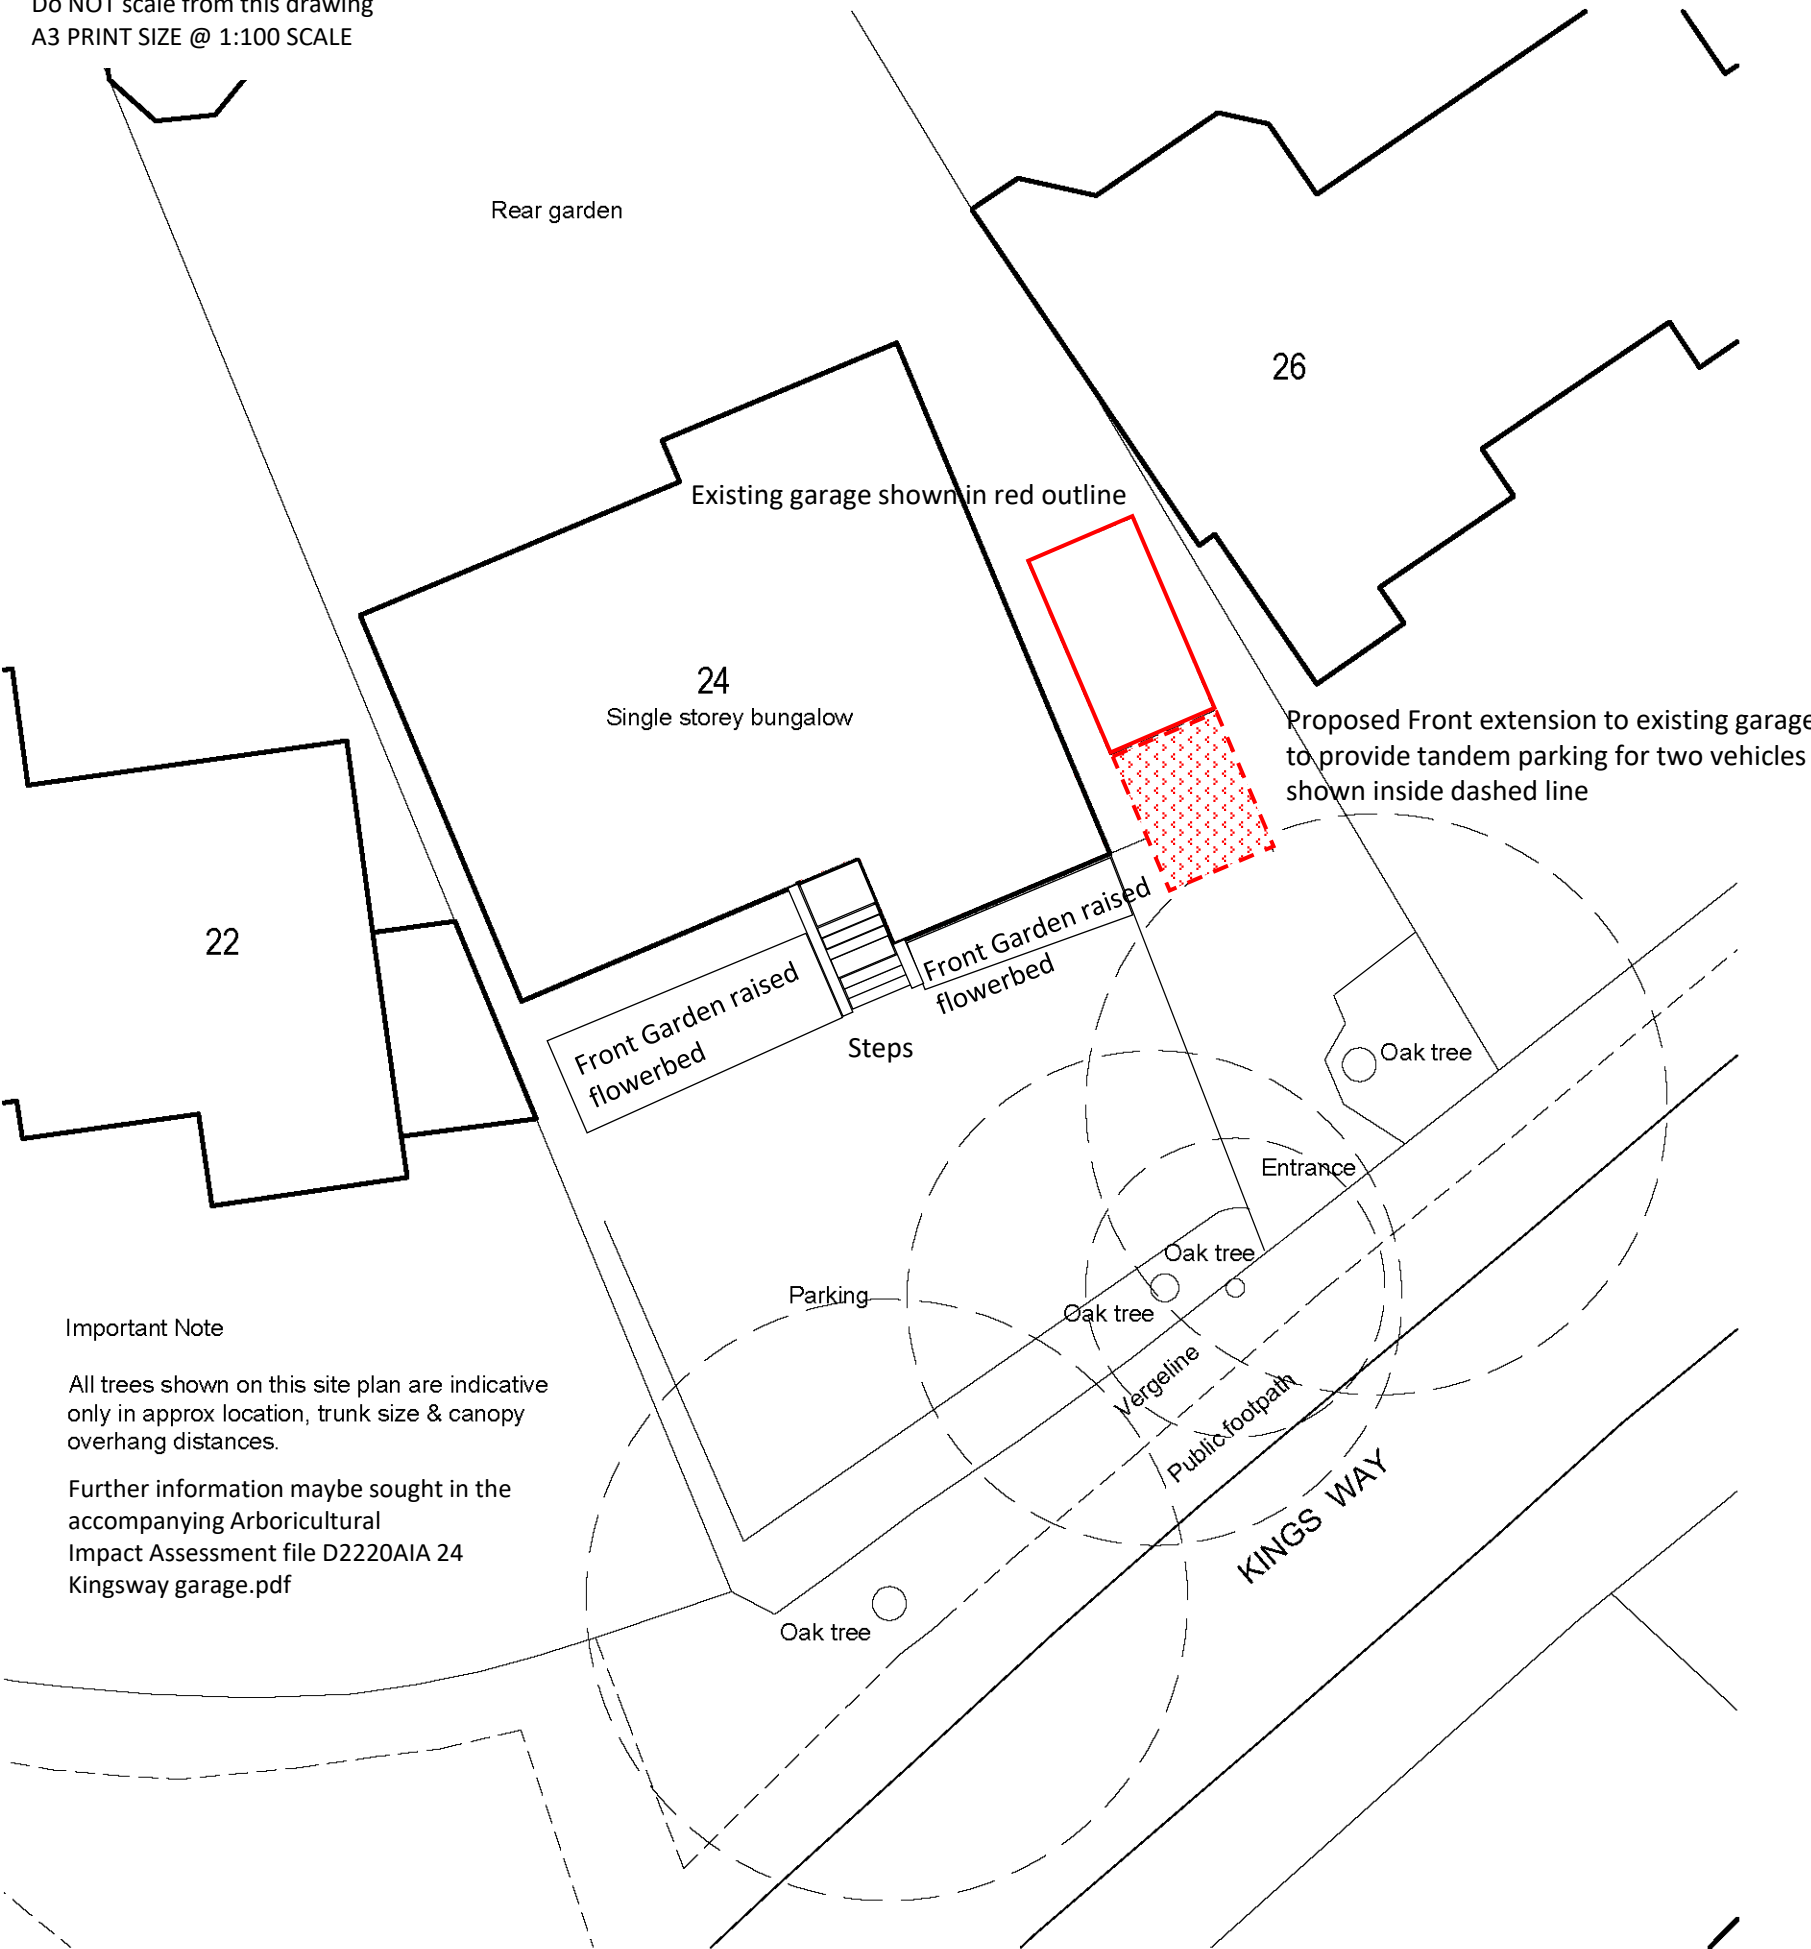

Important Note

All trees shown on this site plan are indicative only in approx location, trunk size & canopy overhang distances.

Further information maybe sought in the accompanying Arboricultural Impact Assessment file D2220AIA 24 Kingsway garage.pdf

Site Block Plan


Scale 1:200



Ordnance Survey (c) Crown Copyright 2022. All rights reserved. Licence number 100022432

Site Location Plan

Scale 1:1250

 

Project Ref:	24 KINGSWAY TANDEM GARAGE	
Drawing Title:	SITE LOCATION & BLOCK PLAN	
Drawing No:	24KW/GGE/001	
Date: 1 st June 2023	Scale: 1:1250/200	
Revision:		