

THIS DRAWING IS THE COPYRIGHT OF ATP ARCHITECTURAL DESIGN AND IS NOT TO BE REPRODUCED IN ANY WAY WITHOUT PRIOR WRITTEN CONSENT.

USE GIVEN DIMENSIONS OVER SCALING, DO NOT SCALE FROM THIS DRAWING UNLESS FOR LOCAL AUTHORITY PURPOSES.


DIMENSIONS TO BE CHECKED ON SITE PRIOR TO WORKS WITH ANY DISCREPANCIES TO BE REPORTED IMMEDIATELY.

THIS DRAWING SHOULD BE READ IN CONJUNCTION WITH OTHER CONSULTANT DRAWINGS, SPECIFICATIONS AND CALCULATIONS.


THE CLIENT MUST ABIDE BY THE CONSTRUCTION DESIGN AND MANAGEMENT REGULATIONS 2015.

THE BUILDING OWNER HAS A DUTY UNDER THE REQUIREMENTS OF THE PARTY WALL ACT 1996.


ALL MATERIALS AND WORKMANSHIP MUST COMPLY WITH REGULATION 7 OF THE BUILDING REGULATIONS.

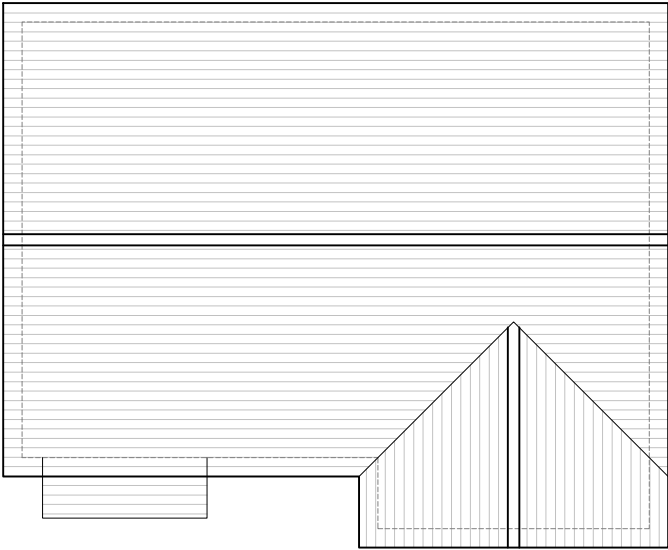

02 ROOF PLAN
scale - 1:100

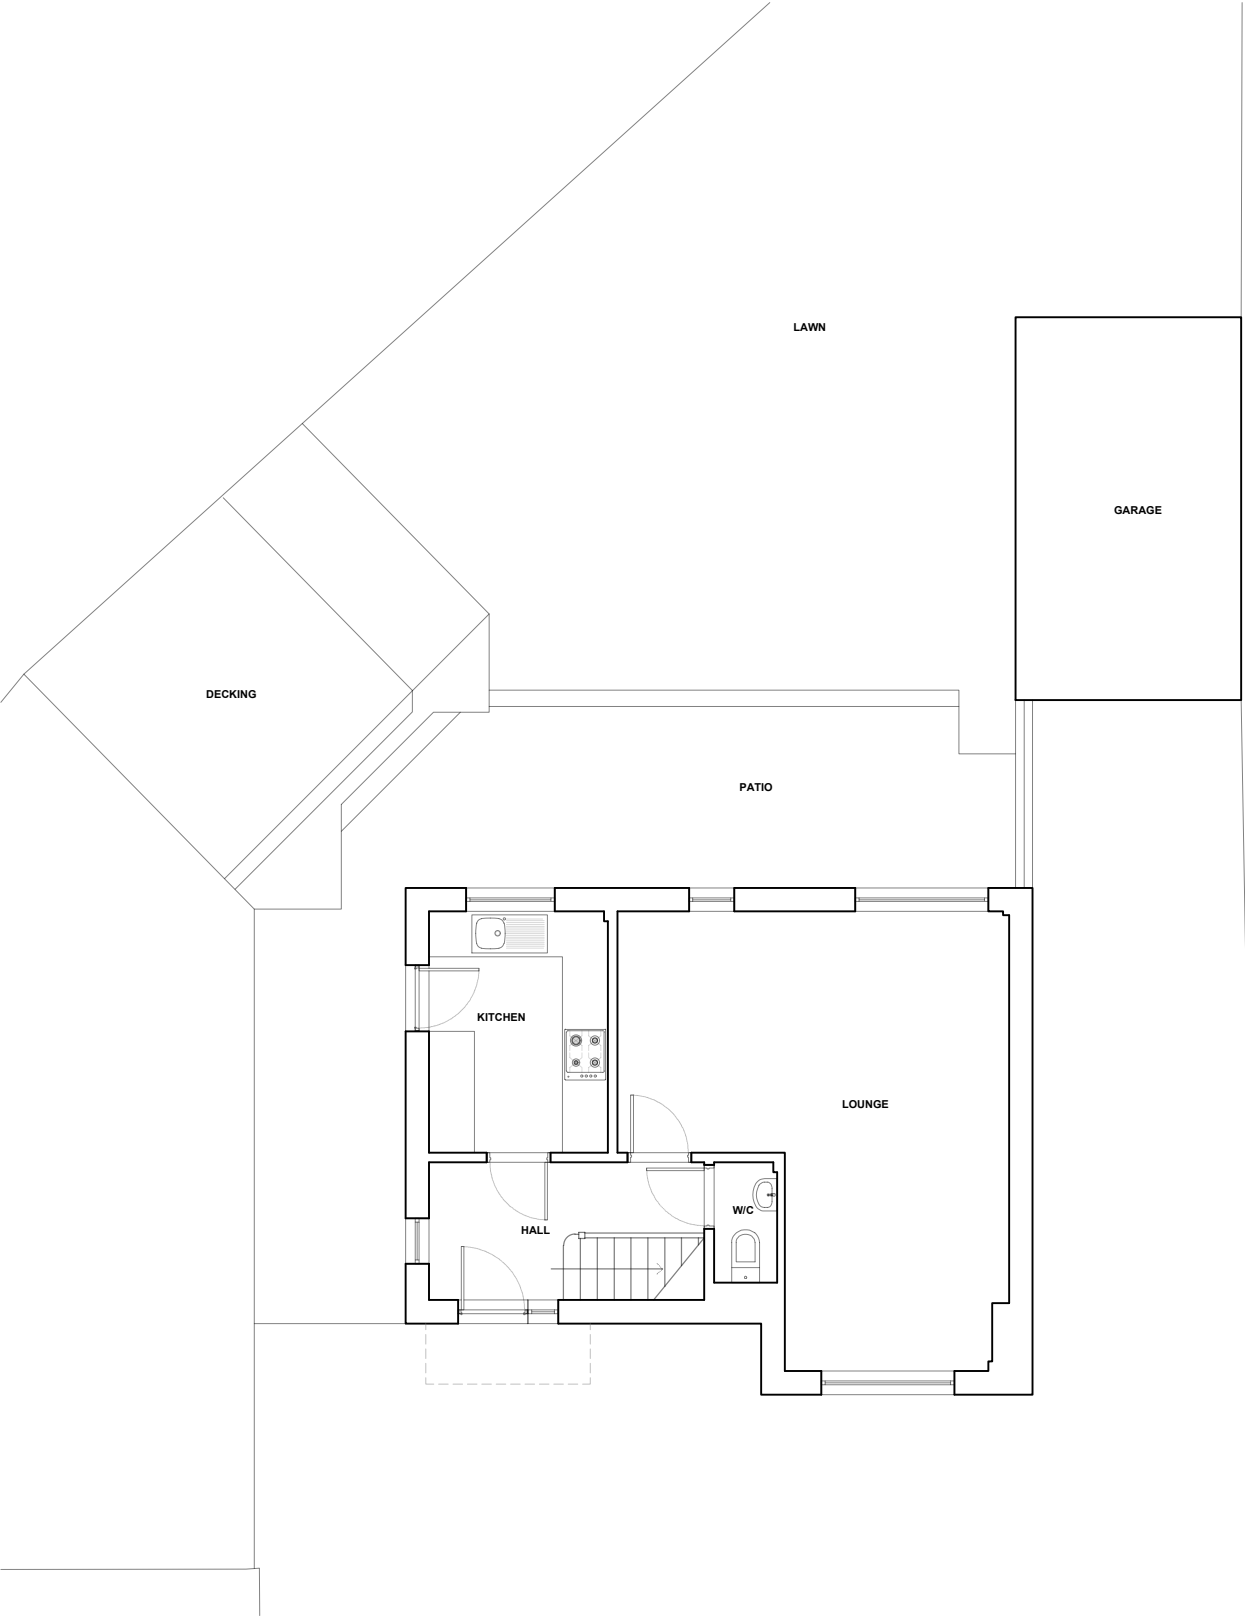

01 GROUND FLOOR PLAN
scale - 1:100

 

REV:	DESCRIPTION:	BY:	DATE:
STATUS: PRELIMINARY PLANNING			

 ARCHITECTURAL DESIGN

24 BRIDGEMARY GROVE, GOSPORT, HAMPSHIRE, PO13 0UG
E:info@atpad.co.uk M:07590 762966 W:www.atpad.co.uk

CLIENT: RISHI VADGAMA

ADDRESS: 29 GOODLANDS VALE
HEDGE END
SOUTHAMPTON
SO30 4SL

PROJECT: SINGLE STOREY SIDE
AND REAR EXTENSION

TITLE: EXISTING PLANS

SCALE AT A3: 1:100	DATE: 21/06/23	DRAWN: TKP	CHECKED:
PROJECT NO: 23.237	DRAWING NO: PL.101	REVISION:	.