




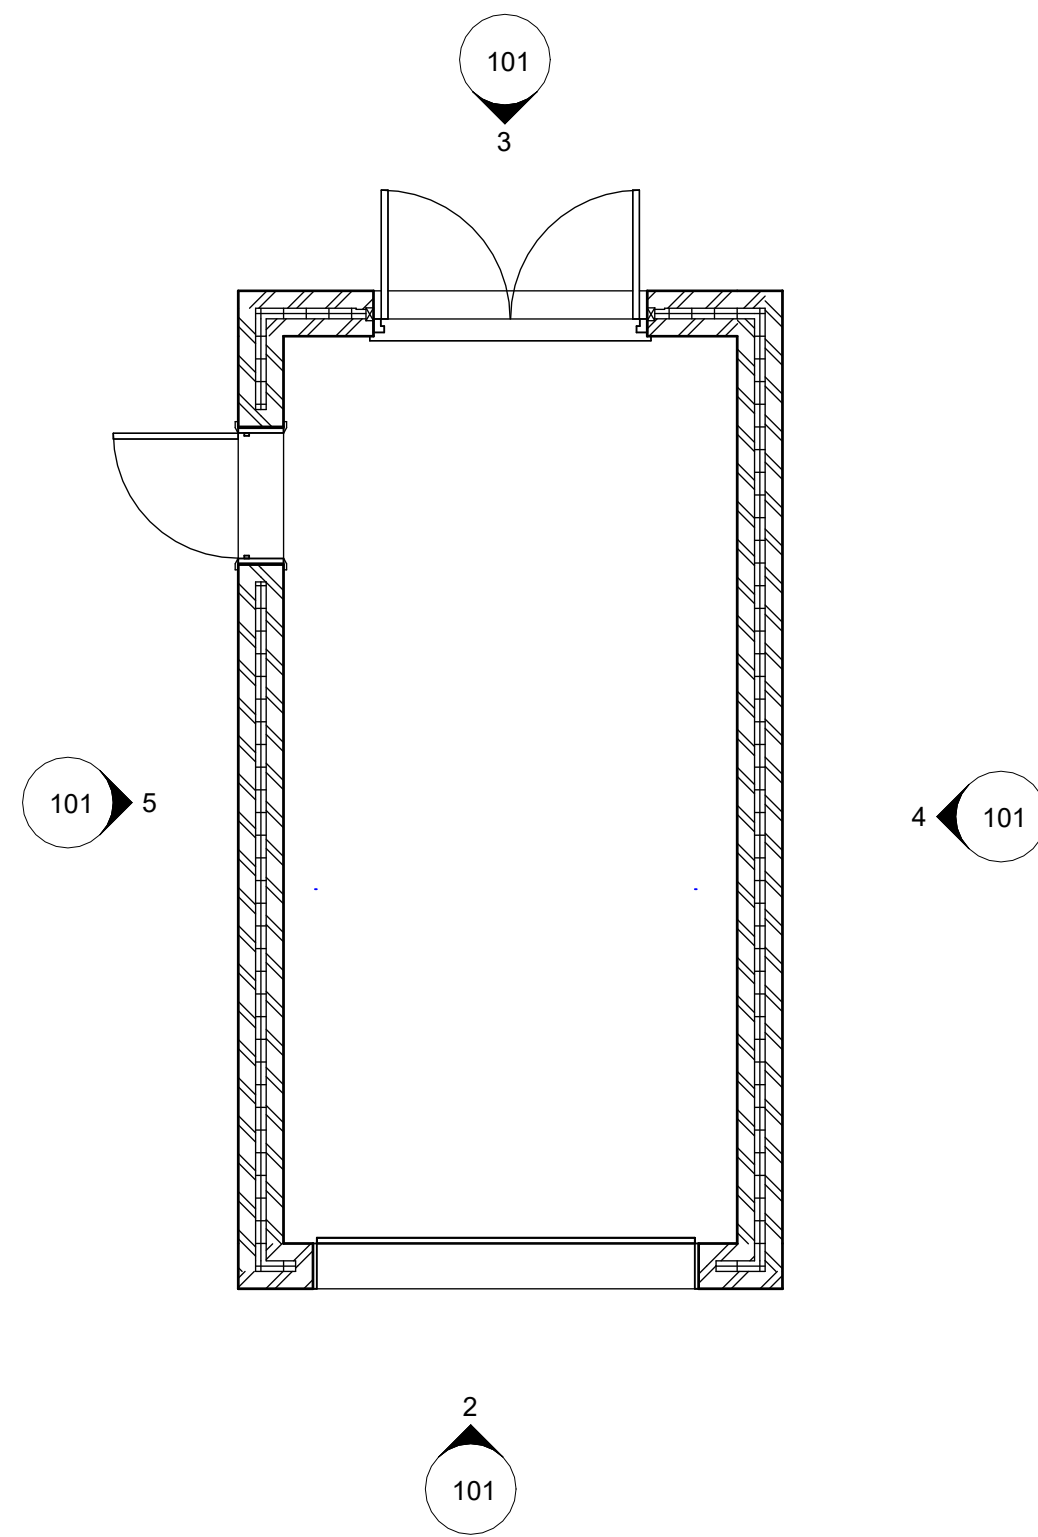


1 Proposed Plan
1 : 50

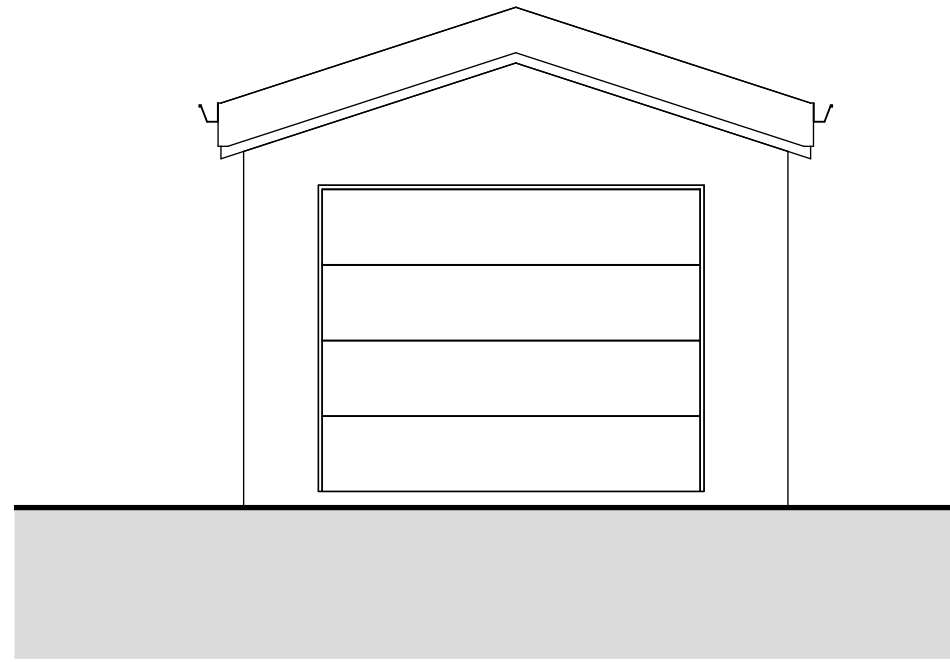


2 Front Elevation_Proposed
1 : 50

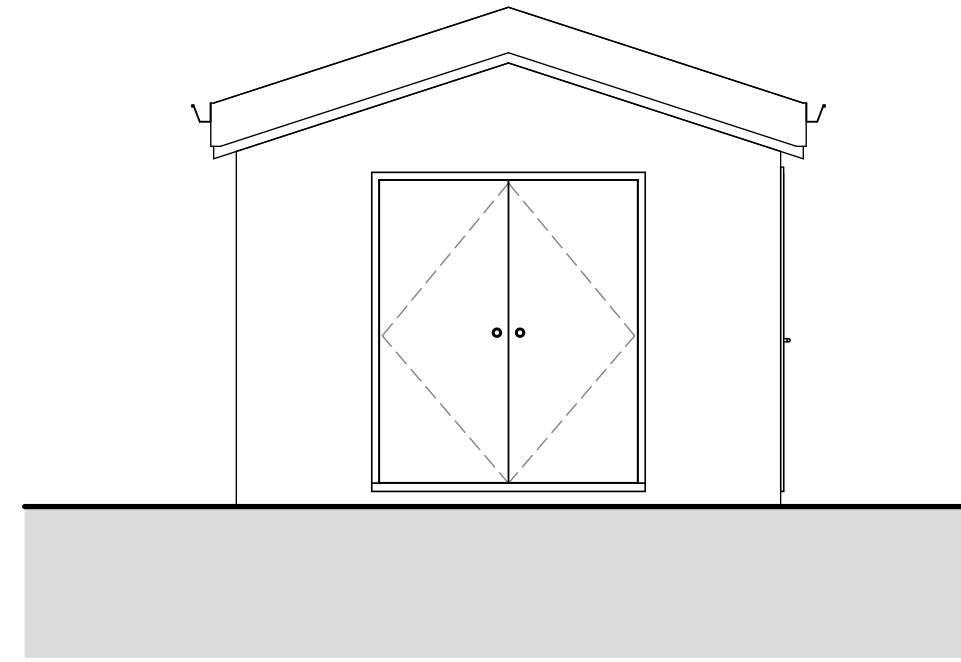

3 Rear Elevation_Proposed
1 : 50

 

4 Side Elevation 1_Proposed
1 : 50

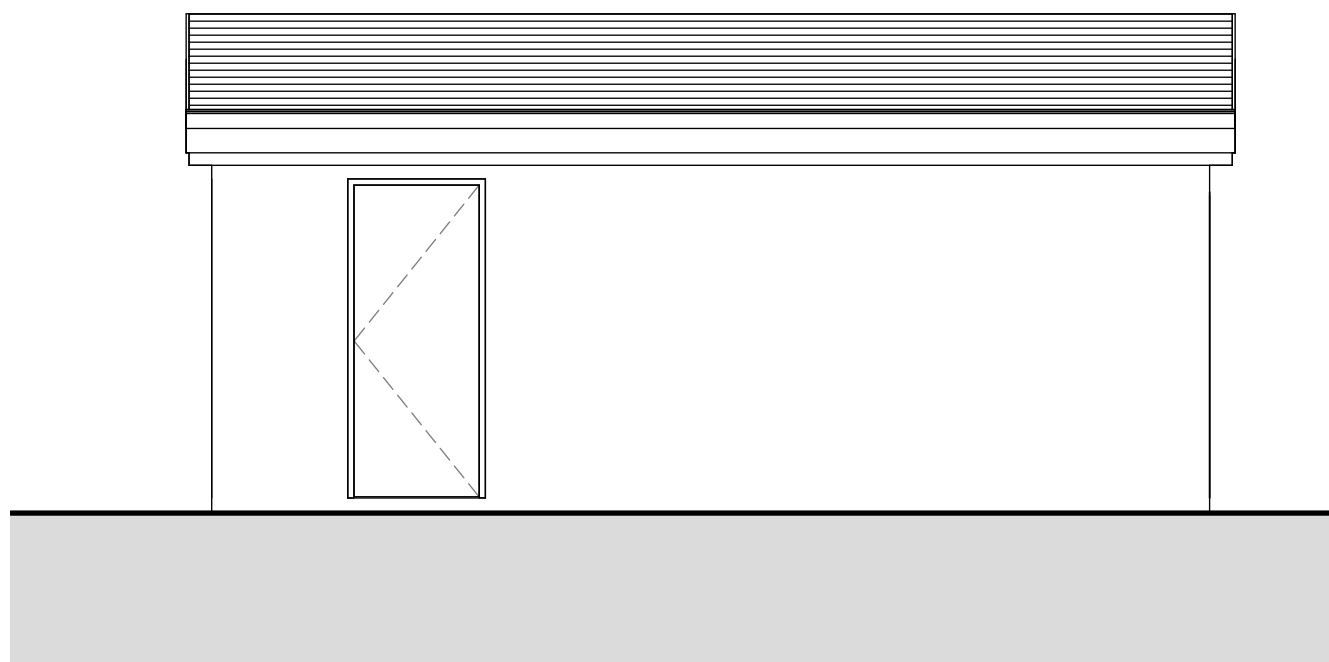

5 Side Elevation 2_Proposed
1 : 50

Rev	Description	Date
P1	Changes to Roof	05.07.23

PROJECT

27 Derby Road,
Eastleigh, SO50 5FD

TITLE

Proposed Plans and
Elevations_Garage

CLIENT

B. Zada

DRAWN BY	CHECKED BY	DATE
AH	AH	11.05.23

SCALE (@ A1)	PROJECT NUMBER
1 : 50	1083a

DRAWING NUMBER	REV
101	P1

DO NOT SCALE FROM THIS DRAWING. REPORT ANY DISCREPANCIES TO THE AUTHOR

