



IF IN DOUBT - ASK


0m 1m 2m 3m 4m 5m 6m 7m 8m 9m 10m

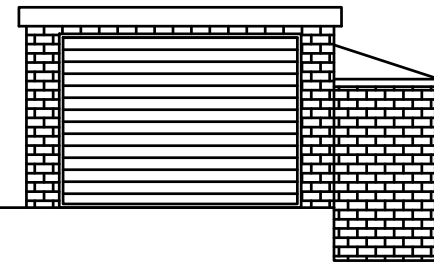

Existing front elevation

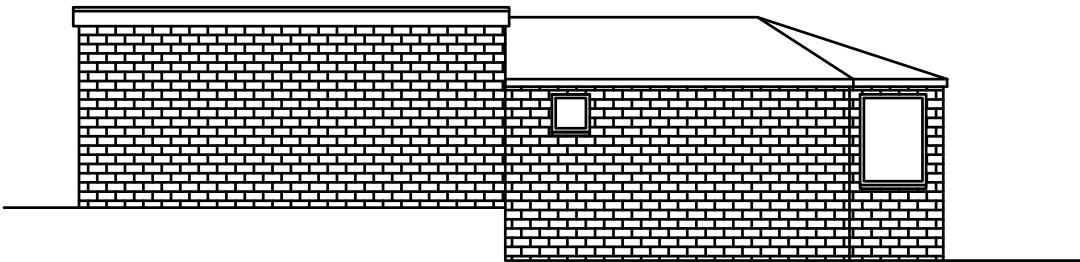

Existing side elevation

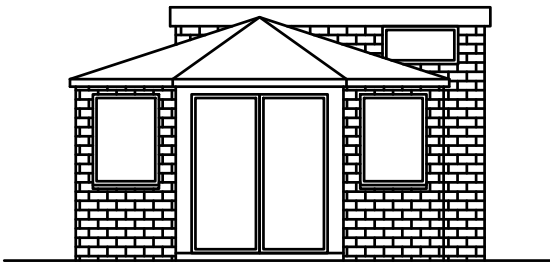


Existing rear elevation




Existing side elevation


0m 1m 2m 3m 4m 5m 6m 7m 8m 9m 10m

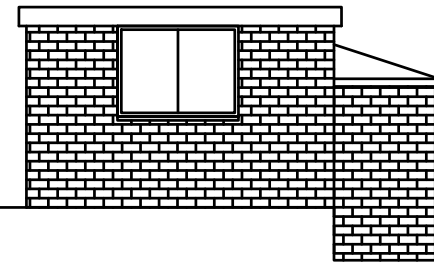


Proposed front elevation

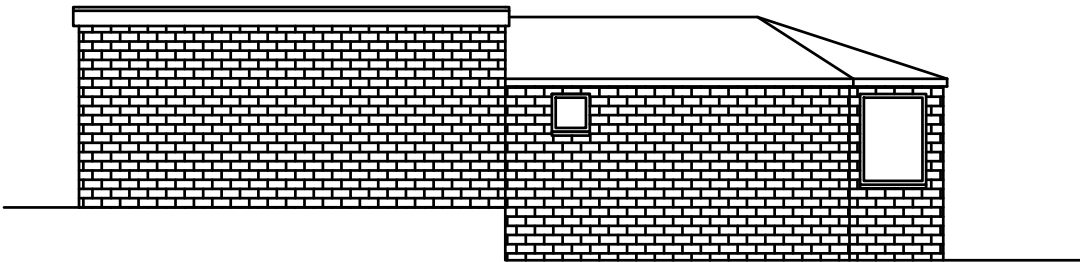


Existing side elevation
(Remains unchanged)

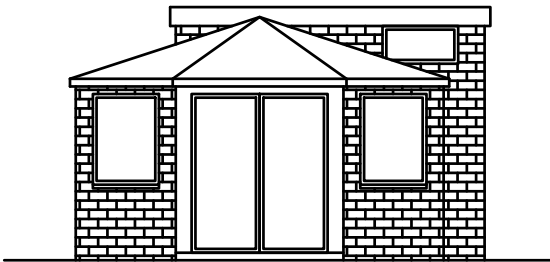


Existing rear elevation
(Remains unchanged)

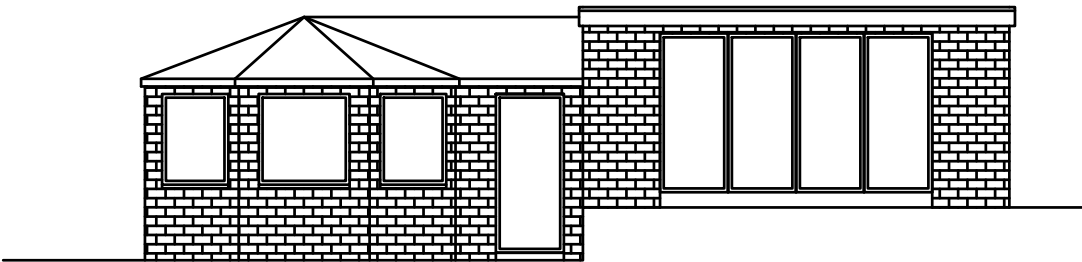

Proposed side elevation

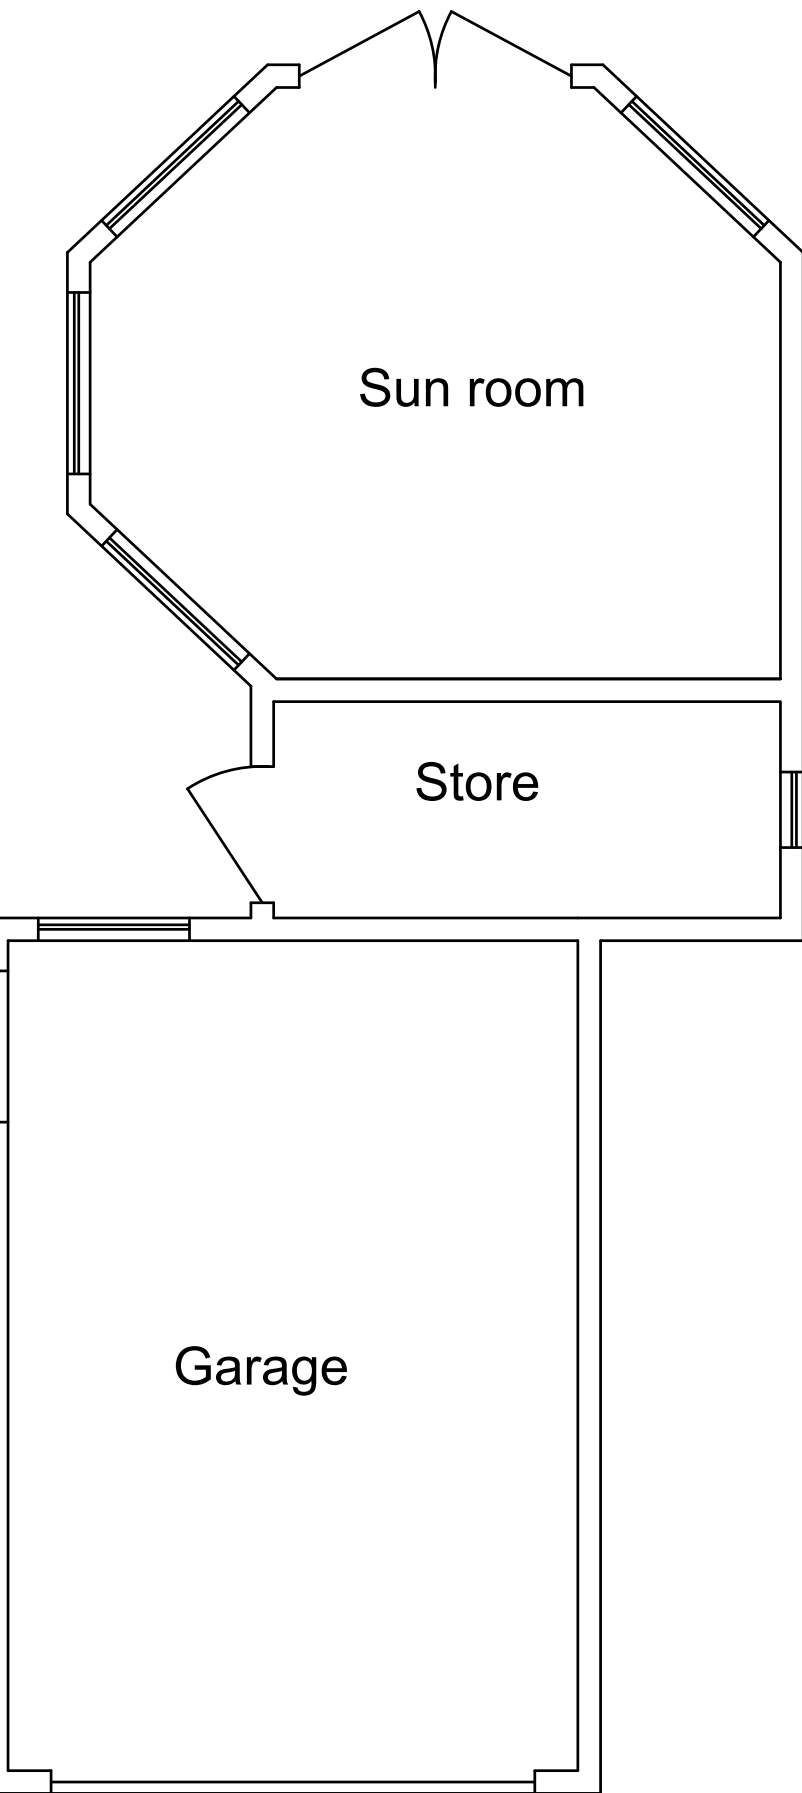

Existing floor plan

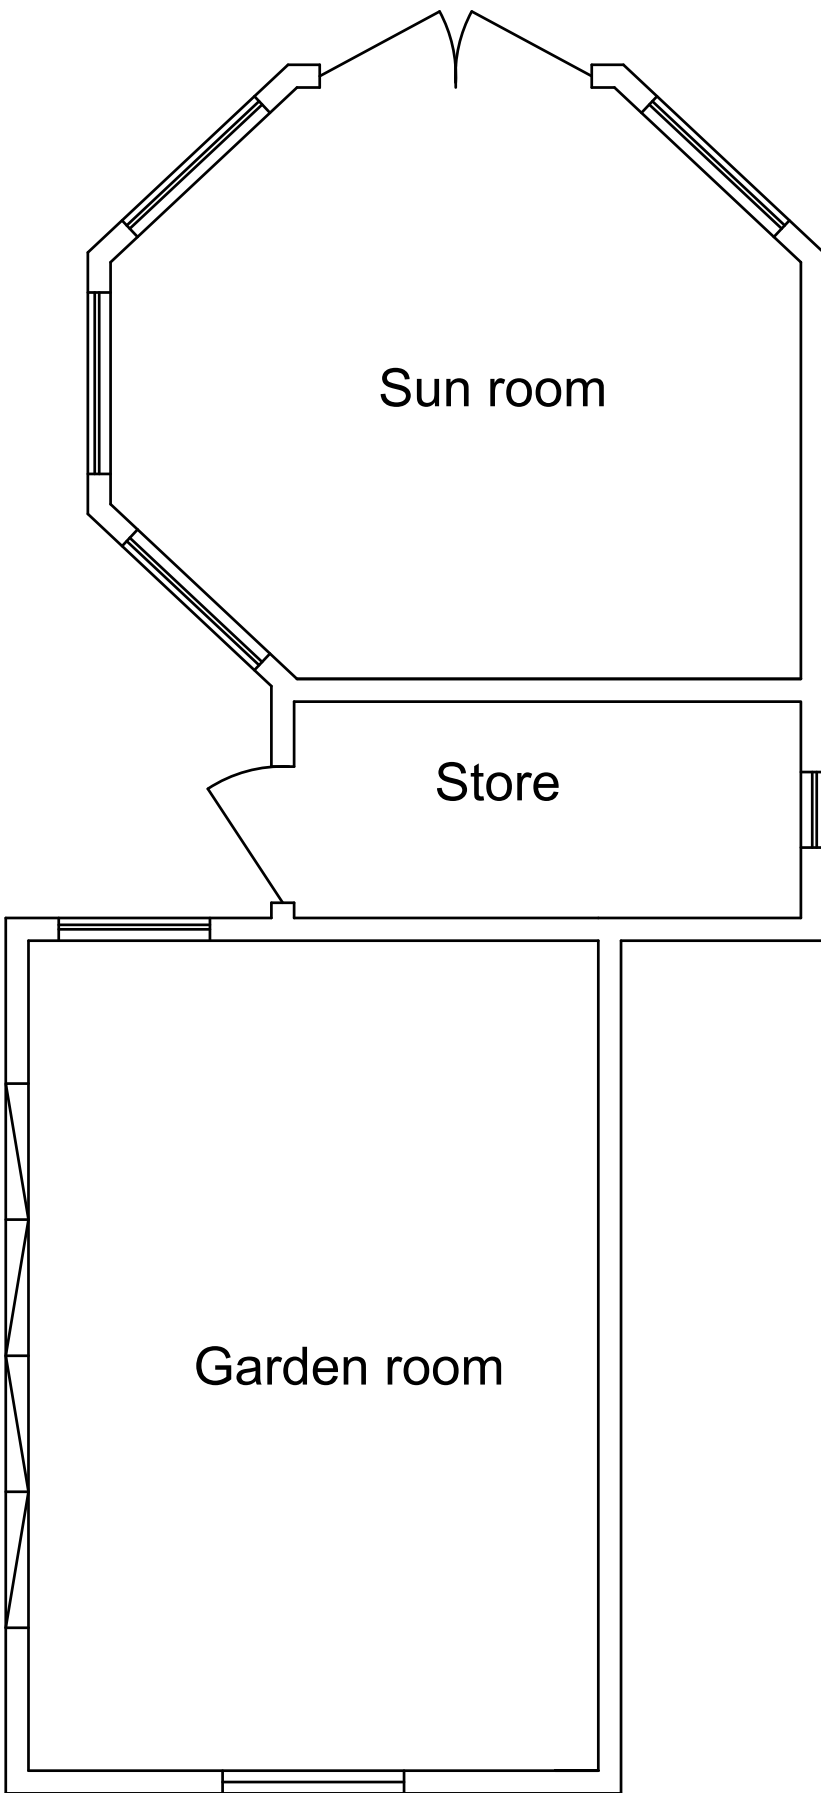

Proposed floor plan



EXISTING SITE PLAN - 1 : 500

NOTE!
ALL MAPS REPRODUCED UNDER
LICENCE No 100047474.

NOTE
ALL MATERIALS USED ON THE PROPOSED
STRUCTURE WILL BE IN KEEPING WITH THE
ADJOINING AND SURROUNDING DWELLINGS.

COPYRIGHT NOTICE
DRAWING REMAINS THE PROPERTY
OF MT PLANNING AND MAY NOT BE
REPRODUCED OR ALTERED
WITHOUT THE PRIOR CONSENT OF
MARK TUSON.

Date June 2022	Approved by
Drawn by Mark Tuson	Scale - 1 : 100
Notes	
Client Ms Caroline Critchlow	Site 3a Manchester Rd Netley Abbey Hants SO30 5DB

MT Planning & design
For all your planning needs

07950 887579 mtplanning@hotmail.co.uk

REVISION:- A DRAWING NO:- MT / 1547 / 1