



NOTES
This drawing is the copyright of design&place, and may not be copied, altered or reproduced in any way whatsoever without the written authority of design&place.
Consent to be checked on site prior to commencing any work. Any discrepancies should be reported to design&place immediately.
If in doubt ask.




FRONT ELEVATION

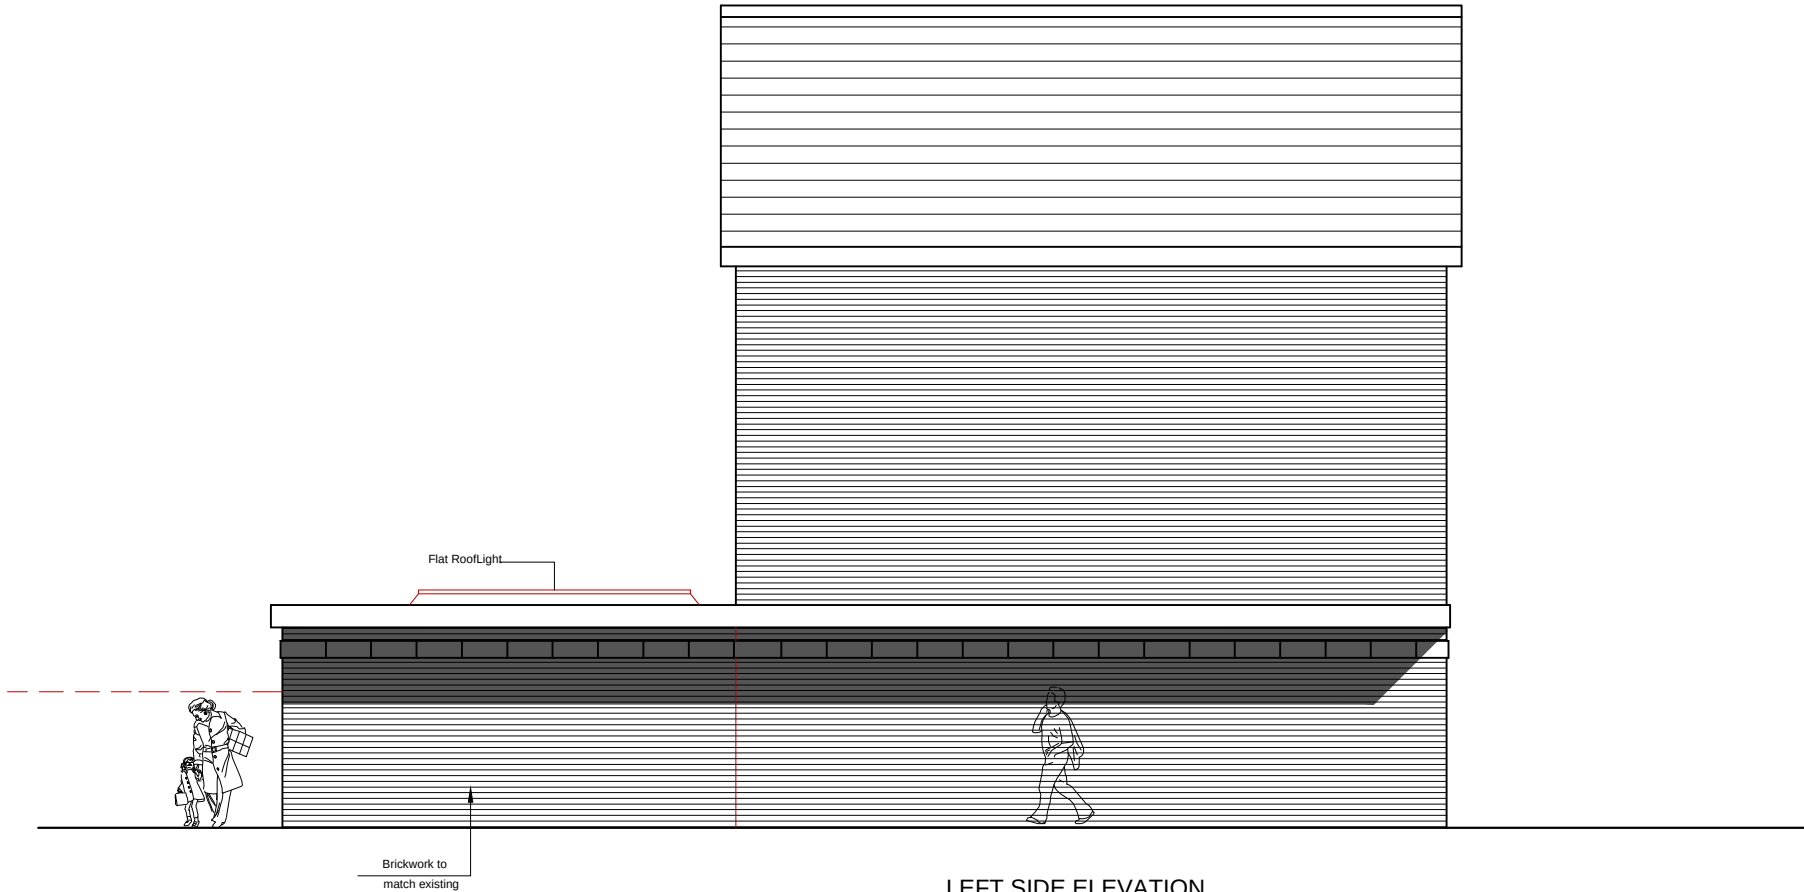

LEFT SIDE ELEVATION

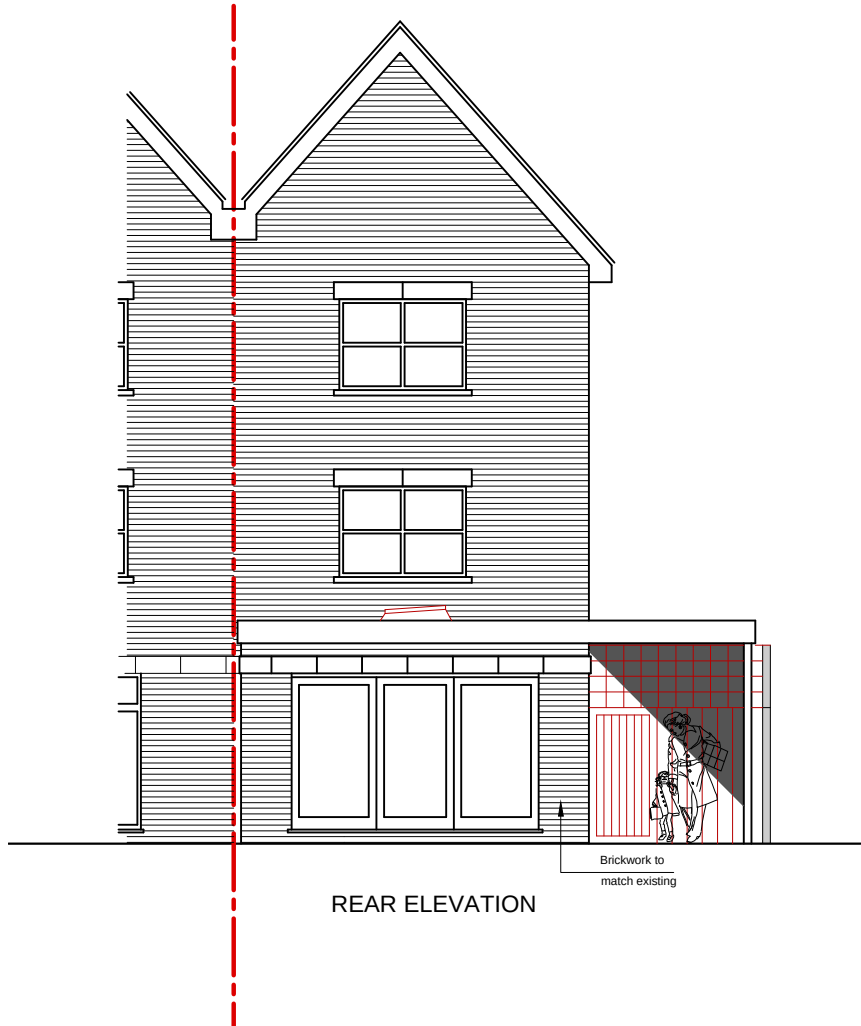

REAR ELEVATION

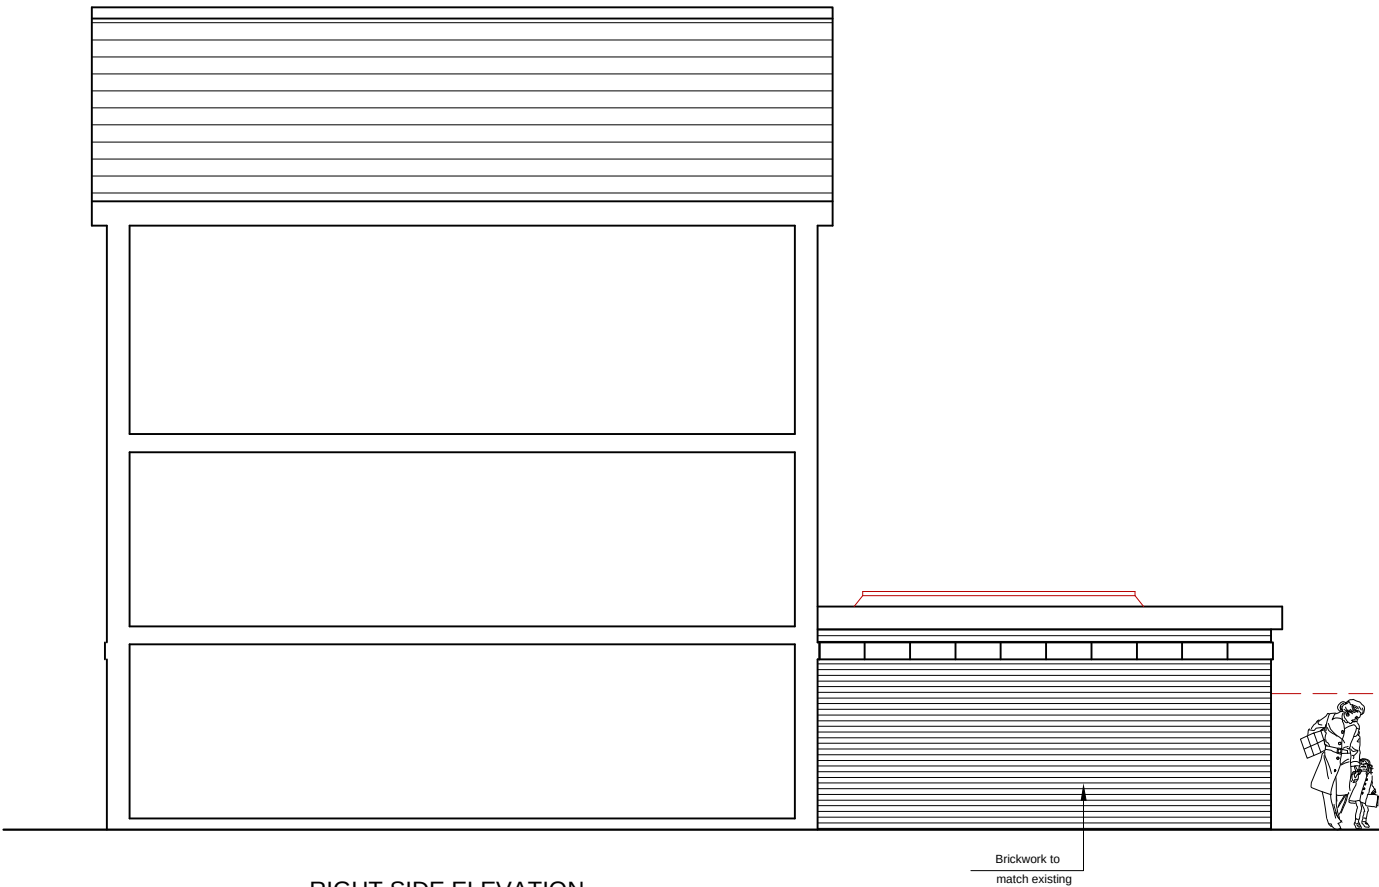

RIGHT SIDE ELEVATION

Revision - C	Front wall, side access and canopy added	06-07-23	MA
Revision - B	Side access to rear extension removed	03-07-23	MA
Revision - A	Minor Amendment / Issued for planning	11-04-23	MA

PROJECT
Proposed Single Rear Extension 18 Hawkins Way, Eastleigh SO50 9QN

STATUS
Planning Application

CLIENT	TITLE
Mr & Mrs Hassell	Elevations - PROPOSED

DRAWING NO.	REVISION
0704-PL05	C

SCALES	DATE	DRAWN
1/100	@A3 Apr 23	MA

design&place
Architectural Design + Planning
tel: 02383 550190
email: info@design&place.com
website: www.design&place.com