
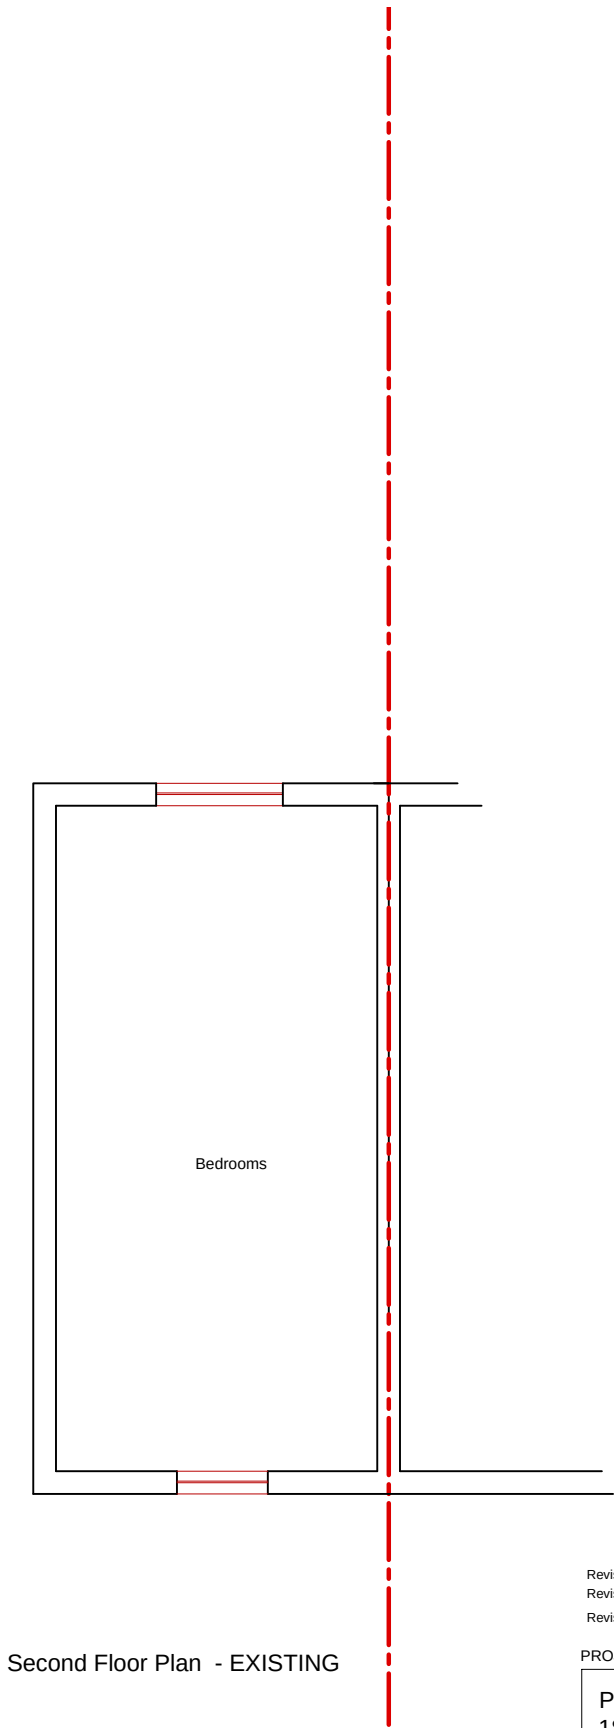
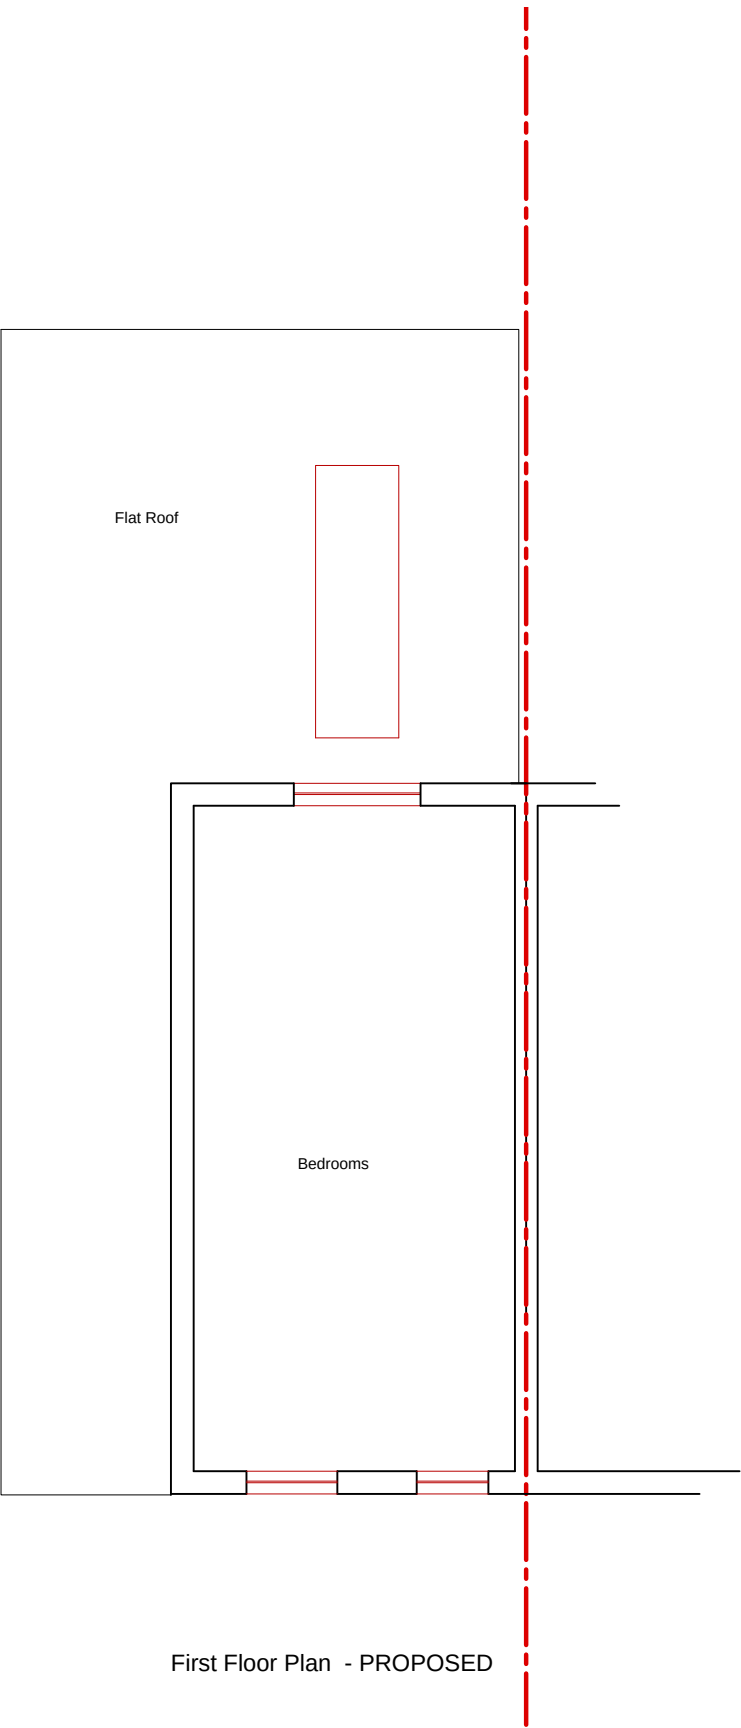


NOTES
This drawing is the copyright of designAplace, and may not be copied, altered or reproduced in any way whatsoever without the written authority of designAplace.
Consentance to be checked on site prior to commencing any work. Any discrepancies should be reported to designAplace immediately.
If in doubt ask.

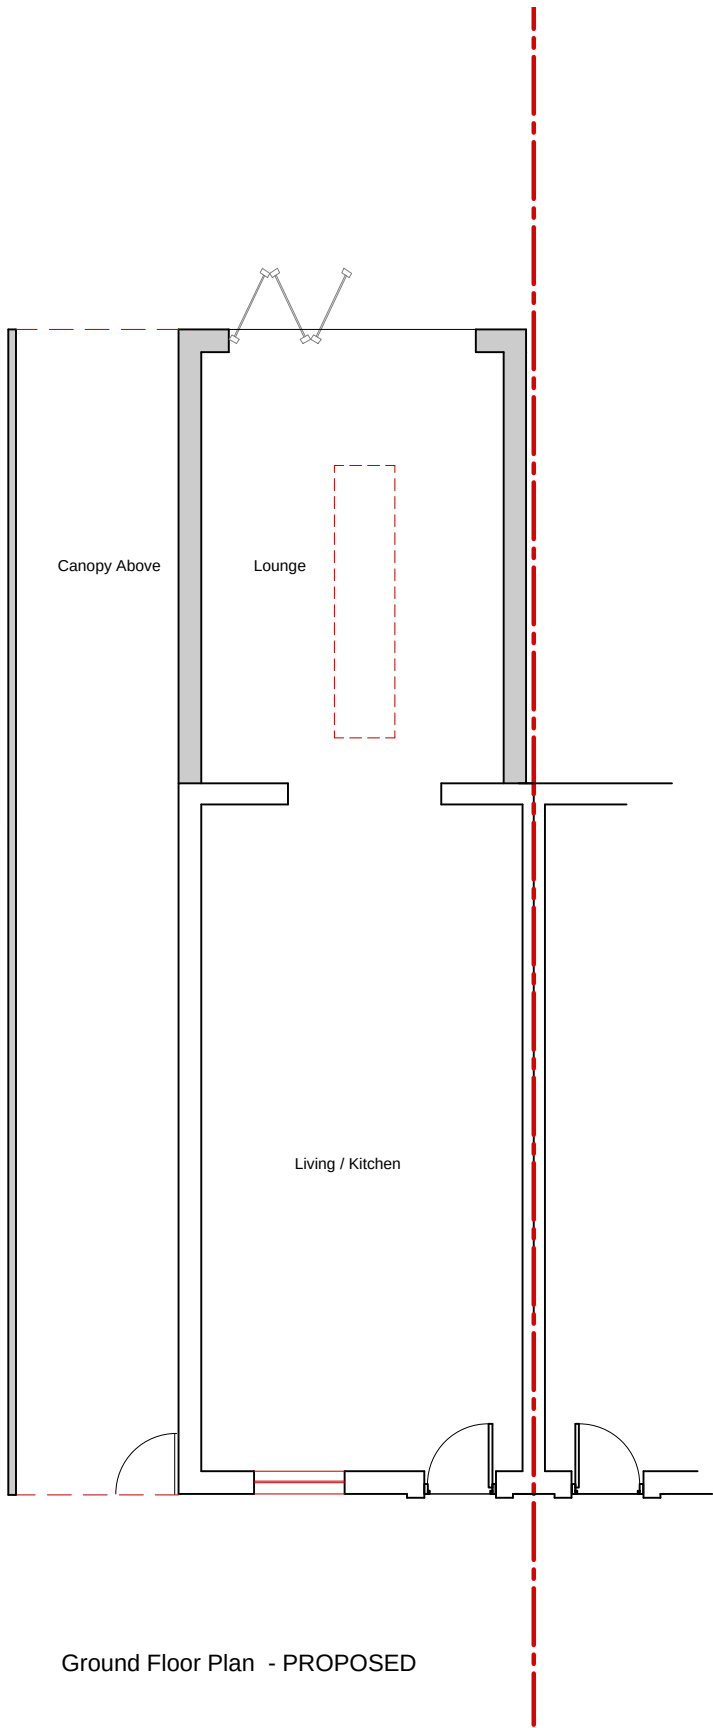

Revision - C	Front wall, side access and canopy added	06-07-23	MA
Revision - B	Side access to rear extension removed	03-07-23	MA
Revision - A	Minor Amendment / Issued for planning	11-04-23	MA

PROJECT
Proposed Single Rear Extension 18 Hawkins Way, Eastleigh SO50 9QN

STATUS
Planning Application

CLIENT	TITLE
Mr & Mrs Hassell	Floor Plans - PROPOSED

DRAWING NO.	REVISION
0704-PL03	C

SCALES	DATE	DRAWN
1/100	@A3 Apr 23	MA