


REAR ELEVATION C

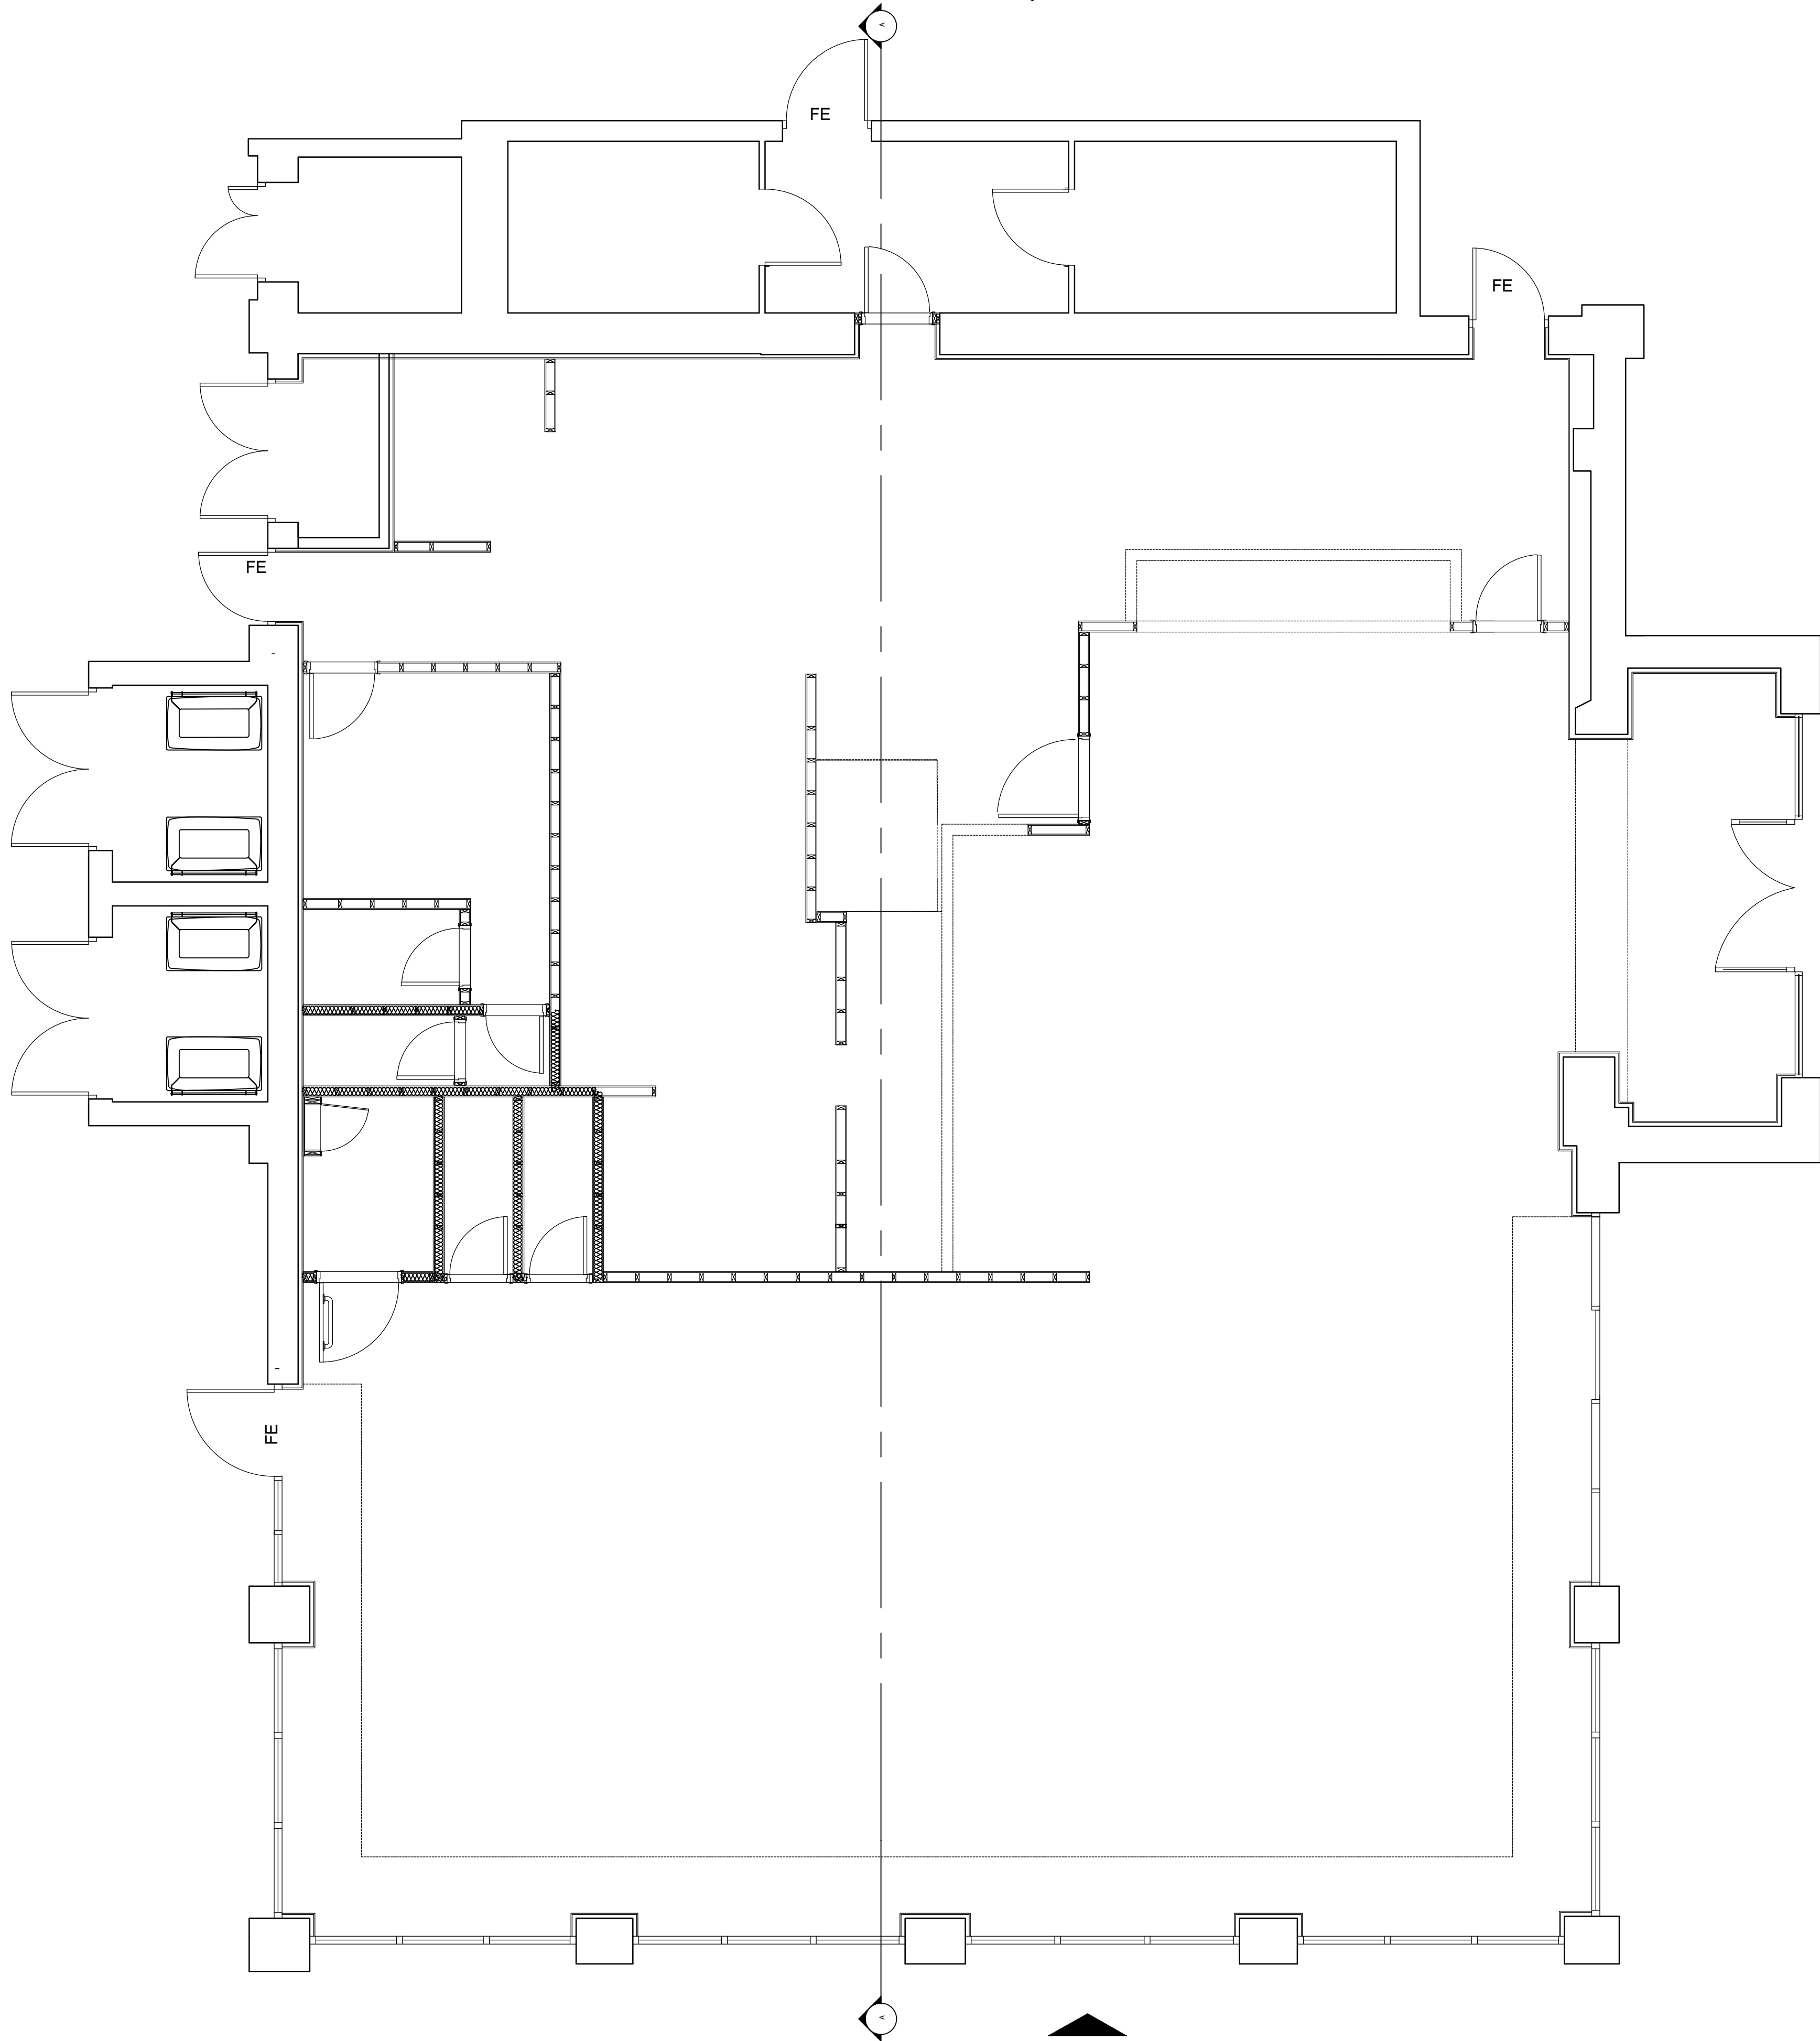

PROPOSED GA PLAN (1:50)

SIDE ELEVATION B

SIDE ELEVATION D

SHOPFRONT ELEVATION A

REV	DESCRIPTION	DATE	NAME
GREGGS			
GREGGS Plc (SOUTH EAST) 87 MILLMARSH LANE ENFIELD MIDDLESEX EN3 7XJ Tel: (0208) 805 3314			
Shop S Number & Name S6266 R1 HEDGE END TP TOLLBAR WAY			
Title PLANNING - PROPOSED GA			
Site Address UNIT R1, HEDGE END TRADE BAR, TOLLBAR WAY, SOUTHAMPTON SO30 23JN			
Gross Building Area 363.8 Sq m		Gross Sales Area 205 Sq m	
Drawing No. RSOE/S6266/02P			Rev.
Date	23.06.23	Scale	1:50 @ A1
Drawn by ST	Scale Bar		
Issued 23.06.23	0 500 1000 1500 2000 2500mm SCALE 1:50		