


NOTE
This drawing is a design intent drawing only considering proportion, profiles and visual aesthetics only.
Dimensions shall not be scaled from this drawing.
All works must comply with the Building Regulations

BOURNEMOUTH ROAD

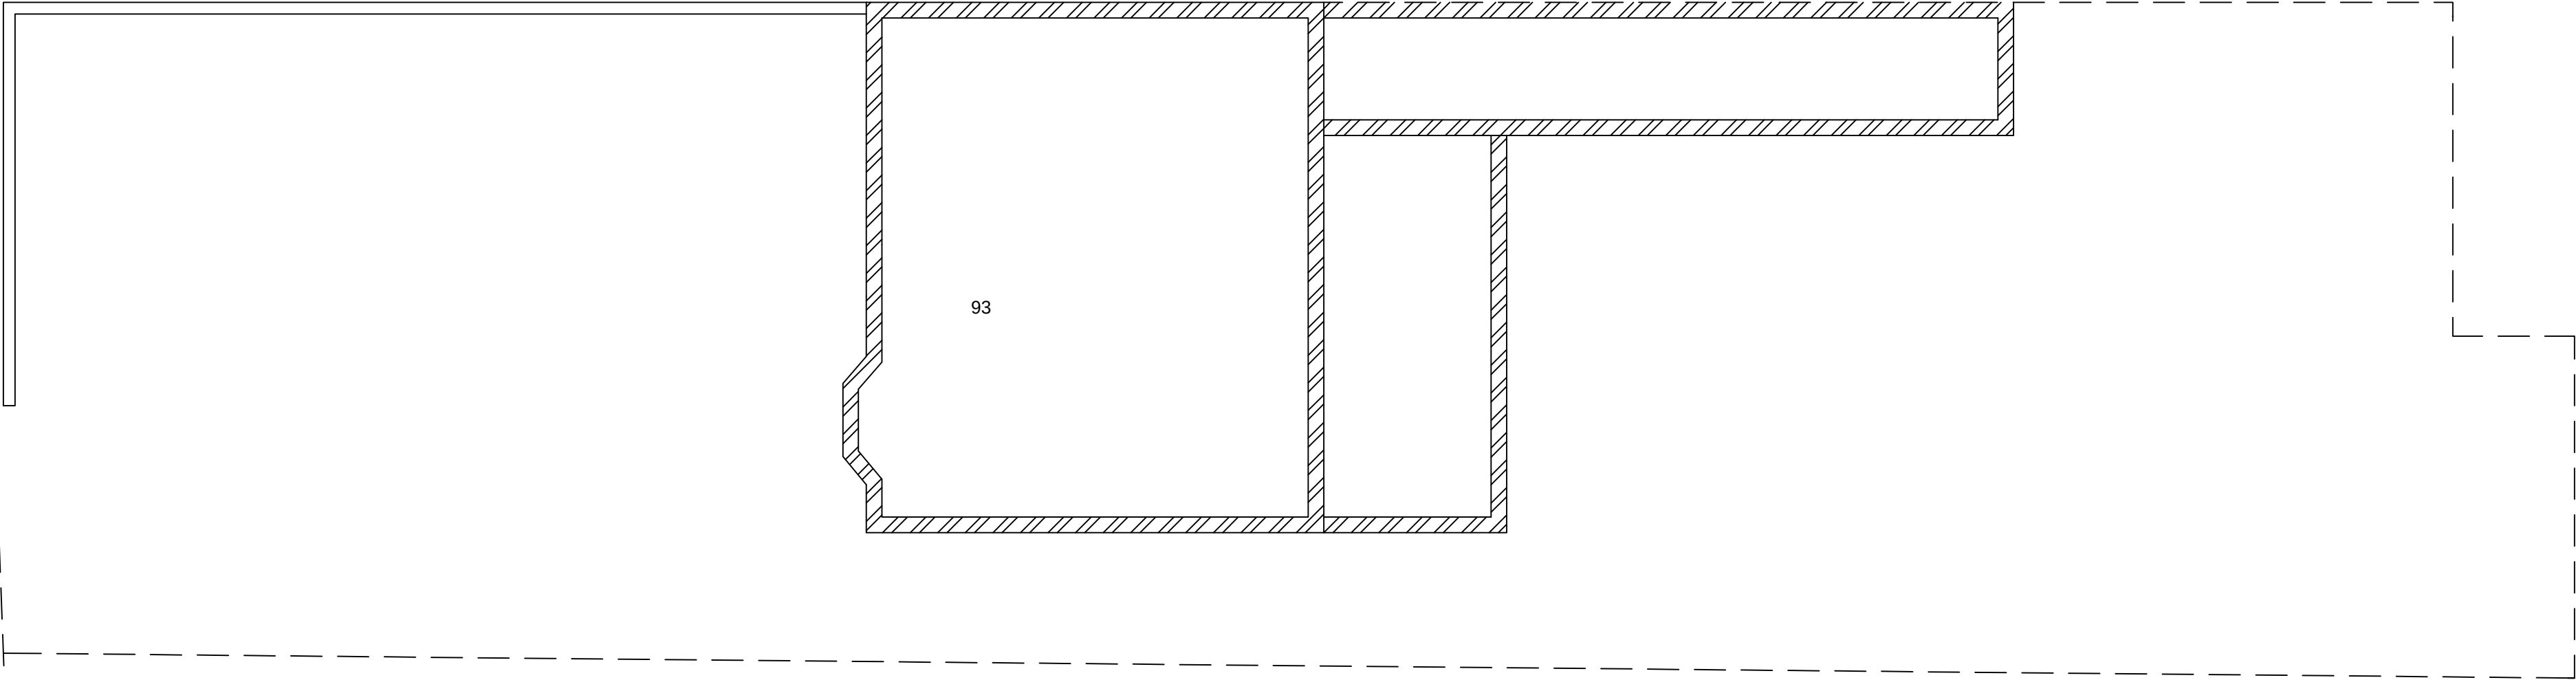

SITE PLAN

rev	description	date
-		

project
Jane Ogden 93, Bournemouth Road Chandlers Ford Eastleigh SP53 3DL

title
Site Survey

scale	date
1 : 100 @ A1	01/07/23

dwg. no.	revision
E / 52 / 01	-

BLJ

BLJ PROJECT MANAGEMENT 3 CLANDON DRIVE BOYATT WOOD EASTLEIGH SO50 4QQ	t: 023 8861 9190 e: b.l.j@btinternet.com
---	---