


Site: Wayside, Hill Place, Bursledon. SO31 8DX.

Scale 1:20

Application: H/23/95310

Description: Replace existing 52m fence on southern boundary with St Leonard's cemetery.

EXISTING FENCE ELEVATION PLANS

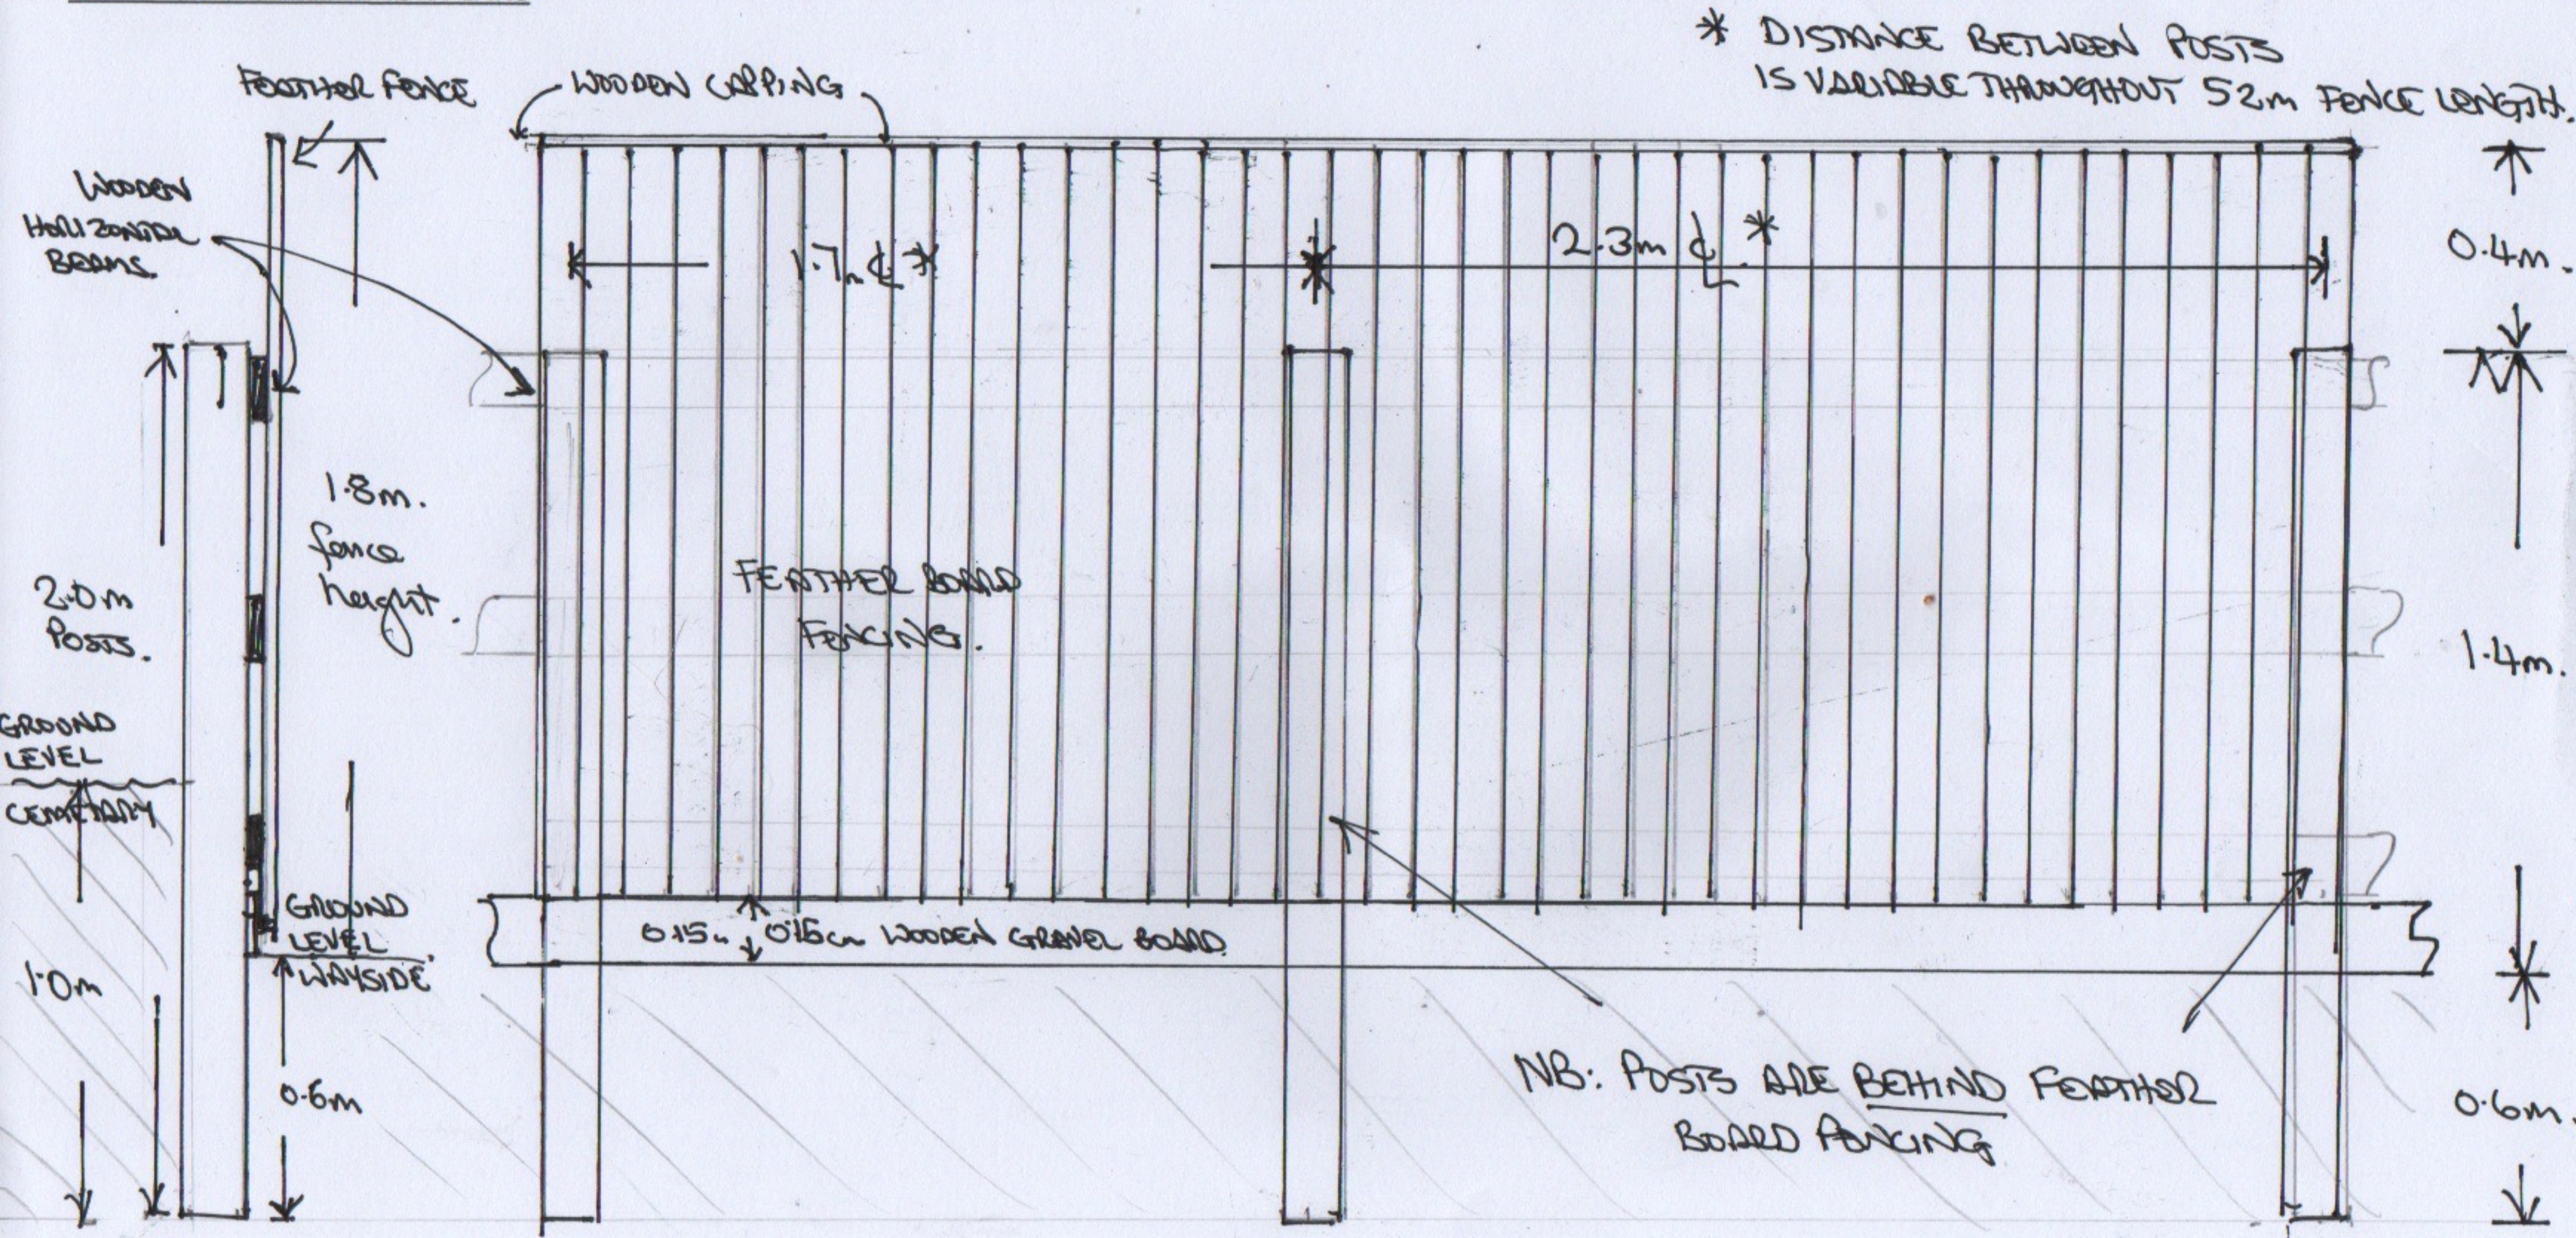

SIDE ELEVATION

FRONT ELEVATION
WAYSIDE.