


PLANNING

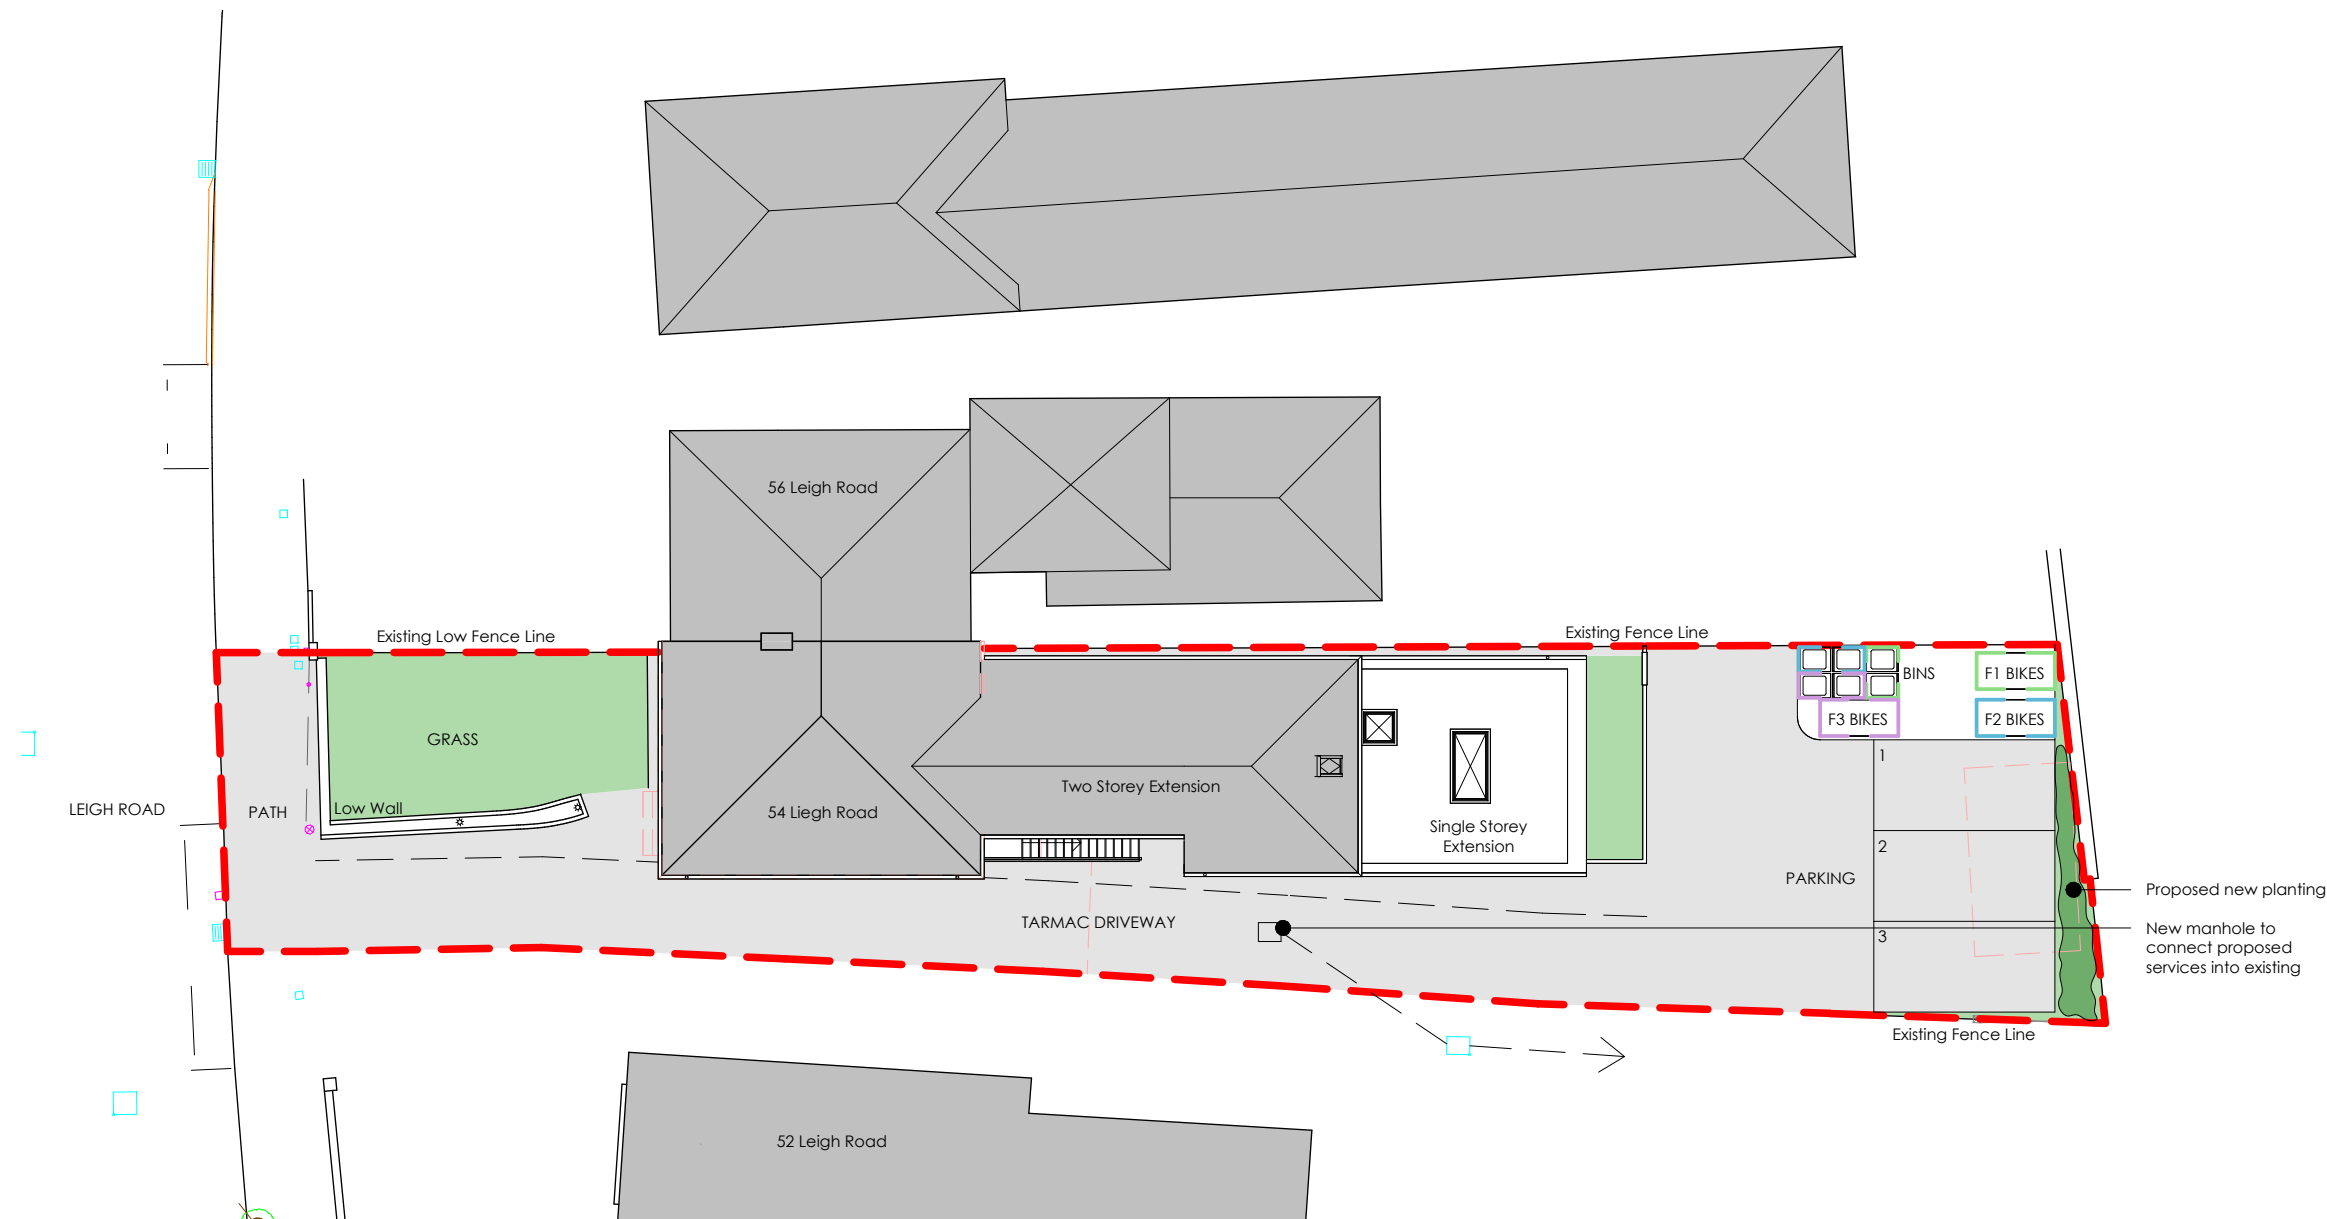

Proposed Site Plan

1 : 200

PROJECT


Proposed Conversion to Flats: 54 Leigh Road,
Eastleigh, SO50 9DT

CLIENT


BK Estates

DRAWING TITLE

Proposed Site Plan

 

1:200 @ A3

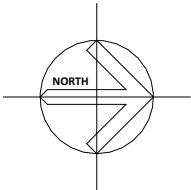

SCALE

1 : 200 @A3

DRAWN

MB

DATE

19/06/23

CHECKED

CE

DRAWING No

P22-064

02-02-001

REVISION

--	--	--	--

Rev	Description	Date	By
-----	-------------	------	----