




PLANNING

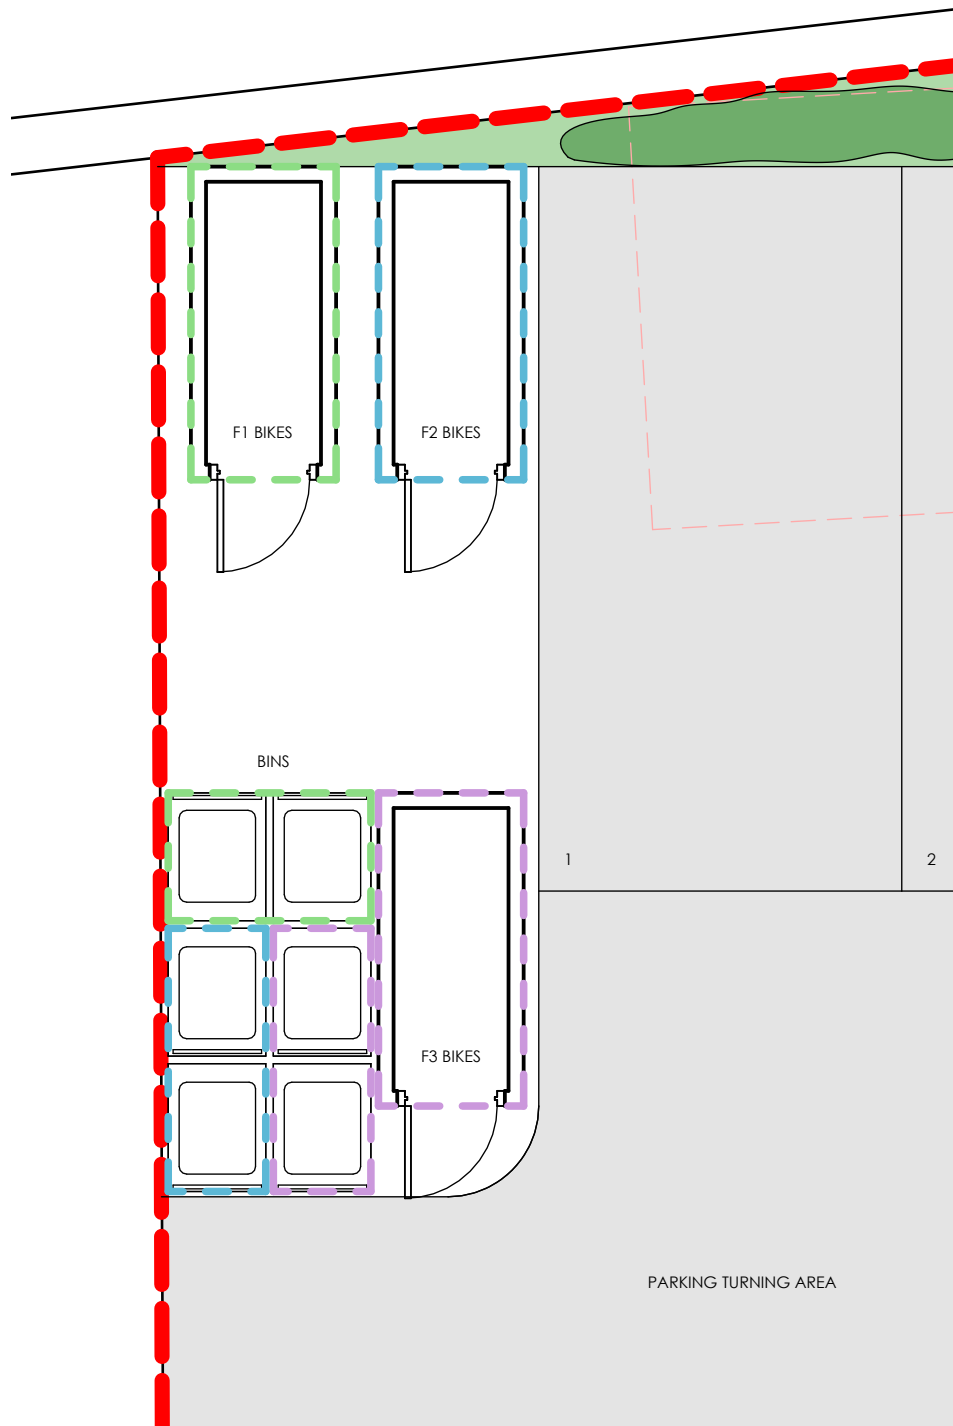


Proposed Bike Store Site Plan
1 : 50

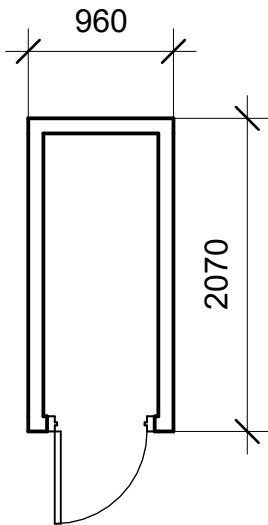


Proposed Bike Store Plan
1 : 50

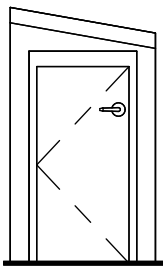


Bike Store Front Elevation
1 : 50

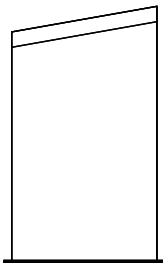

Bike Store Rear Elevation
1 : 50

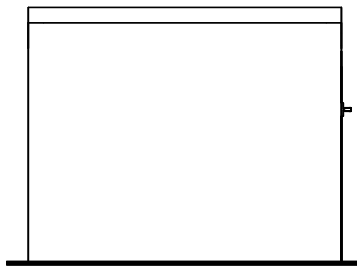

Bike Store Left Side Elevation
1 : 50

 

Bike Store Right Side Elevation
1 : 50

--	--	--	--

Rev	Description	Date	By
-----	-------------	------	----

PROJECT


Proposed Conversion to Flats: 54 Leigh Road,
Eastleigh, SO50 9DT

CLIENT

BK Estates

DRAWING TITLE

Proposed Bike Store Plans

 

1:50 @ A3

SCALE

1 : 50 @A3

DRAWN

MB

DATE

19/06/23

CHECKED

CE

DRAWING No

P22-064

02-03-002

REVISION