




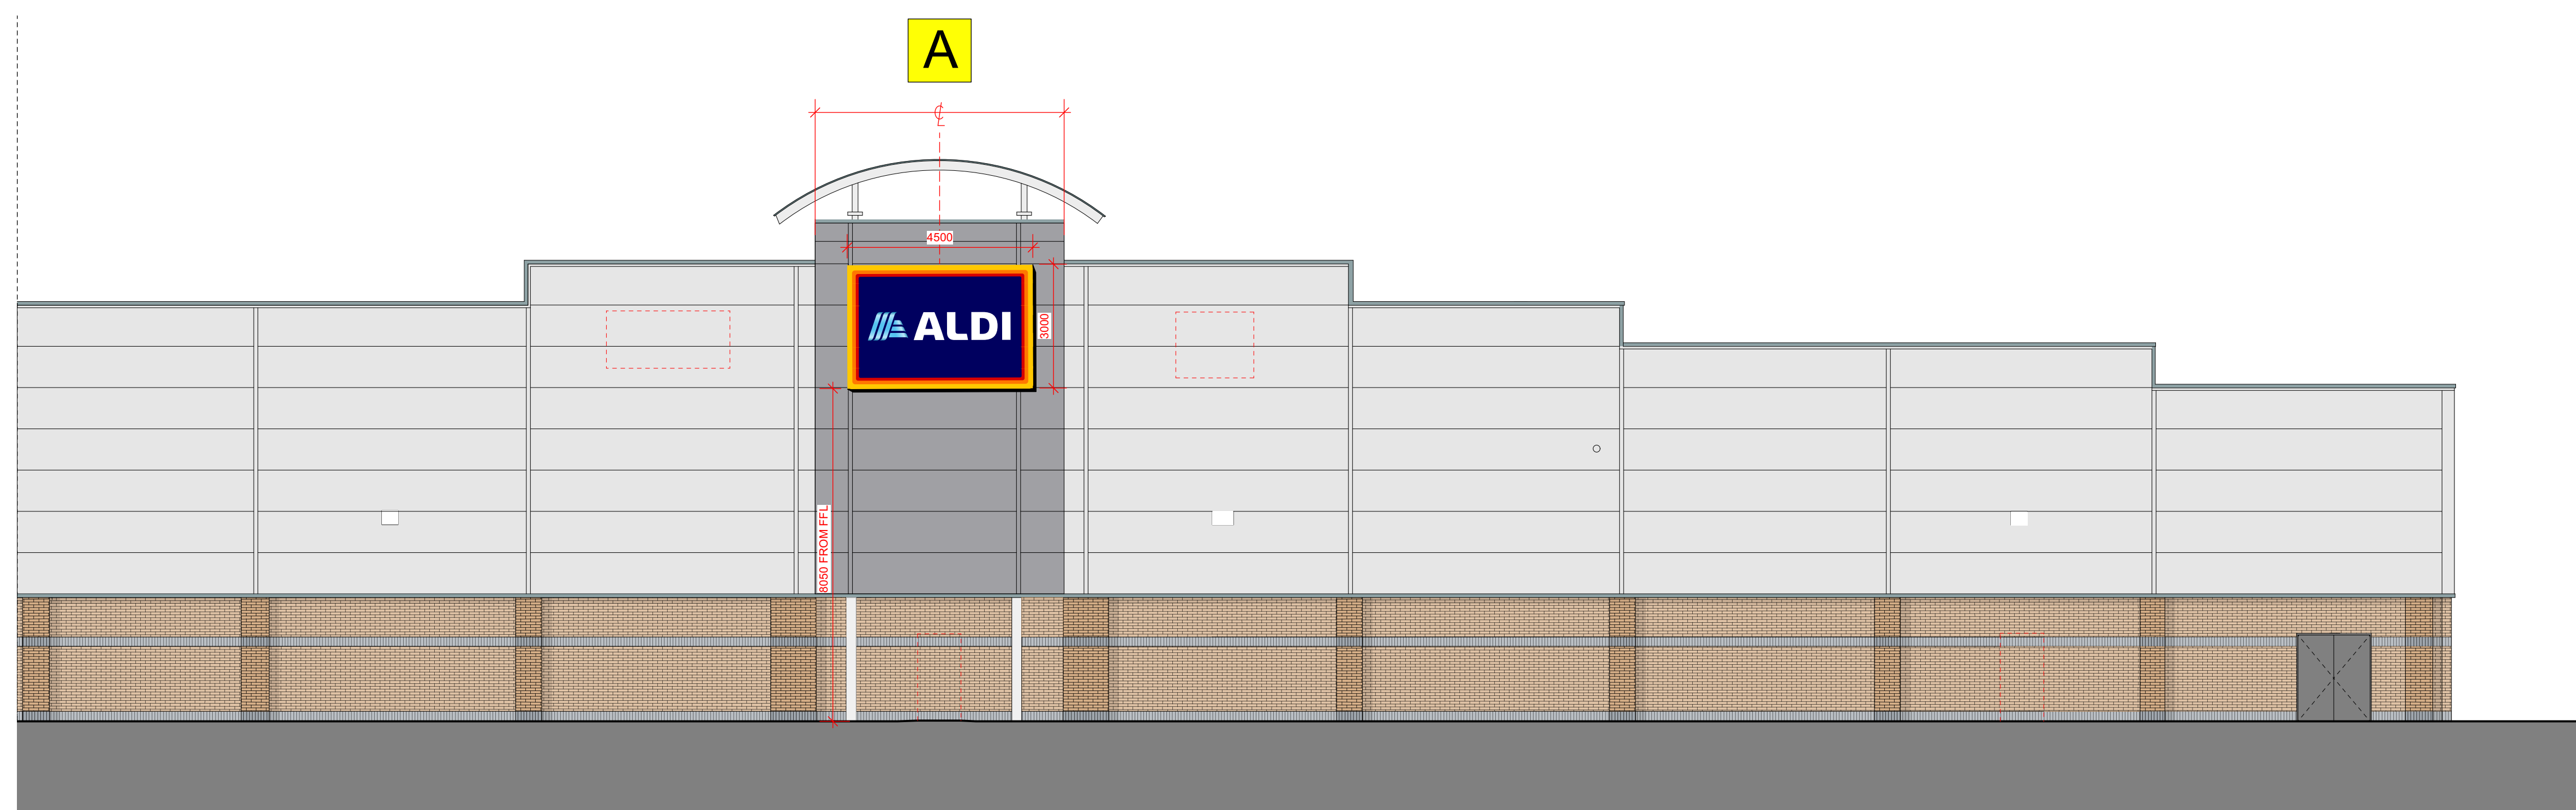

West Elevation (C-C)

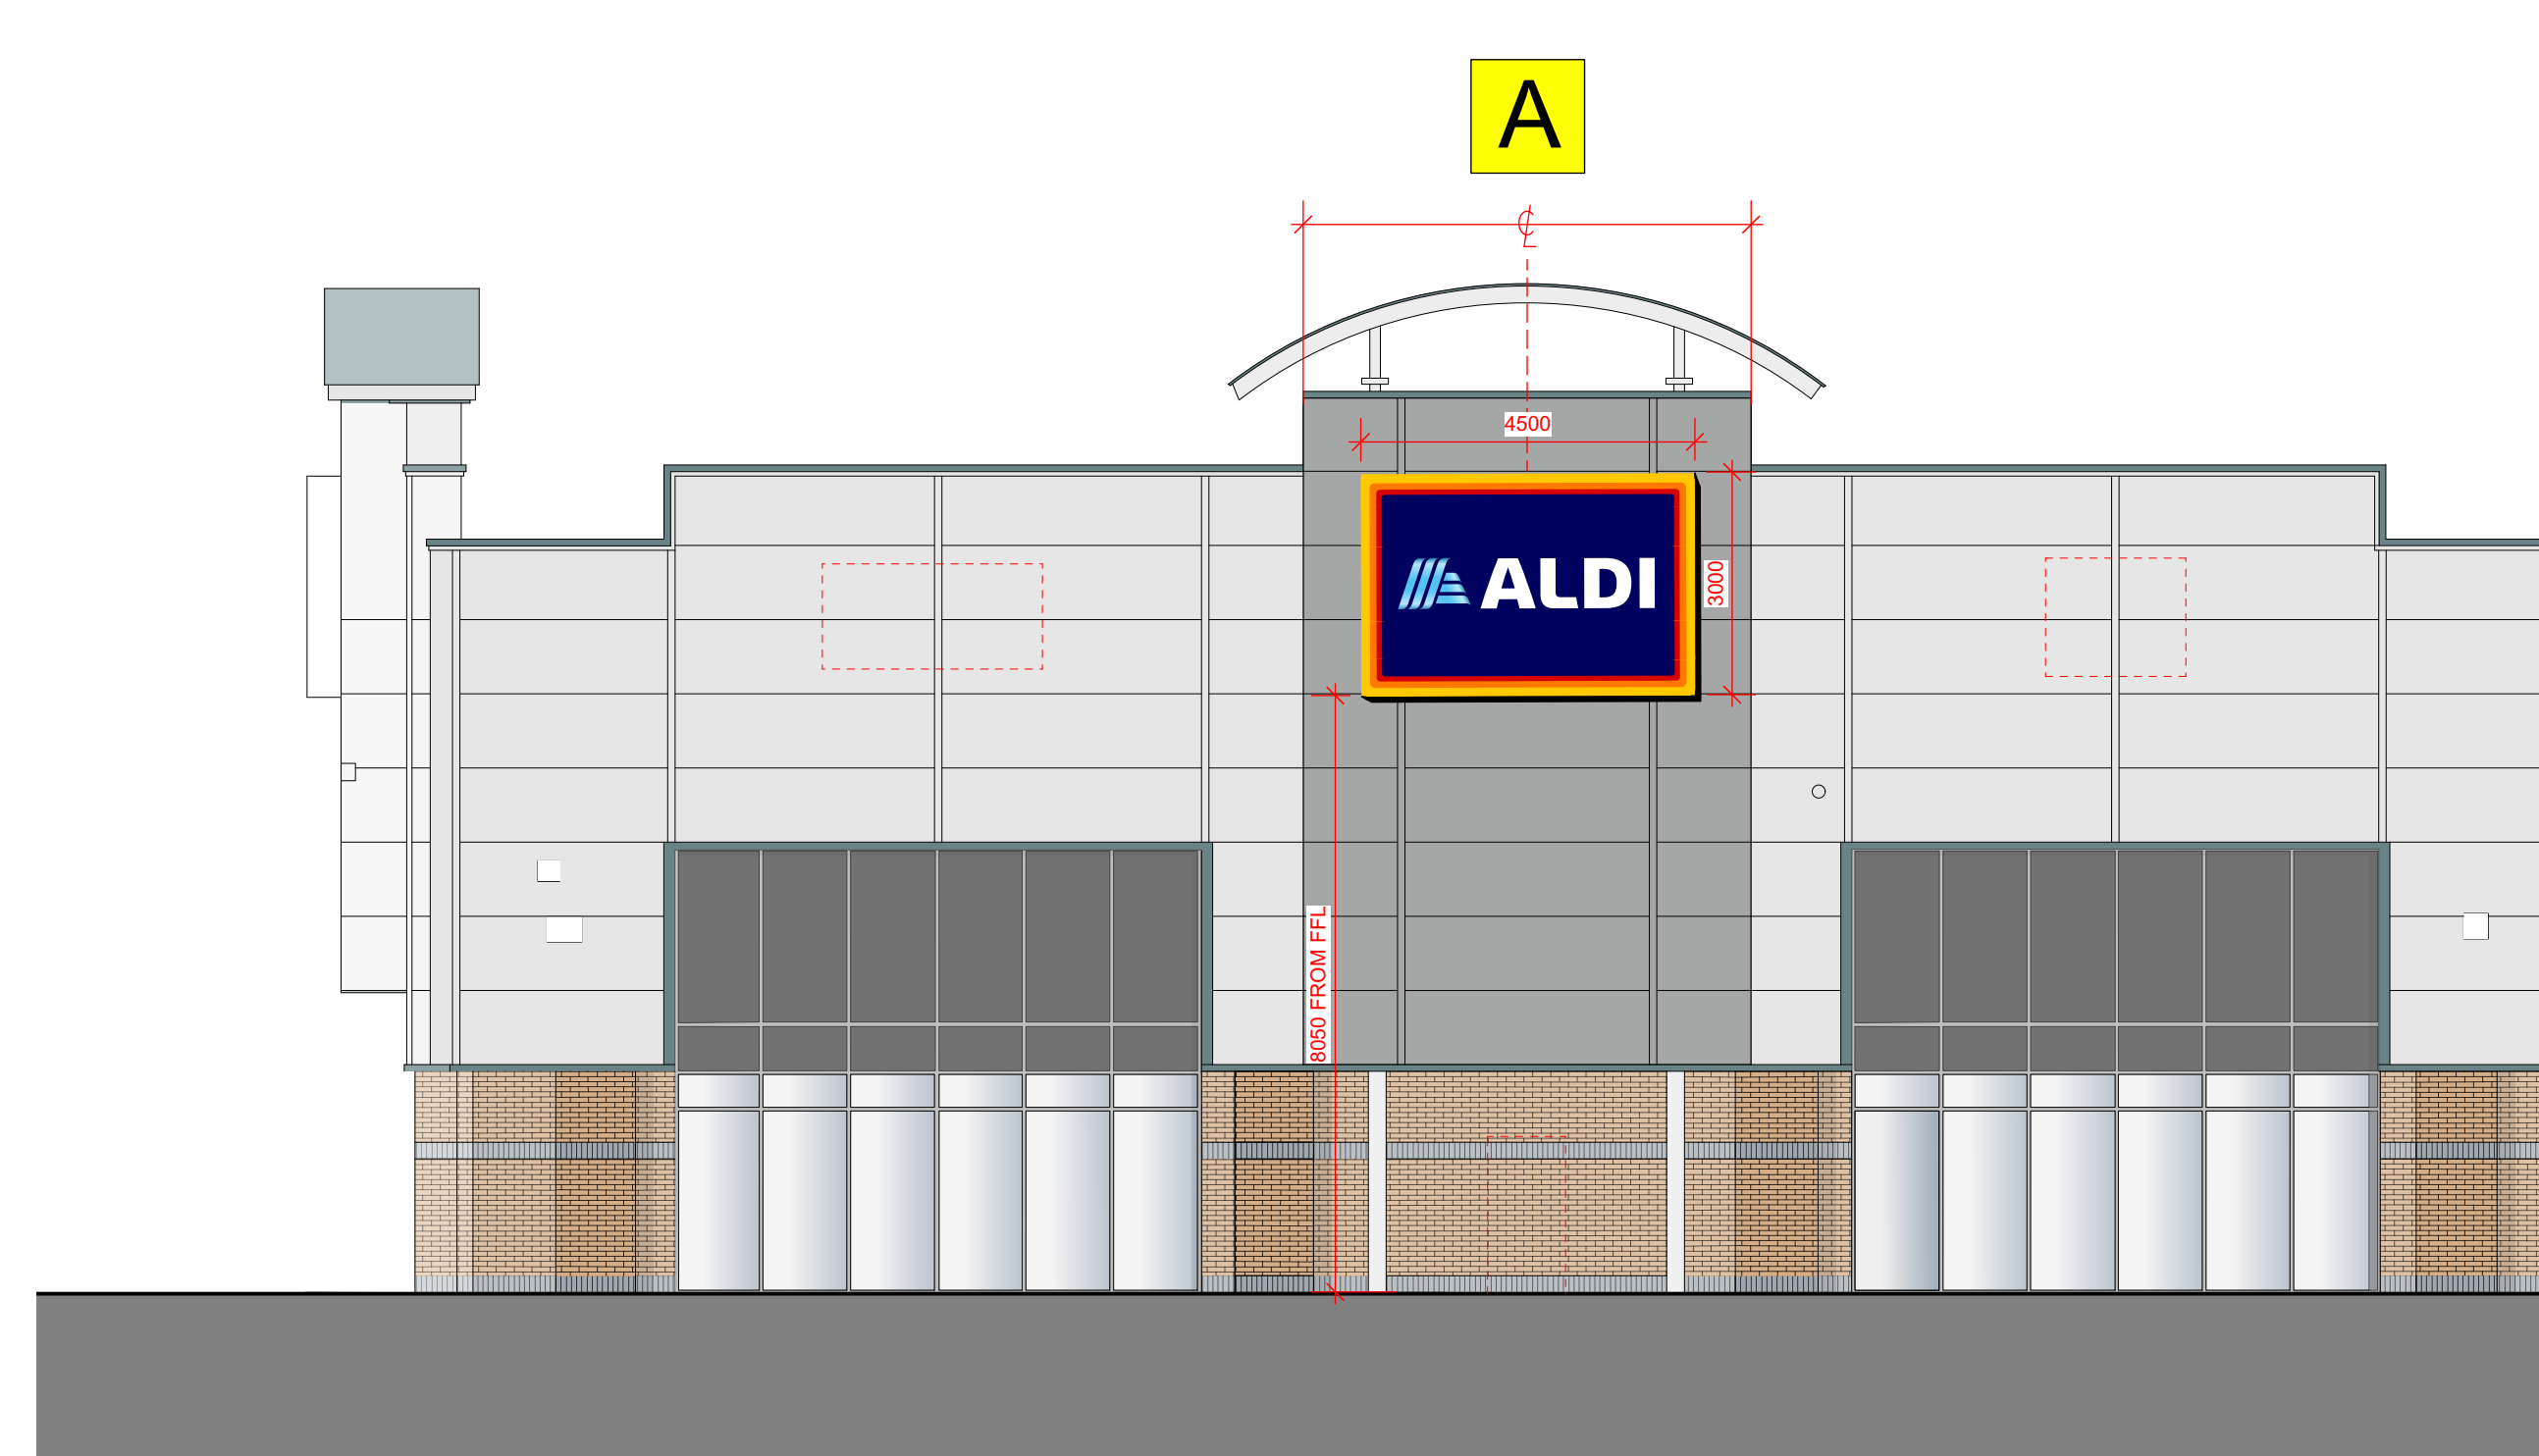

Scale 1:100 @A0

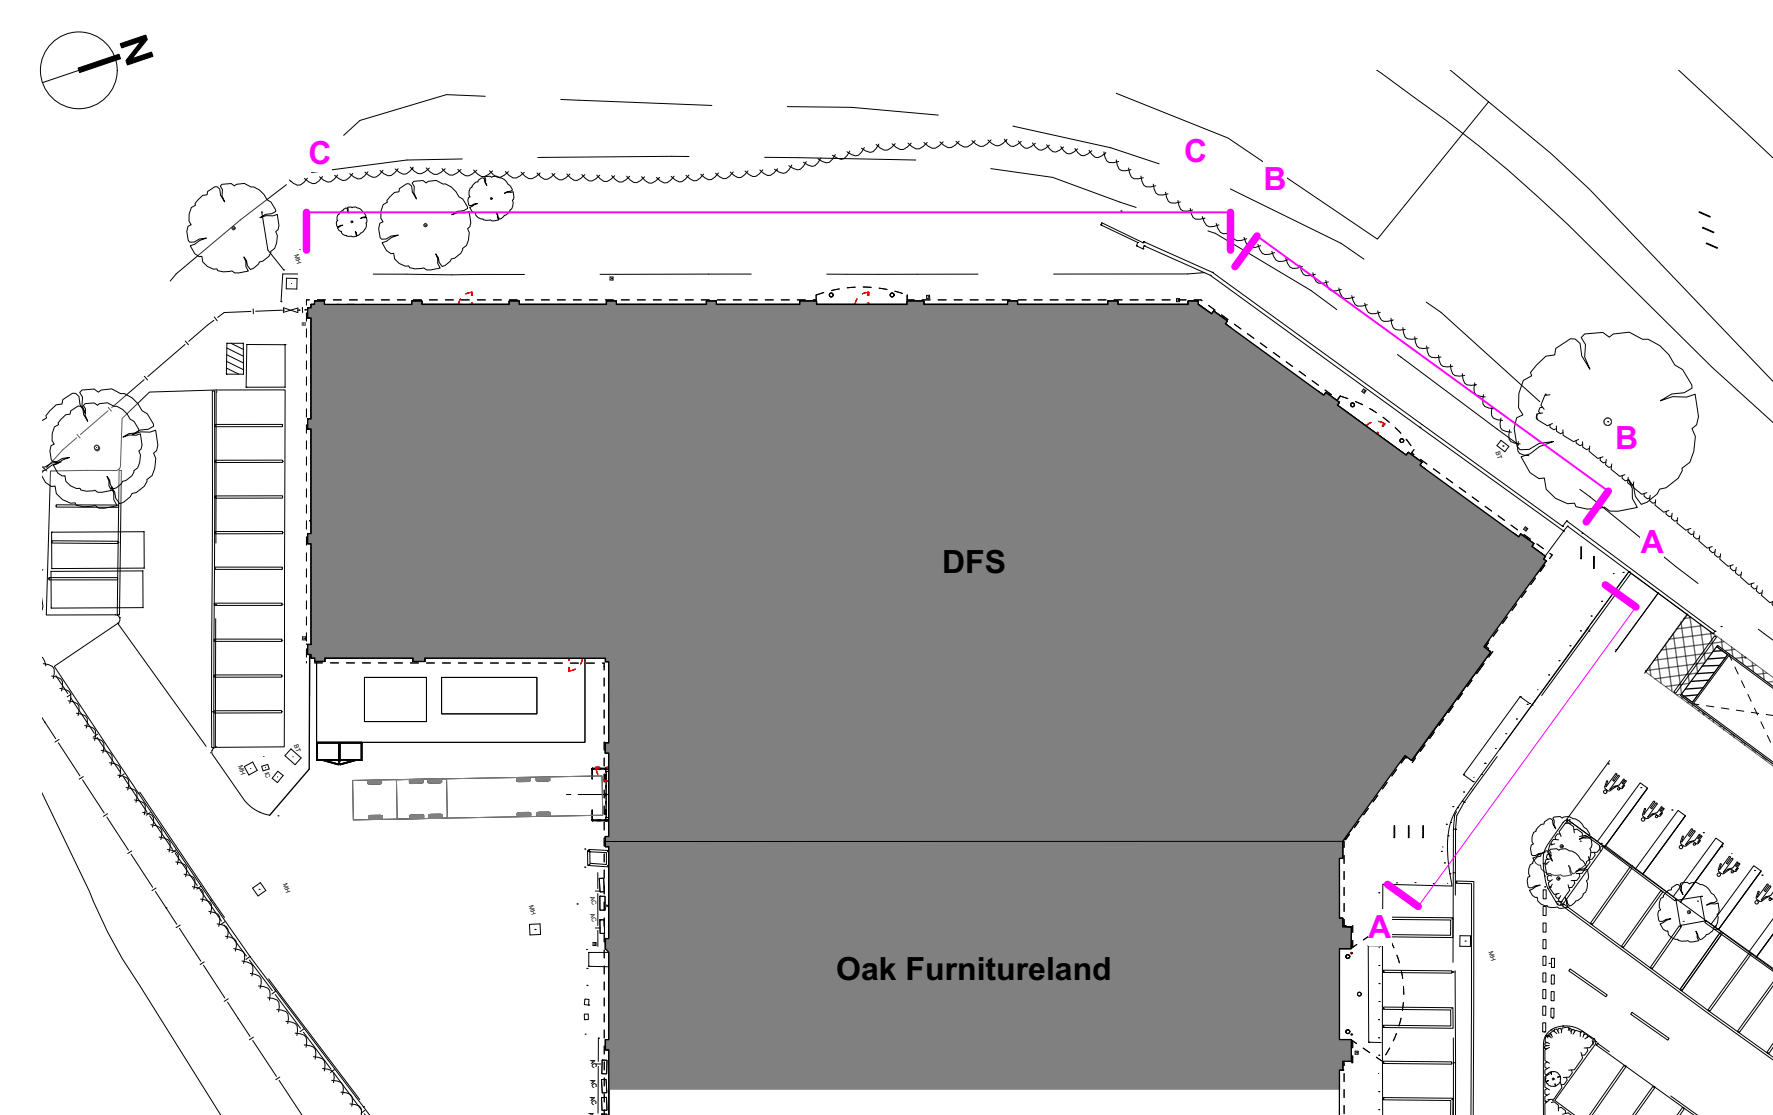

Location Plan 1:500 @A0

KEY



**WALL HANGING SIGN
TO MATCH THE EXISTING SIGNAGE ZONE
APPROX 4500 X 3000 x 120mm SIGN MOUNTED TO FACE
OF BUILDING FINISHED IN RAL 7016
ALUMINIUM SIGN CASE - FINISHED RAL 7016 ANTHRACITE.
SIGN FULLY ILLUMINATED BY LED FITTINGS**



North East Elevation