



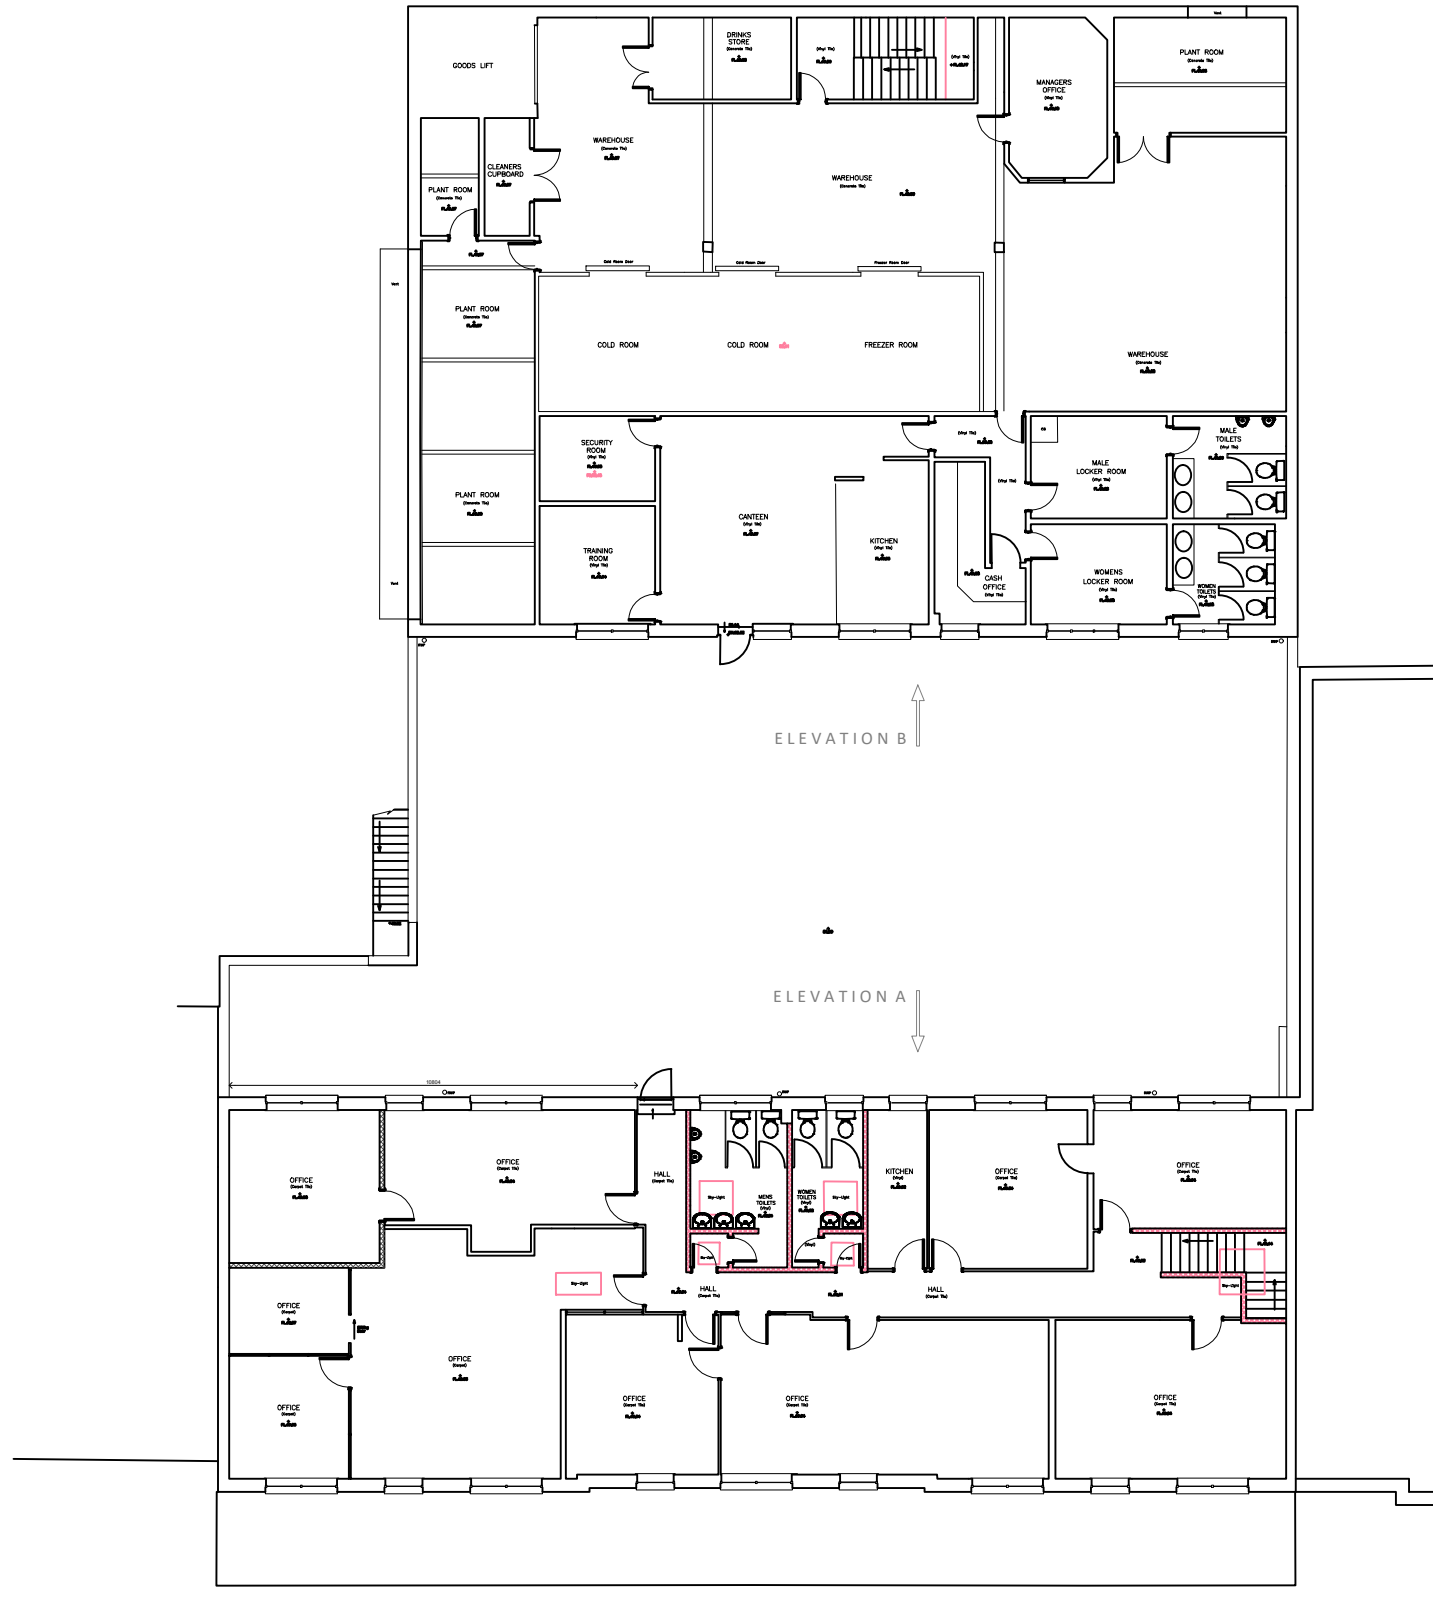

GENERAL NOTES:
USE FIGURED DIMENSIONS ONLY.
DO NOT SCALE OFF DRAWINGS.
ALL DIMENSIONS ARE TO BE CHECKED ON SITE.
INCONSISTENCIES ARE TO BE REPORTED TO
OATEN ARCHITECTS IMMEDIATELY.

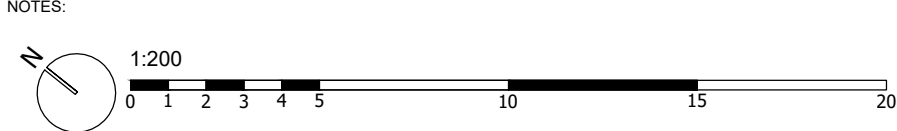

REV.: DATE: DESCRIPTION:

OATEN ARCHITECTS

Oaten Architects Ltd,
33 West Street, Hastings, East Sussex, TN34 3AN
T 01424 256476
E office@oatenarchitects.com
W www.oatenarchitects.com

PROJECT: 105-111 Winchester Road Chandlers Ford Hampshire, SO53 2ZA		
STAGE: Planning	SCALE: 1:200 @ A3	DRAWN BY - DATE: - May 2023
CLIENT: Heathwell Ltd	CHECKED BY: RO	

DRAWING TITLE: Existing First Floor Plan		REV NO:
DRAWING NO: 23.1371 / 003		