


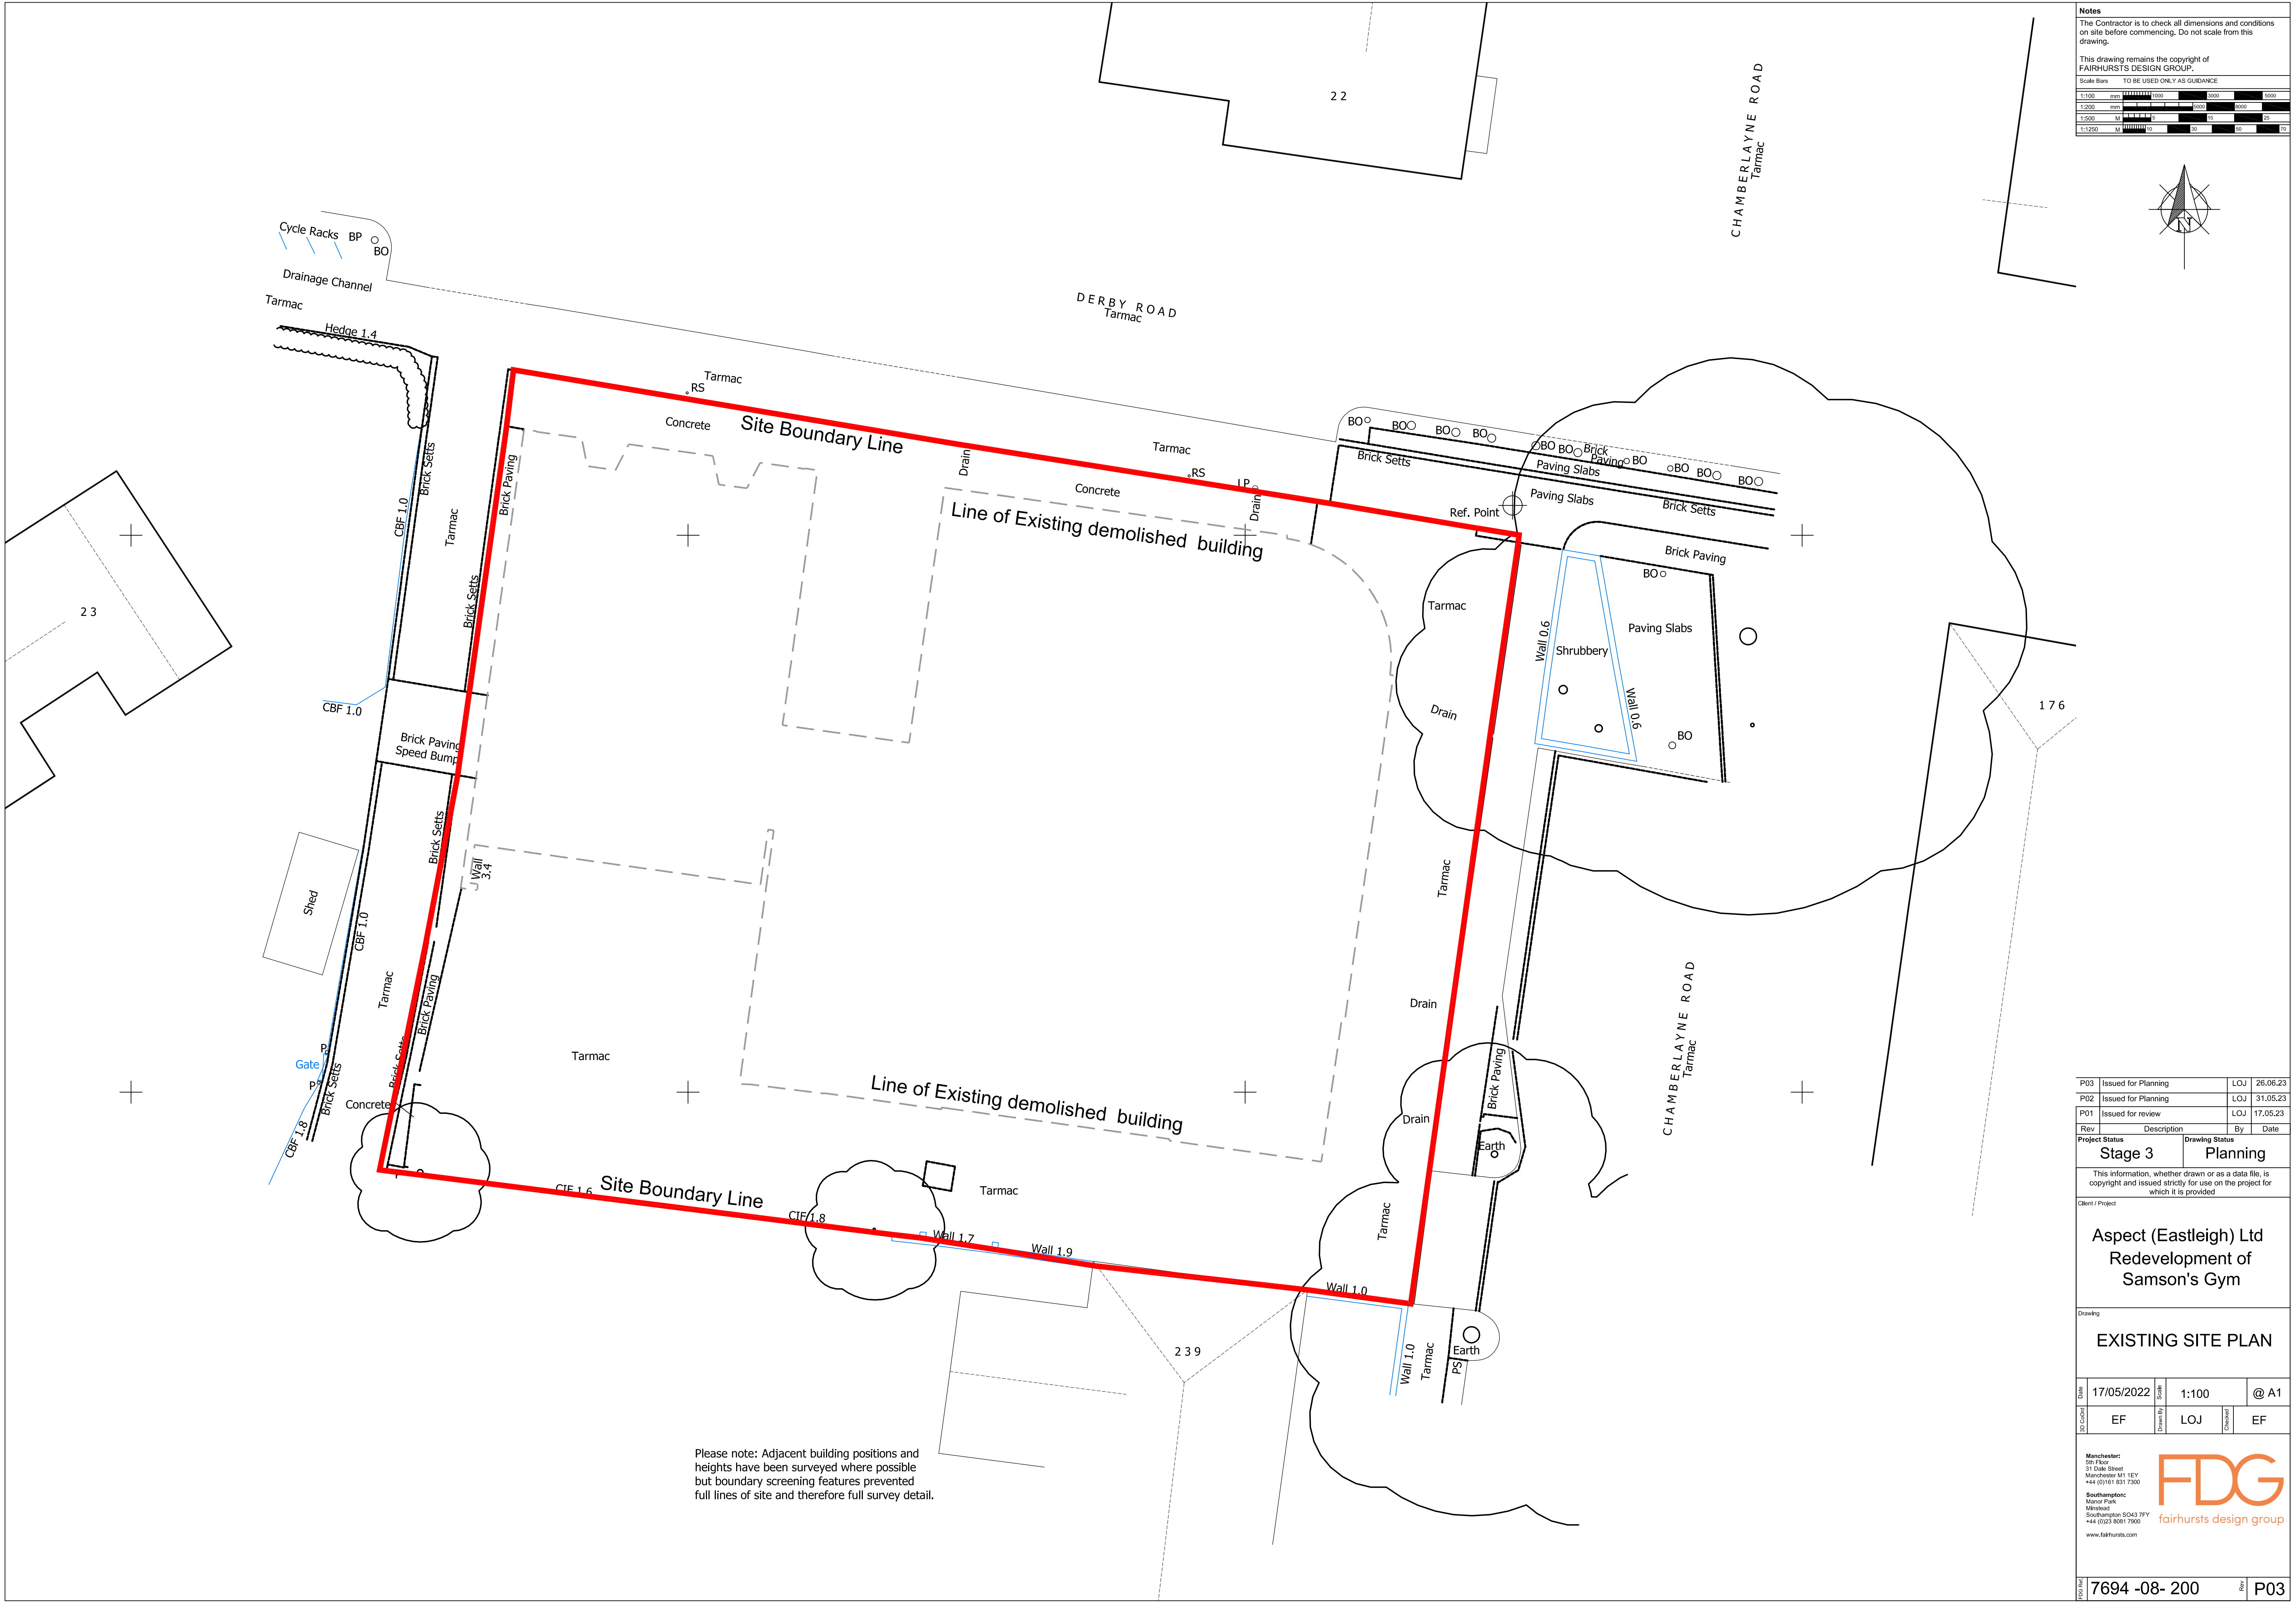

Notes

The Contractor is to check all dimensions and conditions on site before commencing. Do not scale from this drawing.

This drawing remains the copyright of FAIRHURSTS DESIGN GROUP.

Scale Bars TO BE USED ONLY AS GUIDANCE

1:100	mm	0	1000	2000	3000	4000	5000
1:200	mm	0	1000	2000	3000	4000	5000
1:500	M	0	10	20	30	40	50
1:1250	M	0	10	20	30	40	50

P03	Issued for Planning	LOJ	26.06.23
P02	Issued for Planning	LOJ	31.05.23
P01	Issued for review	LOJ	17.05.23

Rev	Description	By	Date
Project Status		Drawing Status	
Stage 3		Planning	

This information, whether drawn or as a data file, is copyright and issued strictly for use on the project for which it is provided

Client / Project

**Aspect (Eastleigh) Ltd
Redevelopment of
Samson's Gym**

Drawing

EXISTING SITE PLAN

Date	17/05/2022	Scale	1:100	@ A1
Drawn By	EF	LOJ	Checked	EF

Manchester:
31 Dale Street
Manchester M1 1EY
+44 (0)161 831 7300

Southampton:
Minor Park
Milehead
Southampton SO43 7FY
+44 (0)23 8681 7900
www.fairhursts.com

7694 -08- 200	Rev	P03
---------------	-----	-----