




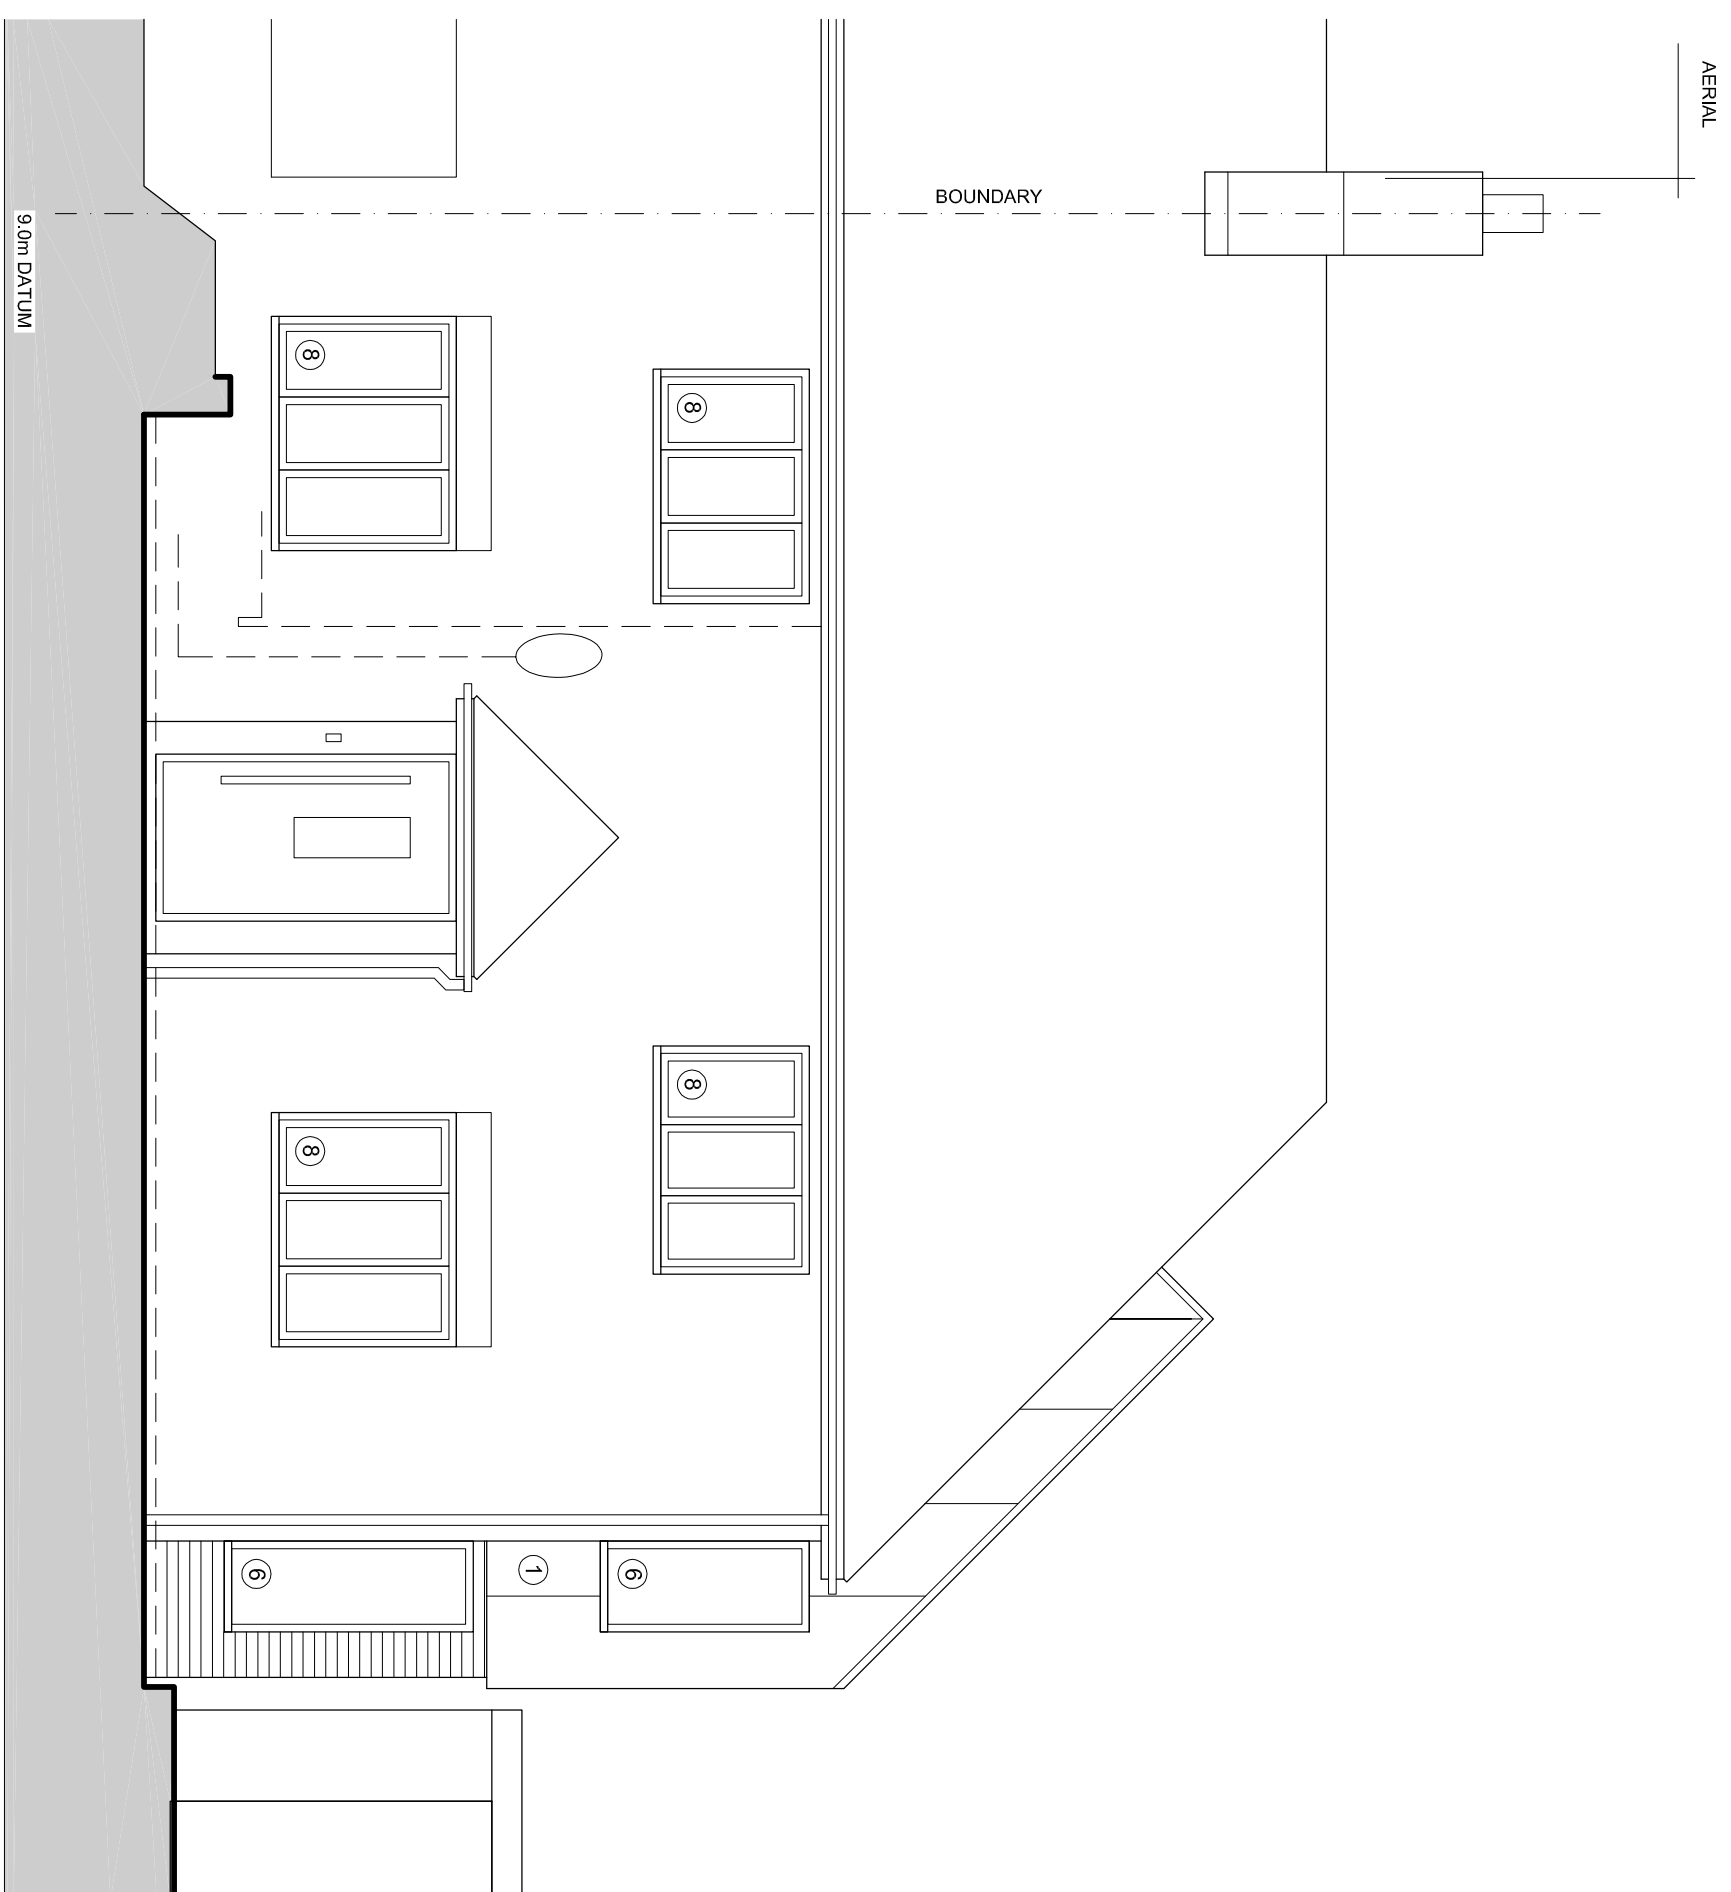

EAST ELEVATION

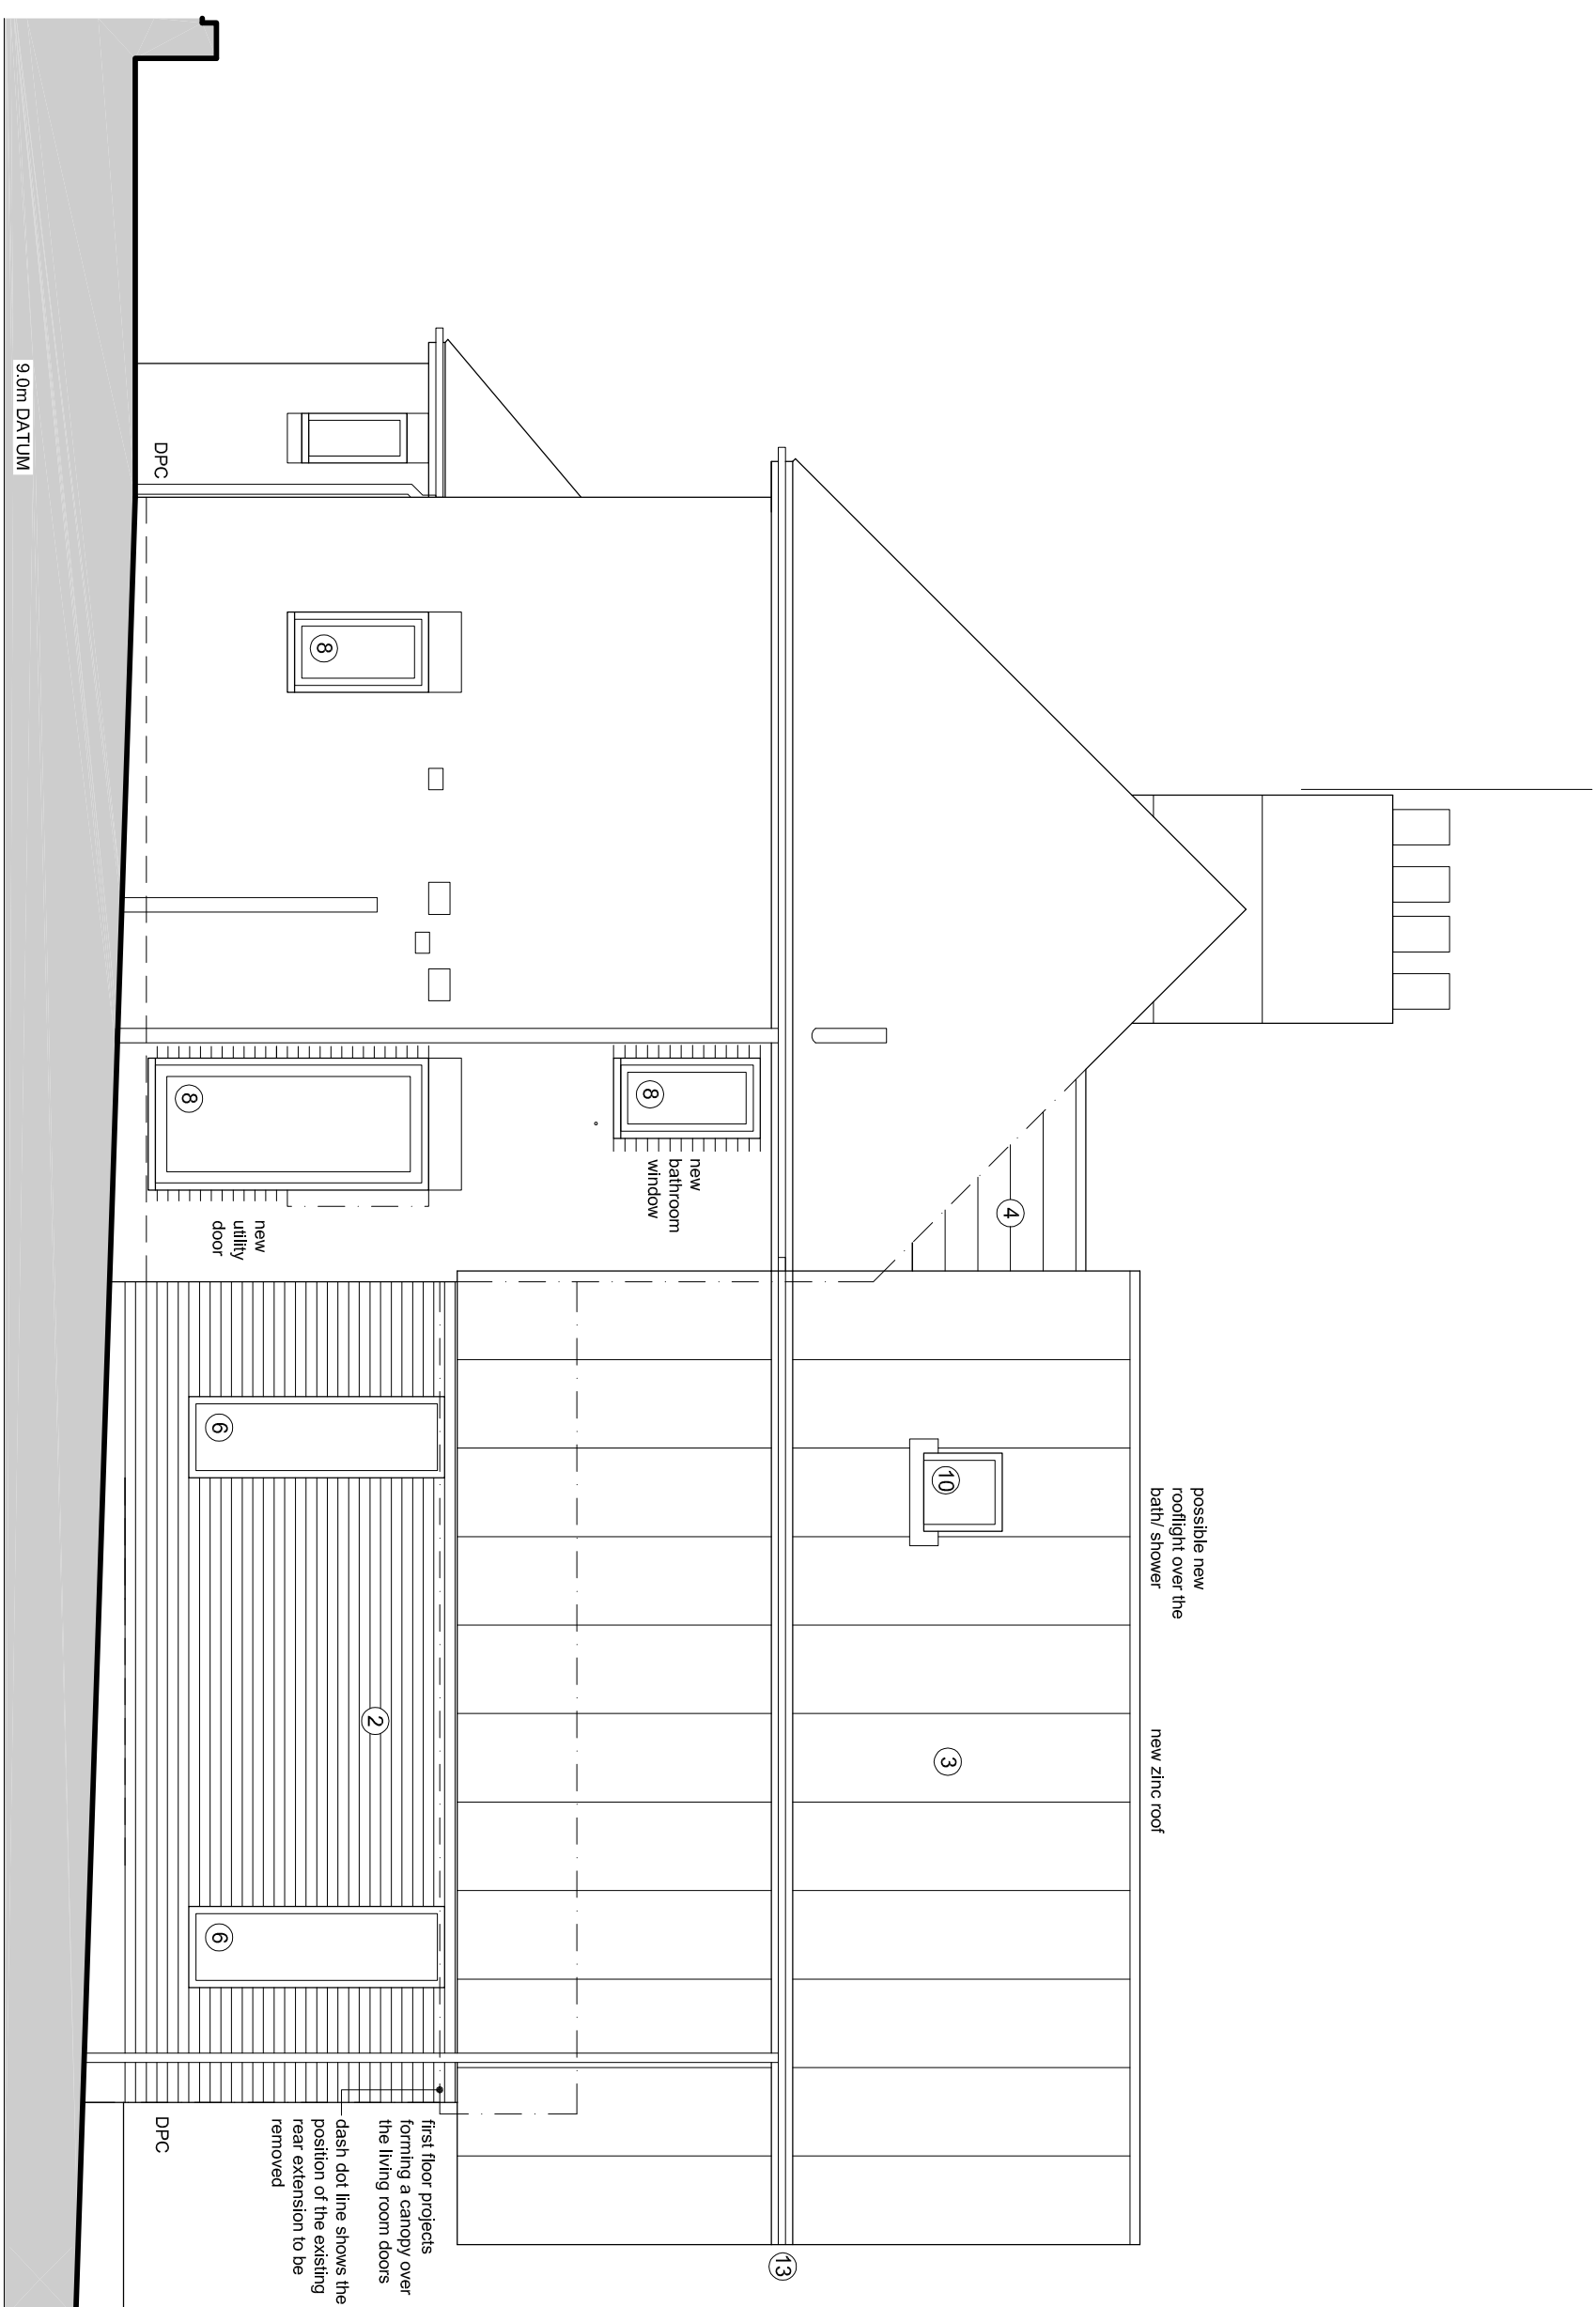


NORTH ELEVATION

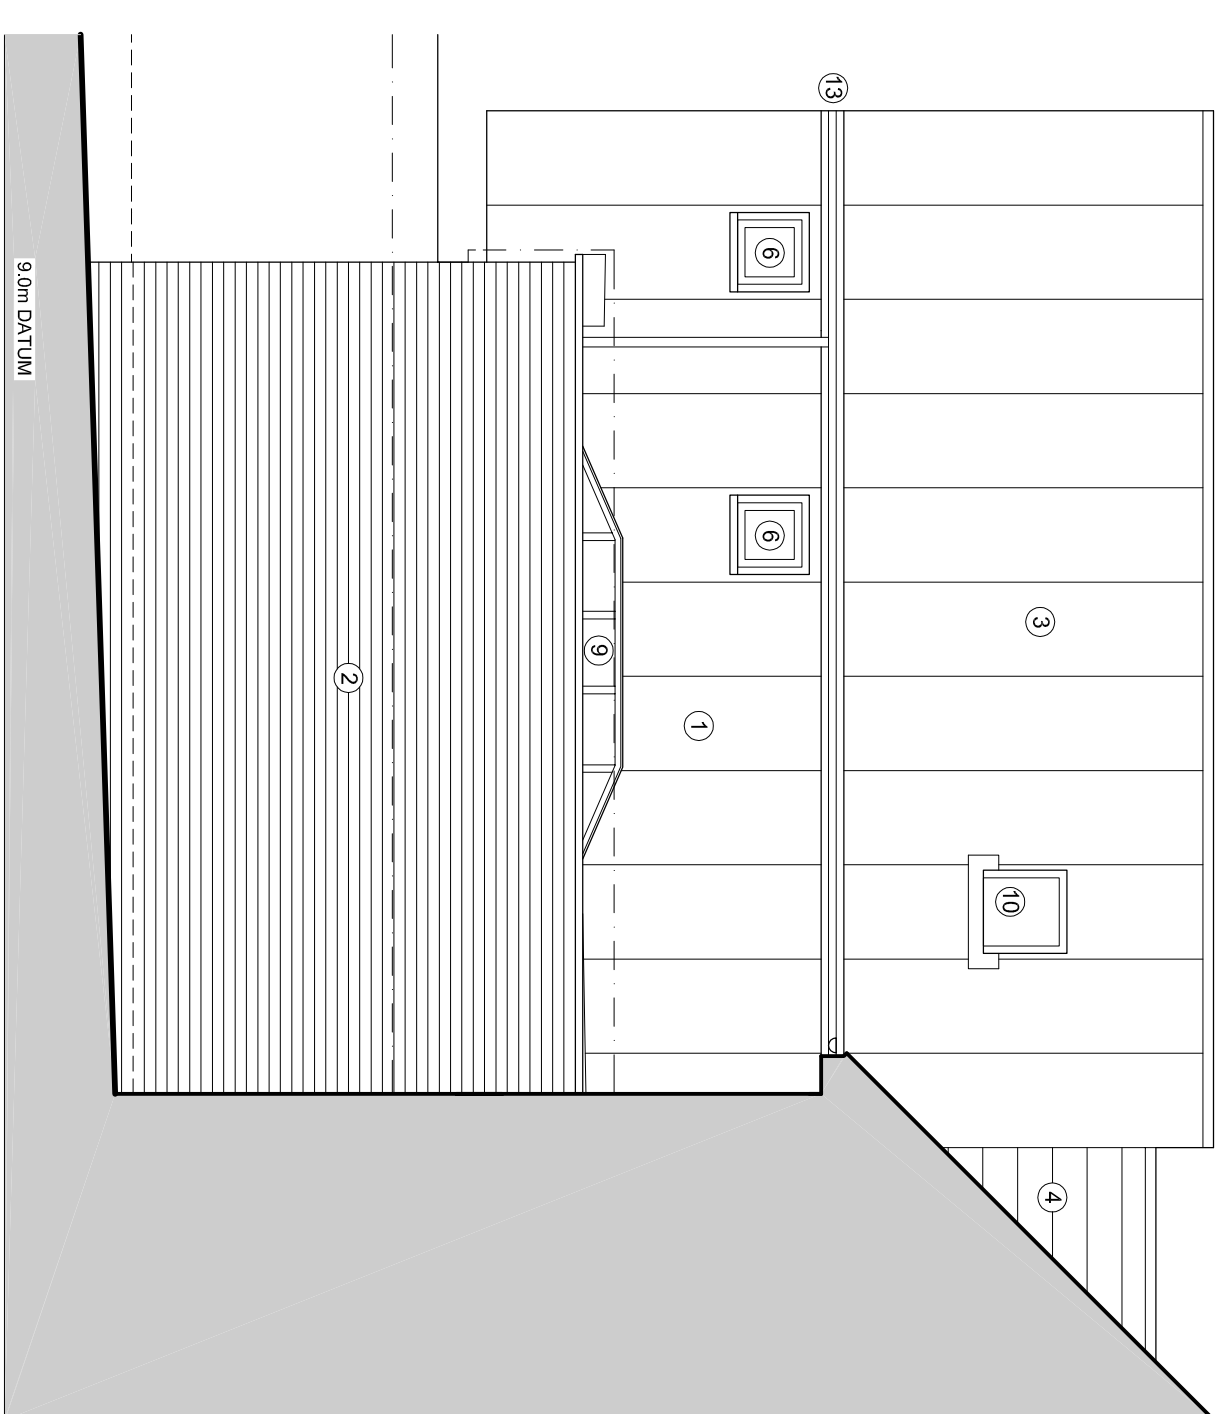


SOUTH ELEVATION


- MATERIALS KEY:**
- 1. WALLS
 - 2. WALLS
 - 3. ROOF
 - 4. ROOF
 - 5. ROOF
 - 6. ROOF
 - 7. ROOF (DOORS)
 - 8. WINDOWS + DOORS TO EXTENDING
 - 9. ROOF (DOORS)
 - 10. ROOFTOPS
 - 11. ROOFTOPS
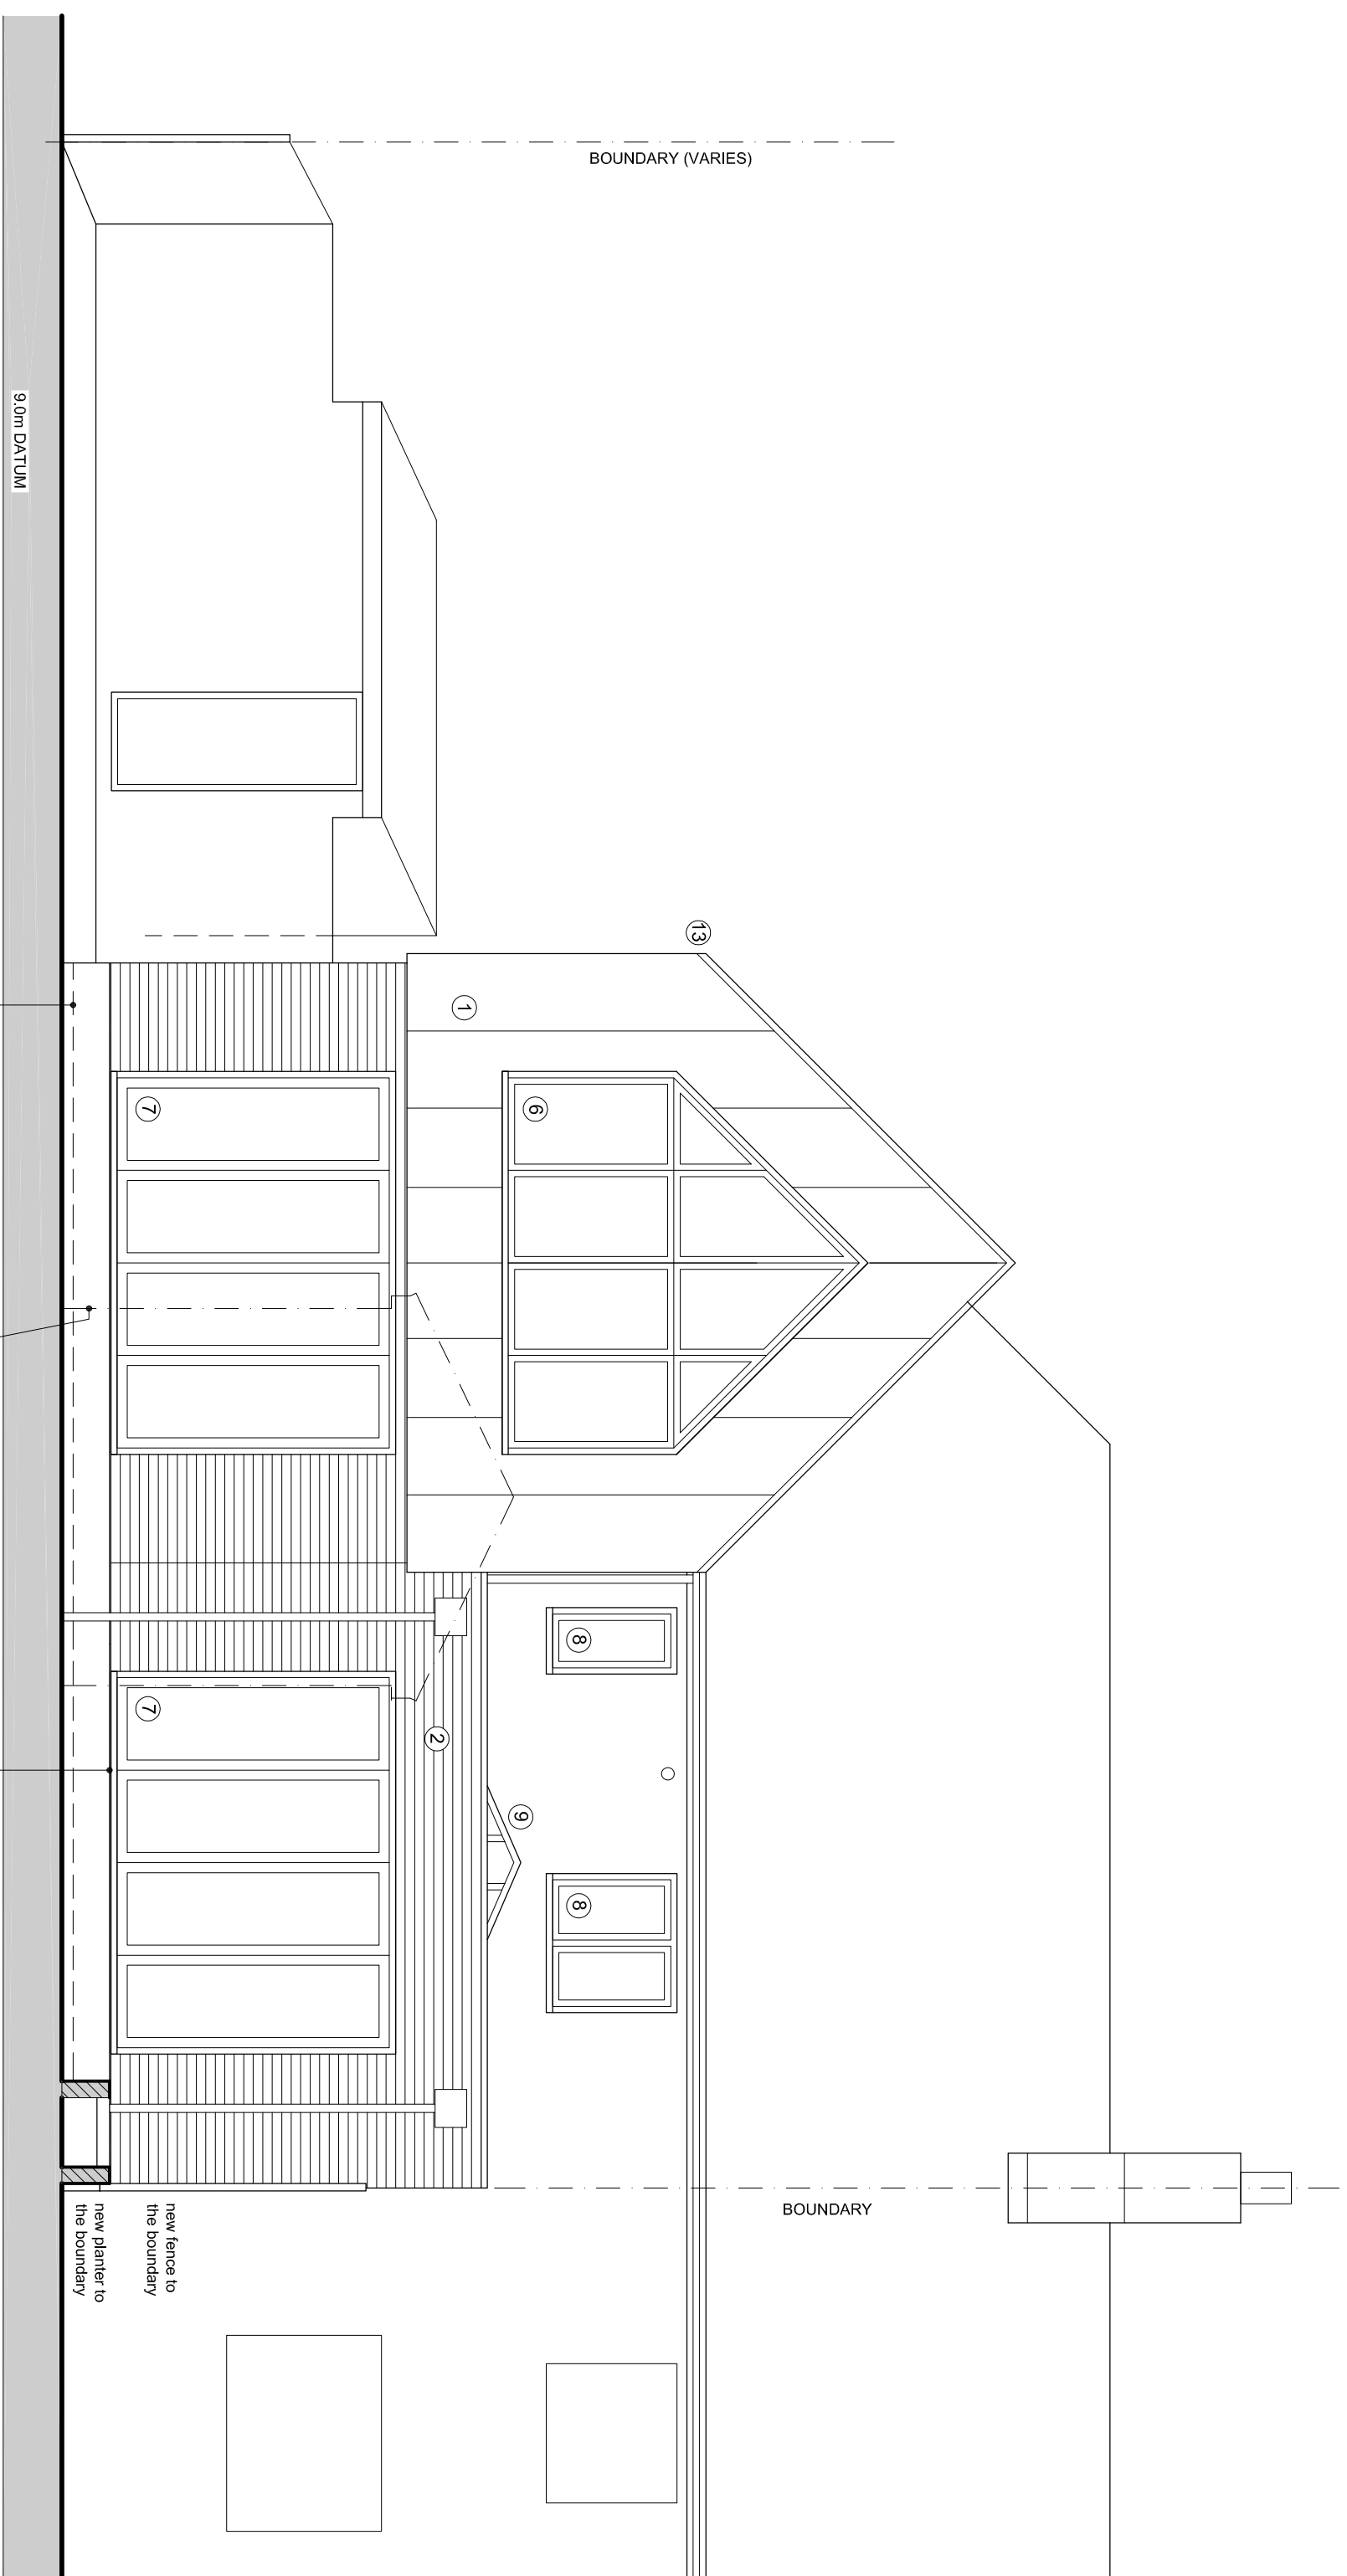

WEST ELEVATION

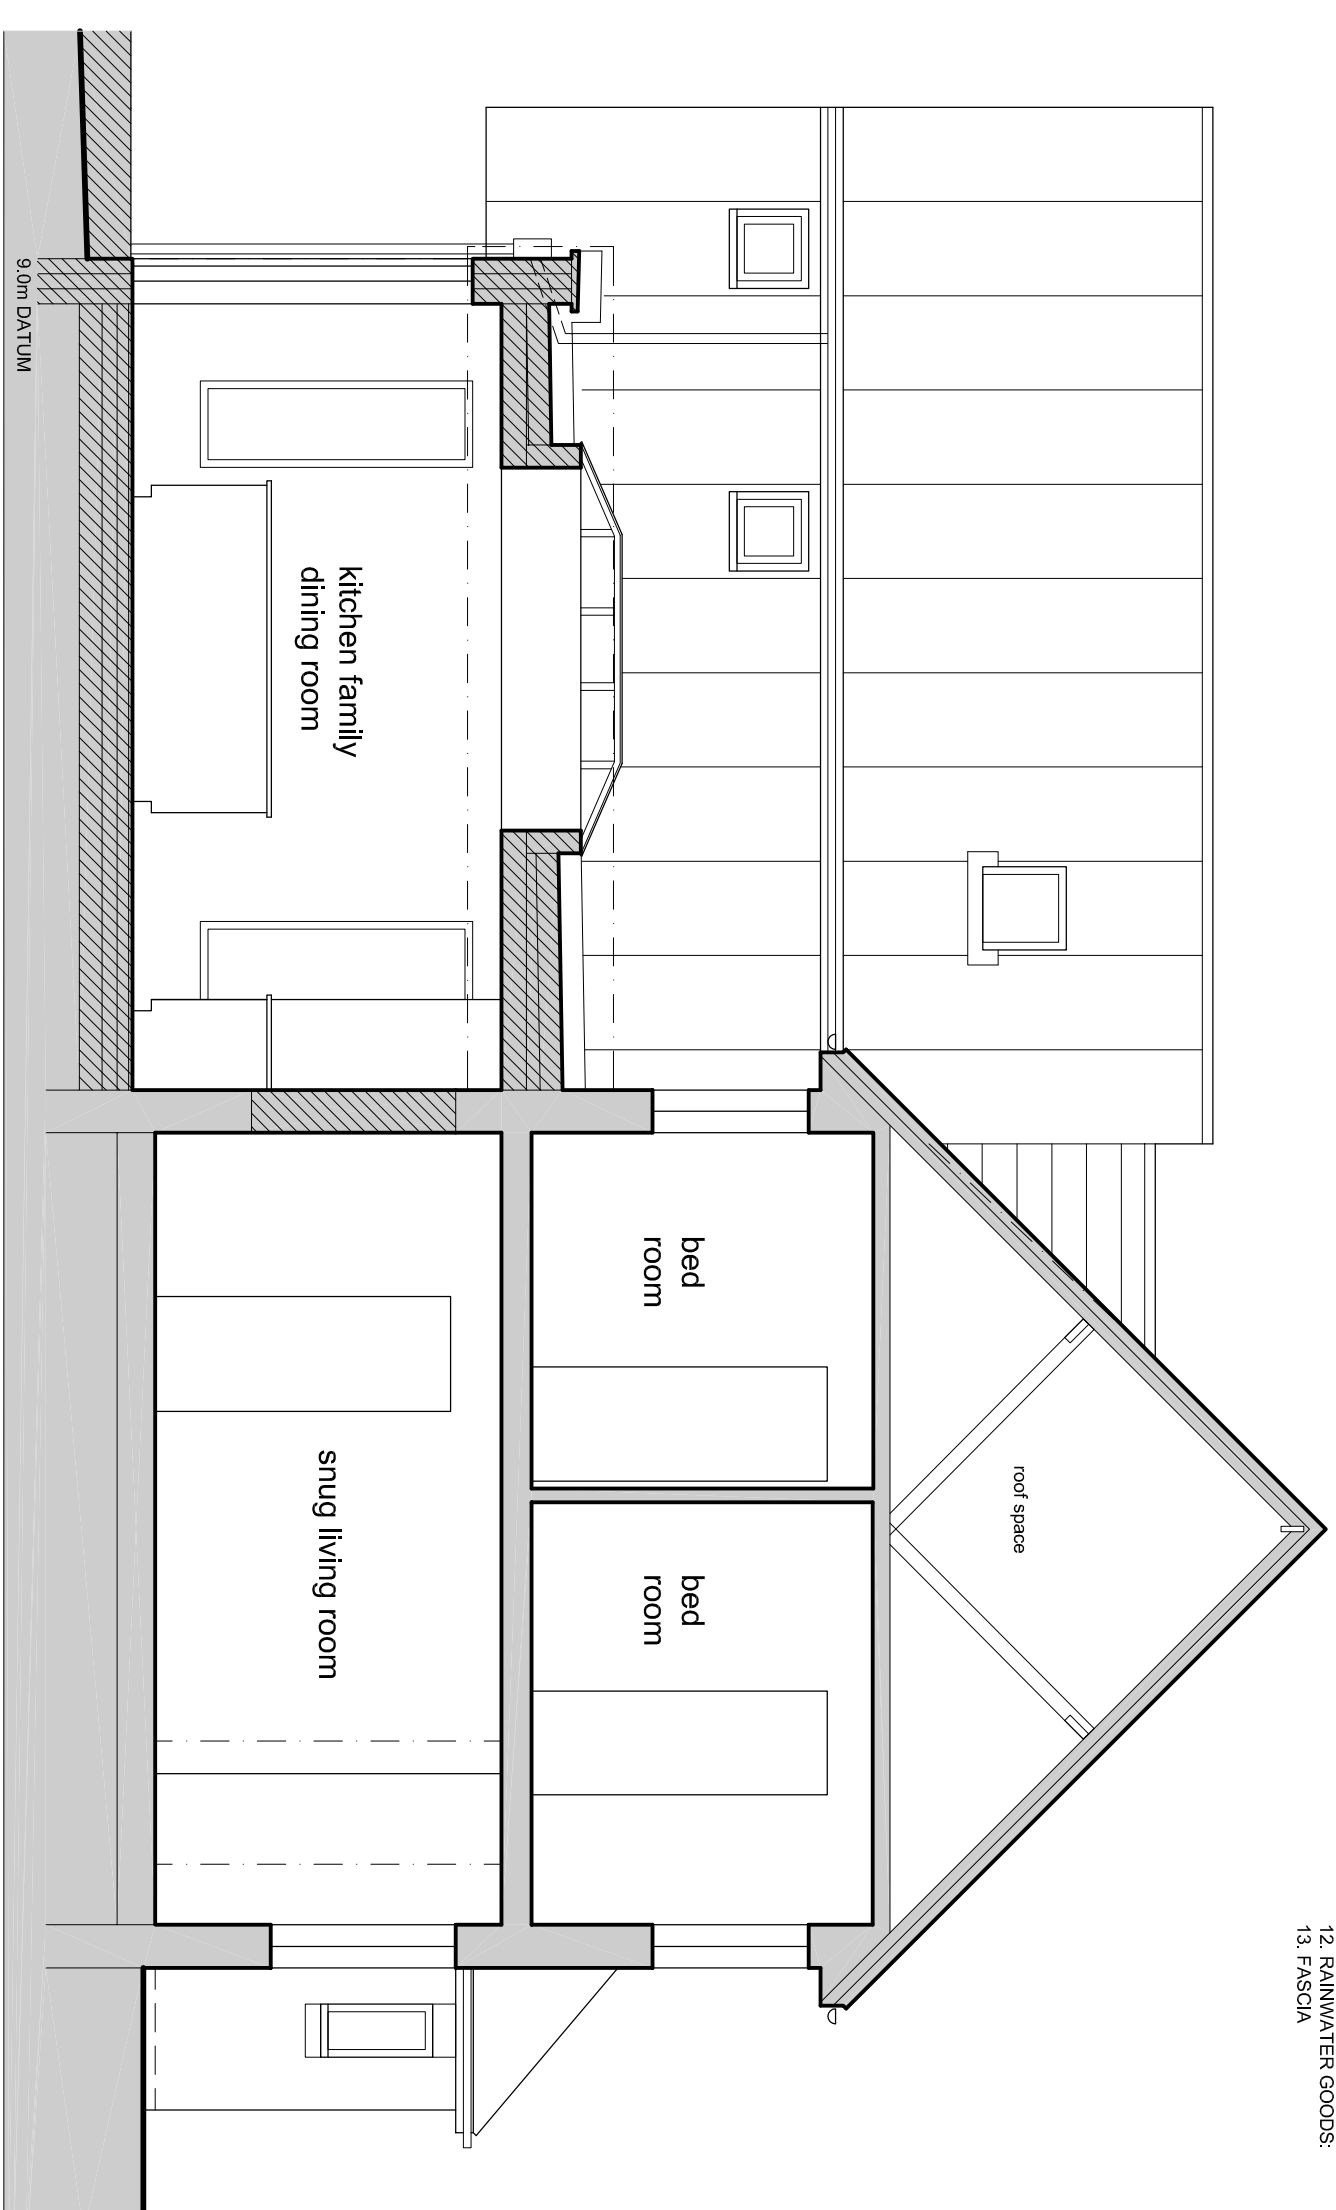

SECTION A-A

 

REVISIONS:
A JULY 2023 - Front porch removed, materials amended

JOB NO: 17_22 MAR 2023
SCALE: 1:50 @ A1
DRAWING NO: 05A