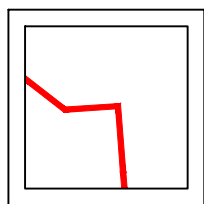
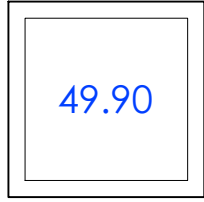
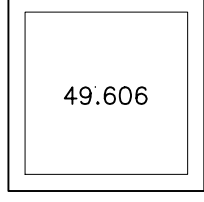
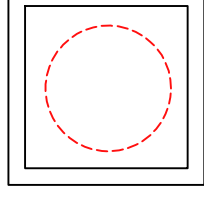
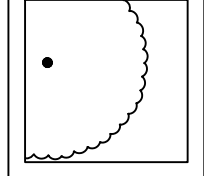


- The contents of this drawing are copyright.
 - Planning drawings are only to be used for planning purposes & no reliance on compliance with Building Regulations should be assumed.
 - Do not scale. Figured dimensions only to be used.
 - Contractor must verify all dimensions and report any discrepancies before putting work in hand or making any shop drawings.
 - All flat roofs to be fitted with a man safe system to satisfy CDM 2015 regulations unless written confirmation from Principle Designer/ Principle Contractor is provided to show alternative compliance has been sought and approved.
 - Stair design to be independently checked by stair fabricator for regs. compliance and sizing, prior to construction/ ordering. Dimensions to be checked before fabrication.
 - Masterman waterproofing specialists (or similar company with relevant PI insurance) to be instructed and detail all basement waterproofing designs. - ARC carry no responsibility or PI cover for basement designs in terms of waterproofing or structure in any way.
 - A design and risk assessment should form part of our drawing package. If you have not received this from us by post, email or collection please contact us for a copy before moving forward with the project.
 - We take no responsibility for the depicted site ownership boundary. Clients must notify us if they feel the our plans do not accurately depict their ownership or area of control for planning purposes.
 - We do not take responsibility for meeting minimum space as setout in Government Technical housing standards - nationally described space standards document.
 - All Cladding & building attachments externally to be all A1 fire rated.
- NOTE:** We do NOT take any responsibility and do not carry any PI cover in relation to any matters relating to fire safety. Part B Building Regulations, BS 9991 for fire or EWS1, does not provide in any form a fire strategy/ report. All design/ details relating to Fire Safety are shown for indicative purposes only and should be read in conjunction with the latest version of the Appointed Fire Consultant Fire Strategy Document/ Report - all information contained in such a report supersedes ARC drawings in all aspects. No assumption of any responsibility is accepted. If you are unaware who the appointed fire consultant is or don't have a copy of the latest version of the report please contact arc in writing immediately.
- EWS1: an independent and an appropriately qualified and insured fire consultant/engineer should be appointed by the client/contractor to ensure the finished project is compliant. Some mortgage companies require EWS1s on buildings outside of the EWS1 standard criteria.
- Part B & Fire Safety: An independent and appropriately qualified fire consultant should be instructed by the client/contractor at the earliest possible point in the design process to ensure compliance with Part B & fire safety. Please note that subject to a fire consultants confirmation/input the following points may be required in some or all areas of the building: 1) Sprinkler systems (Domestic or commercial) 2) Mechanical smoke extraction 3) Fixed shut fire safety glass 4) some sprinkler systems require large holding tanks 5) plan changes in relation to fire safety could result in loss of viable floor area and potential requirement for additional planning applications. (this list is not exhaustive)

NOTE SPRINKLERS WILL BE REQUIRED

LEGEND

-  SITE BOUNDARY
-  PROPOSED GROUND LEVELS
-  EXISTING GROUND LEVELS
-  EXISTING TREES TO BE REMOVED
-  EXISTING TREES TO BE RETAINED

10m @ 1:100

10m @ 1:200

25m @ 1:500

50m @ 1:1250

SITE AREA: 0.072 HECTARES / 0.17 ACRES
1 X 4 BED HOUSE @ 188 SQ.M / 2024 SQ.FT
2 X PARKING SPACES

No.	Revision.	date	by
-----	-----------	------	----

PROPOSED DEVELOPMENT
7 VALLEY ROAD
CHANDLERS FORD
EASTLEIGH
SO53 1GQ

SITE, BLOCK , LOCATION & CAR PORT PLANS


scale	AS SHOWN @ A1	checked
date	MAY 2023	drawn FG

9716 / 100


ARC Architecture Ltd.

Chapel Studios, 14 Purewell,
Christchurch, Dorset, BH23 1EP


Tel: +44 (0)1202 479919
E-mail: enquiries@andersrobertscheer.co.uk
Web: www.andersrobertscheer.co.uk

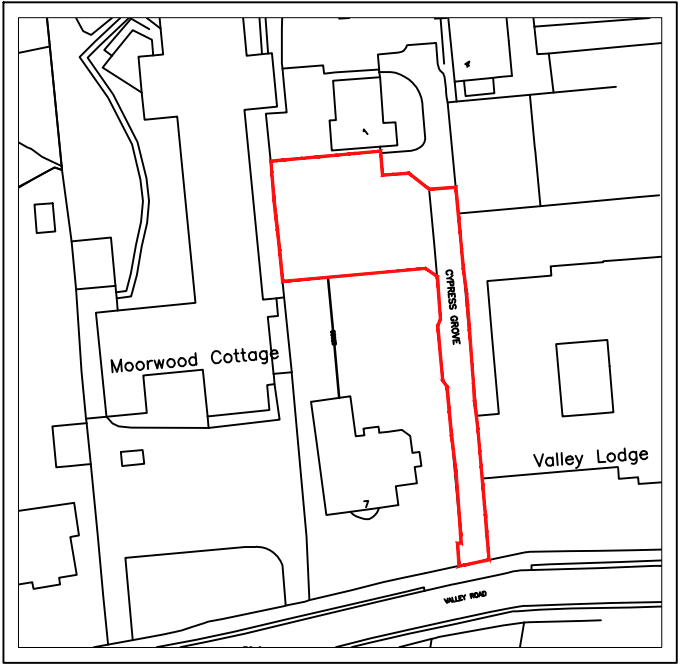


LOCATION PLAN
BASED ON O.S INFORMATION
SCALE 1:1250
O.S LICENCE NUMBER 100007080

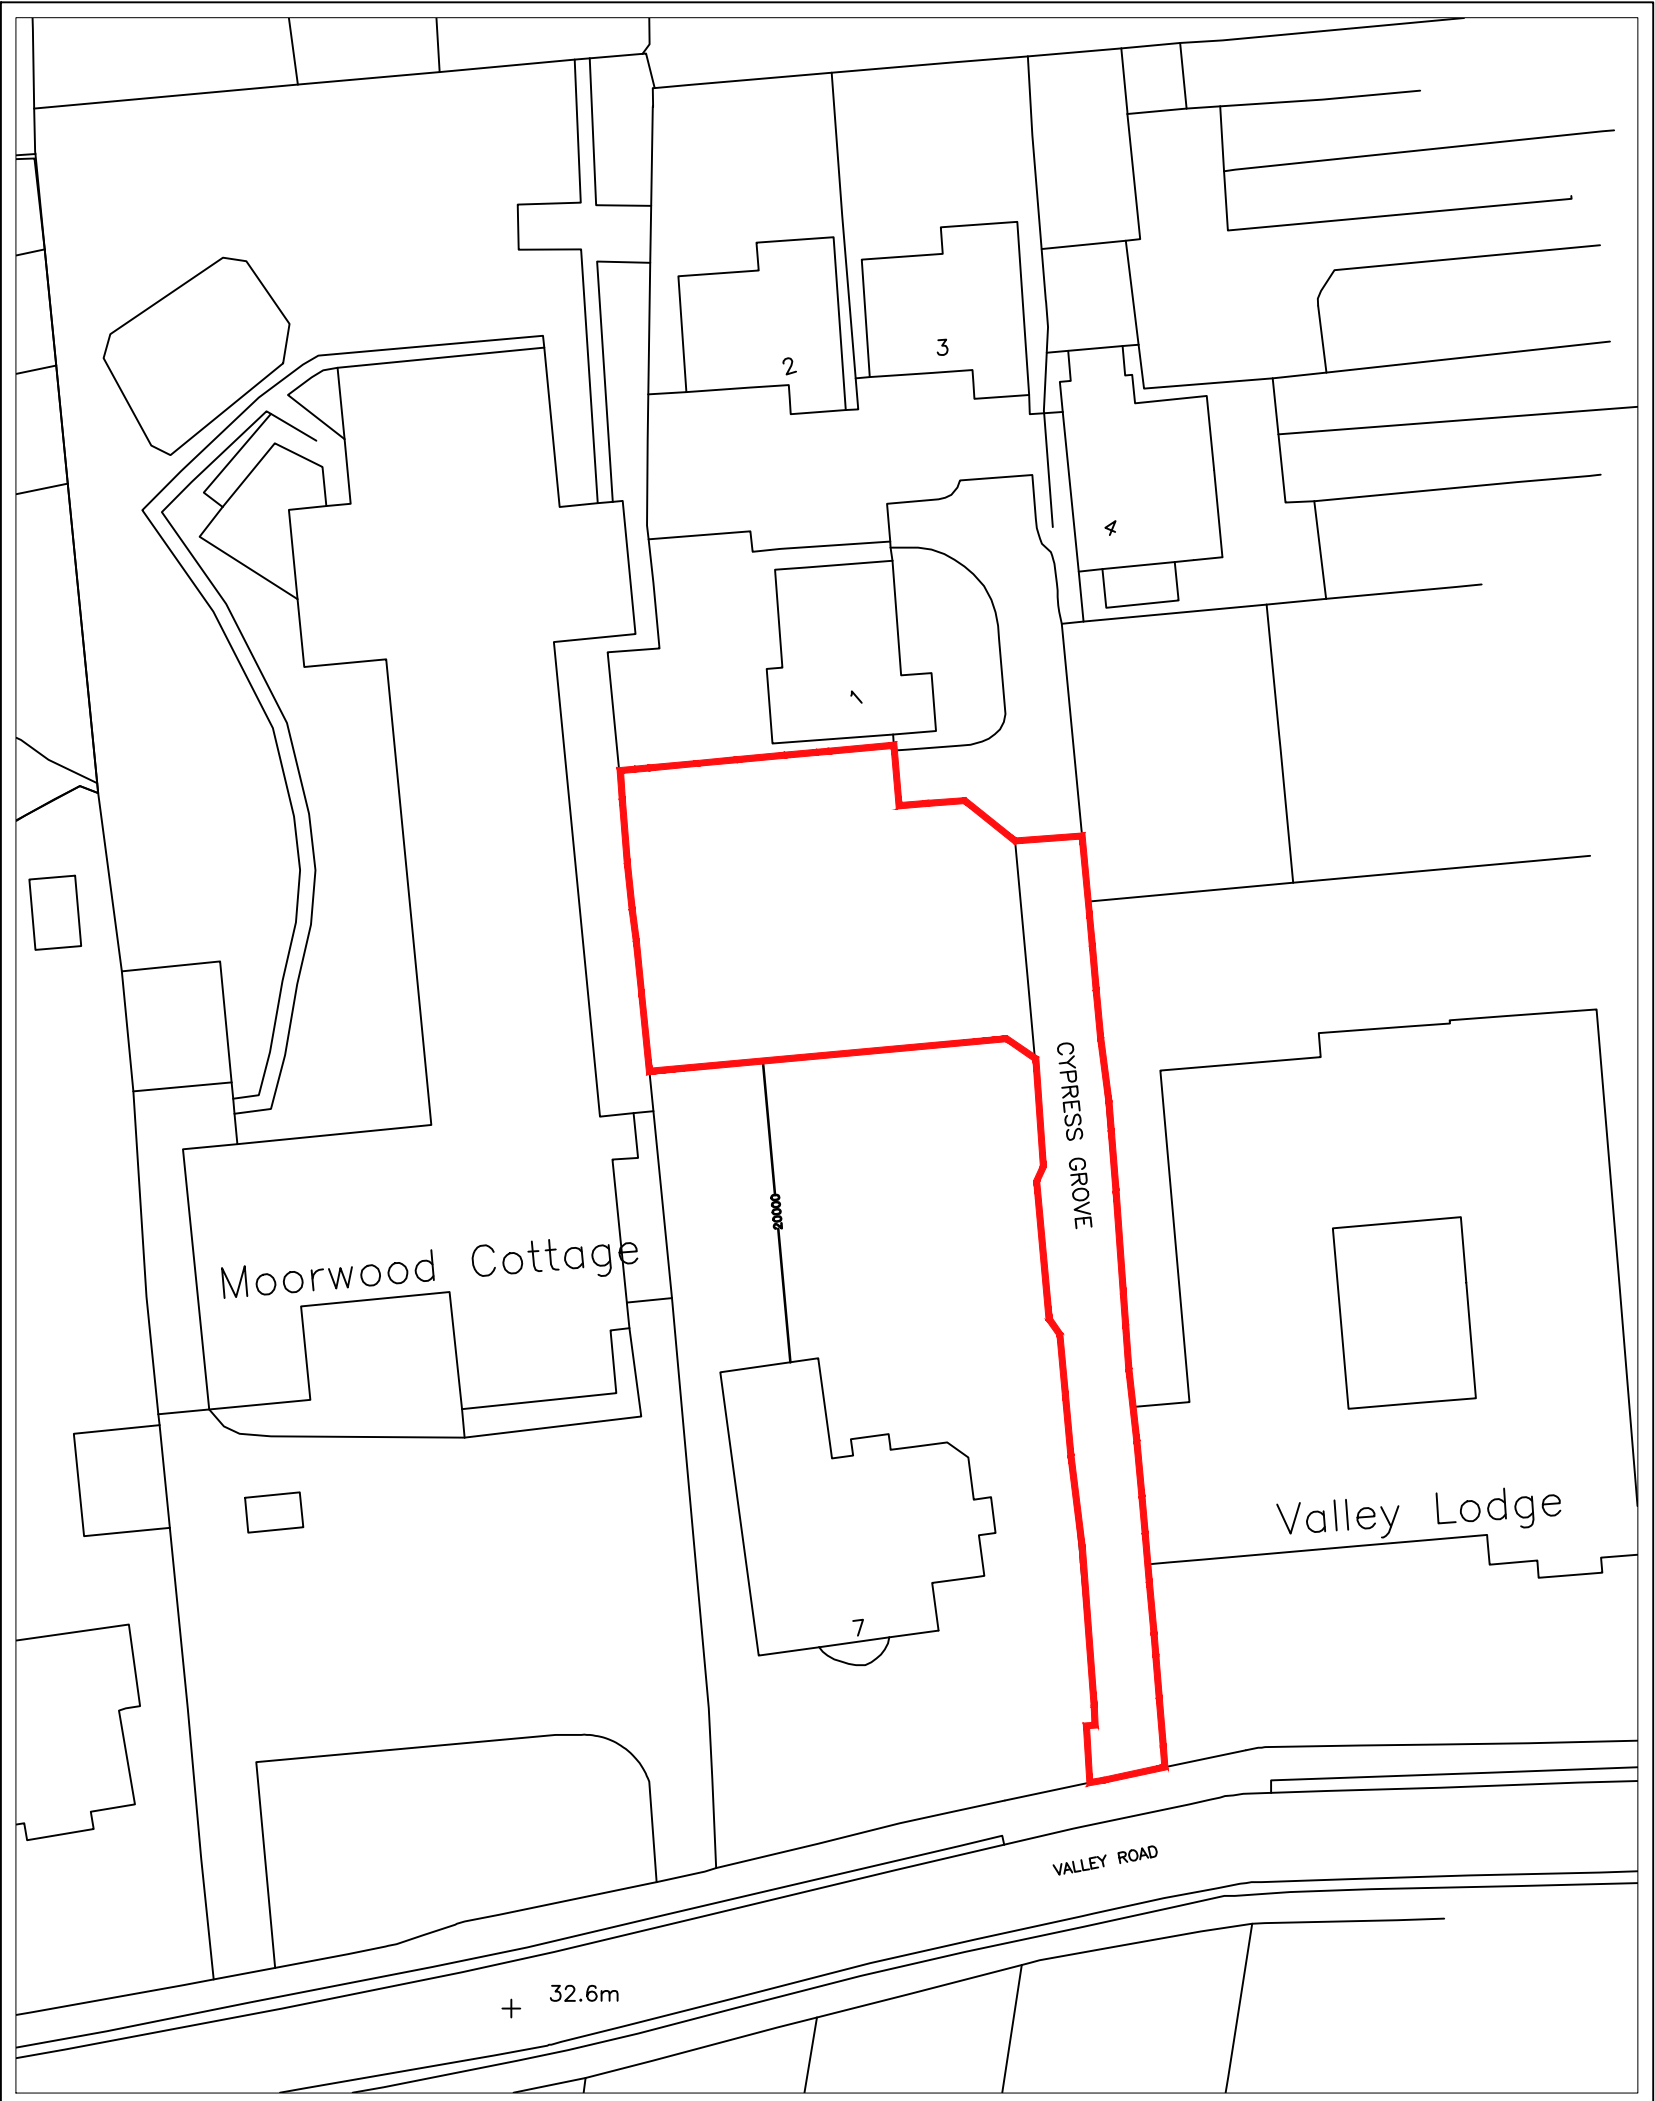


BLOCK PLAN
BASED ON O.S INFORMATION
SCALE 1:500
O.S LICENCE NUMBER 100007080

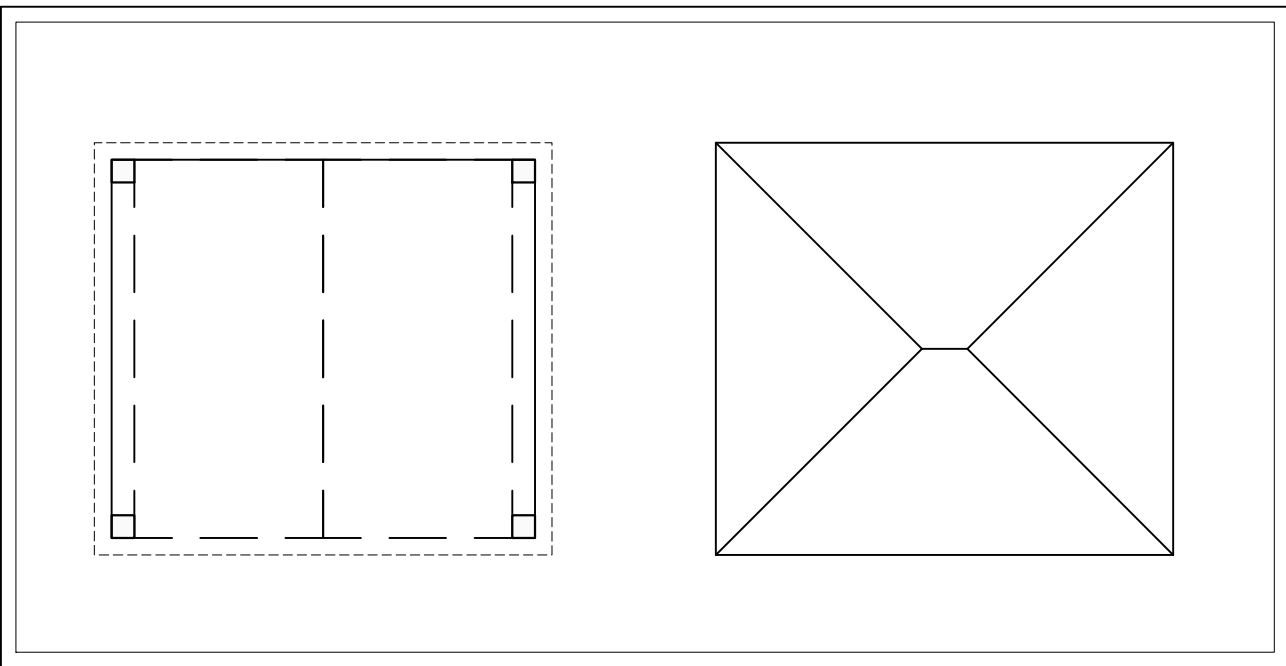

CAR PORT PLAN
SCALE 1:100

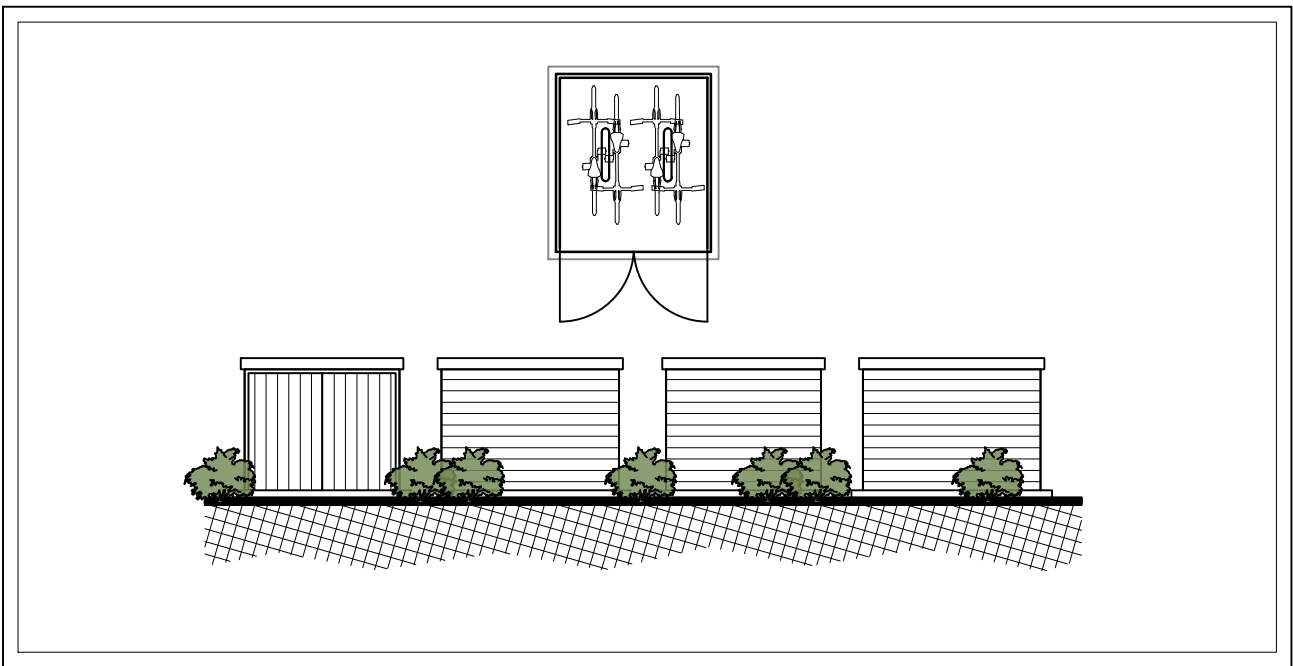

BIKE STORE SCALE 1:100

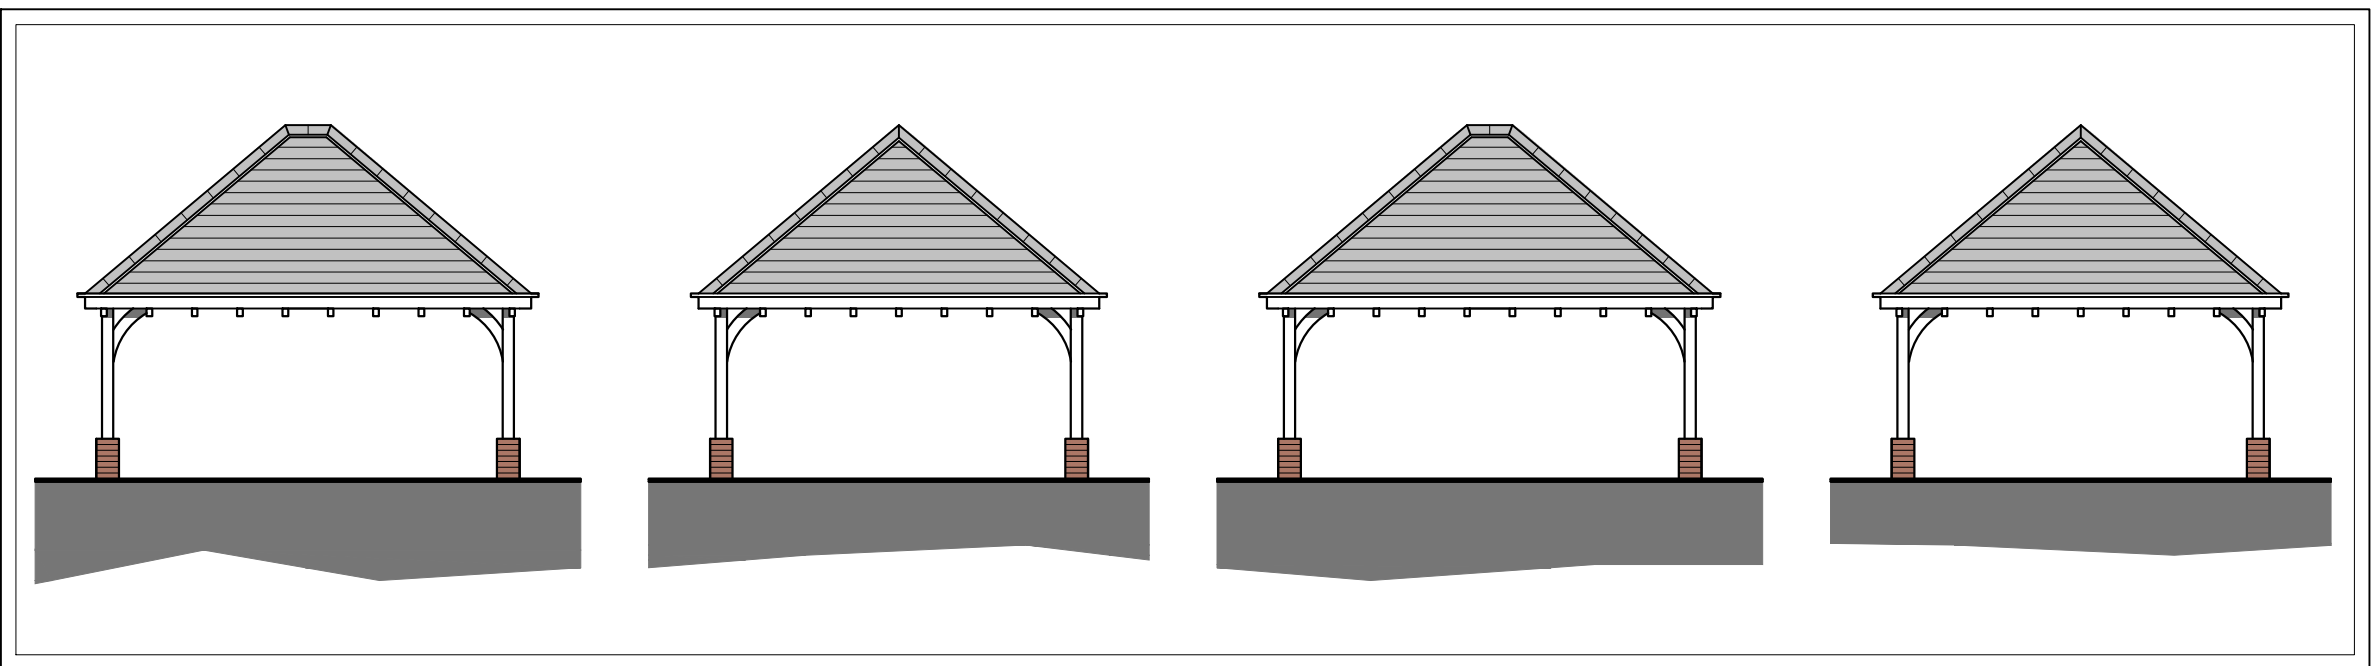

EAST ELEVATION
SCALE 1:100 @ A1

NORTH ELEVATION
SCALE 1:100 @ A1

WEST ELEVATION
SCALE 1:100 @ A1

SOUTH ELEVATION
SCALE 1:100 @ A1



SITE PLAN
BASED ON TOPO INFORMATION
SCALE 1:200
O.S LICENCE NUMBER 100007080