




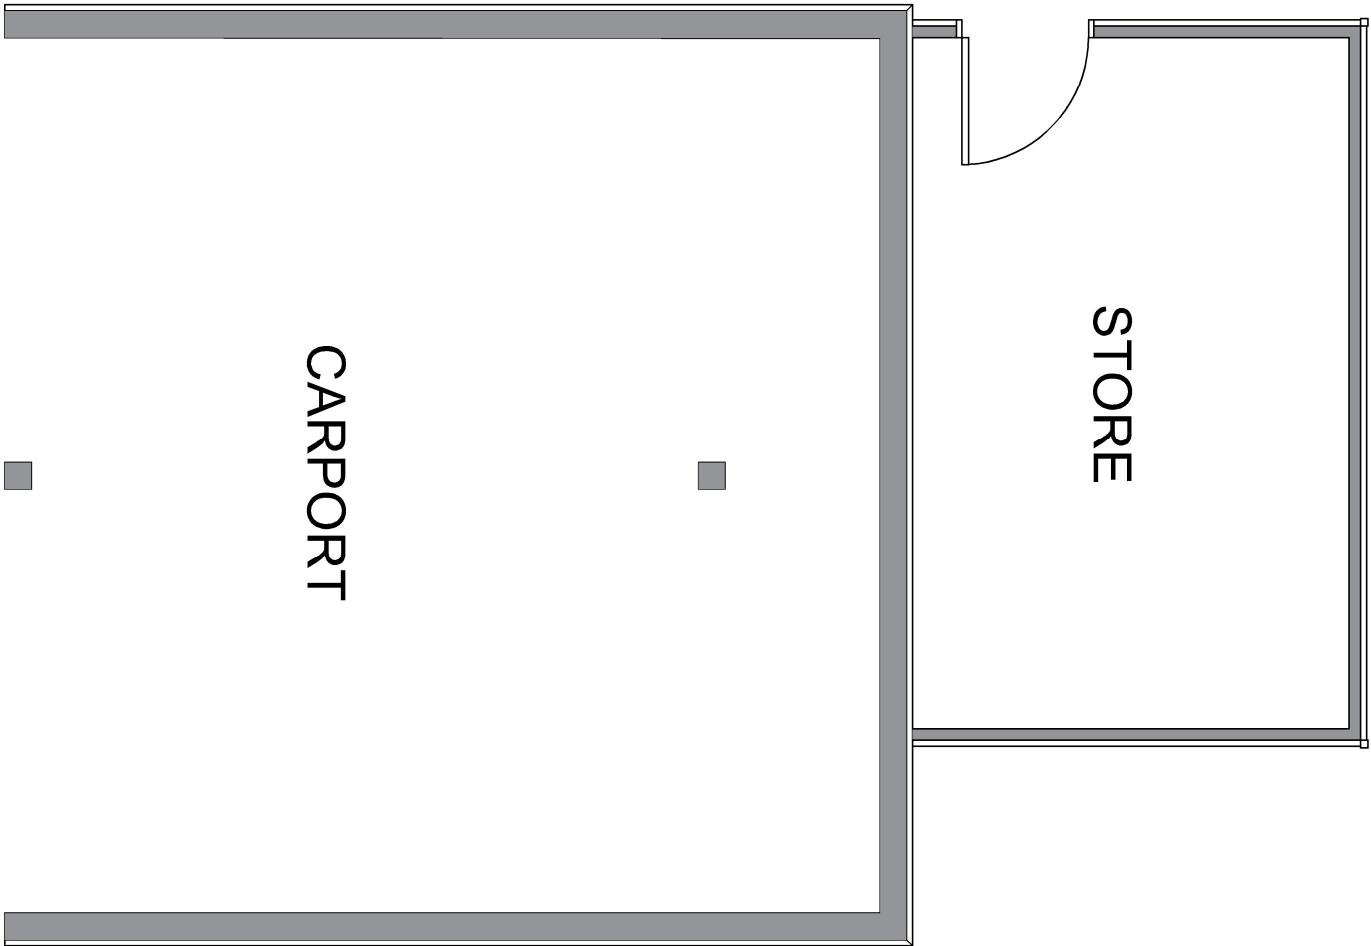

FLOOR PLAN 1:50

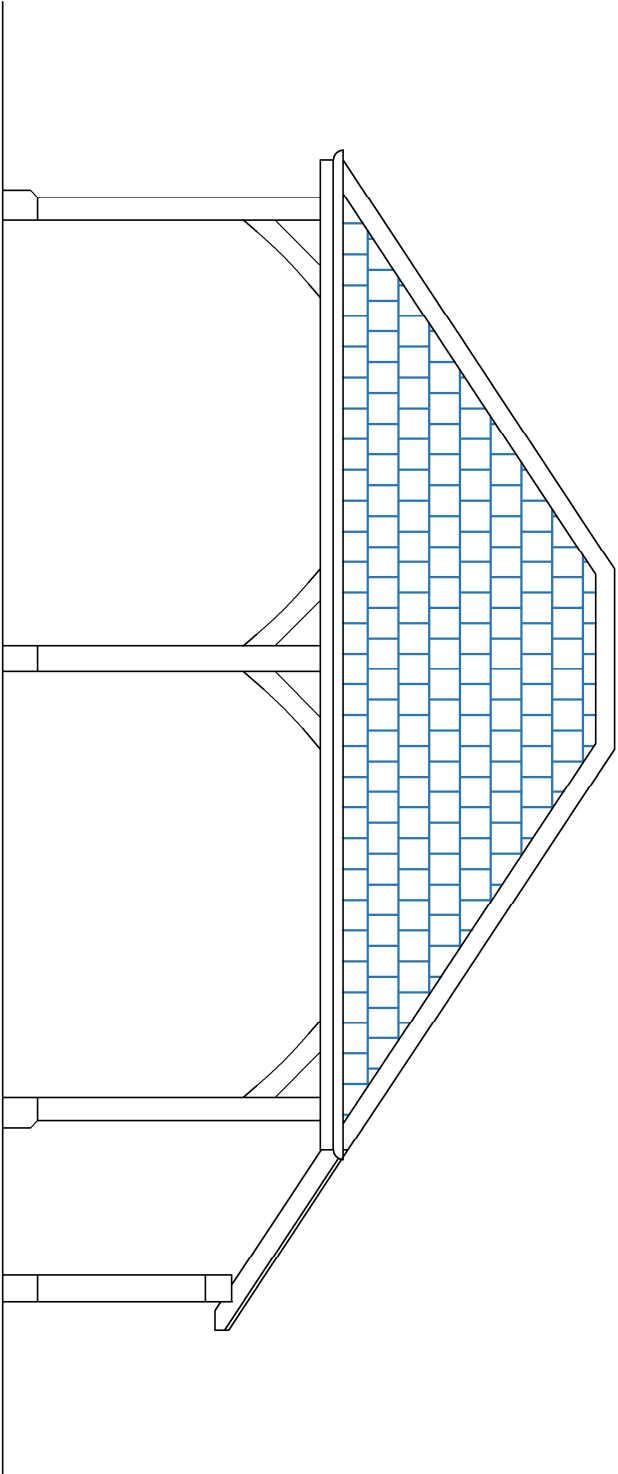

SOUTH ELEVATION 1:50

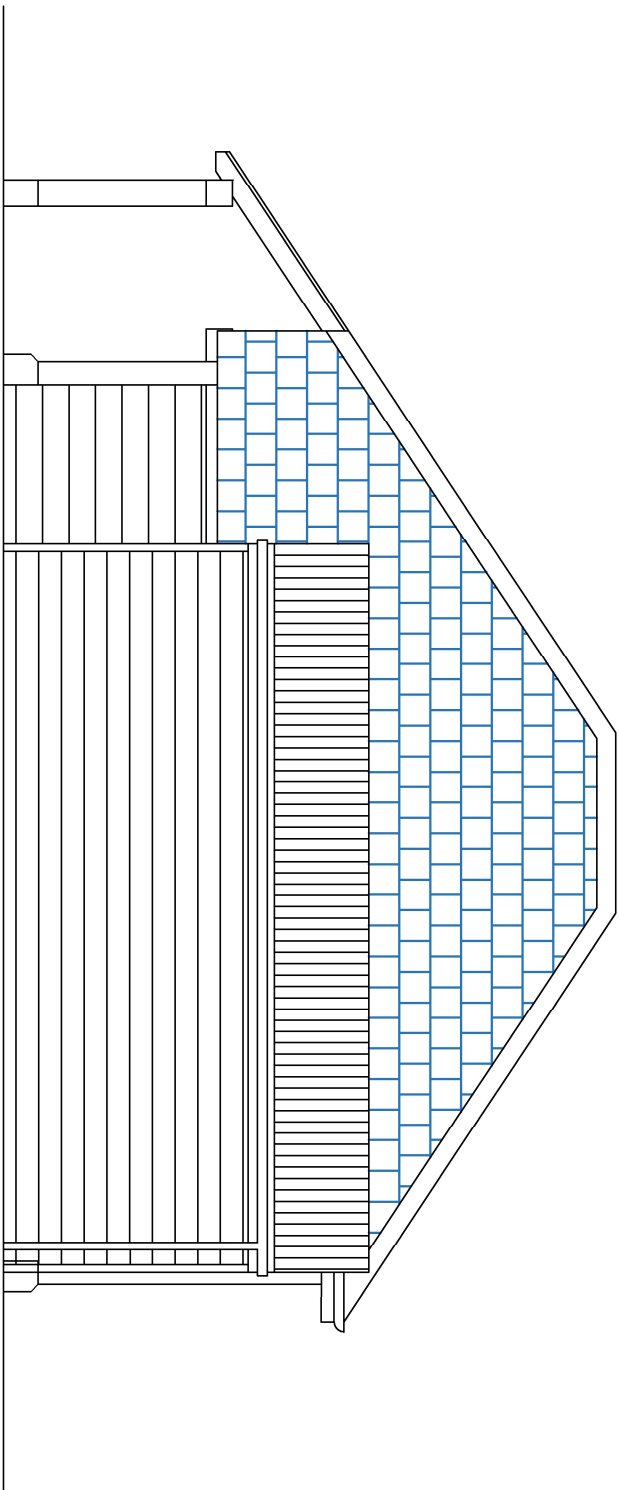

NORTH ELEVATION 1:50

REV	CHKD	DATE	COMMENT
-	-	-	-

SCHEME TITLE		CREATED
ALLINGTON MANOR		MAC
DATE		Jul 2023
DRAWING TITLE		CHECKED
CARPORT & STORE		MM
APPROVED		MM
REVISION		-
PROJECT NO.	SCALE	DRAWING NUMBER
-	1/50	PL04