



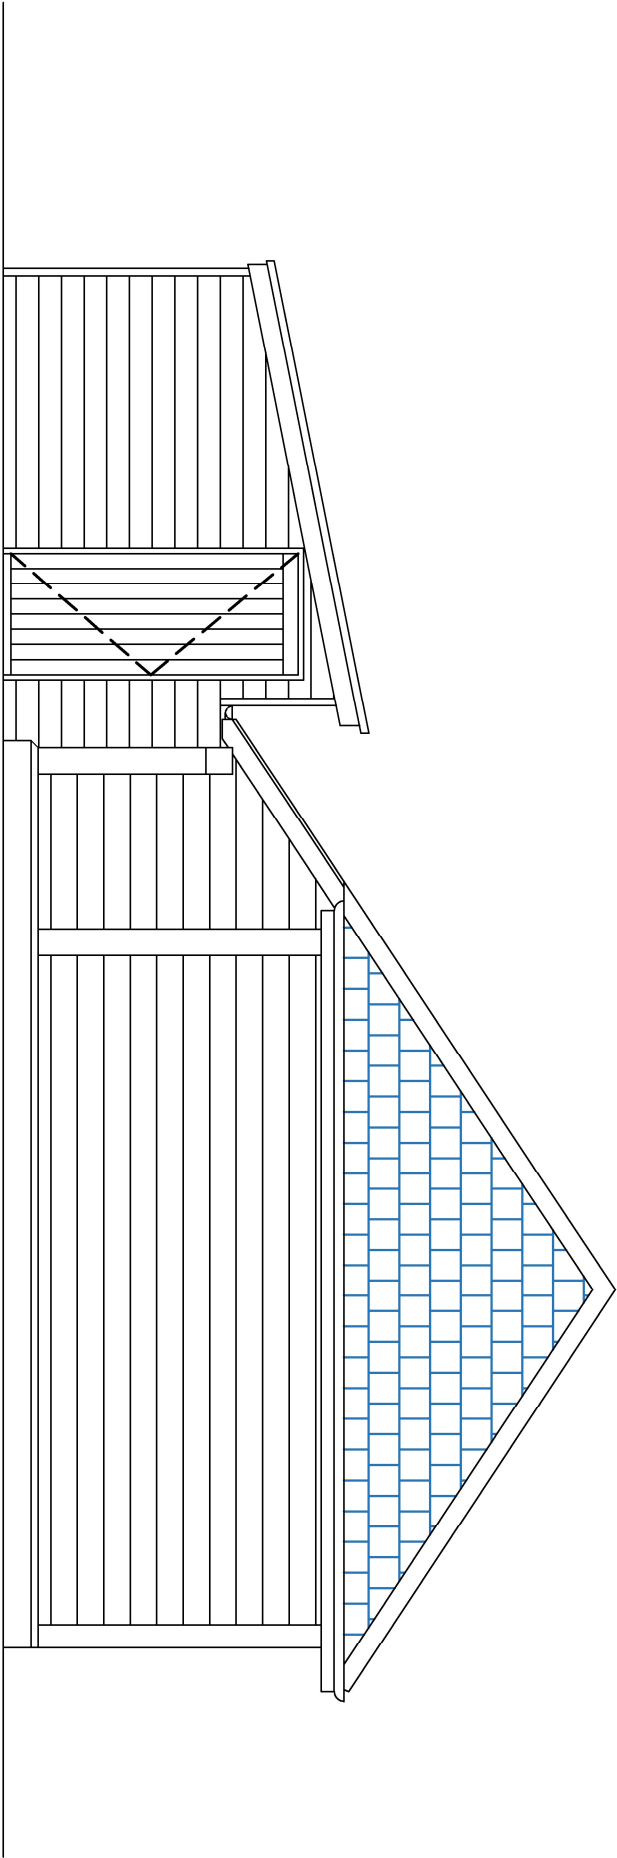

WEST ELEVATION 1:50

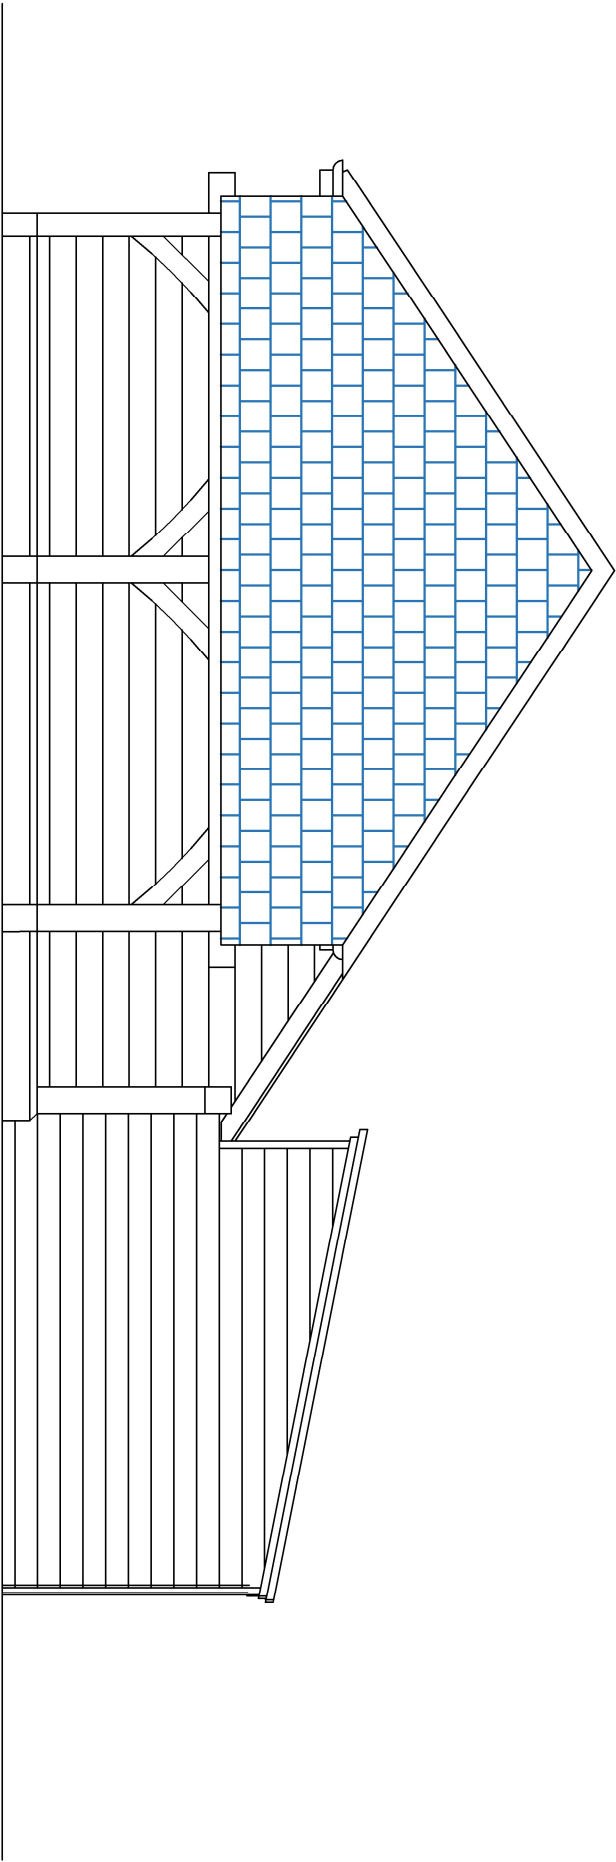

EAST ELEVATION 1:50

-	-	-	-
REV	CHKD	DATE	COMMENT

SCHEME TITLE		CREATED
ALLINGTON MANOR		MAC
FARM		DATE
		Jul 2023
DRAWING TITLE		CHECKED
		MM
		APPROVED
		MM
		REVISION
		-
	PROJECT NO.	SCALE
	-	1/50
		DRAWING NUMBER
		PL05