

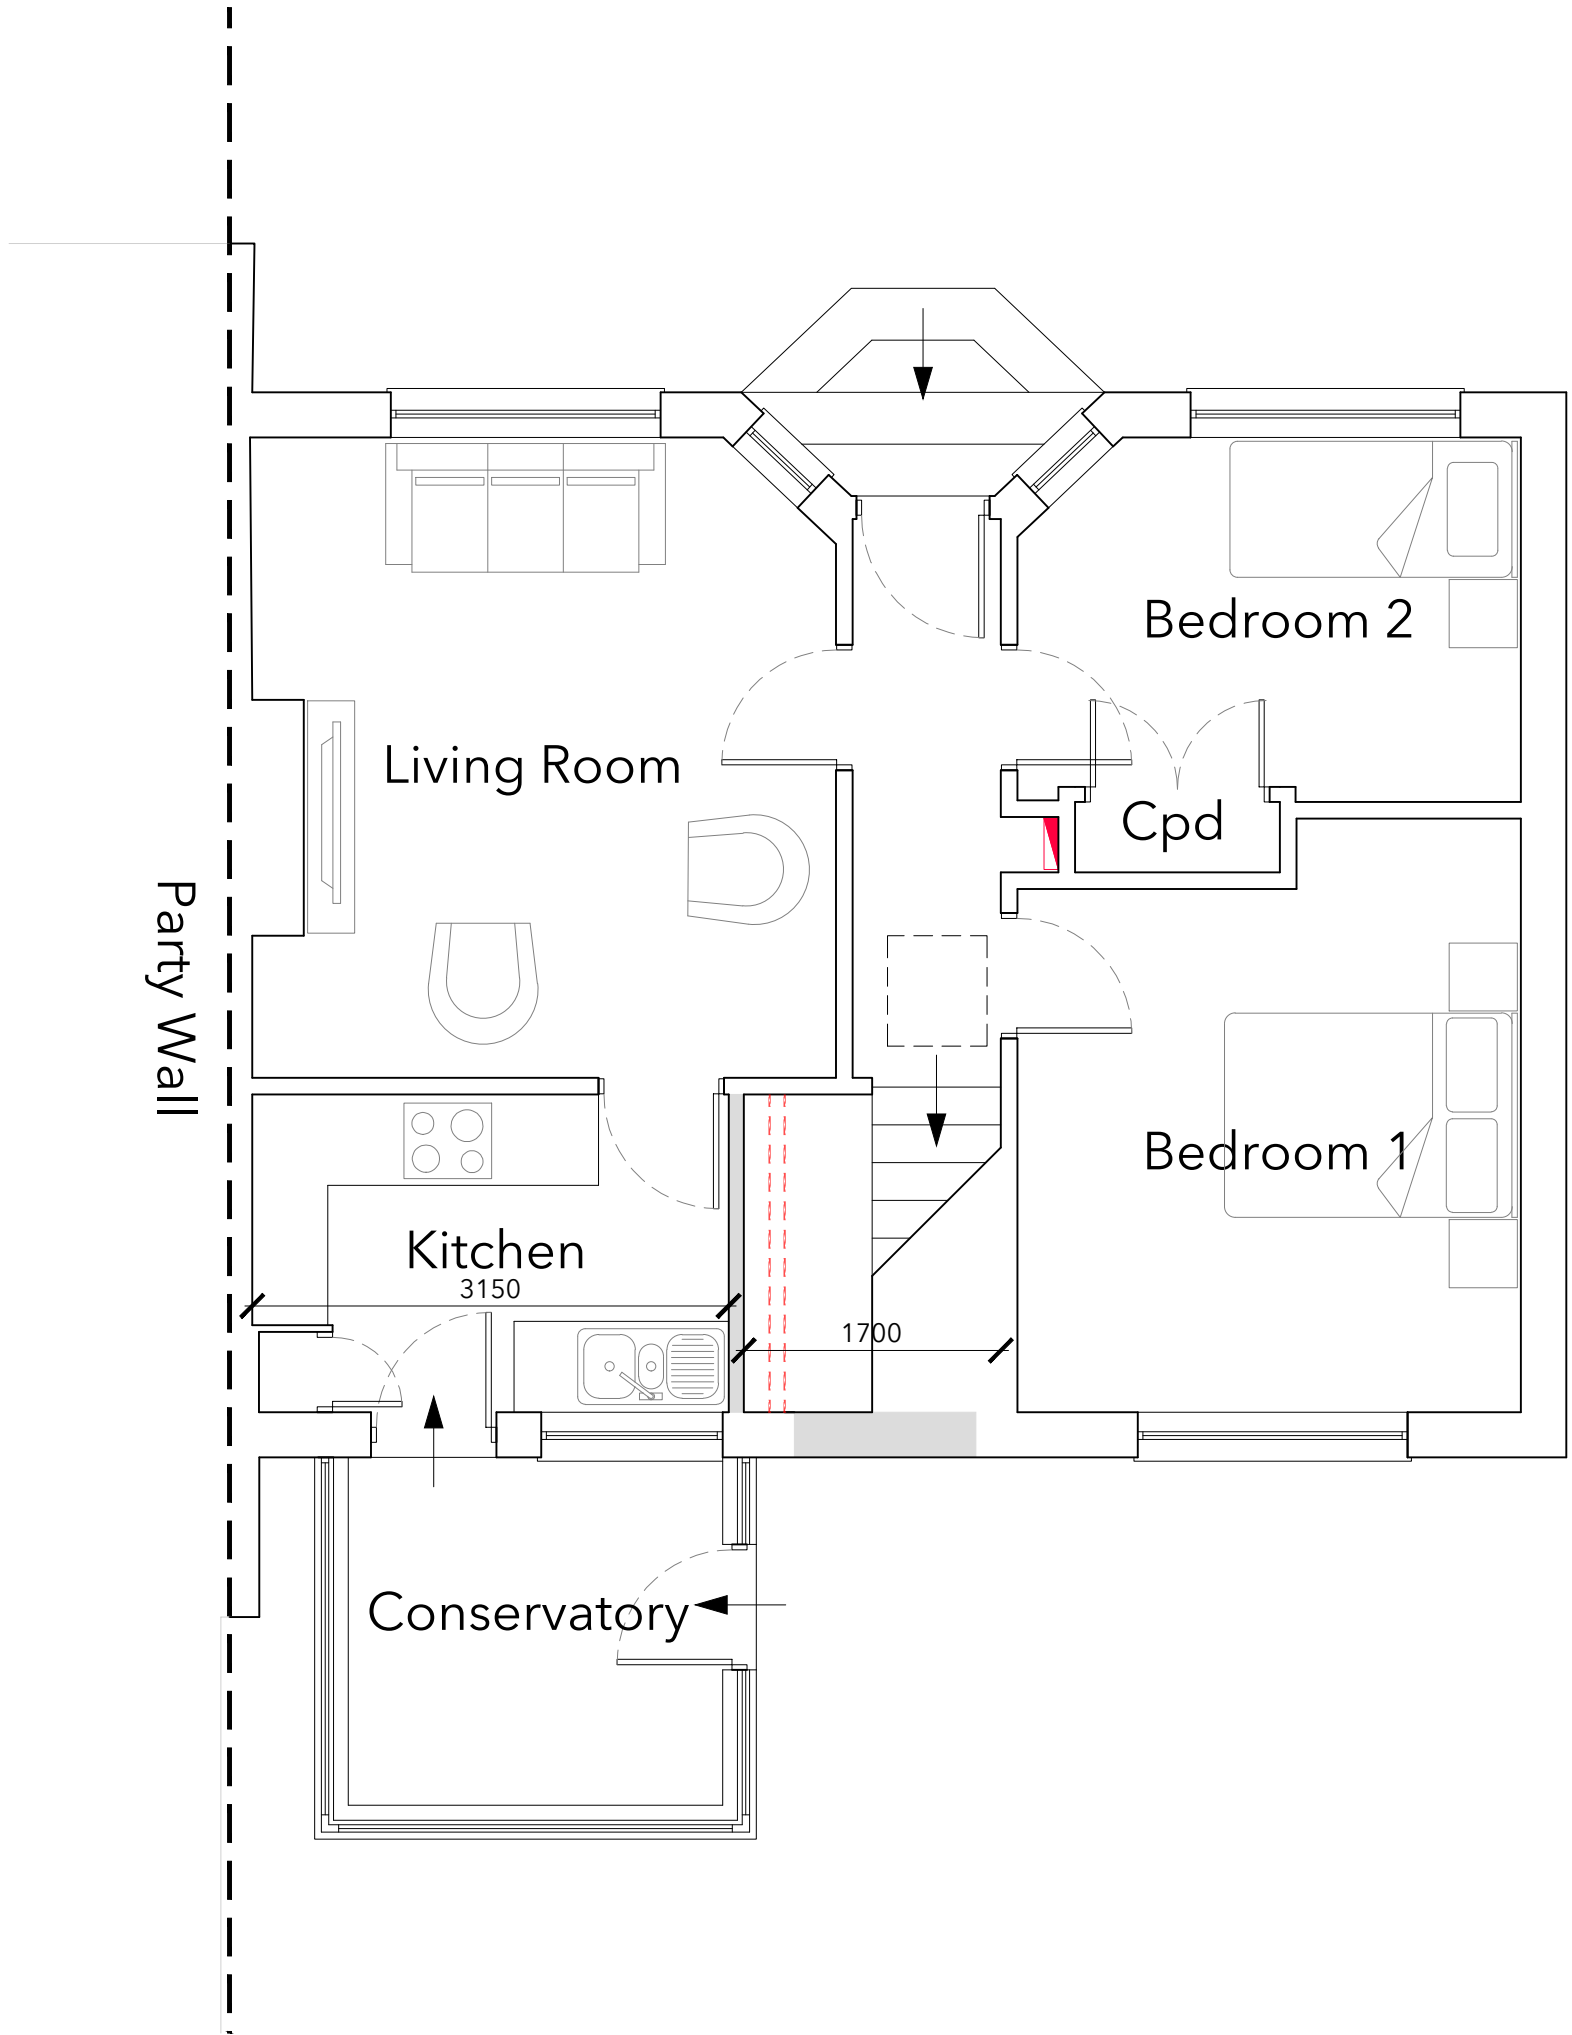


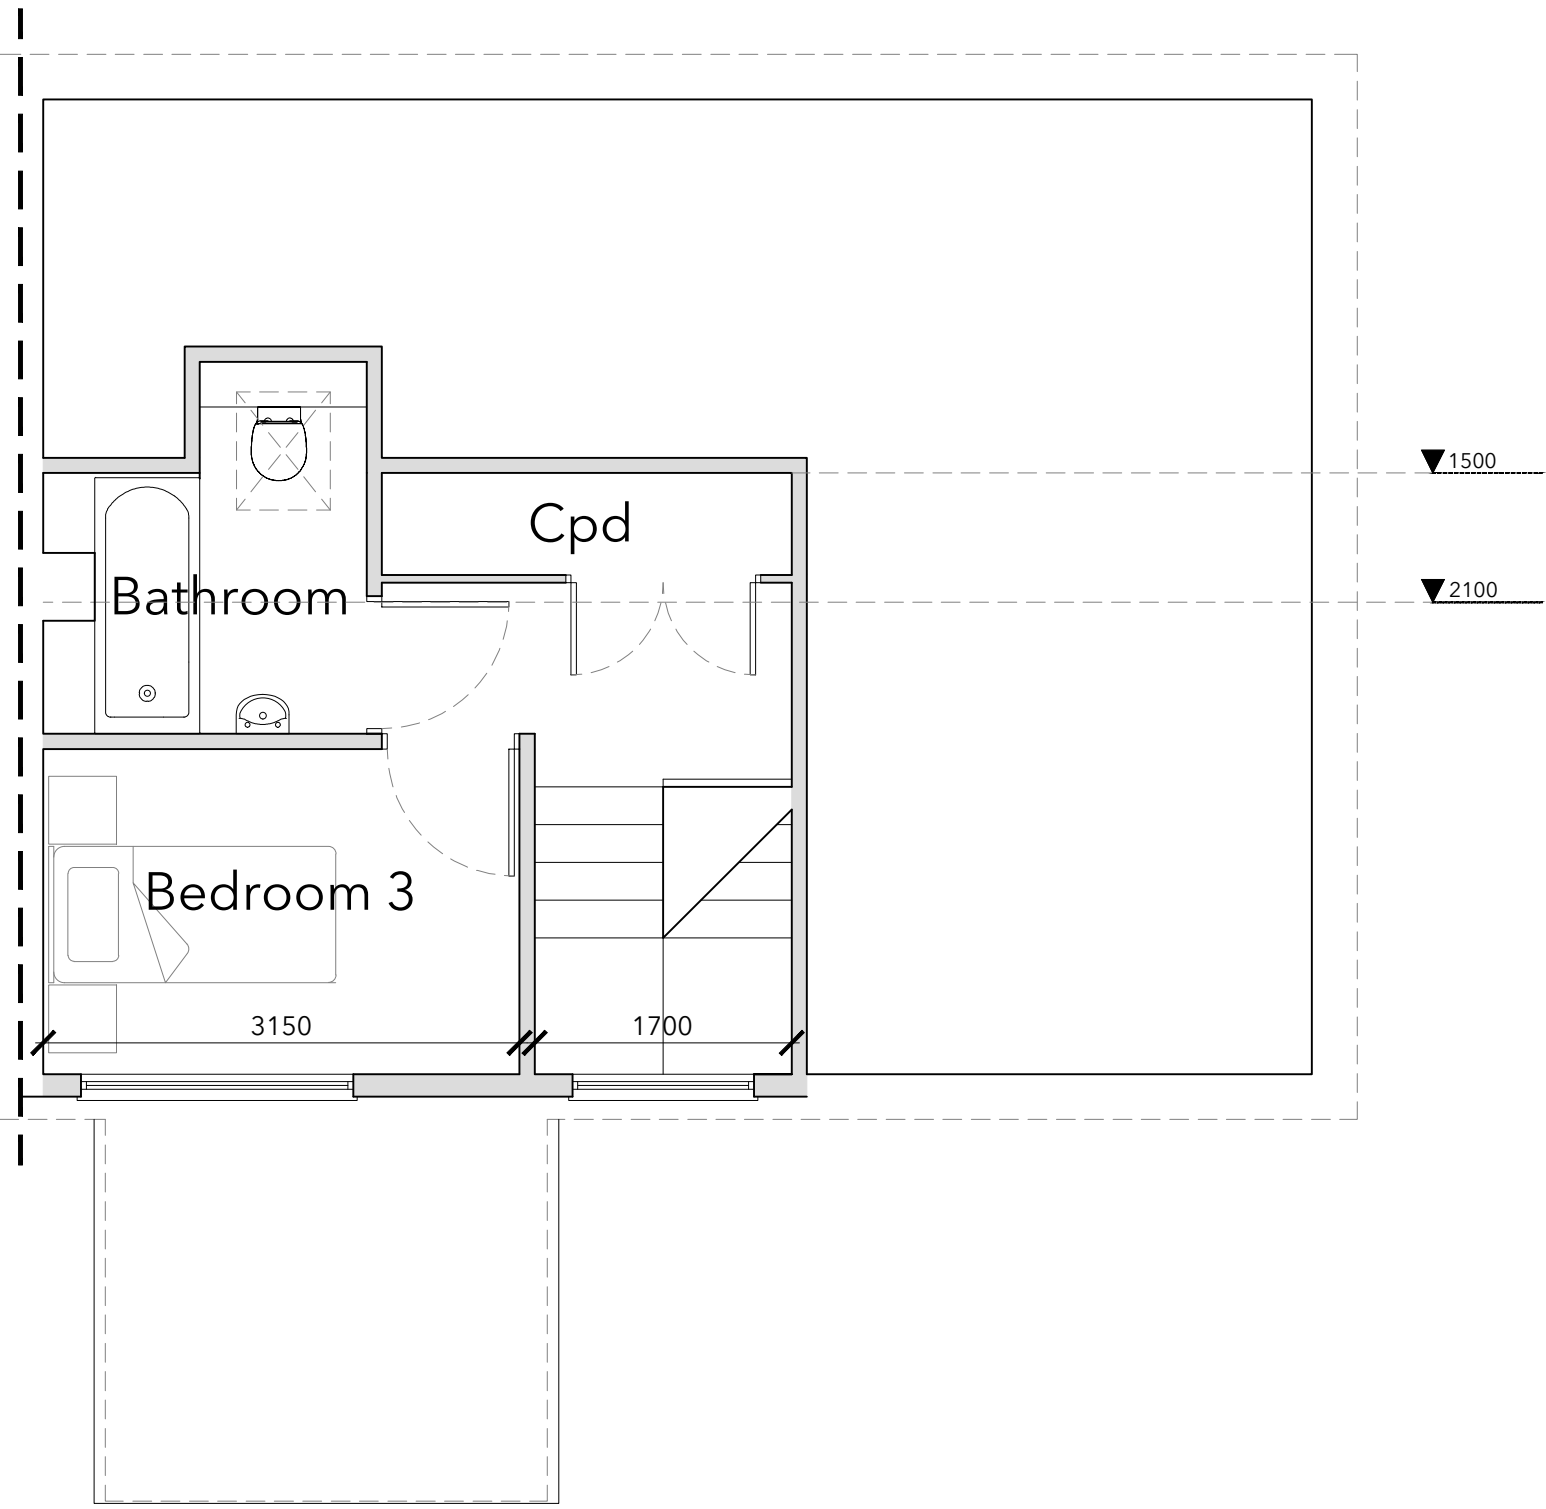


Ground Floor


Plans
AS PROPOSED
Scale 1:50

 


First Floor

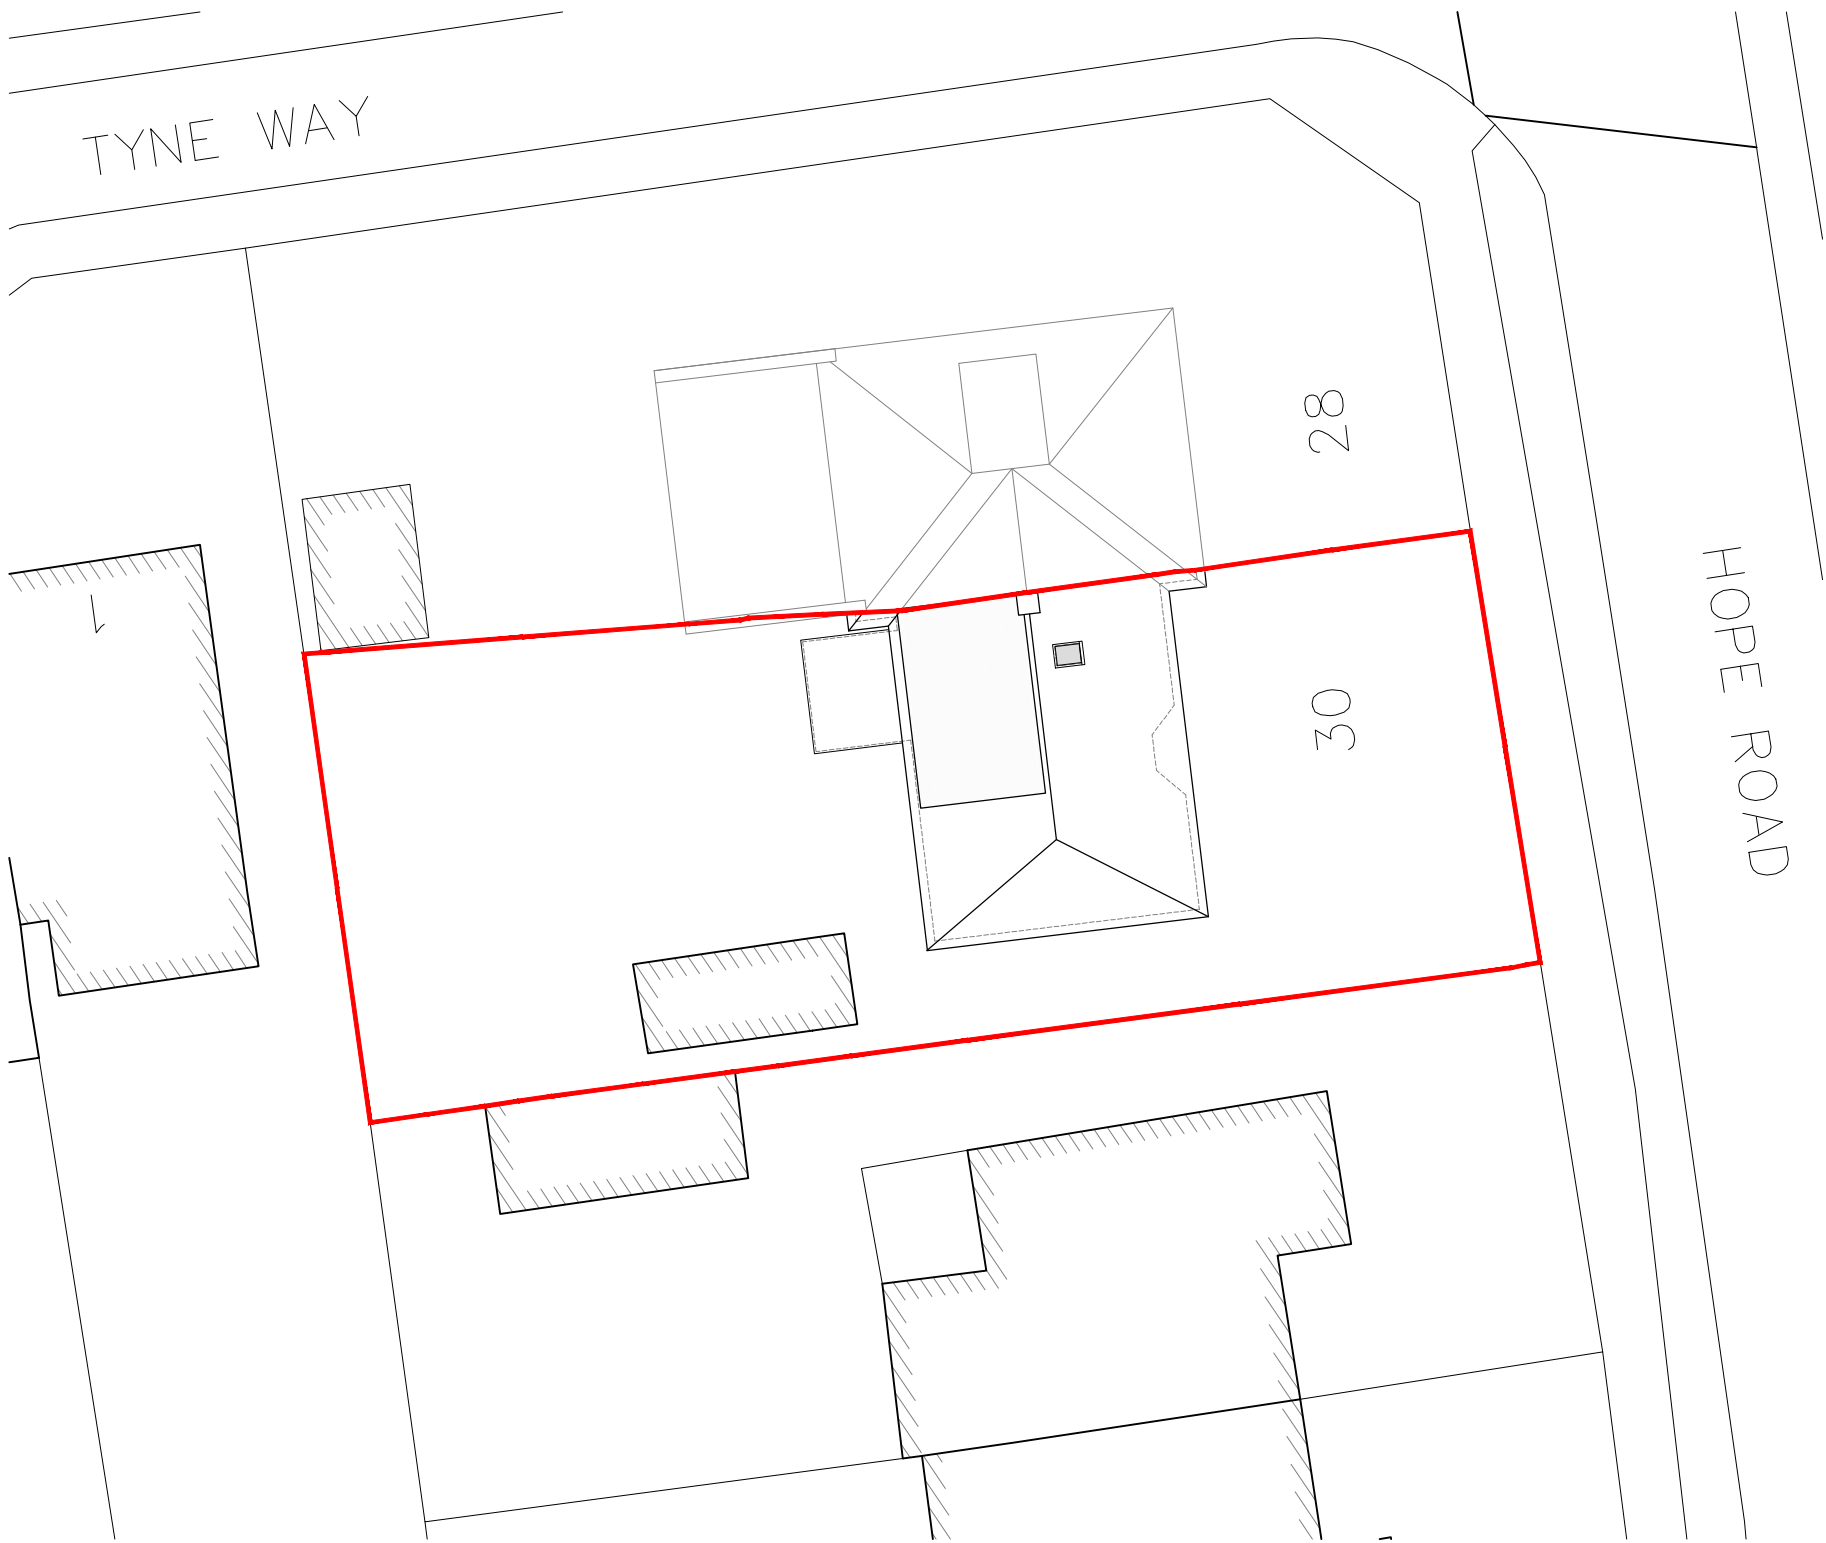

Site Plan
AS PROPOSED
Scale 1:200

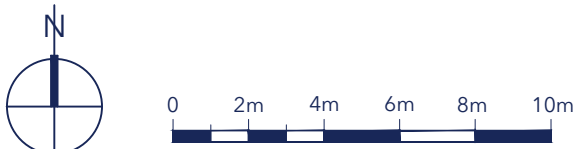


KEY	
	New Wall(s)
	Omitted Wall(s)

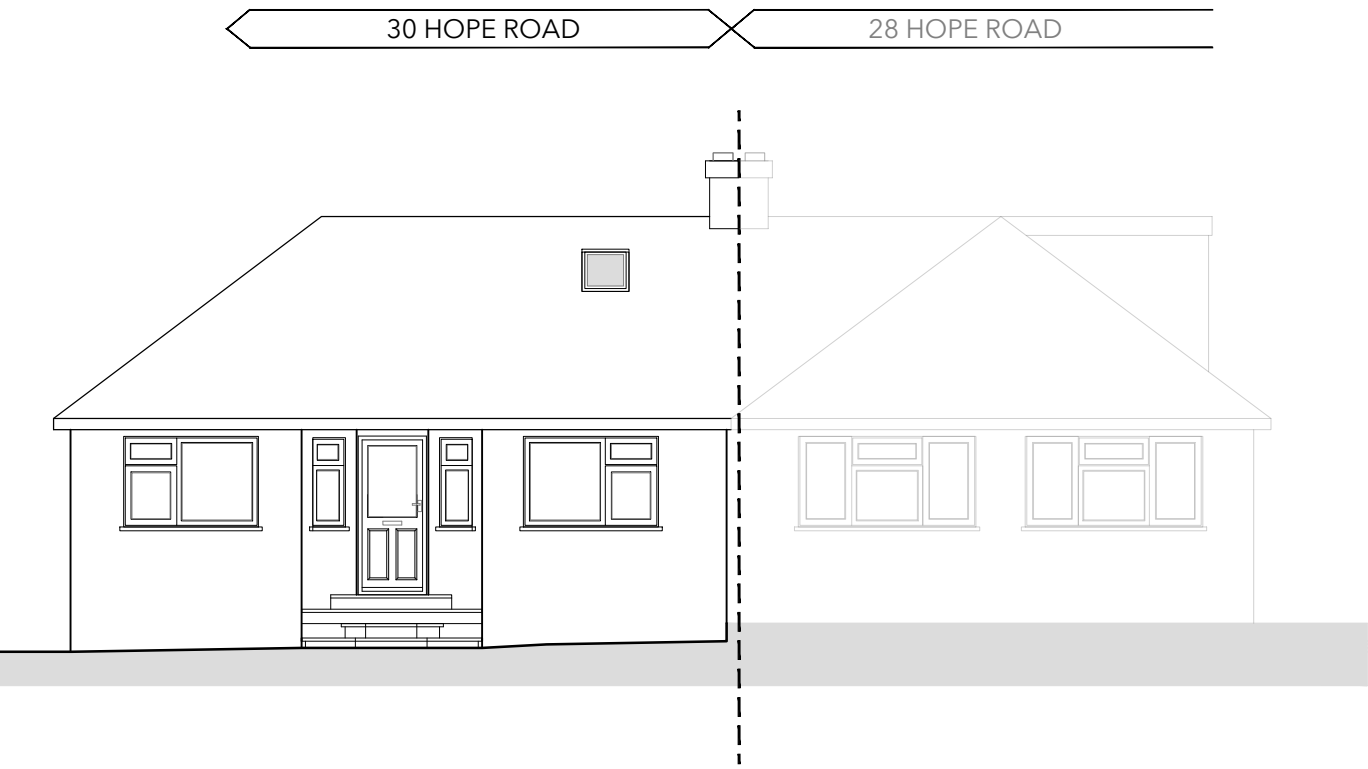


Front Elevation

Elevations
AS PROPOSED
Scale 1:100

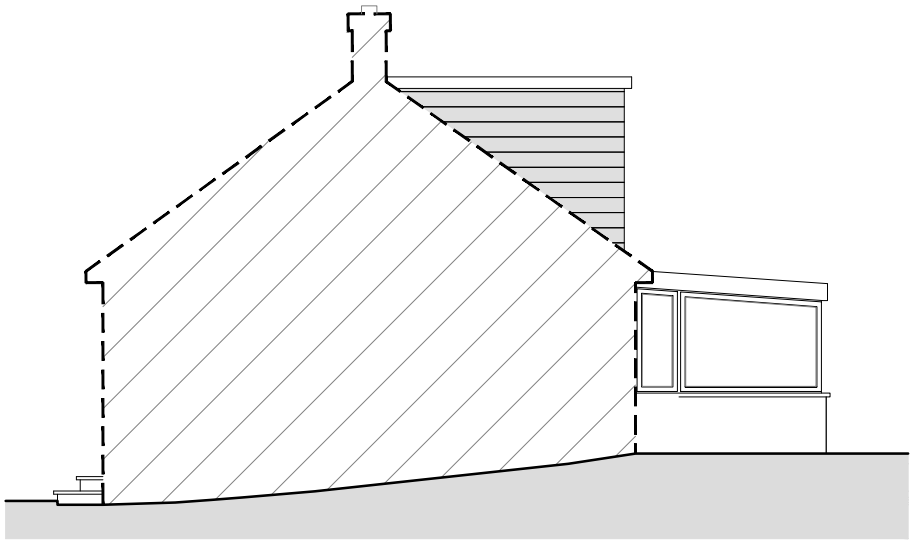

Side Elevation 1

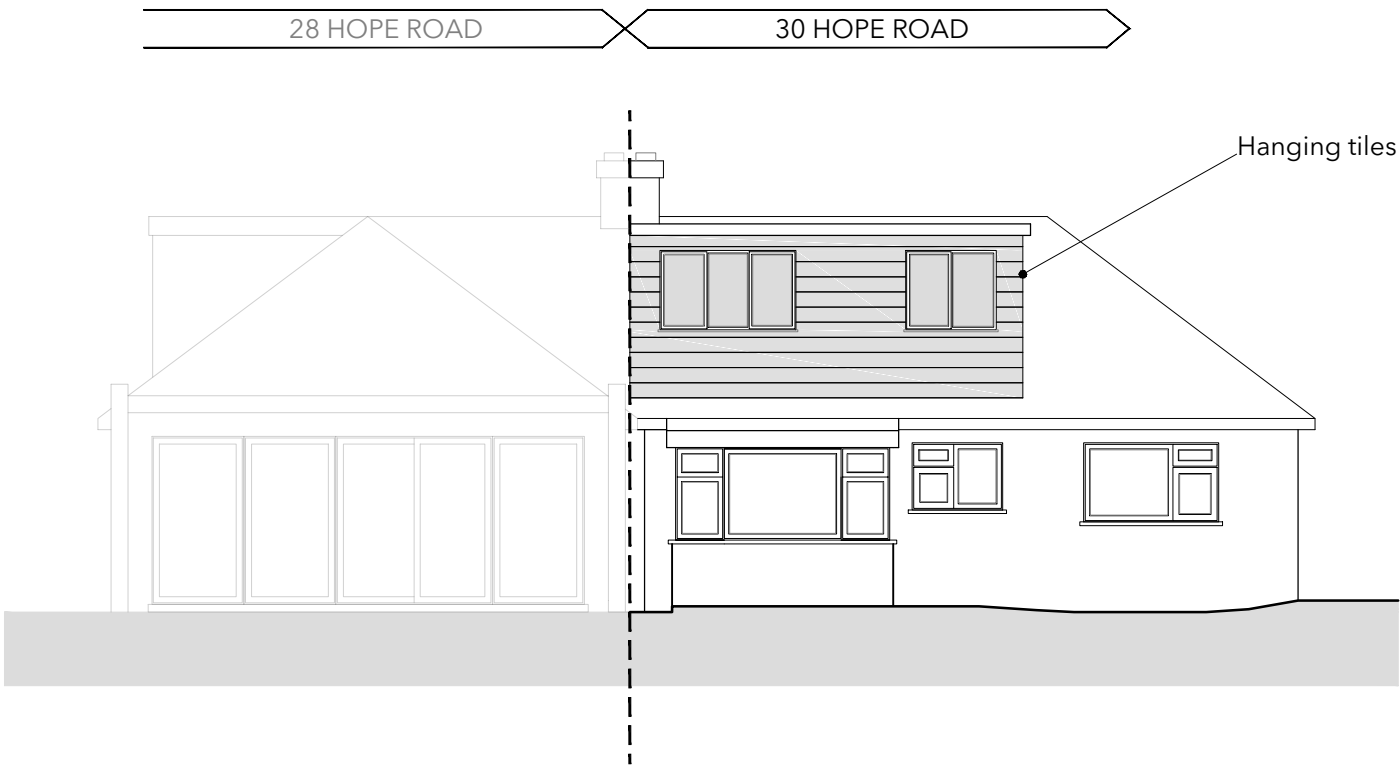

Rear Elevation



Side Elevation 2

A	Description	Date

studio
t. 02382 542011
e. info@rs-studio.co.uk
w. www.rs-studio.co.uk

Drawing Title:
Plans
AS PROPOSED

Project Title:
30 Hope Road
West End
SO30 3GF

Drawing No.:

1597-P-02

Date: July 2023

Scale: Various

Drawn: LD

Checked: RS

This drawing is the copyright of the company and must not be reproduced or used without permission. Annotated dimensions are to be taken in preference to scaled dimensions and site dimensions must be checked before work is commenced