




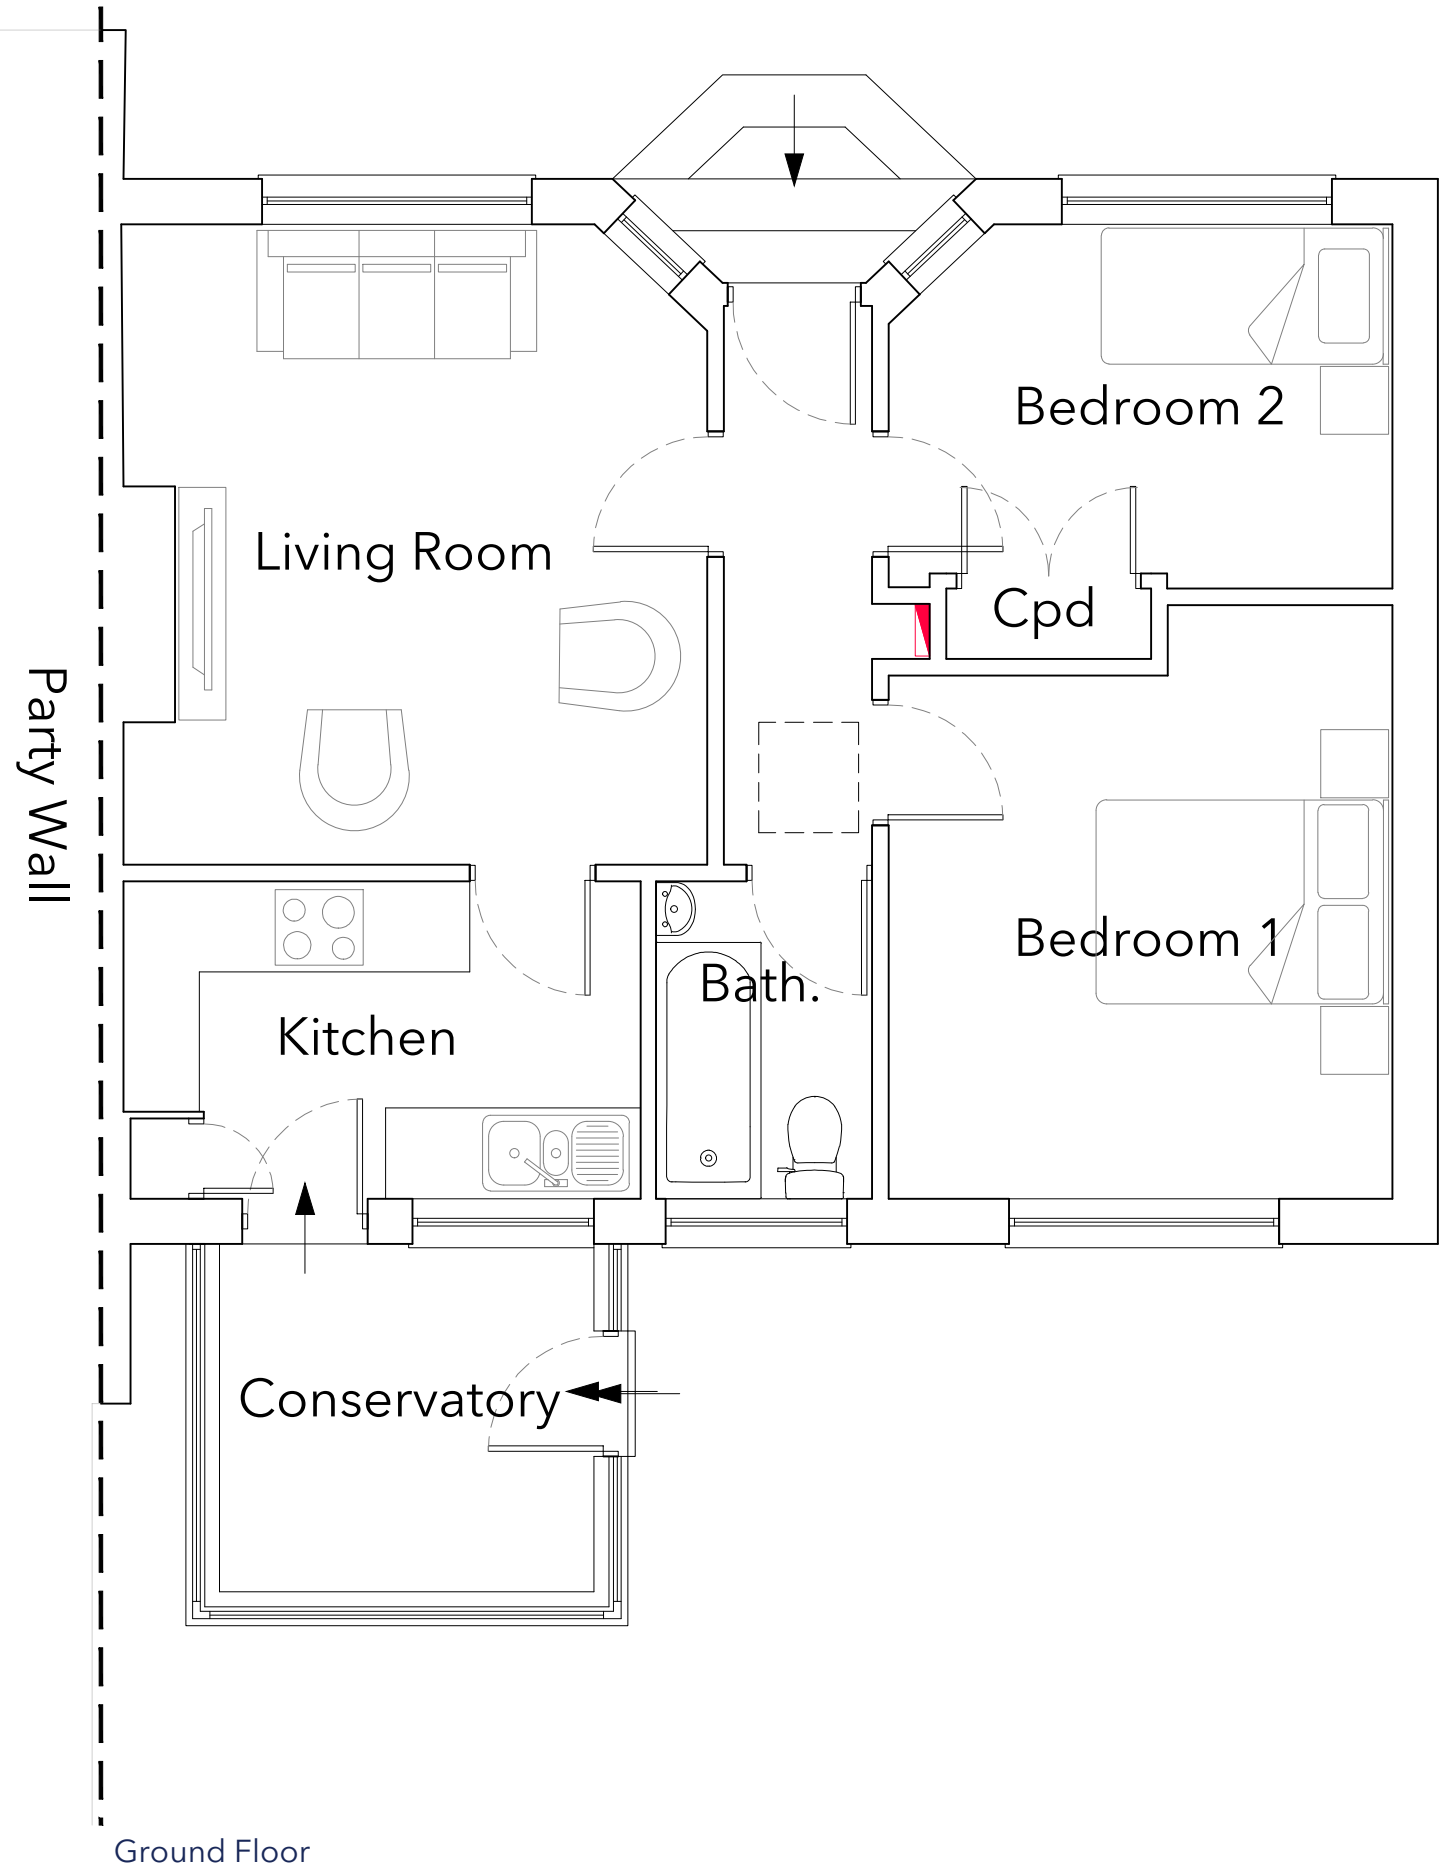


Plans
AS EXISTING
Scale 1:50

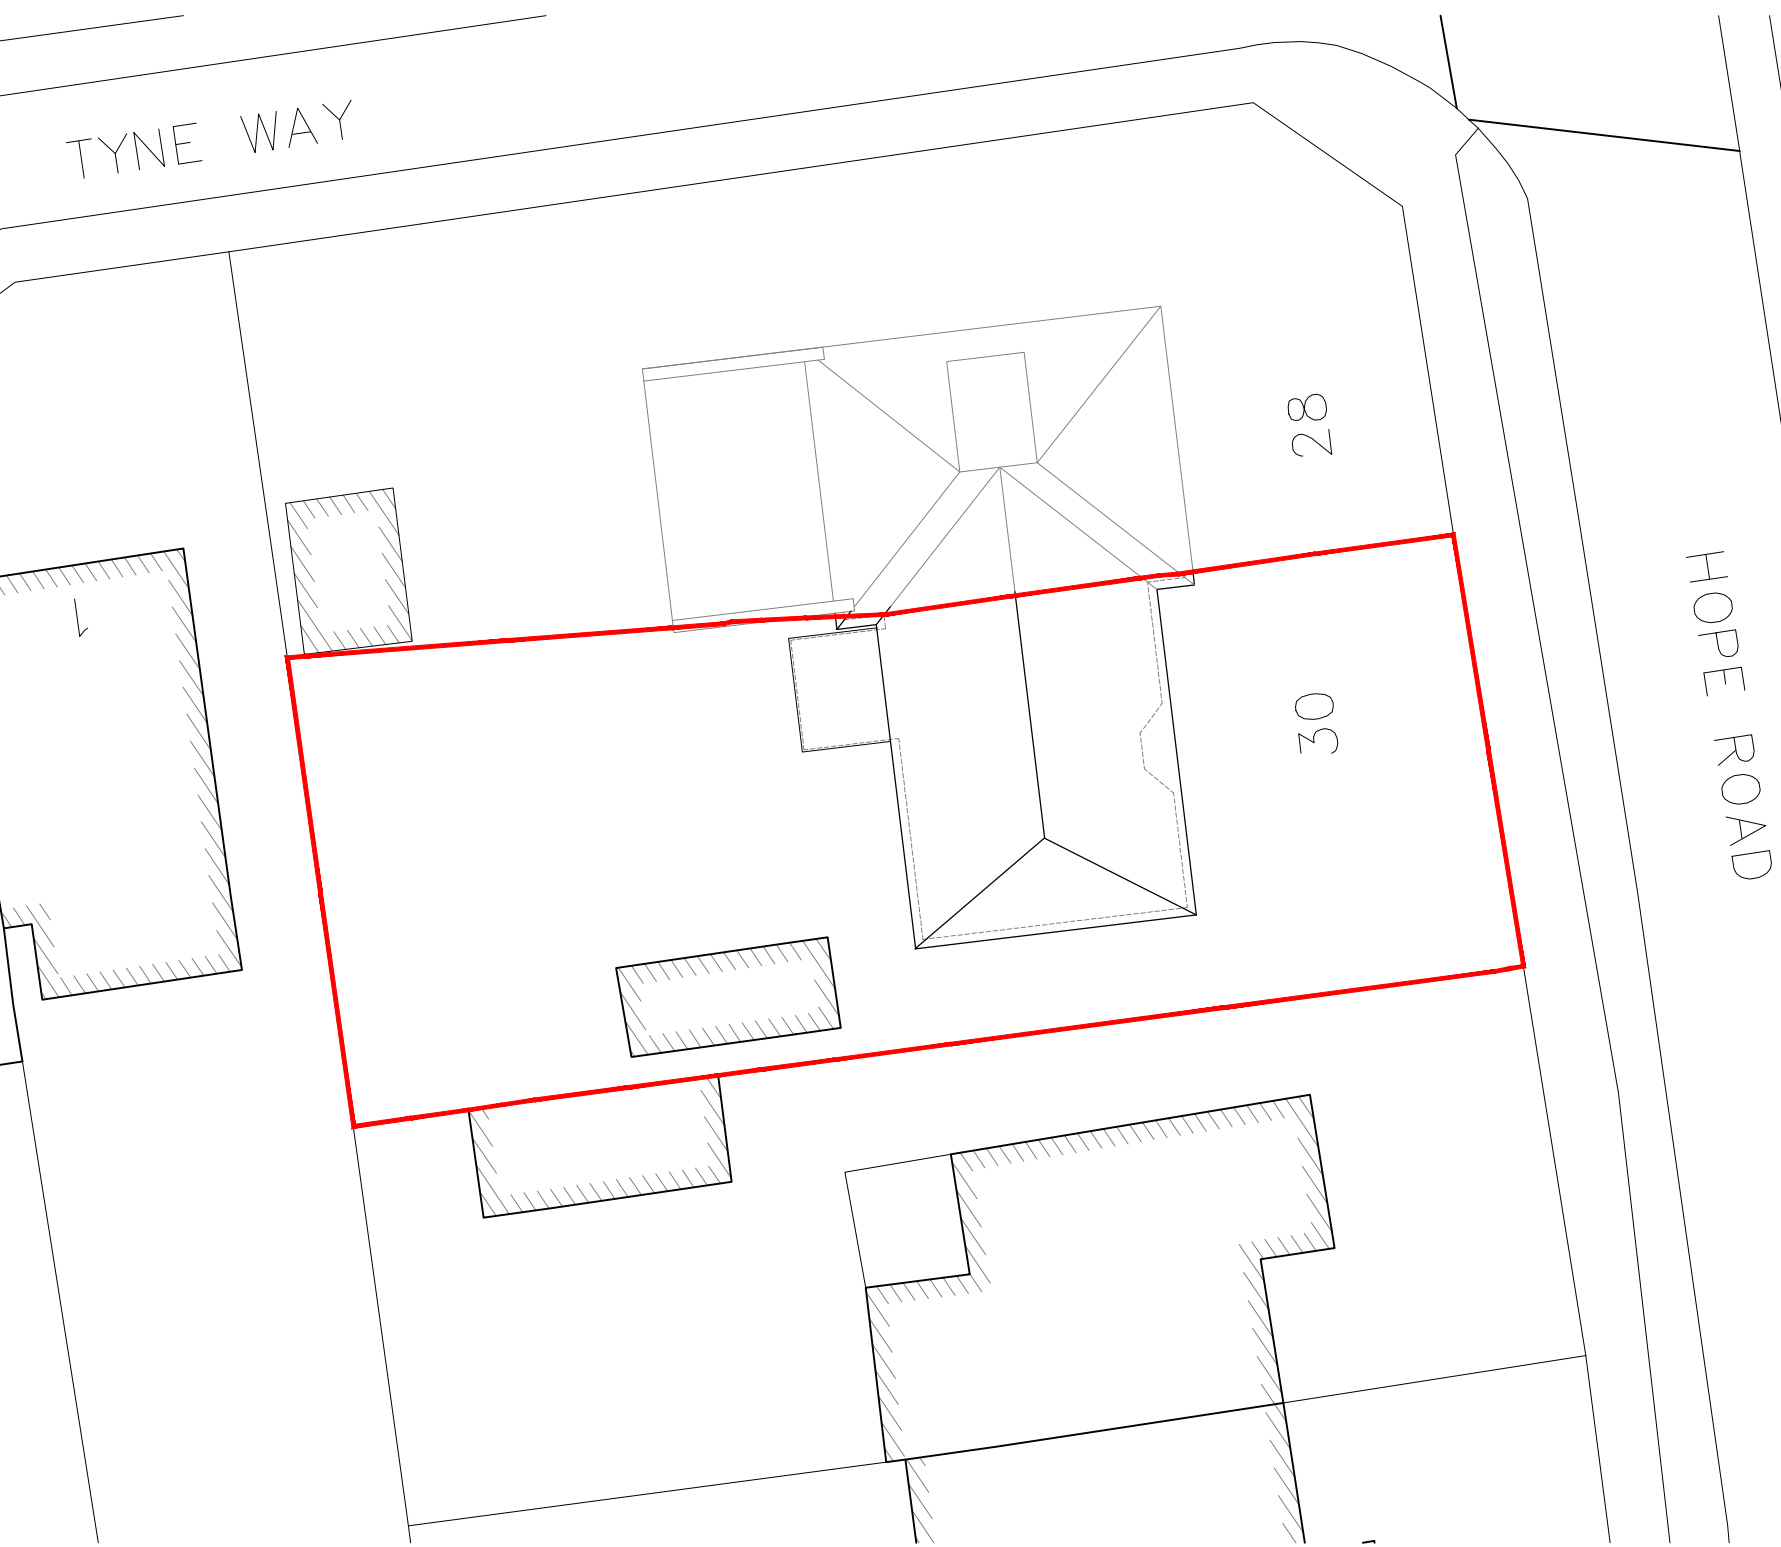


Site Plan
AS EXISTING
Scale 1:200

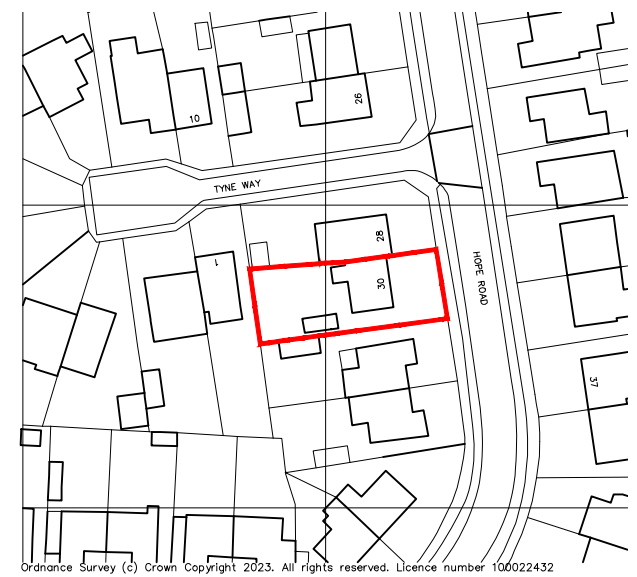


Location Plan
AS EXISTING
Scale 1:1250

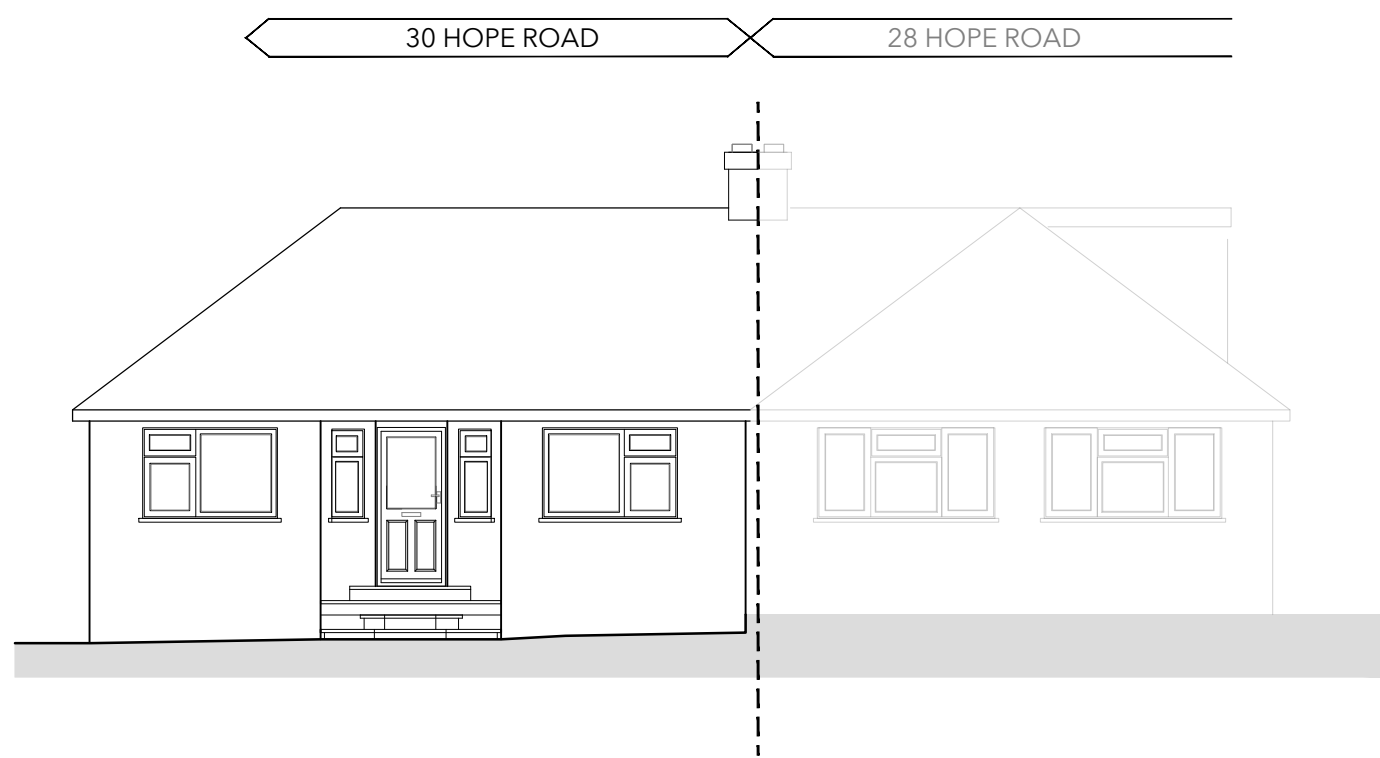

Front Elevation

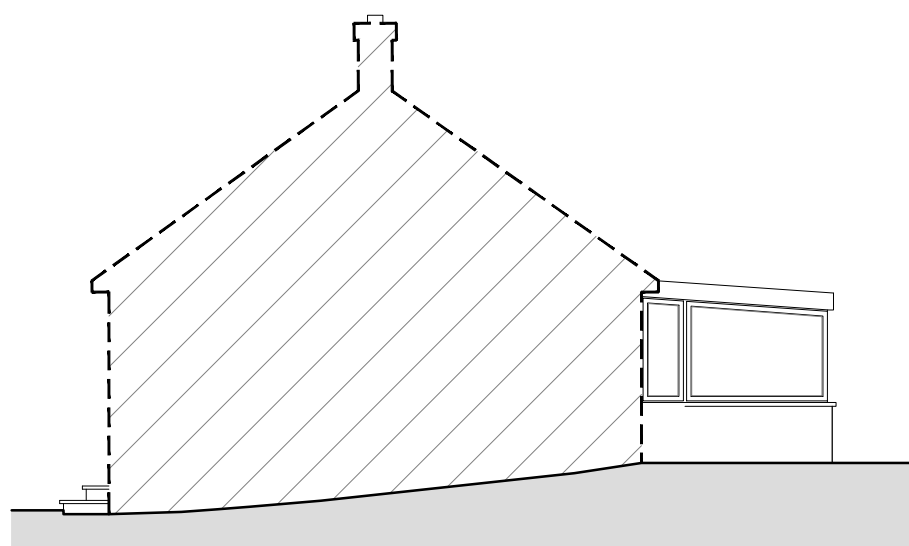

Side Elevation 1

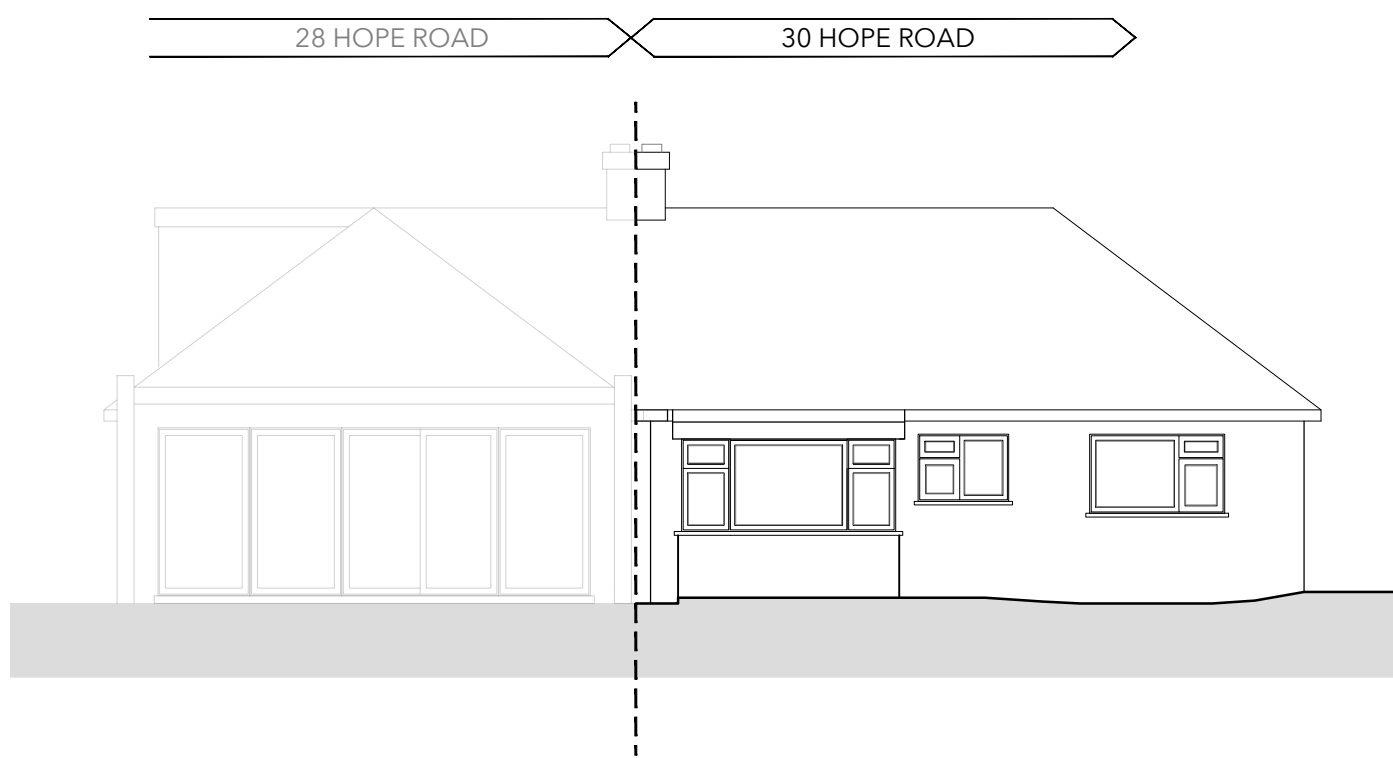

Rear Elevation



Side Elevation 2

Elevations
AS EXISTING
Scale 1:100

General Amendments		
No.	Description	Date
A	General Amendments	12.07.23

studio

t. 02382 542011
e. info@rs-studio.co.uk
w. www.rs-studio.co.uk

Drawing Title:
Plans
AS EXISTING

Project Title:
30 Hope Road
West End
SO30 3GF

Drawing No.:

1597-P-01

Date: MAY 2023

Scale: Various

Drawn: LM

Checked: RS

This drawing is the copyright of the company and must not be reproduced or used without permission. Annotated dimensions are to be taken in preference to scaled dimensions and site dimensions must be checked before work is commenced