


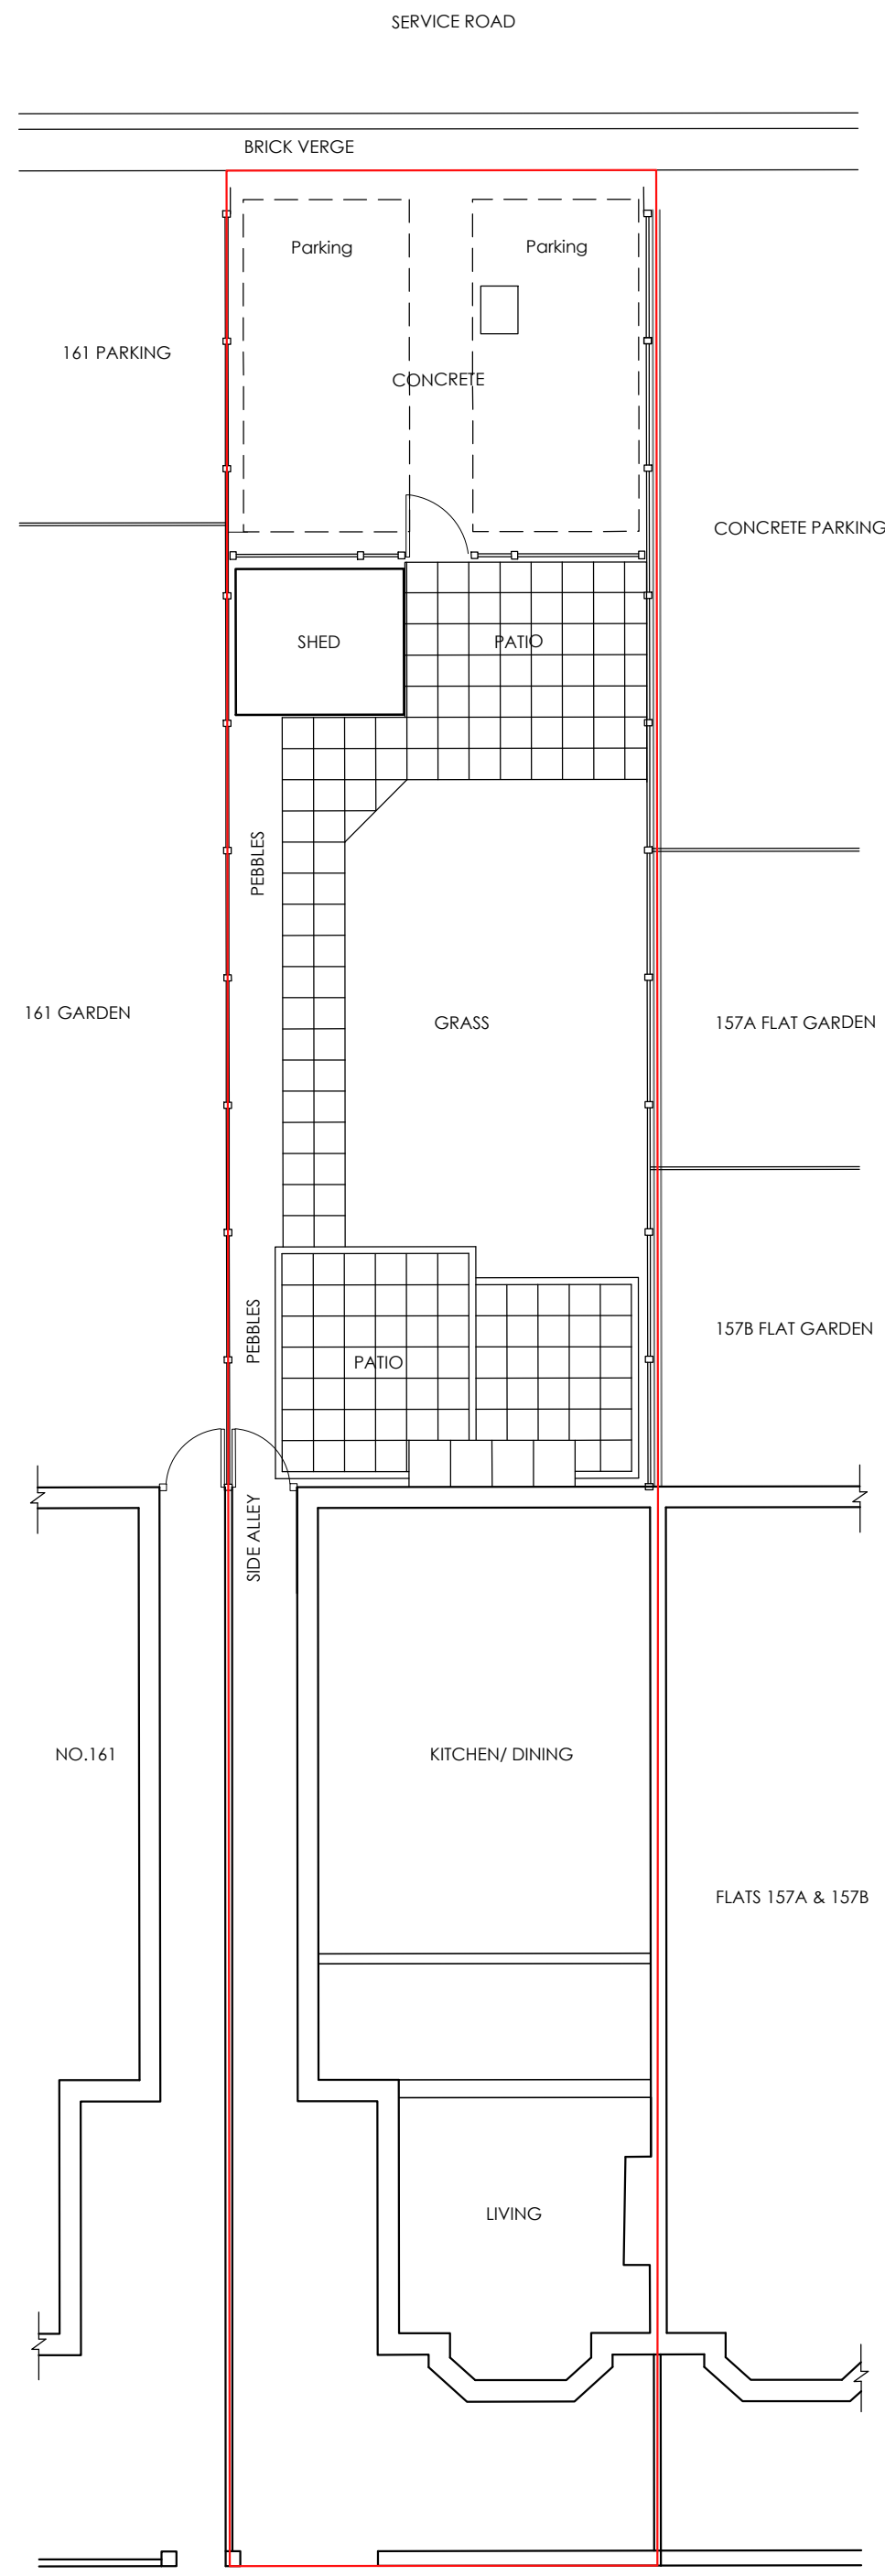
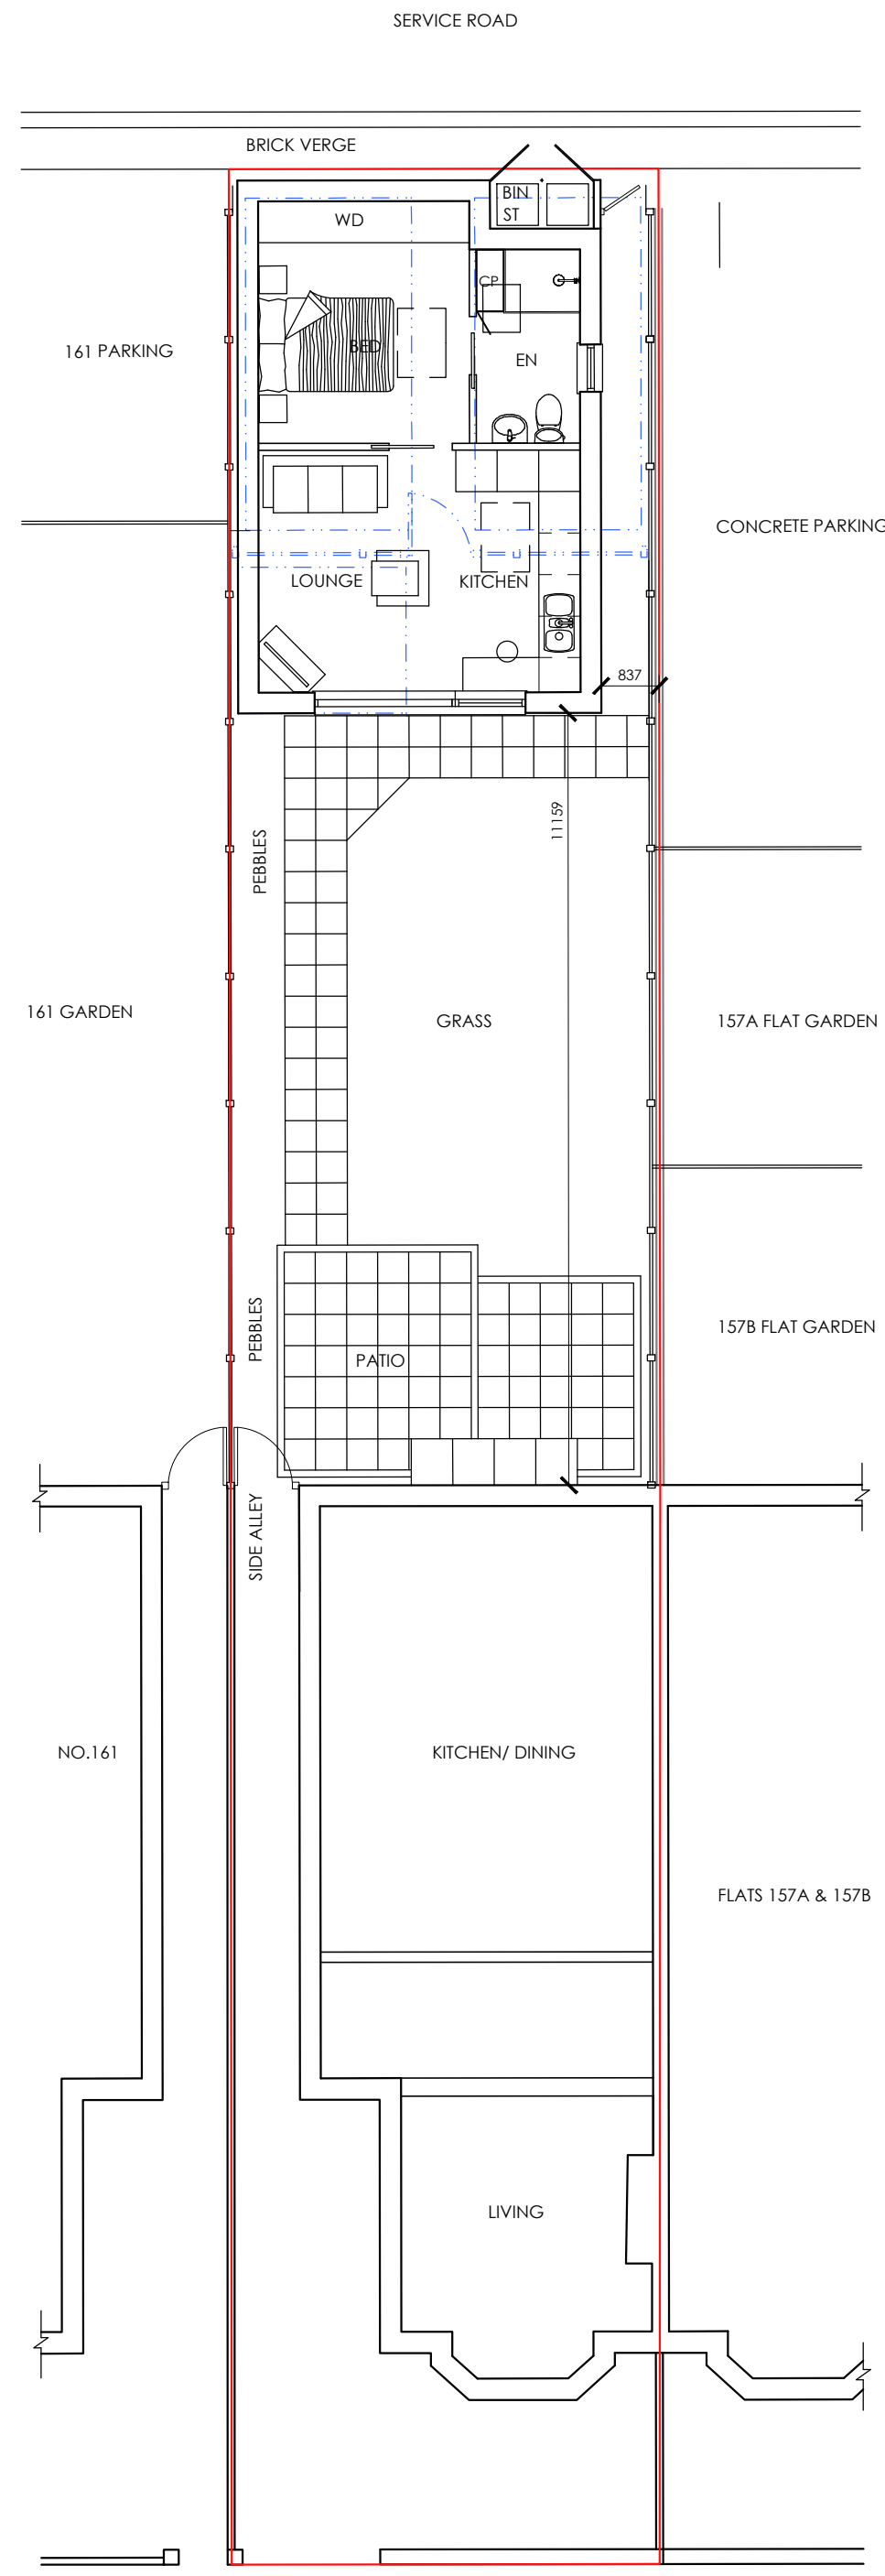


 


EXISTING SITE LAYOUT/ BLOCK PLAN

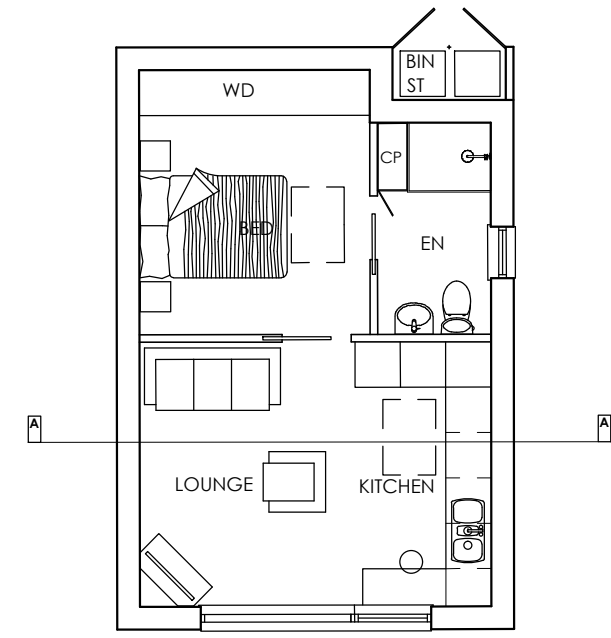


PROPOSED SITE LAYOUT/ BLOCK PLAN

 


GROUND FLOOR PLAN

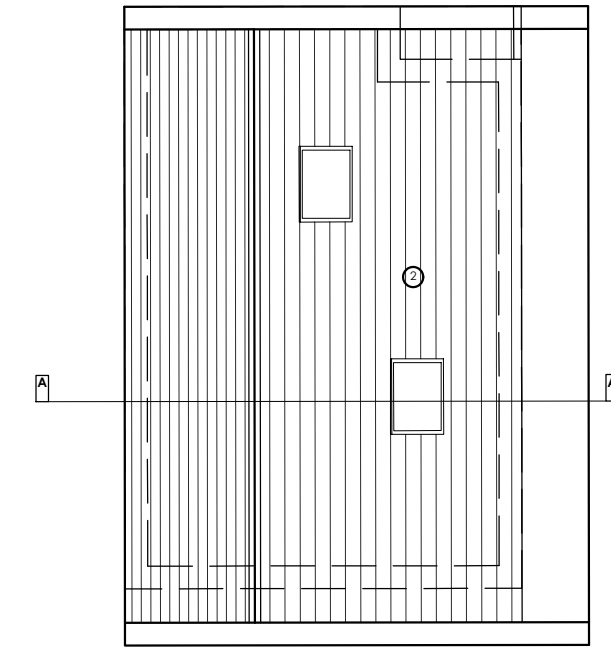


ROOF PLAN

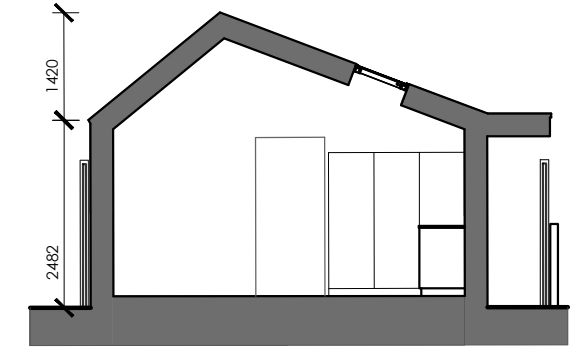


SECTION A-A

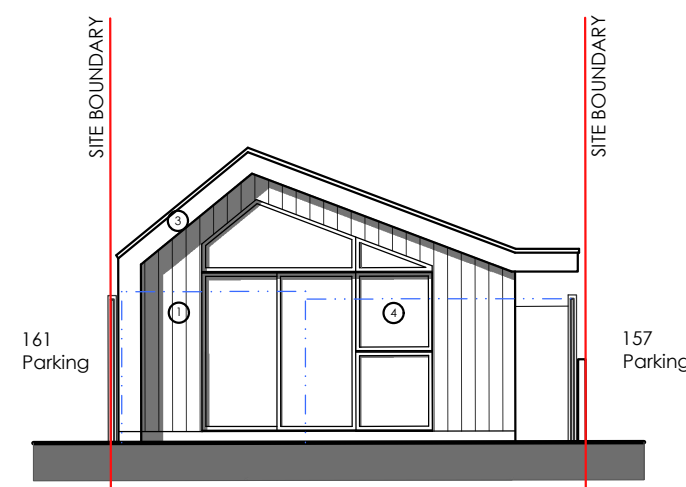


EAST, GARDEN FACING ELEVATION

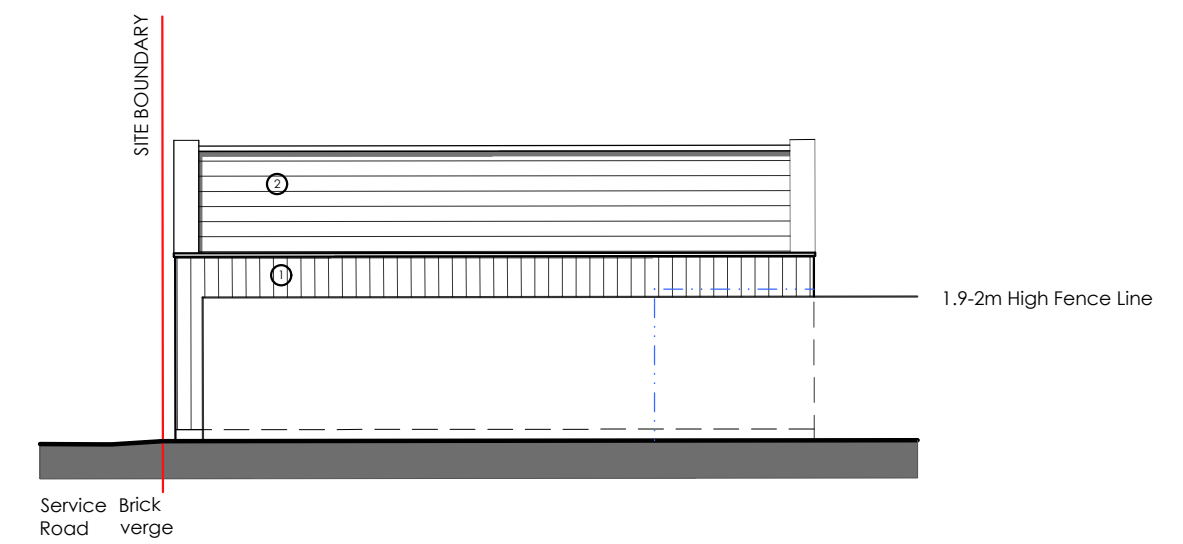

SOUTH, FACING BOUNDARY/ 161 PARKING

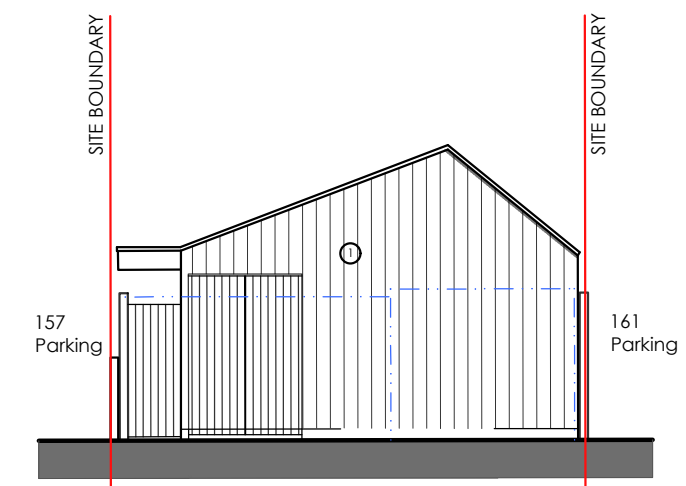

WEST, SERVICE ROAD ELEVATION

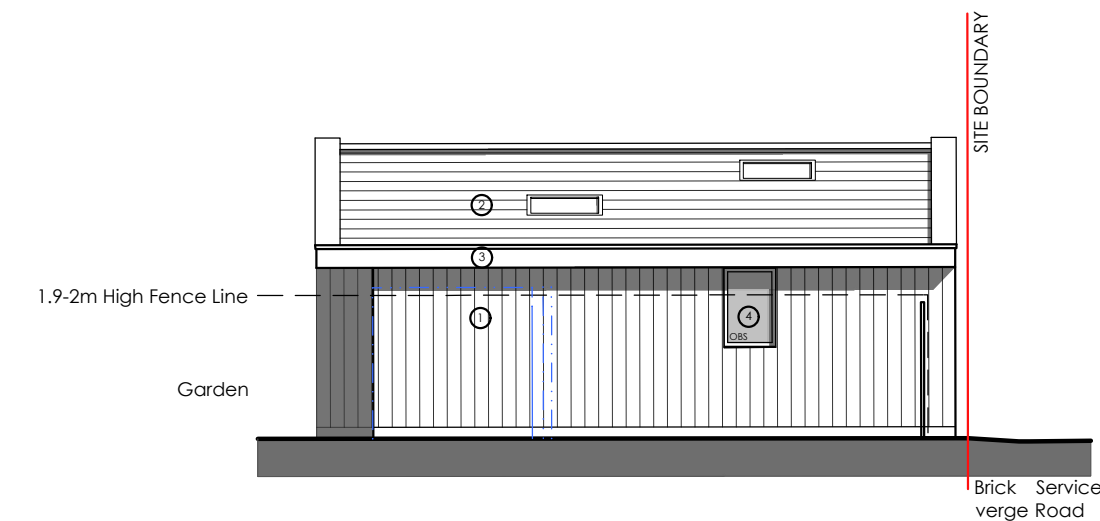

NORTH, FACING BOUNDARY/ 157 PARKING

NOTES:

Annex to be a subsidiary use to the existing property.
Annex to be erected over existing hard surface areas.
Self contained annex being created to house an elderly dependent relative.

WGADD

Address
WHITE + GRAYARCHITECTURE / DESIGN / DEVELOP LTD
159 Chamberlayne Road, Eastleigh, SOUTHAMPTON,
SO50 5JG.
16 Truleigh Drive, Portslade, BRIGHTON, BN41 2YQ.
Telephone
STEVEN (SOUTHAMPTON) 07909961007,
MARTIN (BRIGHTON) 07788175278
Email
whiteandgray@wgadd.co.uk
Website
www.wgadd.co.uk

Project Title
159 Chamberlayne Road SO50 5JG, Annex

Drawing Title
**Existing Site Layout, Proposed Site Layout,
proposed Floor Plans, Section A-A & Elevations.**


Drawing No
WG217 100-02

Issue Status
PLANNING ISSUE

Revision
P01

Scale
1:100 @A1

Date
June 2023

 

PROPOSED MATERIALS KEY

- GREY BLACK CLADDING BOARD
- GREY/ BLACK SLATE/ SLATE EFFECT ROOF TILES
- GREY/ BLACK FASCIA
- GREY/ BLACK FRAMED WINDOWS & DOORS

KEY

- Landscaped Areas To Be Demolished
- Obscured Windows
- Site boundary

This drawing has been produced for planning purposes only do not use for any other reason without prior consent of WGADD LTD, this drawing is copyright.