

General Notes


Scale from this drawing for planning purposes only.

Contractors are to check all dimensions on site prior to any construction work beginning.

This drawing, and all others associated with it, remain the property of King Architecture & Design and are not to be reproduced or amended without the written consent of King Architecture & Design .

Unauthorised use for any purpose is prohibited.

All work undertaken in collaboration with this drawing is to be undertaken to conform to current building regulations and all current building legislation, if divergencies from statutory requirements are shown on the drawings then these should be reported to King Architecture & Design immediately.

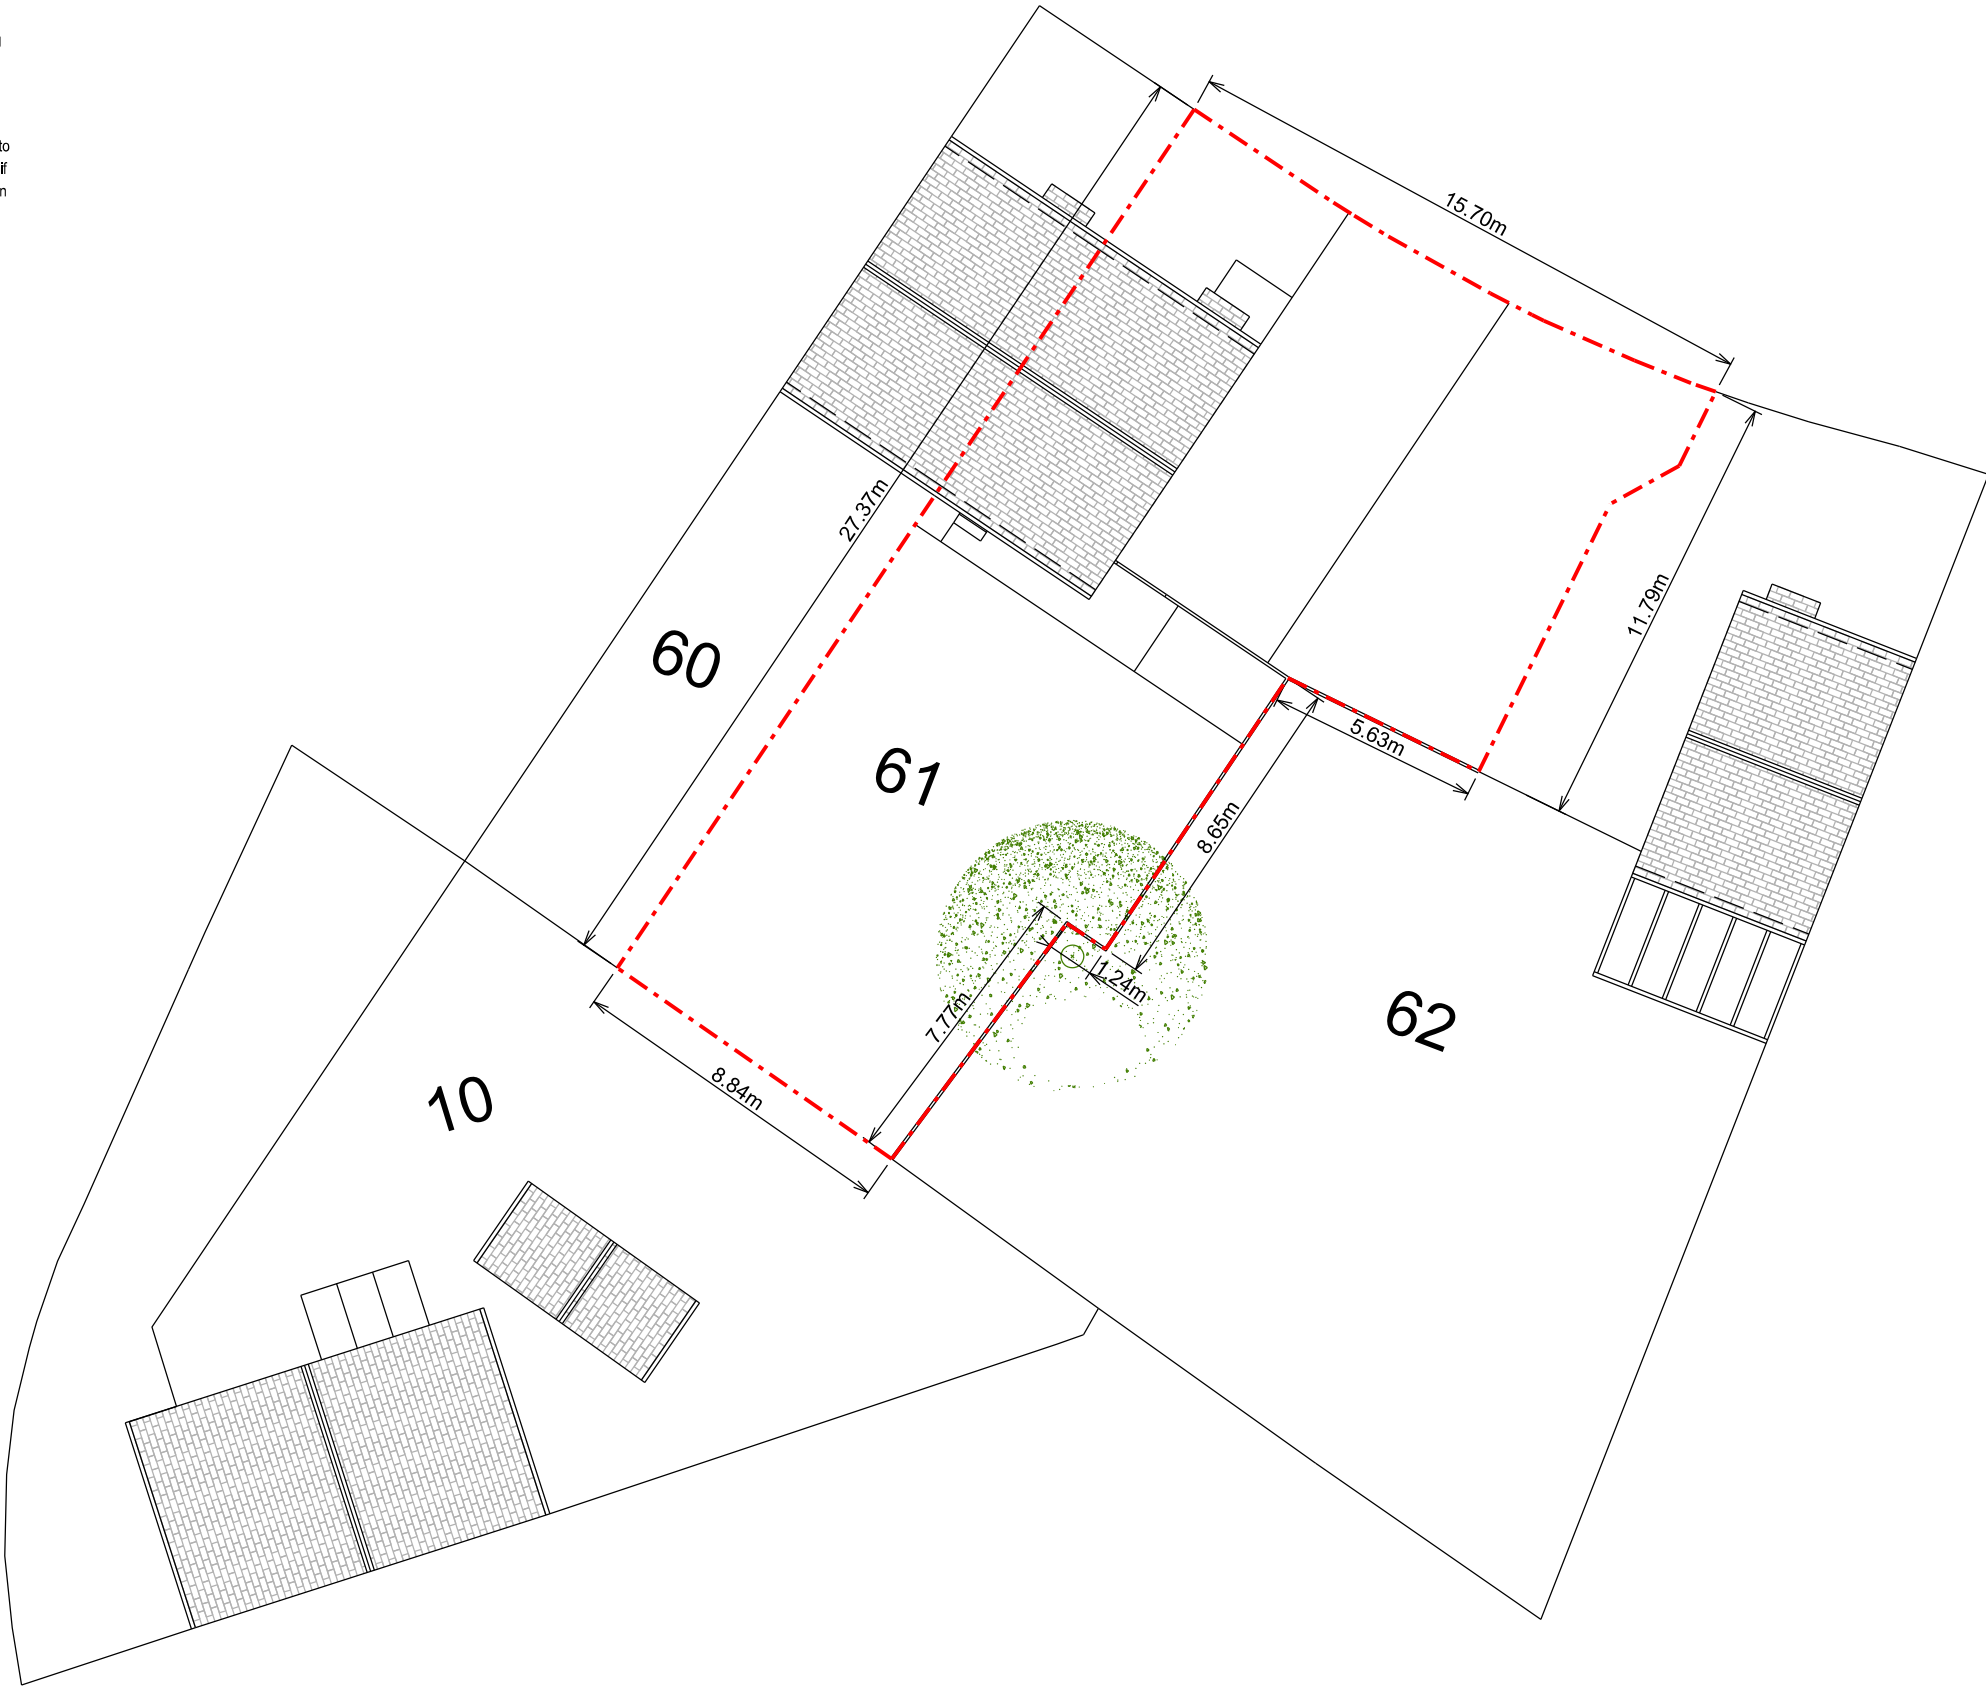


Page Size
A3

Scale
1:200



Orientation

 

Rev	Date	Description
Project Address		Client
61 Torridge Gardens, West End, Southampton, SO18 3NF		Solent Property Southern Ltd
		Local Authority
		Eastleigh Borough Council
Project Status		Drawing Description
Planning		Existing Site Plan
Project No.		Drawing No.
124		MS - 100
Date		Revision
14/07/2023		-

General Notes

Scale from this drawing for planning purposes only.

Contractors are to check all dimensions on site prior to any construction work beginning.


This drawing, and all others associated with it, remain the property of King Architecture & Design and are not to be reproduced or amended without the written consent of King Architecture & Design.

Unauthorised use for any purpose is prohibited.


All work undertaken in collaboration with this drawing is to be undertaken to conform to current building regulations and all current building legislation, if divergencies from statutory requirements are shown on the drawings then these should be reported to King Architecture & Design immediately.

39 Alresford Road
Winchester
SO23 0HG

W: www.kingarchitectureanddesign.co.uk
E: admin@kingarchitectureanddesign.co.uk
T: 079 5574 2966

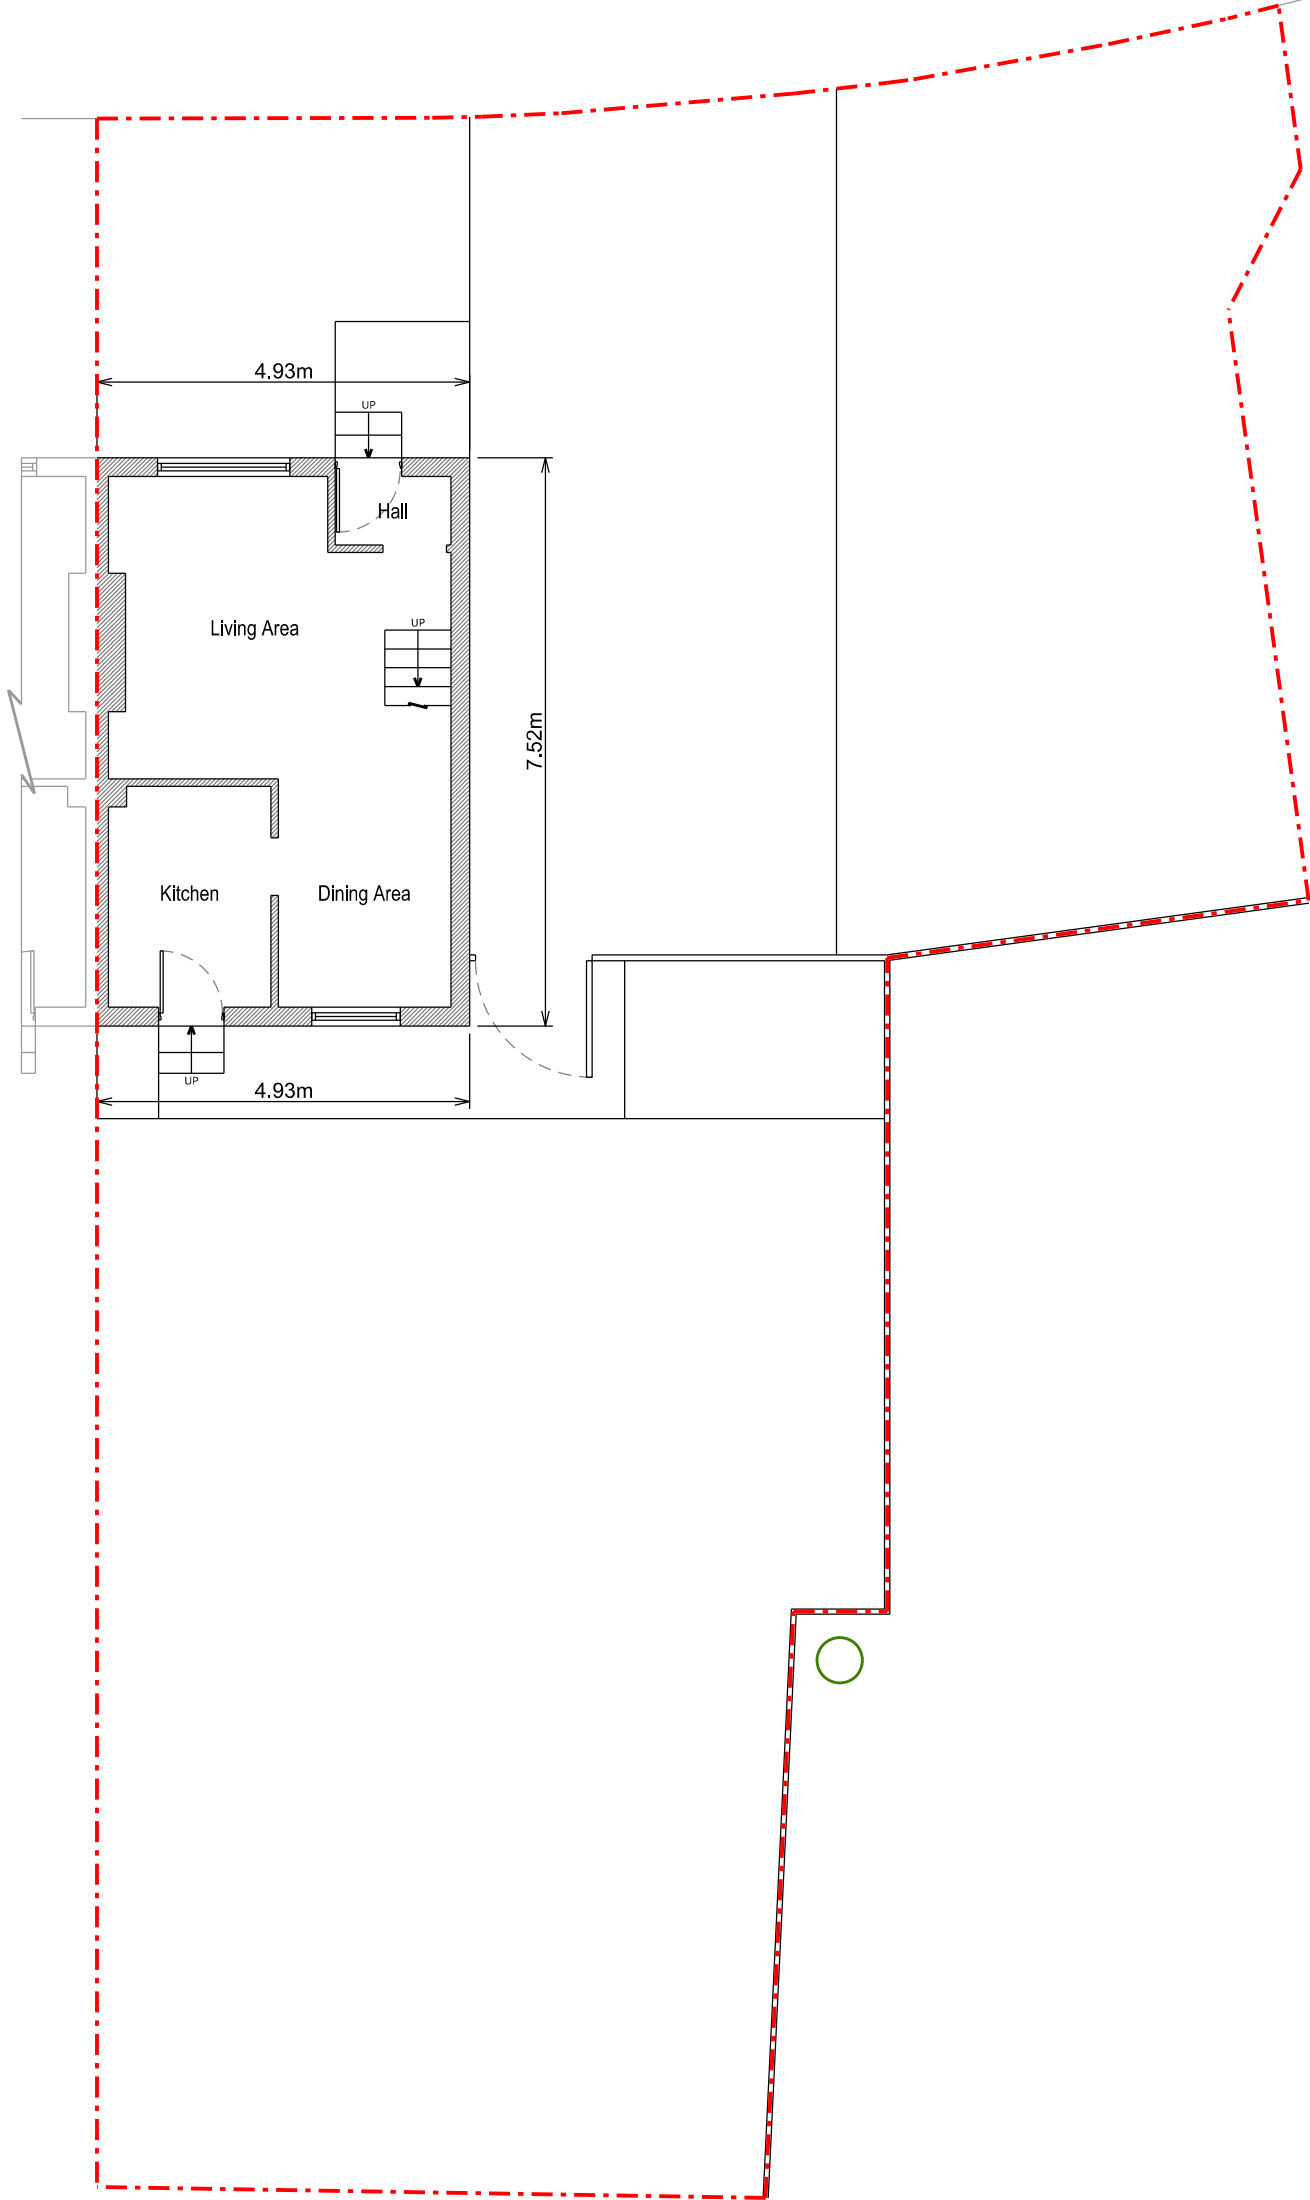

Ground Floor Plan

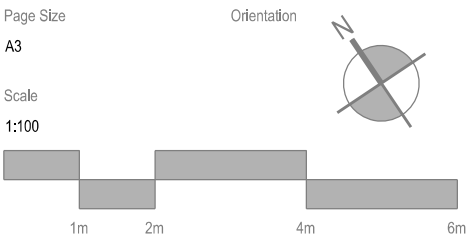

Rev	Date	Description
Project Address		
61 Torridge Gardens, West End, Southampton, SO18 3NF		Client Solent Property Southern Ltd
		Local Authority Eastleigh Borough Council
Project Status		
Planning		Drawing Description Existing Plan
Project No.		
124		Drawing No. MS - 101
Date		
14/07/2023		Revision -

General Notes

Scale from this drawing for planning purposes only.

Contractors are to check all dimensions on site prior to any construction work beginning.

This drawing, and all others associated with it, remain the property of King Architecture & Design and are not to be reproduced or amended without the written consent of King Architecture & Design.

Unauthorised use for any purpose is prohibited.

All work undertaken in collaboration with this drawing is to be undertaken to conform to current building regulations and all current building legislation, if divergencies from statutory requirements are shown on the drawings then these should be reported to King Architecture & Design immediately.

39 Alresford Road
Winchester
SO23 0HG


W: www.kingarchitectureanddesign.co.uk
E: admin@kingarchitectureanddesign.co.uk
T: 079 5574 2966



First Floor Plan

Page Size
A3

Scale
1:100

 

Orientation



Rev	Date	Description
Project Address		Client
61 Torridge Gardens, West End, Southampton, SO18 3NF		Solent Property Southern Ltd
		Local Authority
		Eastleigh Borough Council
Project Status		Drawing Description
Planning		Existing Plan
Project No.		Drawing No.
124		MS - 102
Date		Revision
14/07/2023		-

General Notes

Scale from this drawing for planning purposes only.

Contractors are to check all dimensions on site prior to any construction work beginning.


This drawing, and all others associated with it, remain the property of King Architecture & Design and are not to be reproduced or amended without the written consent of King Architecture & Design.

Unauthorised use for any purpose is prohibited.

All work undertaken in collaboration with this drawing is to be undertaken to conform to current building regulations and all current building legislation, if divergencies from statutory requirements are shown on the drawings then these should be reported to King Architecture & Design immediately.

39 Alresford Road
Winchester
SO23 0HG


W: www.kingarchitectureanddesign.co.uk
E: admin@kingarchitectureanddesign.co.uk
T: 079 5574 2966

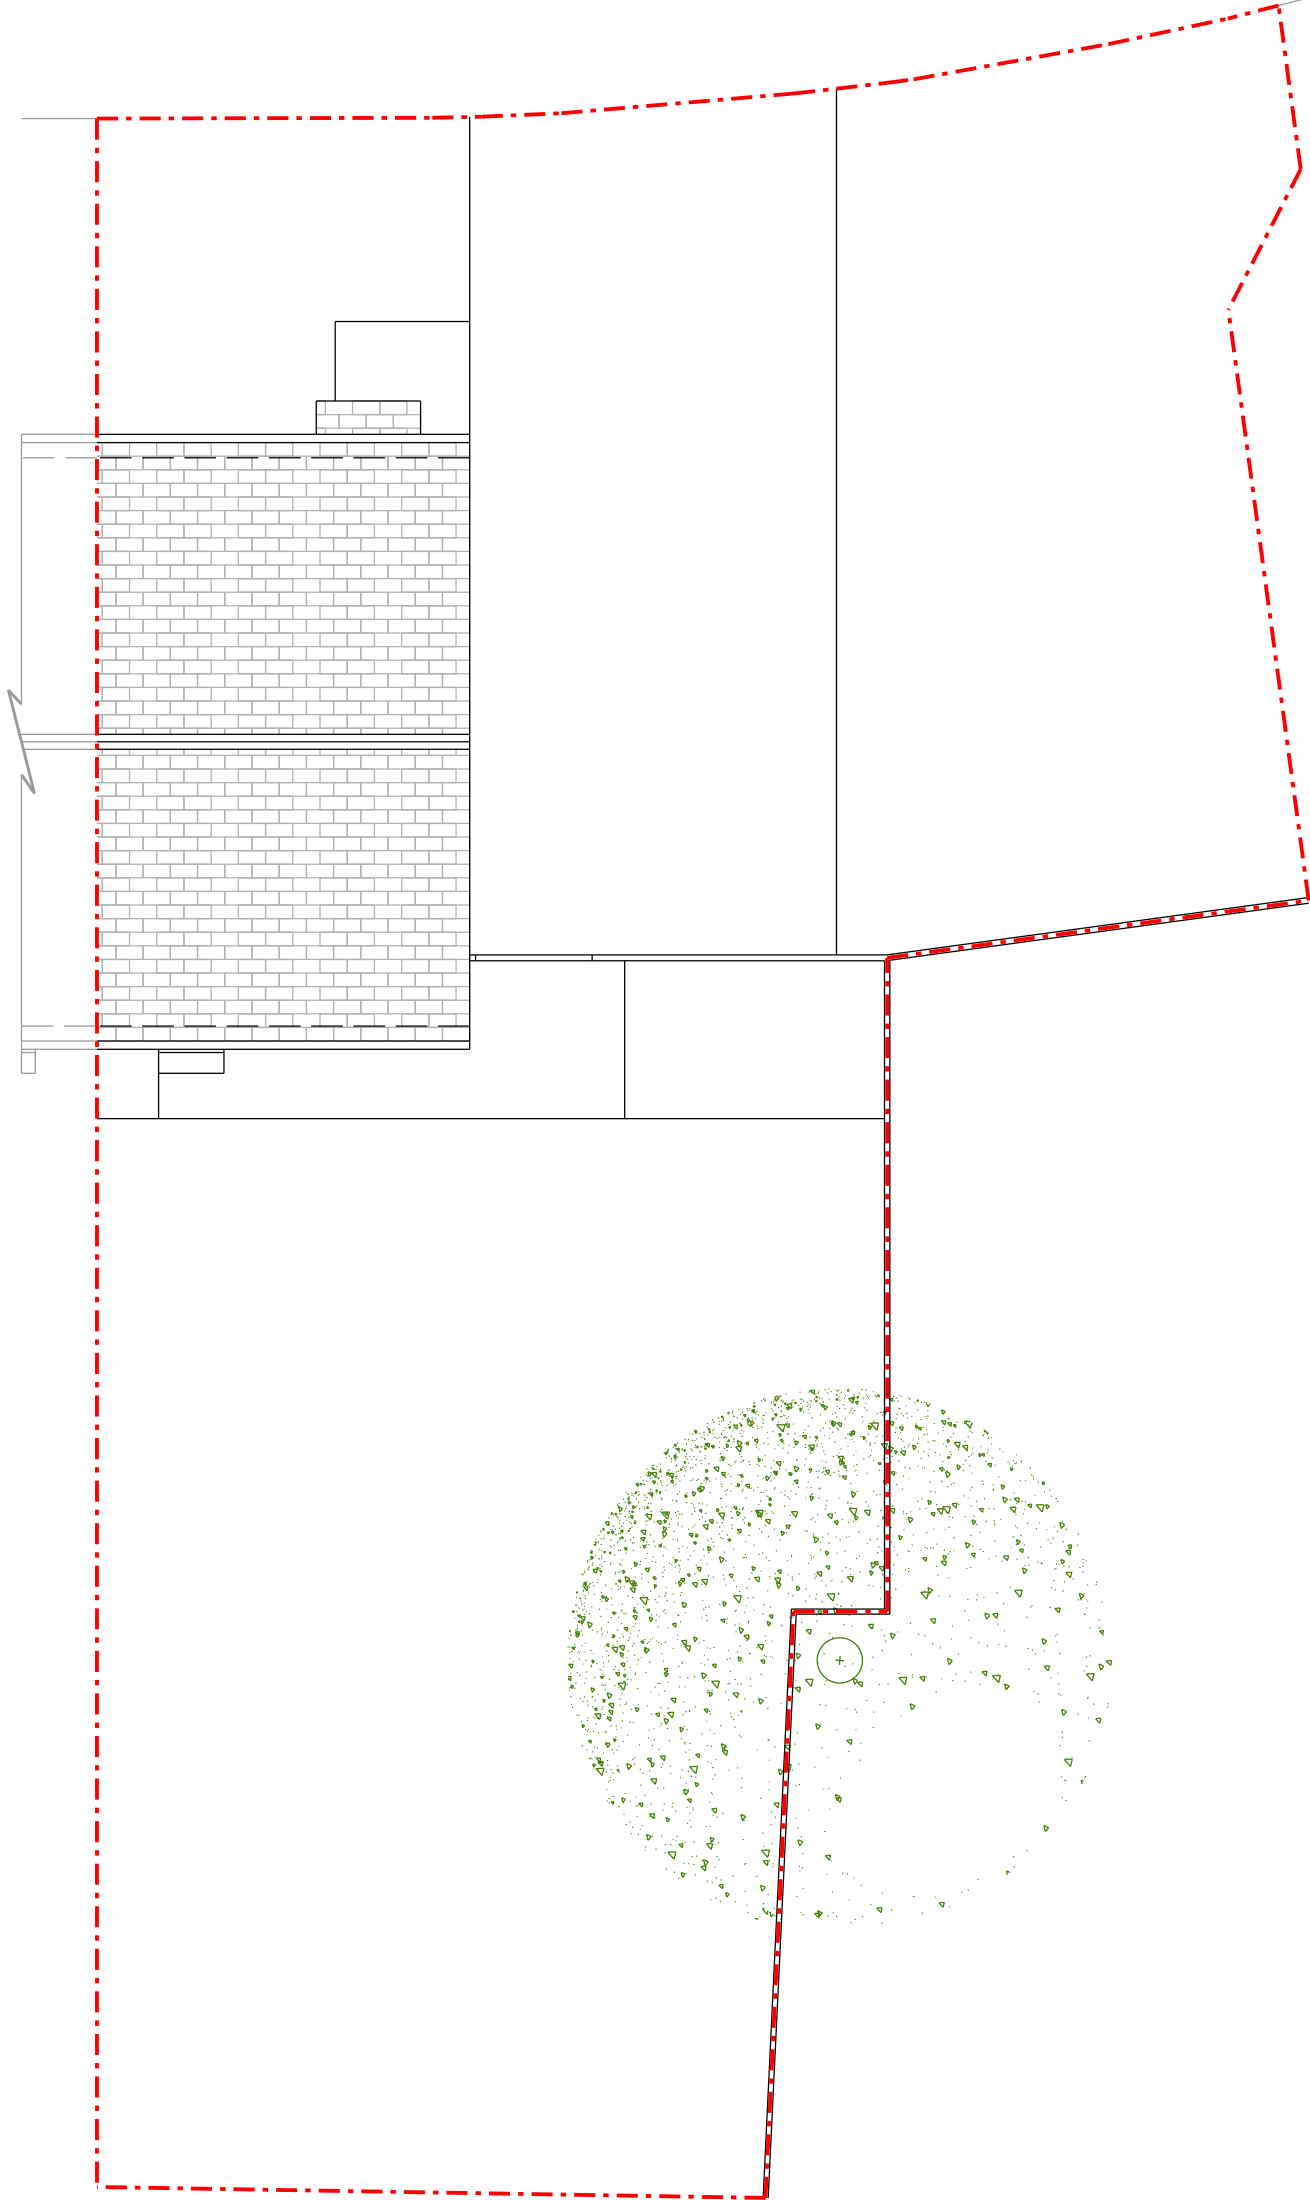


Roof Plan

Page Size
A3

Scale
1:100

 

Orientation

 

Rev	Date	Description
Project Address		Client
61 Torridge Gardens, West End, Southampton, SO18 3NF		Solent Property Southern Ltd
		Local Authority
		Eastleigh Borough Council
Project Status		Drawing Description
Planning		Existing Plan
Project No.		Drawing No.
124		MS - 103
Date		Revision
14/07/2023		-

General Notes

Scale from this drawing for planning purposes only.

Contractors are to check all dimensions on site prior to any construction work beginning.


This drawing, and all others associated with it, remain the property of King Architecture & Design and are not to be reproduced or amended without the written consent of King Architecture & Design.

Unauthorised use for any purpose is prohibited.


All work undertaken in collaboration with this drawing is to be undertaken to conform to current building regulations and all current building legislation, if divergencies from statutory requirements are shown on the drawings then these should be reported to King Architecture & Design immediately.



Front Elevation

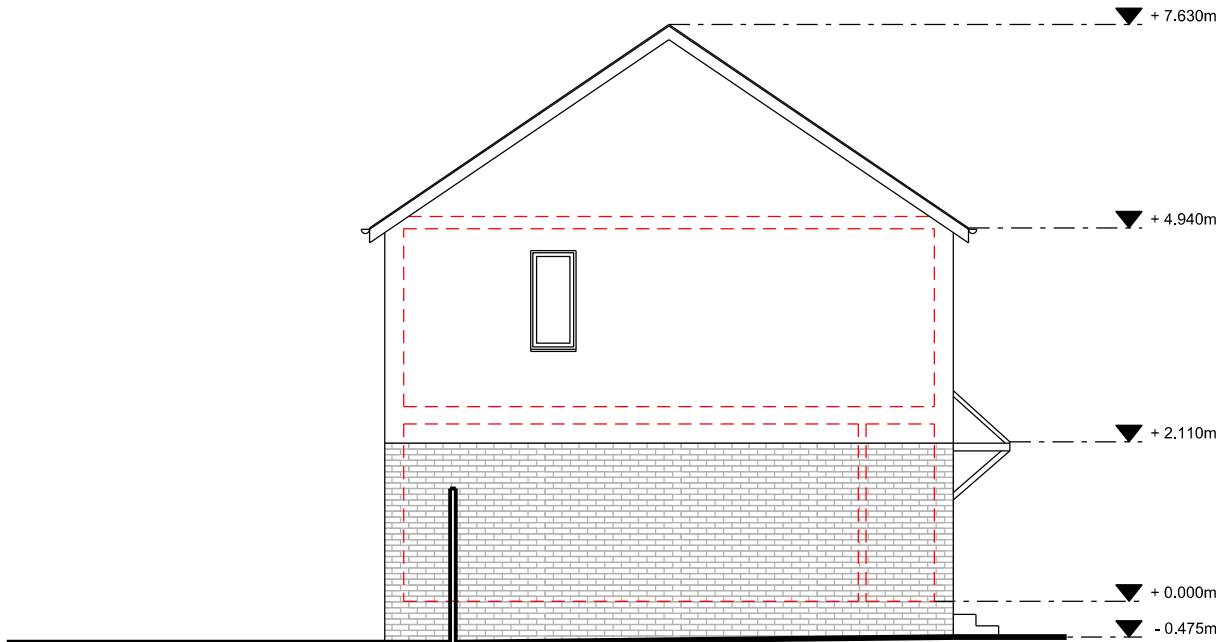

Side Elevation

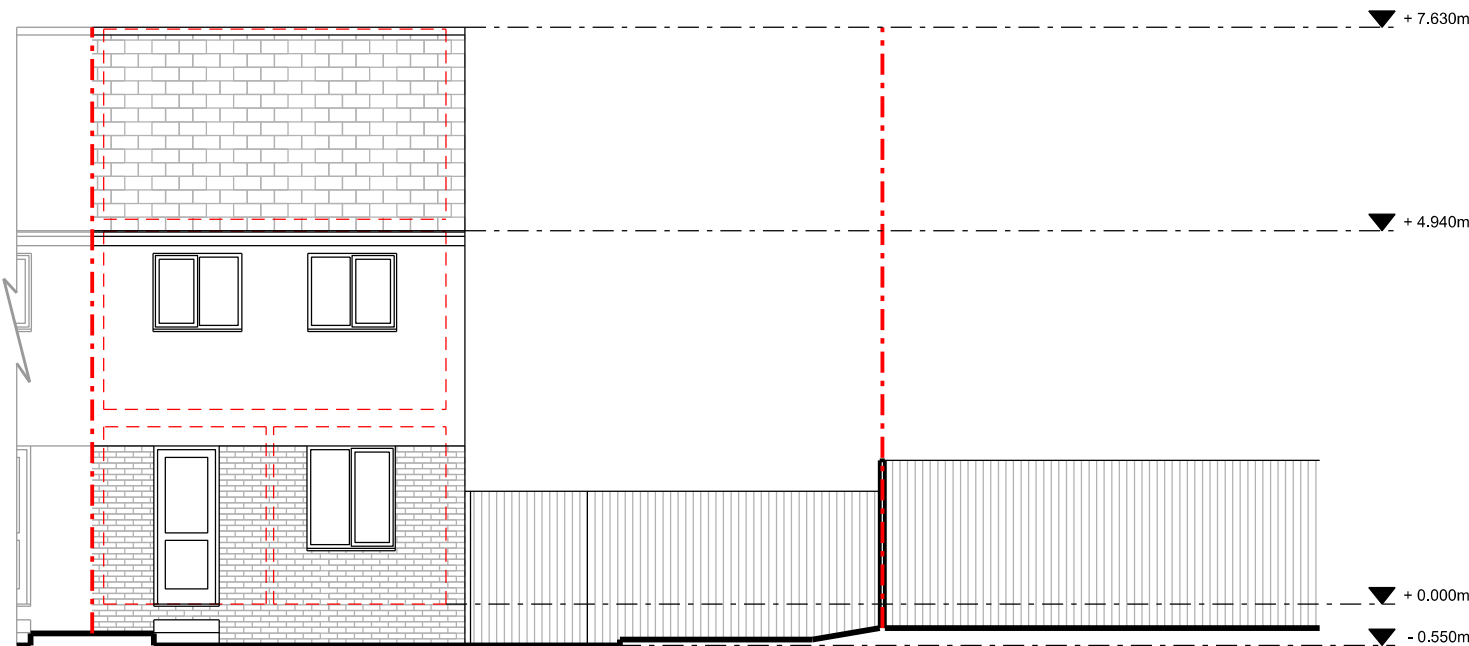


Rear Elevation

Page Size

A3

Scale

1:100

 

K | A | D

King Architecture & Design

39 Alresford Road

Winchester

SO23 0HG

W: www.kingarchitectureanddesign.co.uk

E: admin@kingarchitectureanddesign.co.uk

T: 079 5574 2966

Existing Materials

Walls

- Red brick
- White render

Roof

- Brown concrete tile

Windows

- White uPVC

Doors

- White uPVC
- White painted timber

Guttering, Downpipes & Fascias

- Black uPVC

Rev	Date	Description
Project Address	Client	
61 Torridge Gardens, West End, Southampton, SO18 3NF	Solent Property Southern Ltd	
	Local Authority	
	Eastleigh Borough Council	
Project Status	Drawing Description	
Planning	Existing Elevations	
Project No.	Drawing No.	
124	MS - 201	
Date	Revision	
14/07/2023	-	