

General Notes

Scale from this drawing for planning purposes only.

Contractors are to check all dimensions on site prior to any contruction work beginning.

This drawing, and all others associated with it, remain the property of King Architecture & Design and are not to be reproduced or amended without the written consent of King Architecture & Design .

Unauthorised use for any purpose is prohibited.


All work undertaken in collaboration with this drawing is to be undertaken to conform to current building regulations and all current building legislation, if divergencies from statutory requirements are shown on the drawings then these should be reported to King Architecture & Design immediately.

K | A | D

King Architecture & Design

39 Alresford Road
Winchester
SO23 0HG

W: www.kingarchitectureanddesign.co.uk
E: admin@kingarchitectureanddesign.co.uk
T: 079 5574 2966

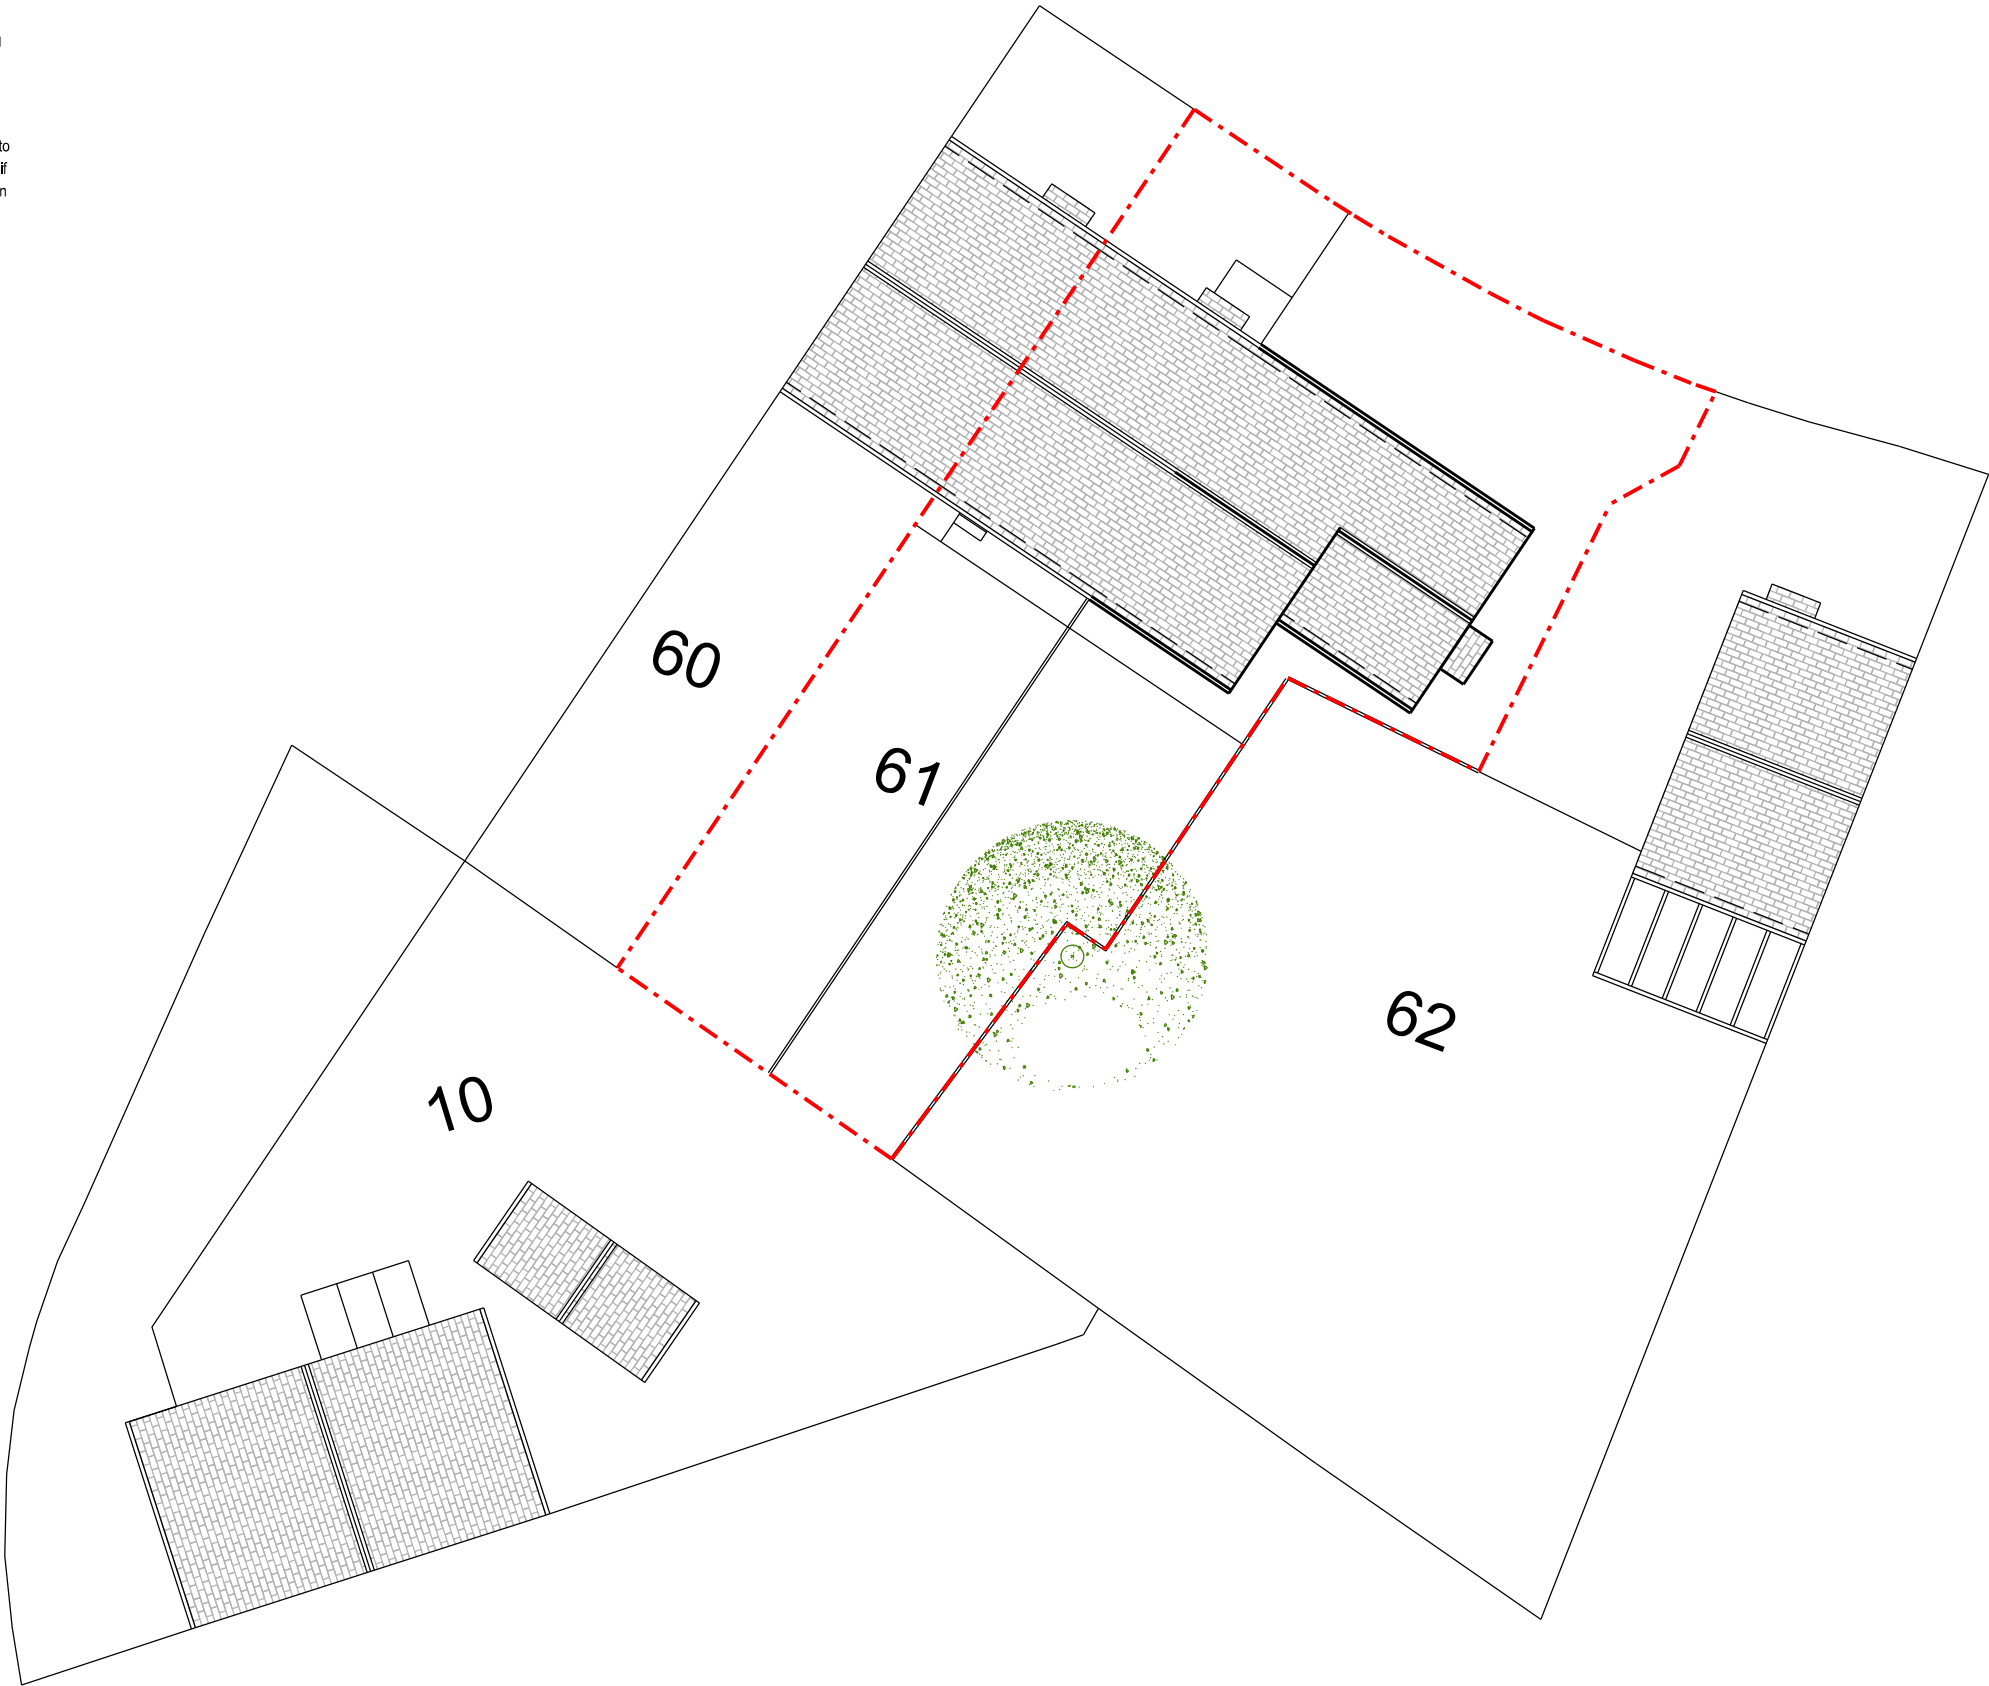


Page Size
A3

Scale
1:200



Orientation

 

Rev	Date	Description
Project Address		Client
61 Torridge Gardens, West End, Southampton, SO18 3NF		Solent Property Southern Ltd
		Local Authority
		Eastleigh Borough Council
Project Status		Drawing Description
Planning		Proposed Site Plan
Project No.		Drawing No.
124		P - 100
Date		Revision
14/07/2023		-

General Notes

Scale from this drawing for planning purposes only.

Contractors are to check all dimensions on site prior to any construction work beginning.

This drawing, and all others associated with it, remain the property of King Architecture & Design and are not to be reproduced or amended without the written consent of King Architecture & Design.

Unauthorised use for any purpose is prohibited.


All work undertaken in collaboration with this drawing is to be undertaken to conform to current building regulations and all current building legislation, if divergencies from statutory requirements are shown on the drawings then these should be reported to King Architecture & Design immediately.

K | A | D

King Architecture & Design

39 Alresford Road
Winchester
SO23 0HG

W: www.kingarchitectureanddesign.co.uk
E: admin@kingarchitectureanddesign.co.uk
T: 079 5574 2966

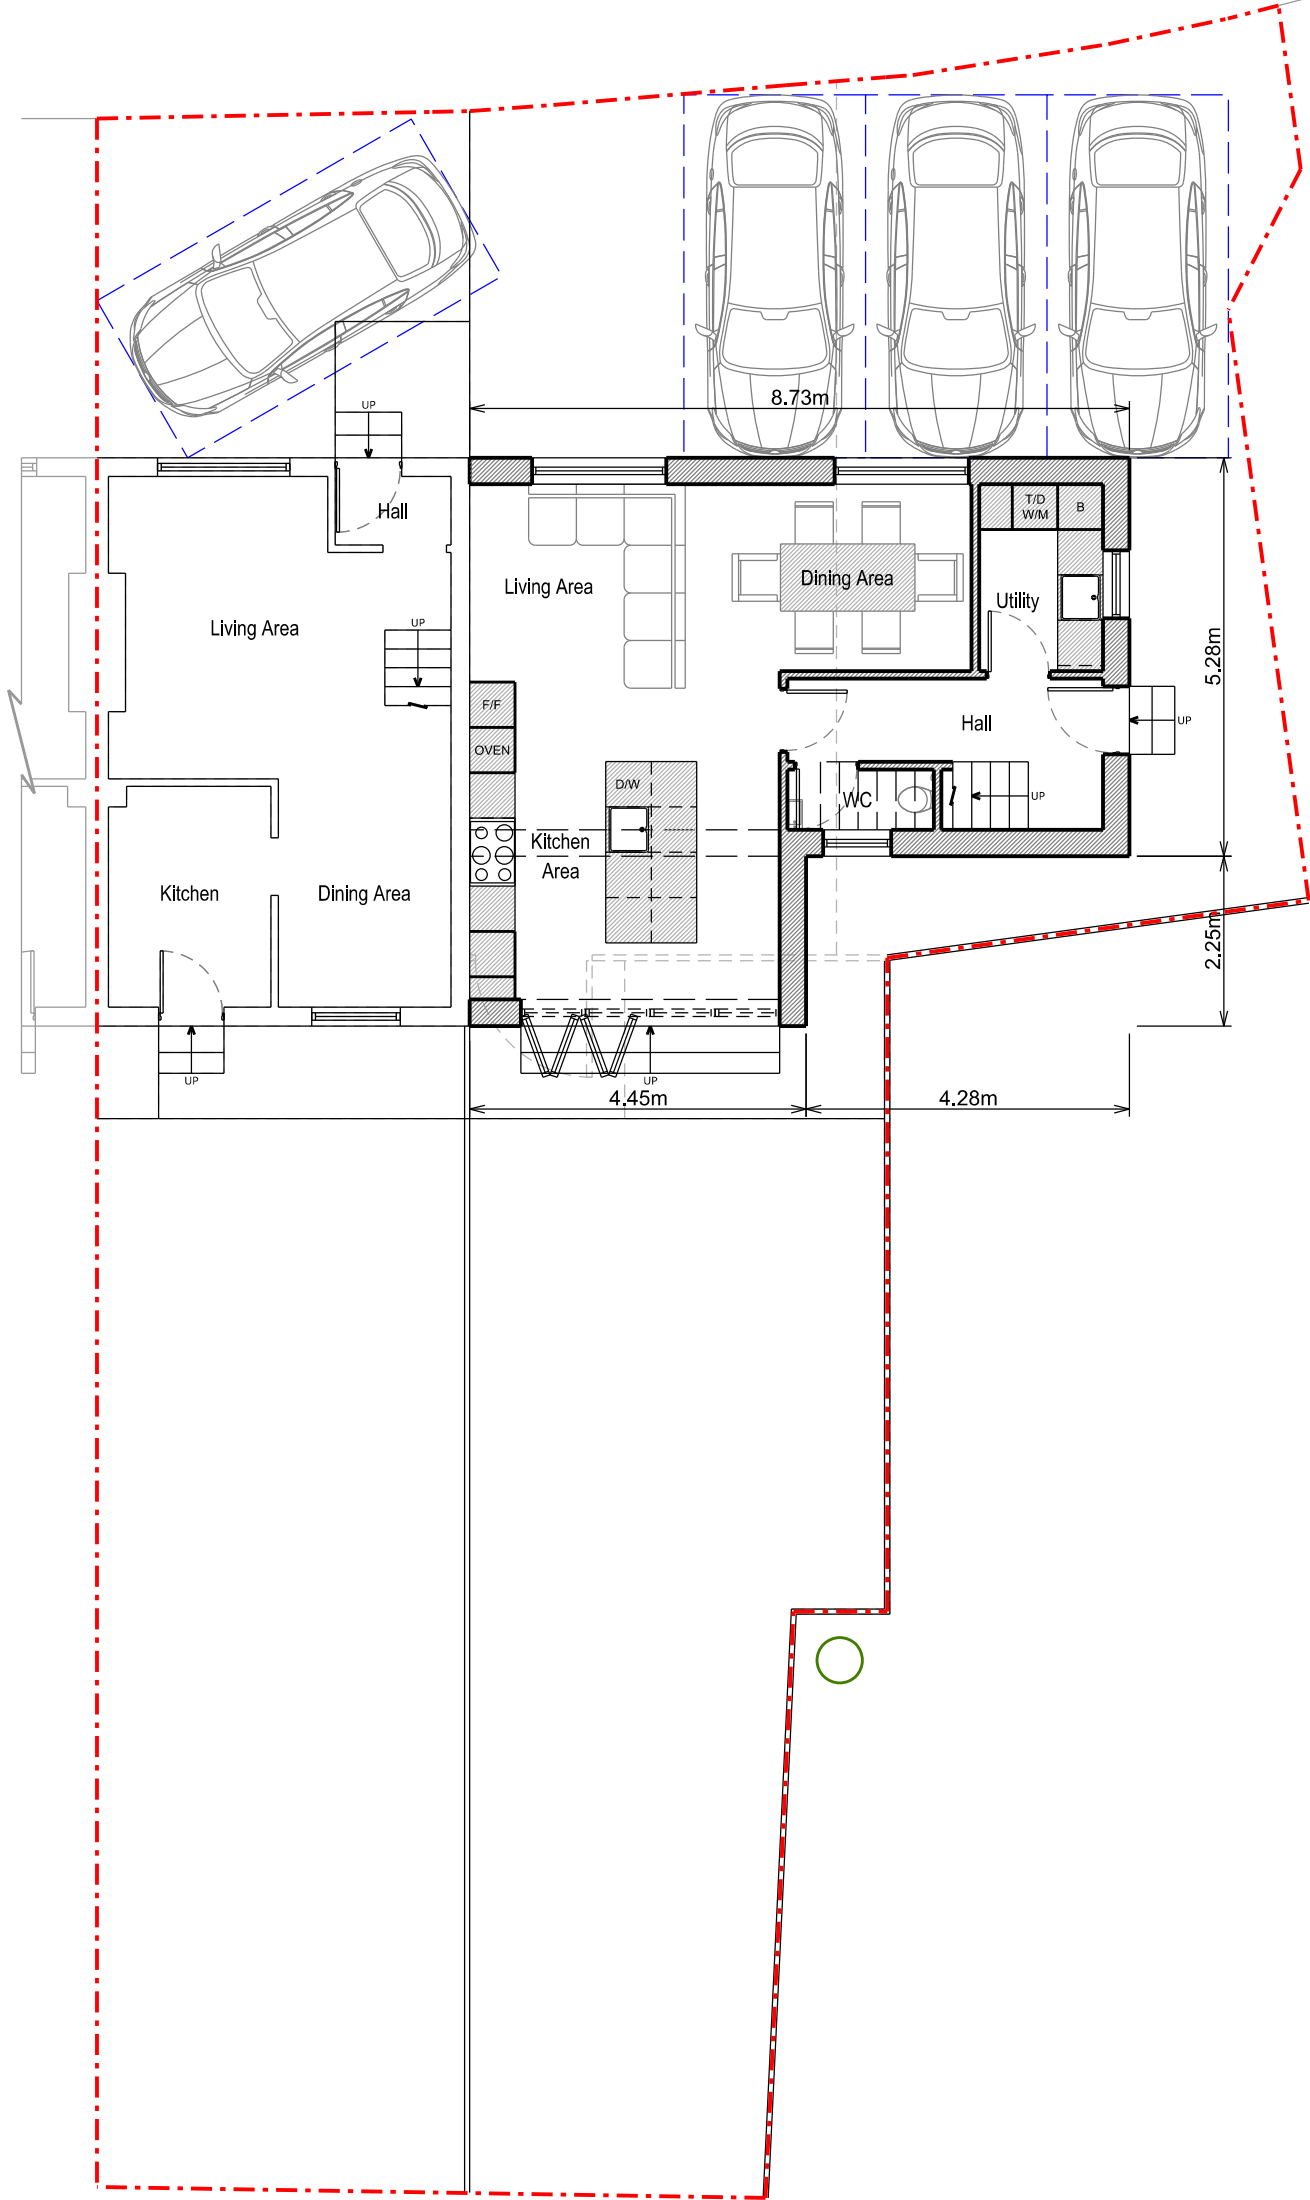

Ground Floor Plan

Page Size
A3

Scale
1:100



Orientation



Rev	Date	Description
Project Address		
61 Torridge Gardens, West End, Southampton, SO18 3NF		Client Solent Property Southern Ltd
Project Status		Local Authority
Planning		Eastleigh Borough Council
Drawing Description		Proposed Plan
Drawing No.		P - 101
Revision		
Date		
14/07/2023		

General Notes

Scale from this drawing for planning purposes only.

Contractors are to check all dimensions on site prior to any construction work beginning.


This drawing, and all others associated with it, remain the property of King Architecture & Design and are not to be reproduced or amended without the written consent of King Architecture & Design.

Unauthorised use for any purpose is prohibited.

All work undertaken in collaboration with this drawing is to be undertaken to conform to current building regulations and all current building legislation, if divergencies from statutory requirements are shown on the drawings then these should be reported to King Architecture & Design immediately.

39 Alresford Road
Winchester
SO23 0HG

W: www.kingarchitectureanddesign.co.uk
E: admin@kingarchitectureanddesign.co.uk
T: 079 5574 2966

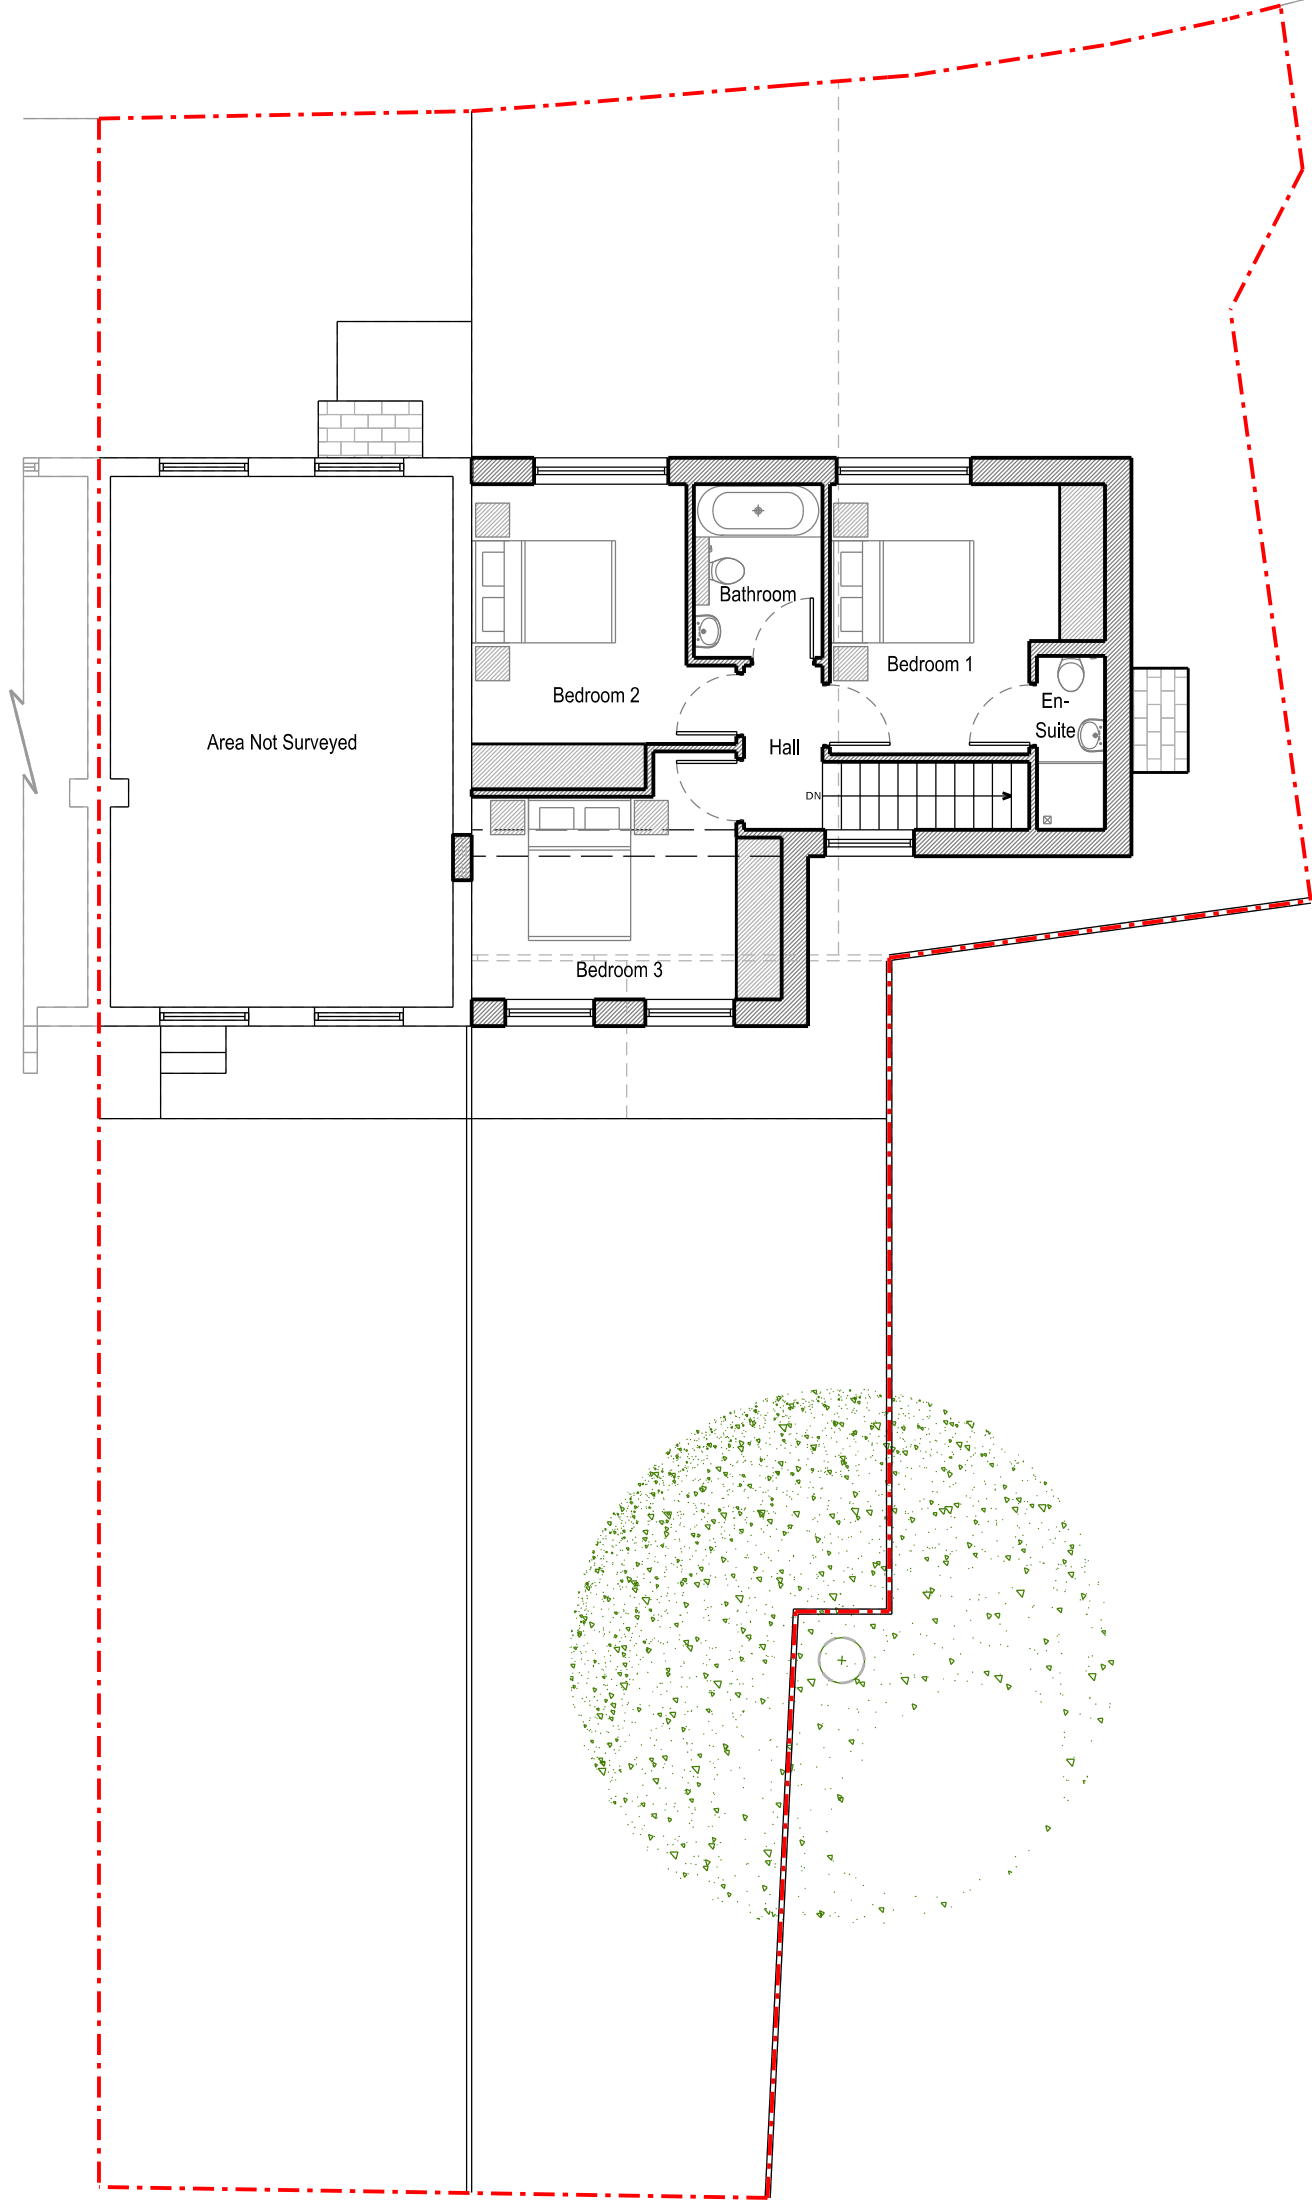

First Floor Plan

Page Size
A3

Scale
1:100



Orientation



Rev	Date	Description
Project Address		Client
61 Torridge Gardens, West End, Southampton, SO18 3NF		Solent Property Southern Ltd
		Local Authority
		Eastleigh Borough Council
Project Status		Drawing Description
Planning		Proposed Plan
Project No.		Drawing No.
124		P - 102
Date		Revision
14/07/2023		-

General Notes

Scale from this drawing for planning purposes only.

Contractors are to check all dimensions on site prior to any construction work beginning.


This drawing, and all others associated with it, remain the property of King Architecture & Design and are not to be reproduced or amended without the written consent of King Architecture & Design.

Unauthorised use for any purpose is prohibited.

All work undertaken in collaboration with this drawing is to be undertaken to conform to current building regulations and all current building legislation, if divergencies from statutory requirements are shown on the drawings then these should be reported to King Architecture & Design immediately.

39 Alresford Road
Winchester
SO23 0HG

W: www.kingarchitectureanddesign.co.uk
E: admin@kingarchitectureanddesign.co.uk
T: 079 5574 2966

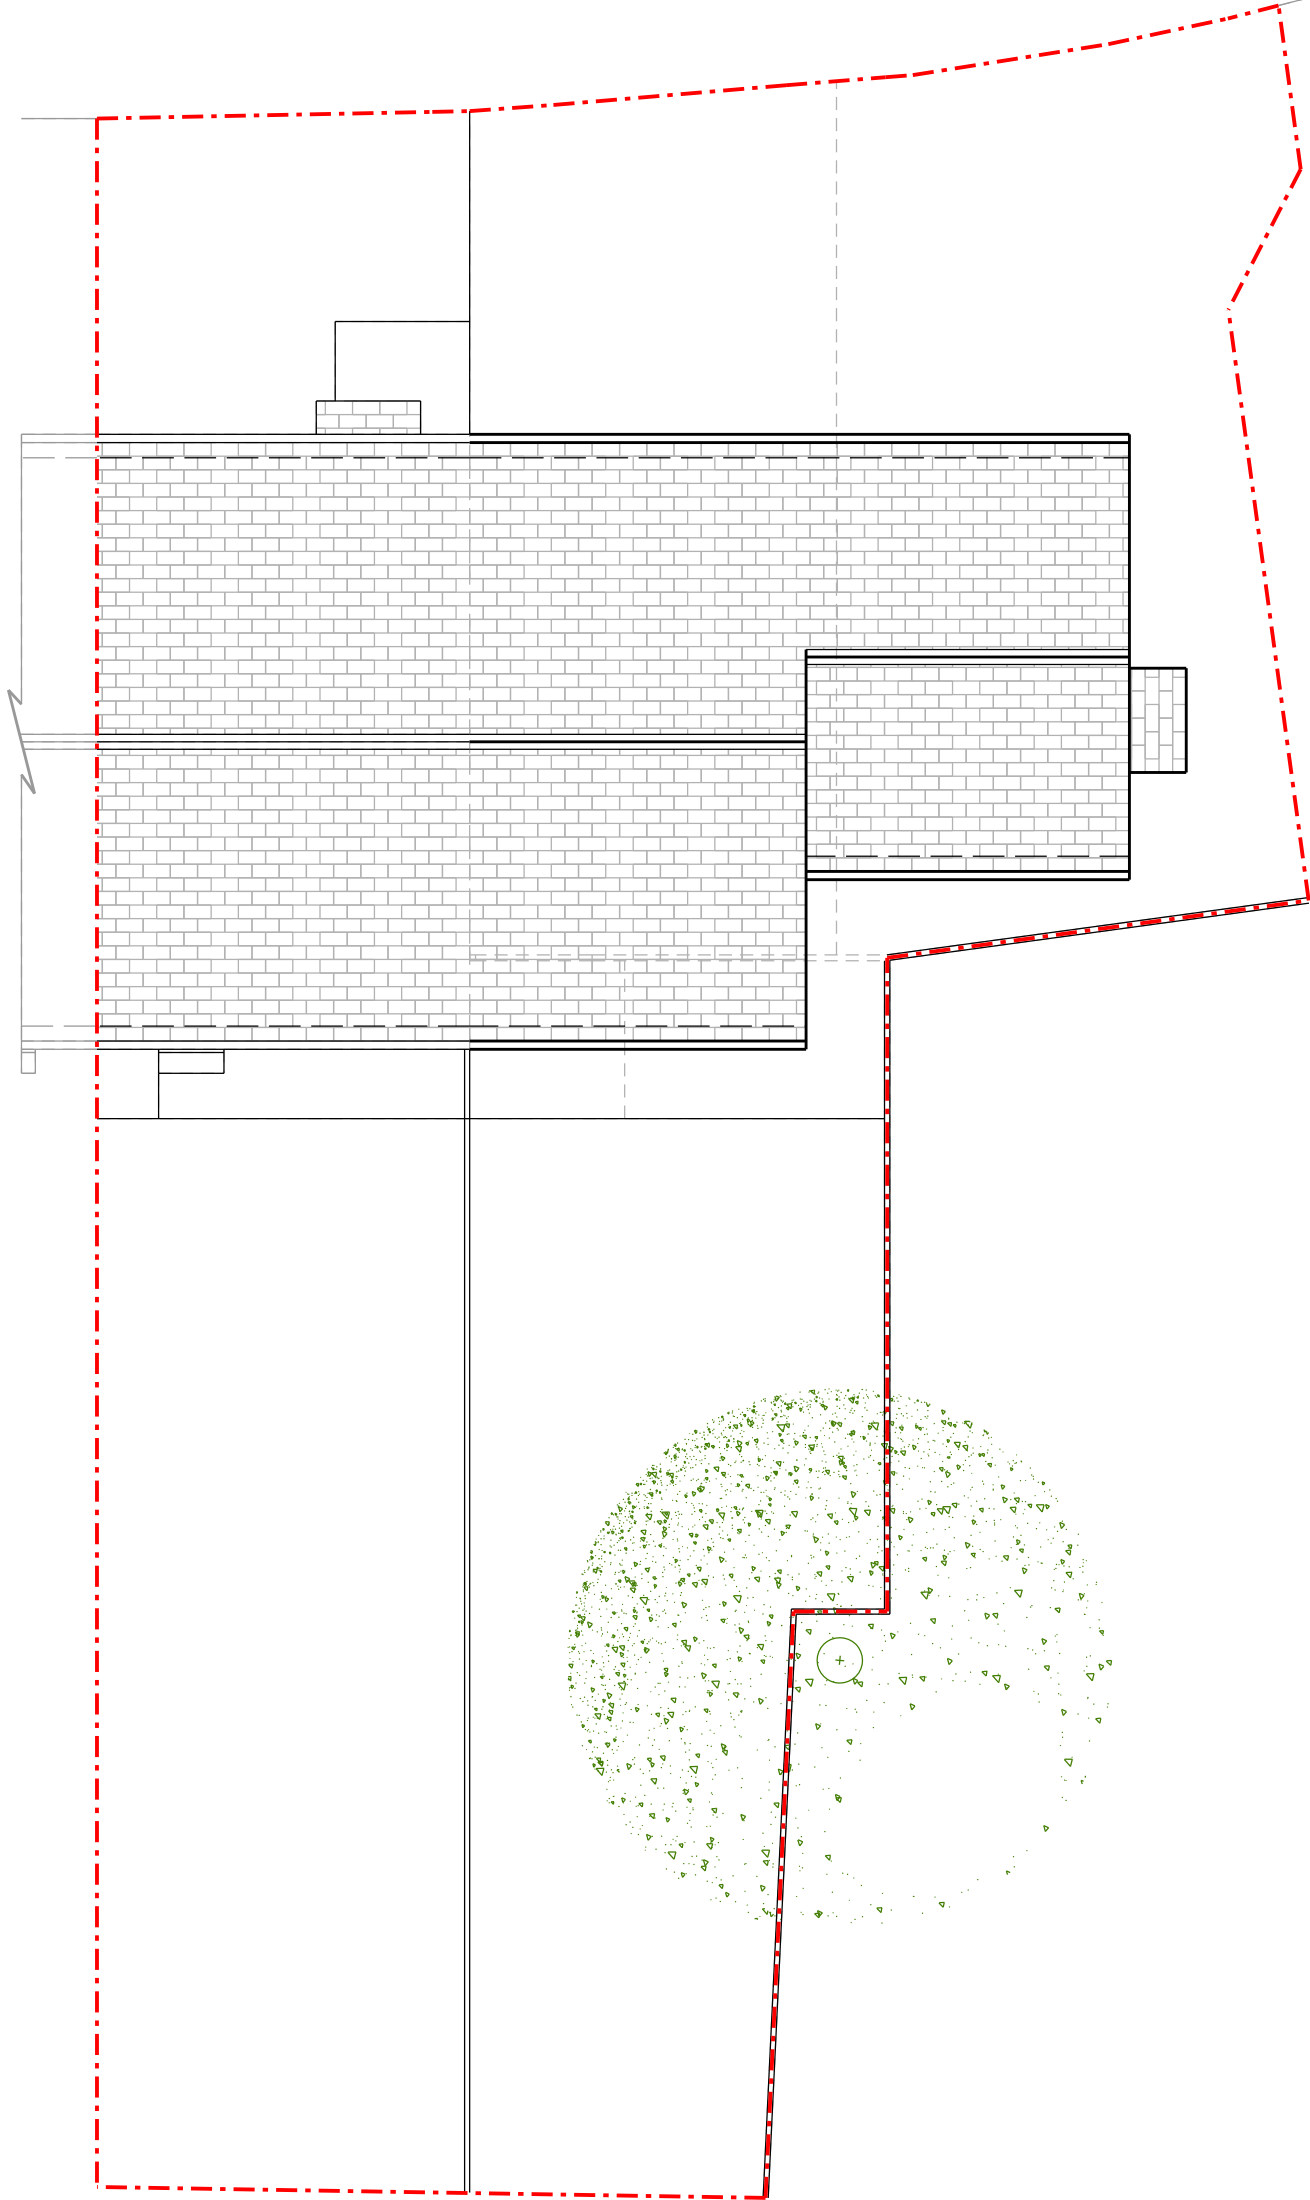

Roof Plan

Page Size
A3

Scale
1:100



Orientation



Rev	Date	Description
Project Address		Client
61 Torridge Gardens, West End, Southampton, SO18 3NF		Solent Property Southern Ltd
		Local Authority
		Eastleigh Borough Council
Project Status		Drawing Description
Planning		Proposed Plan
Project No.		Drawing No.
124		P - 103
Date		Revision
14/07/2023		-

General Notes

Scale from this drawing for planning purposes only.

Contractors are to check all dimensions on site prior to any construction work beginning.

This drawing, and all others associated with it, remain the property of King Architecture & Design and are not to be reproduced or amended without the written consent of King Architecture & Design.

Unauthorised use for any purpose is prohibited.

All work undertaken in collaboration with this drawing is to be undertaken to conform to current building regulations and all current building legislation, if divergencies from statutory requirements are shown on the drawings then these should be reported to King Architecture & Design immediately.

39 Alresford Road
Winchester
SO23 0HG

W: www.kingarchitectureanddesign.co.uk
E: admin@kingarchitectureanddesign.co.uk
T: 079 5574 2966

Proposed Materials

Walls

- Red brick
- White render

Roof

- Brown concrete tile

Windows

- White uPVC

Doors


- White uPVC
- White painted timber

Guttering, Downpipes & Fascias


- Black uPVC



Front Elevation

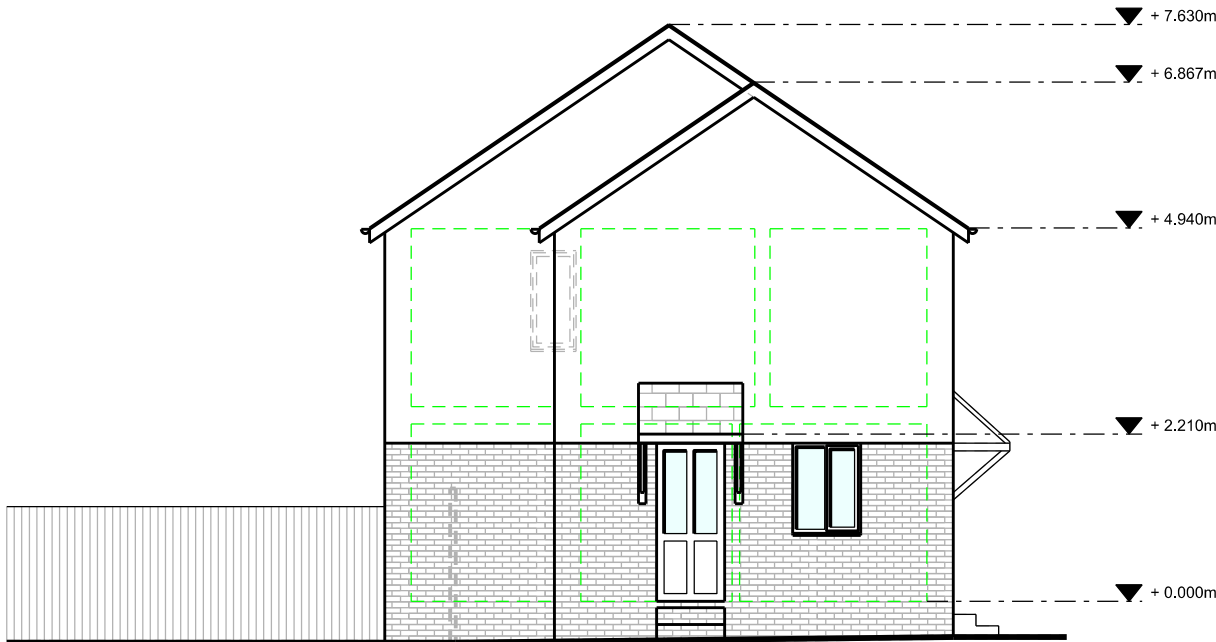

Side Elevation

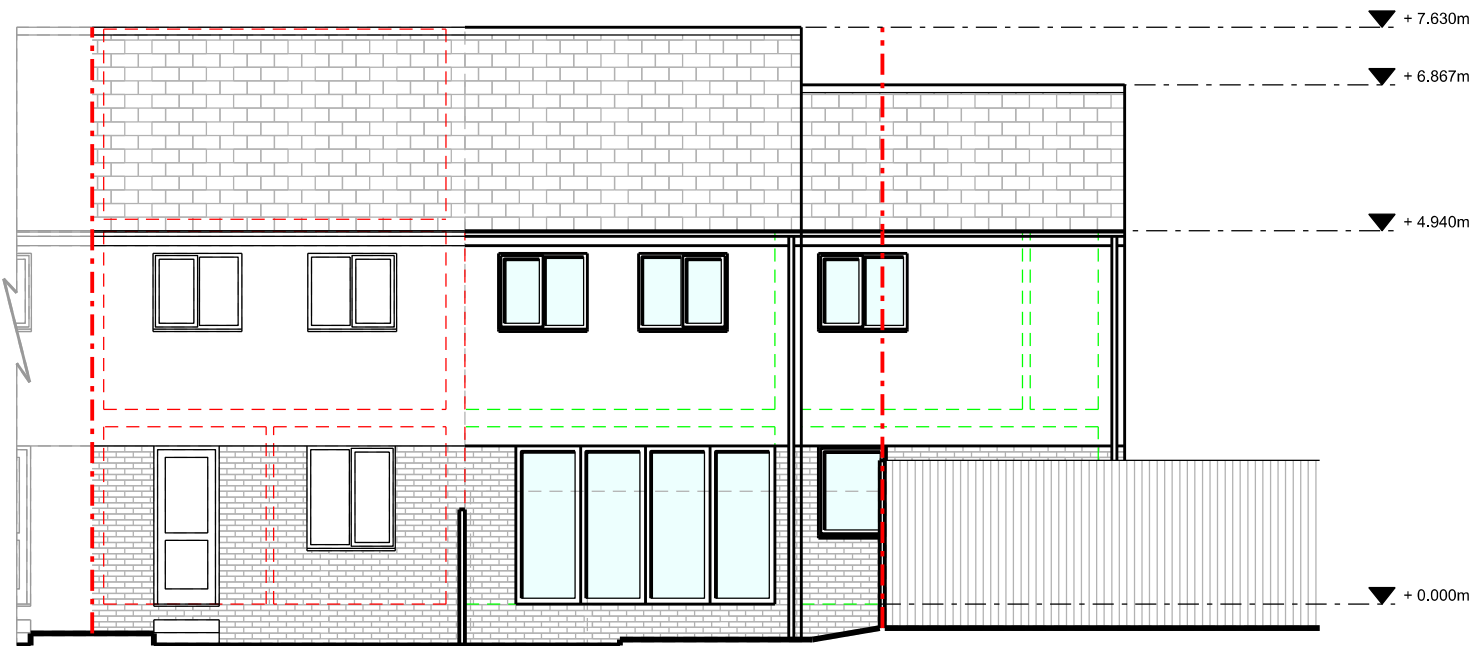


Rear Elevation

Page Size

A3

Scale

1:100

 

Rev Date Description

Project Address	Client
61 Torridge Gardens, West End, Southampton, SO18 3NF	Solent Property Southern Ltd
	Local Authority
	Eastleigh Borough Council

Project Status	Drawing Description
Planning	Proposed Elevations

Project No.	Drawing No.
124	P - 201

Date	Revision
14/07/2023	-