



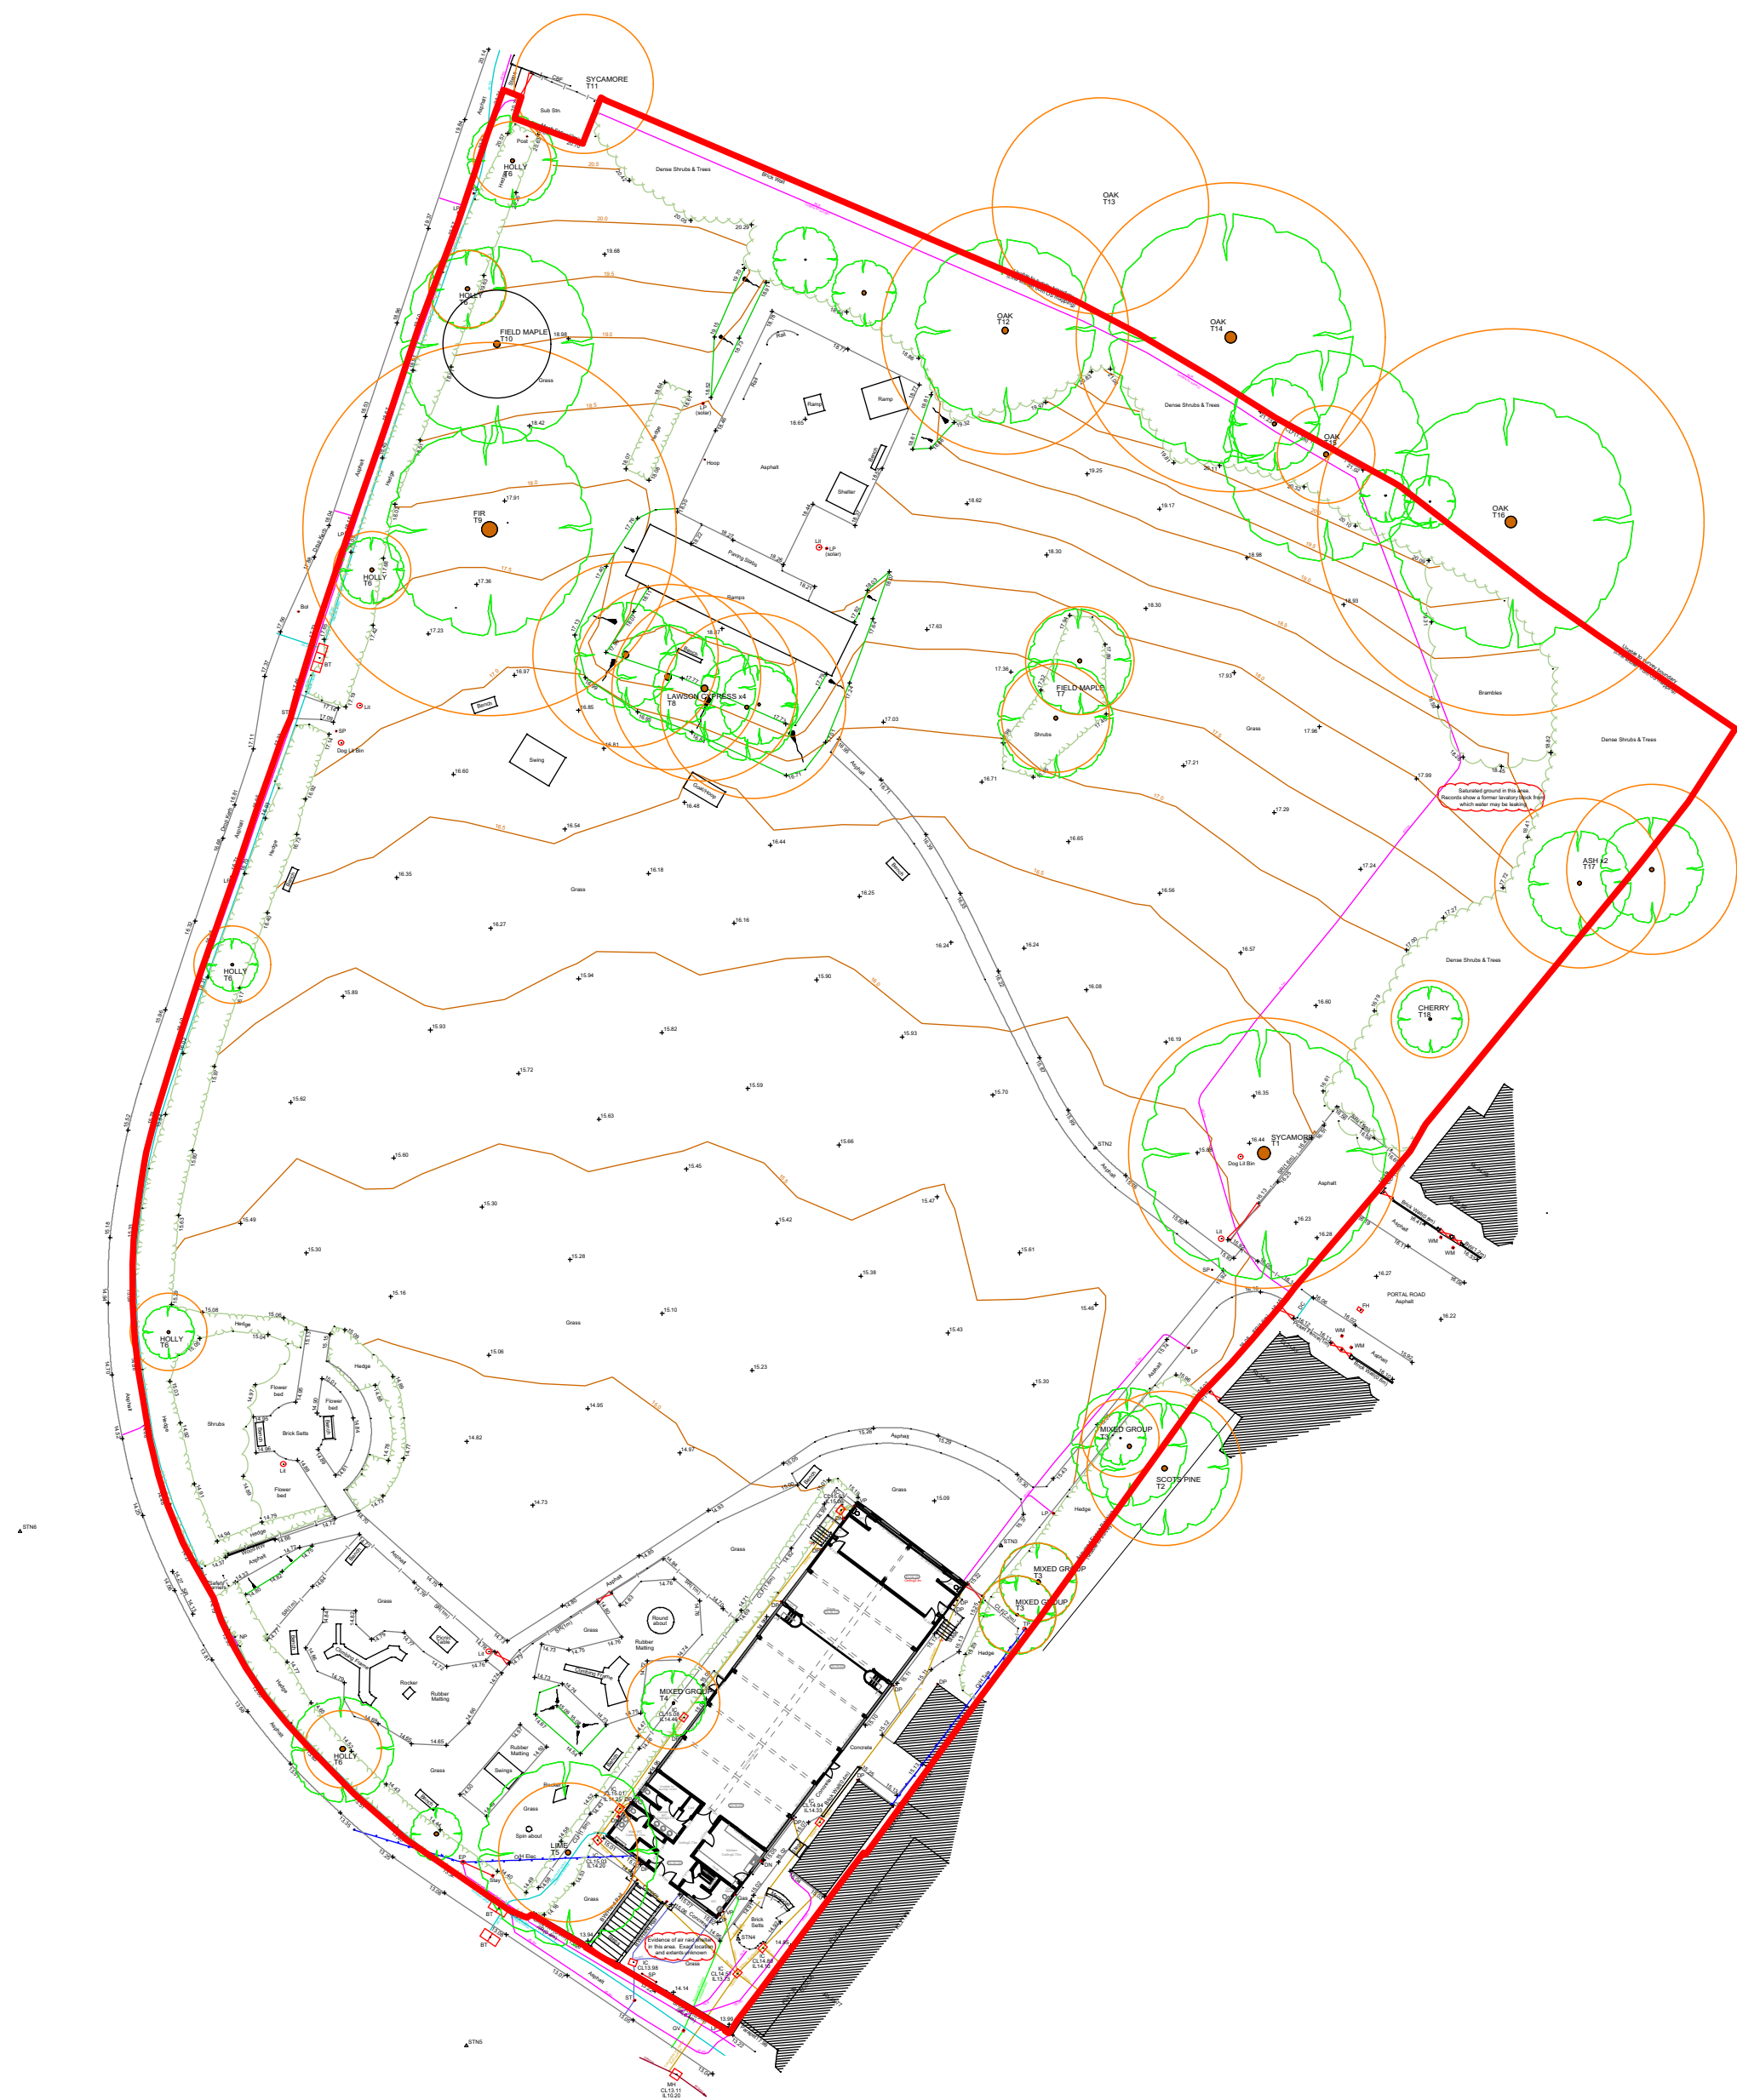

EXISTING SITE PLAN

 

Scale 1:500 @ A1

Clients ownership boundary  
TBC BY CLIENT



Chartered Architects  
Chartered Building Surveyors  
Interior Designers  
CDM Services

3 GP Centre, Yeoman Road,  
Ringwood, Hampshire, BH24 3FF

+44 (0)1425 472 833  
www.kendallkingscott.co.uk

Project  
Memorial Hall

Client  
Bishopstoke Parish Council

Scale Paper Size Filename  
1:500 A1 180820.vwx

© Copyright

Rev Date By Ap Note

Drawing Title  
Existing Site Plan

Project Number Drawing Number Revision

180820-1150

Date Drawn Checked Status  
13/06/19 GW GA FEASIBILITY

Check all dimensions and levels on site

Only to be used on the site for which designed. The electronic transmission of design information contained in this drawing is carried out entirely at the User's risk and Kendall Kingscott Ltd. will have no liability for any errors or inaccuracies arising therefrom. The production of amended or updated information from the said design information by the User is entirely the responsibility of the User and Kendall Kingscott Ltd. shall have no responsibility in respect thereof whatsoever.