




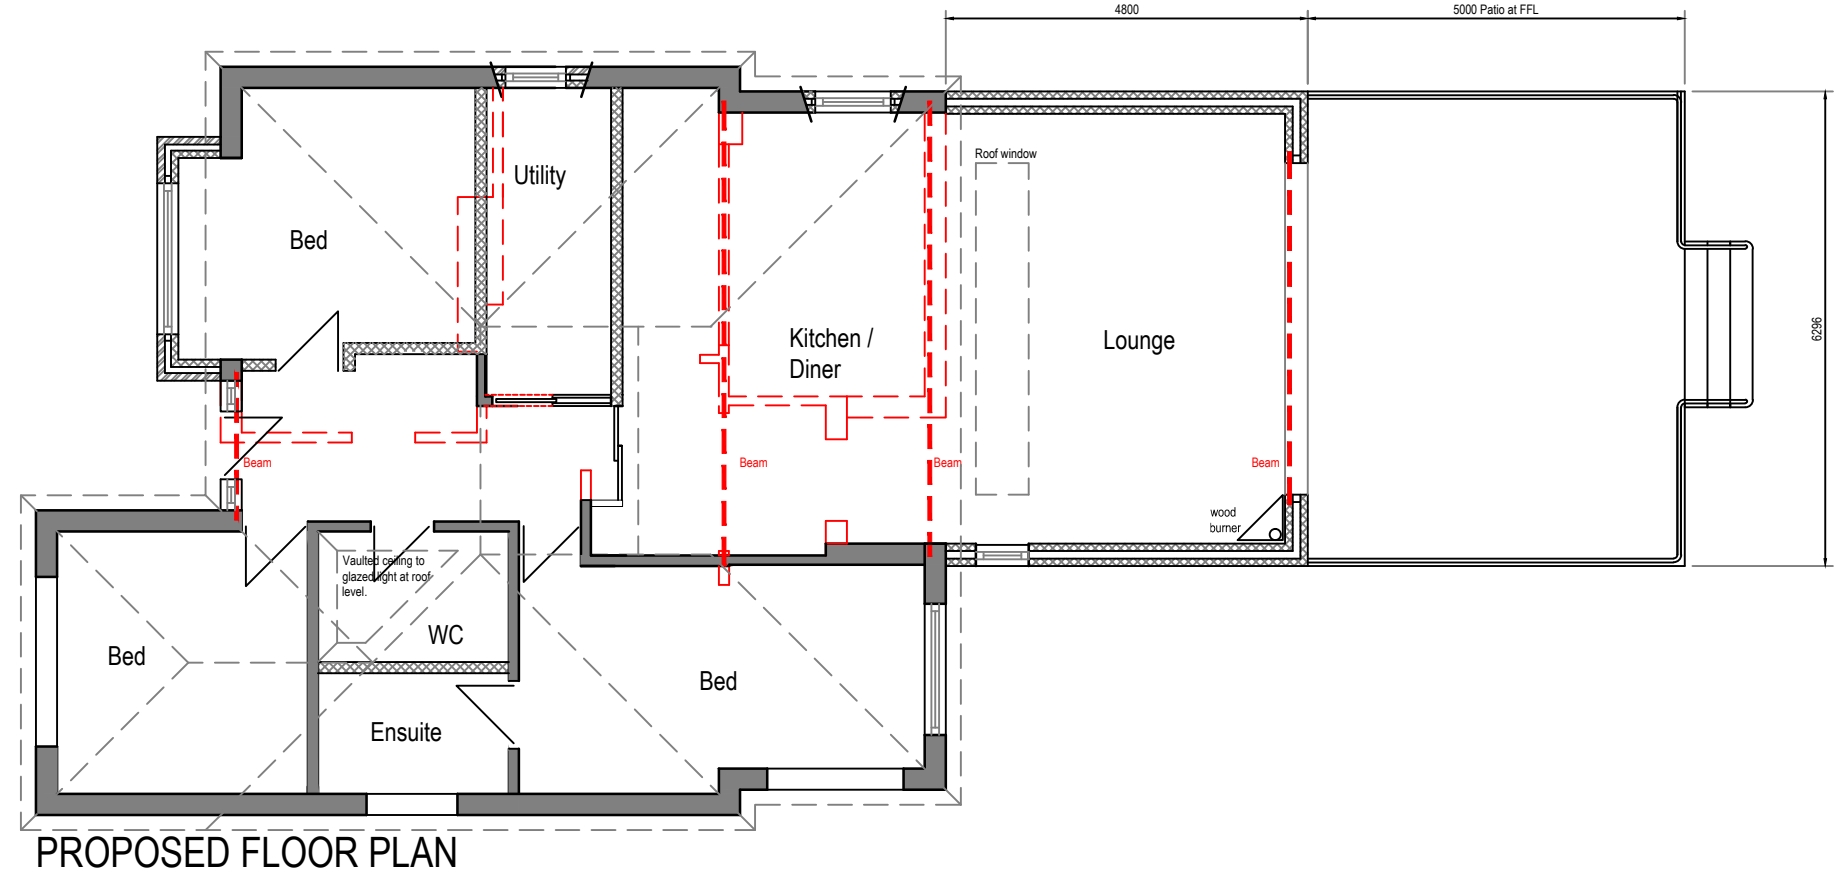

PROPOSED FLOOR PLAN

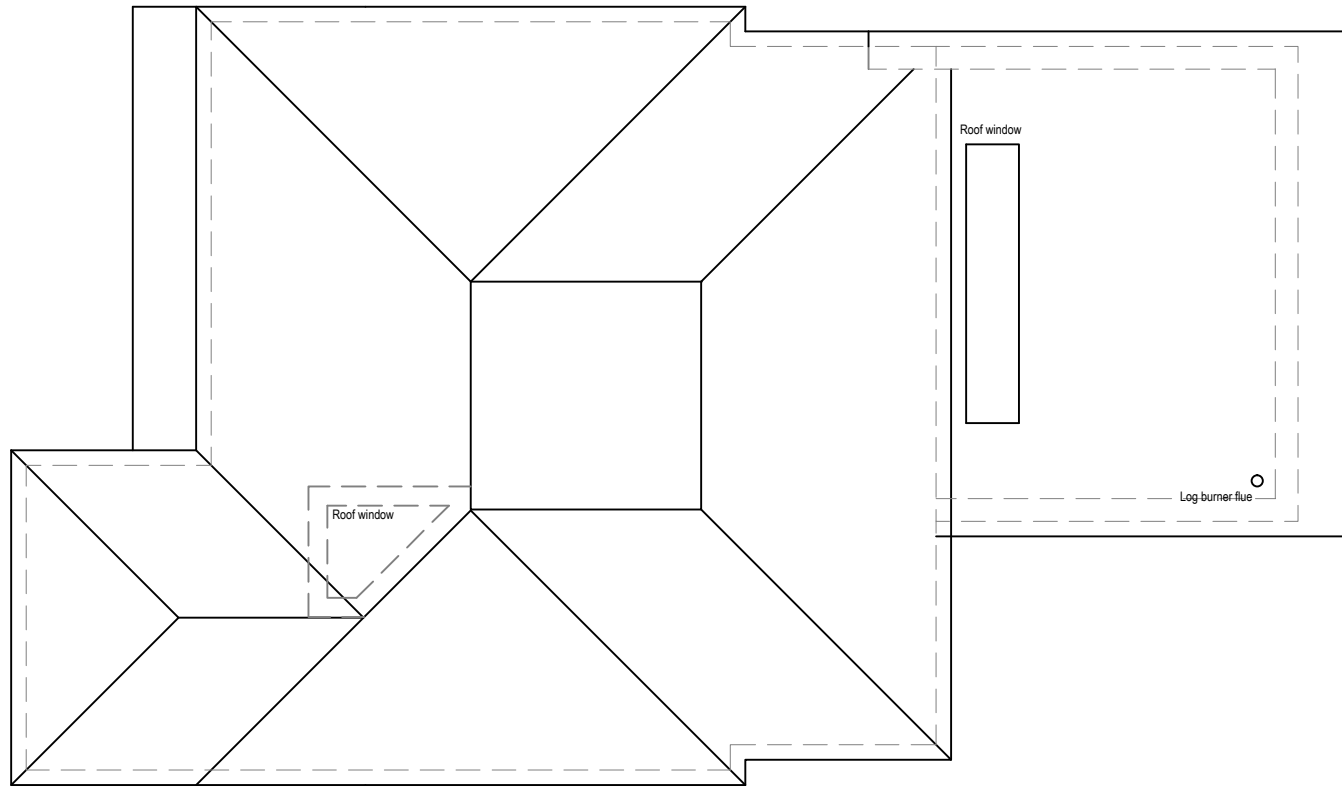


PROPOSED ROOF PLAN

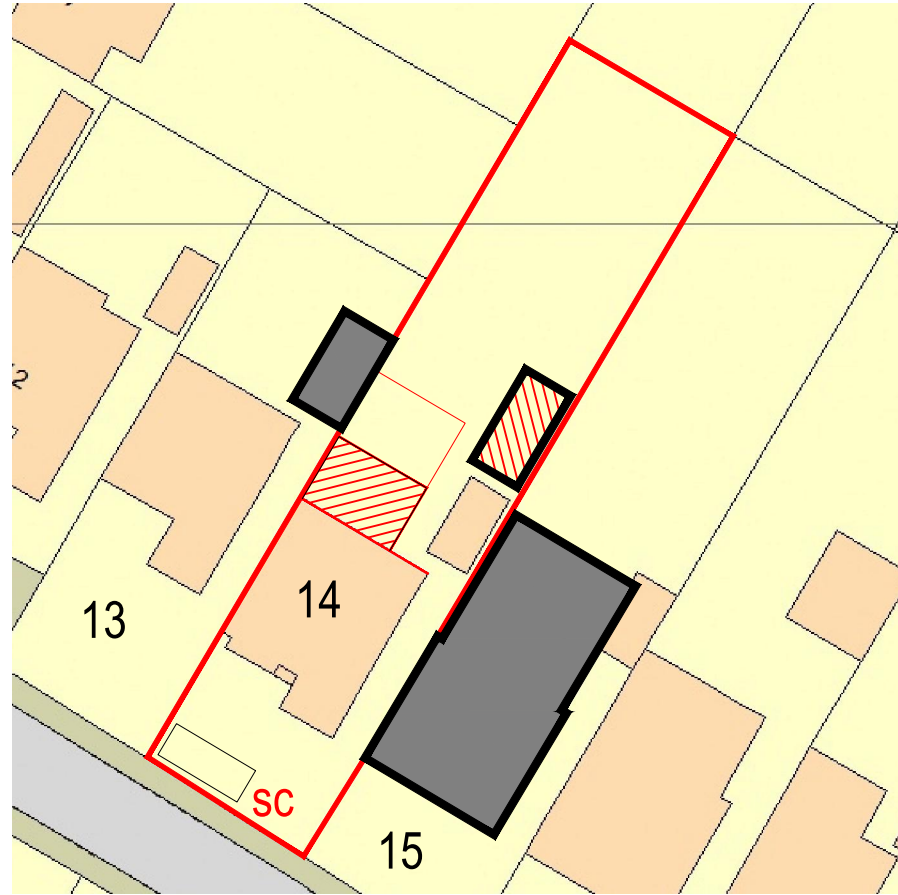

BLOCK PLAN 1:500

No 15 has been extended as shaded. OS Map does not show this.
No 13 has new built garage as shaded. OS Map does not show this.

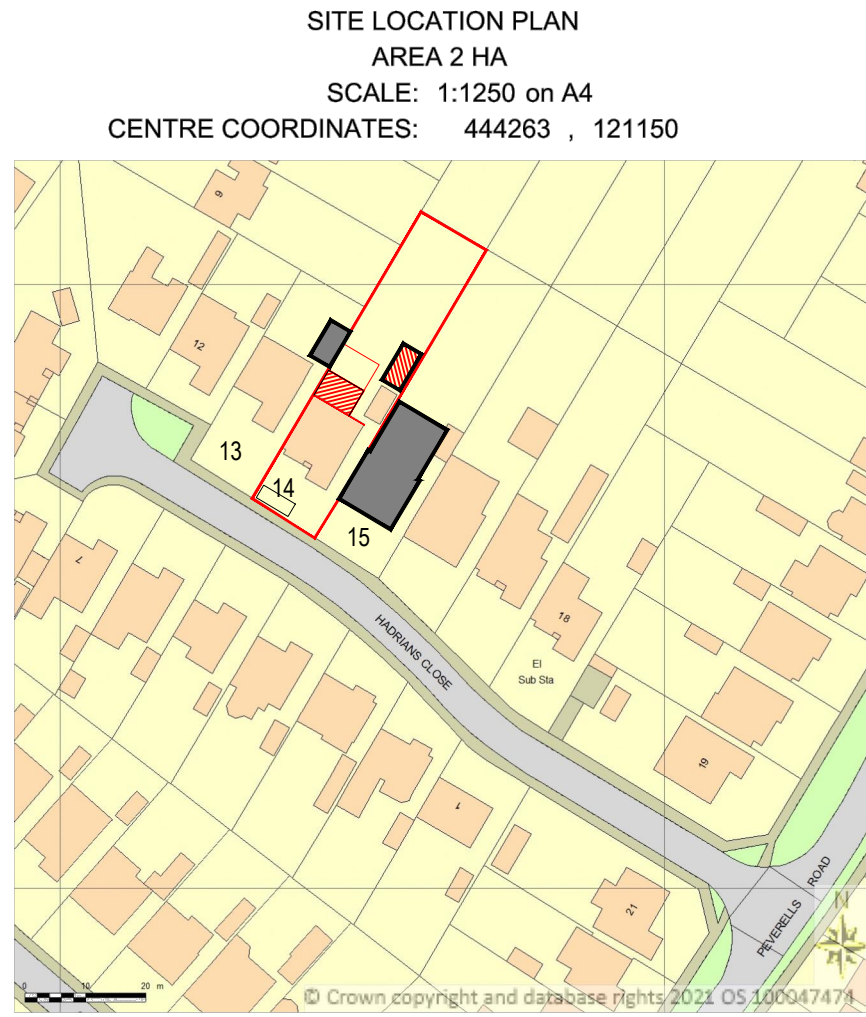

Supplied by Streetwise Maps Ltd
www.streetwise.net
Licence No: 100047474
18:04:25 26/05/2021

SITE LOCATION PLAN 1:1250

Scope:
Single storey flat roof rear extension 4m high.
Single ply finish, fall to rear.
Black cladding finish to new rear extension.
Modifications internally and to side elevations.
Existing windows to be replaced with anthracite UPVC
Raised patio to match FFL inside.
Additional garden room, refer to block plan, in line with existing garage. 7x3.5m x 2.5m high. (PD)
Temporary
(SC) Single 20ft shipping container in front garden during construction.




EXISTING SOUTH ELEVATION




EXISTING EAST ELEVATION




EXISTING NORTH ELEVATION

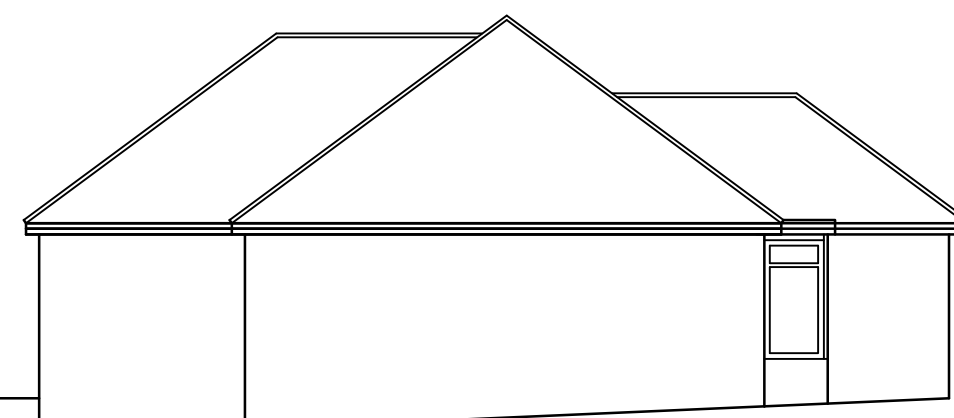

EXISTING WEST ELEVATION

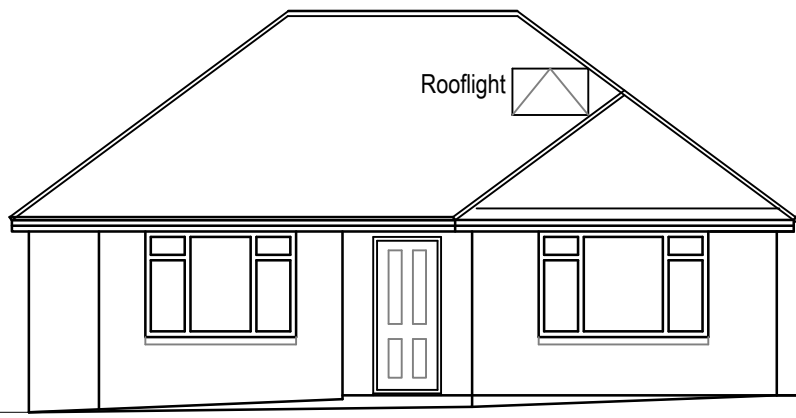


PROPOSED SOUTH ELEVATION

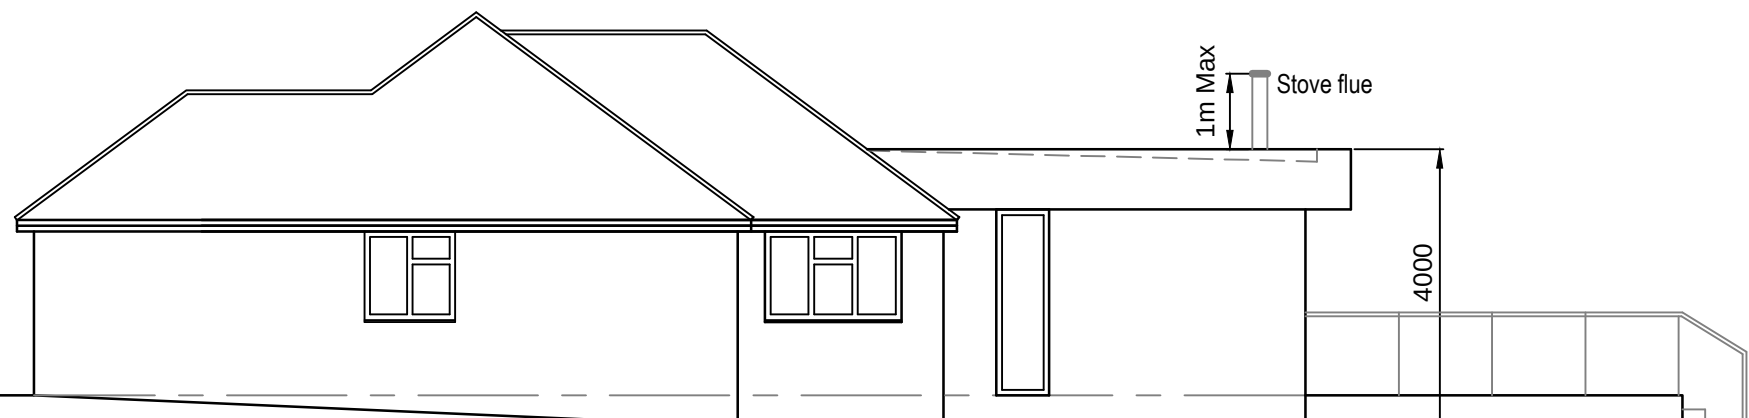


PROPOSED EAST ELEVATION




PROPOSED NORTH ELEVATION

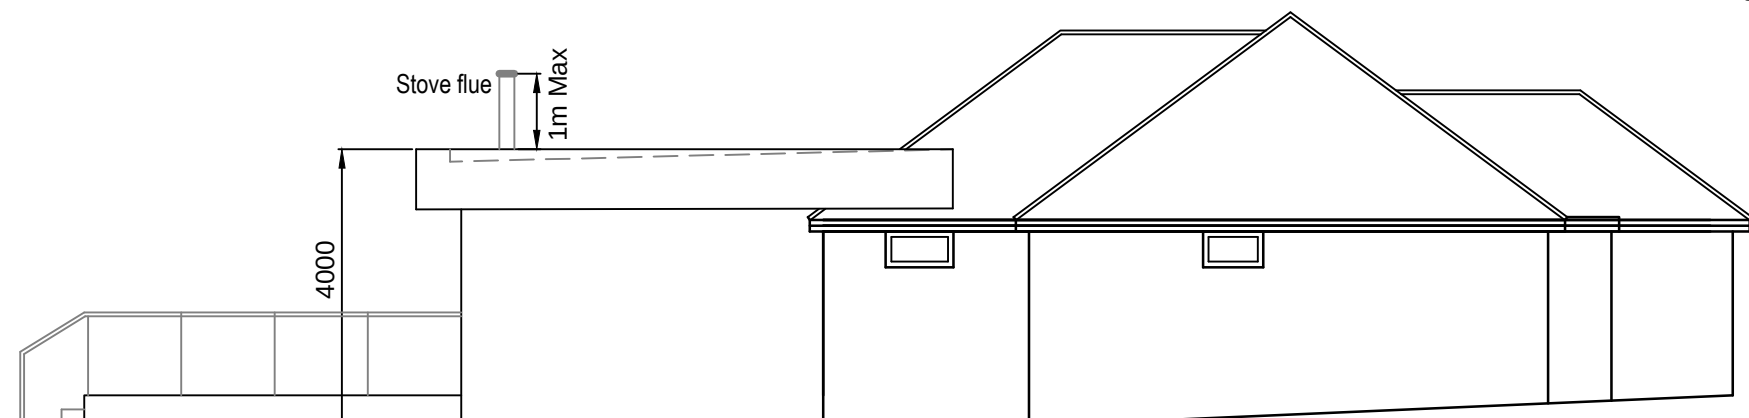

PROPOSED WEST ELEVATION

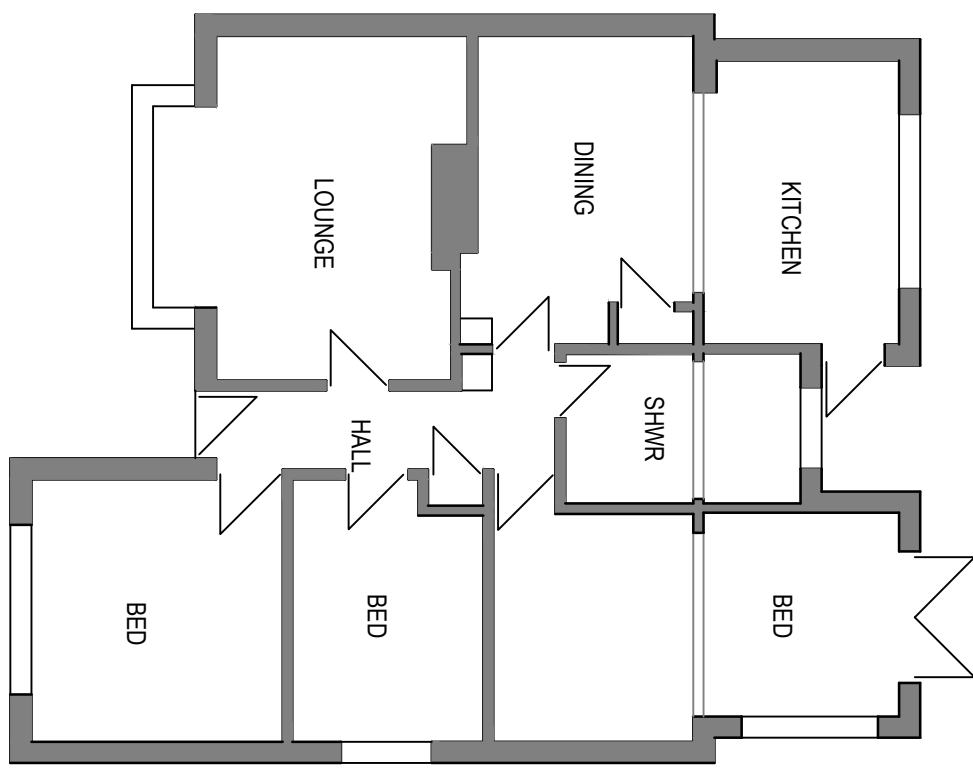

EXISTING GROUND FLOOR PLAN

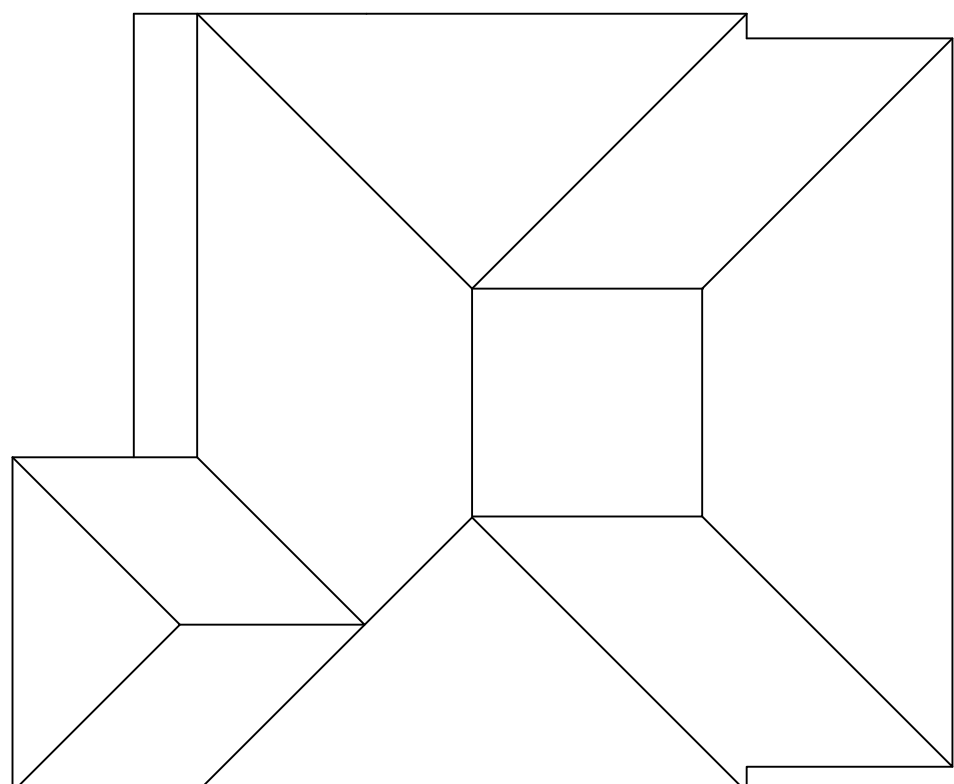

EXISTING ROOF PLAN

Project Address. 14 HADRIANS CLOSE CHANDLERS FORD EASTLEIGH SO53 2AS		
Project title. PROPOSED REAR EXTENSION & PATIO		
PLANNING APPLICATION ISSUE.		
Drawing Title. EXISTING AND PROPOSED FLOOR PLANS AND ELEVATIONS		
JOB No. HC-23/07/001	SCALE 1:100	REV