




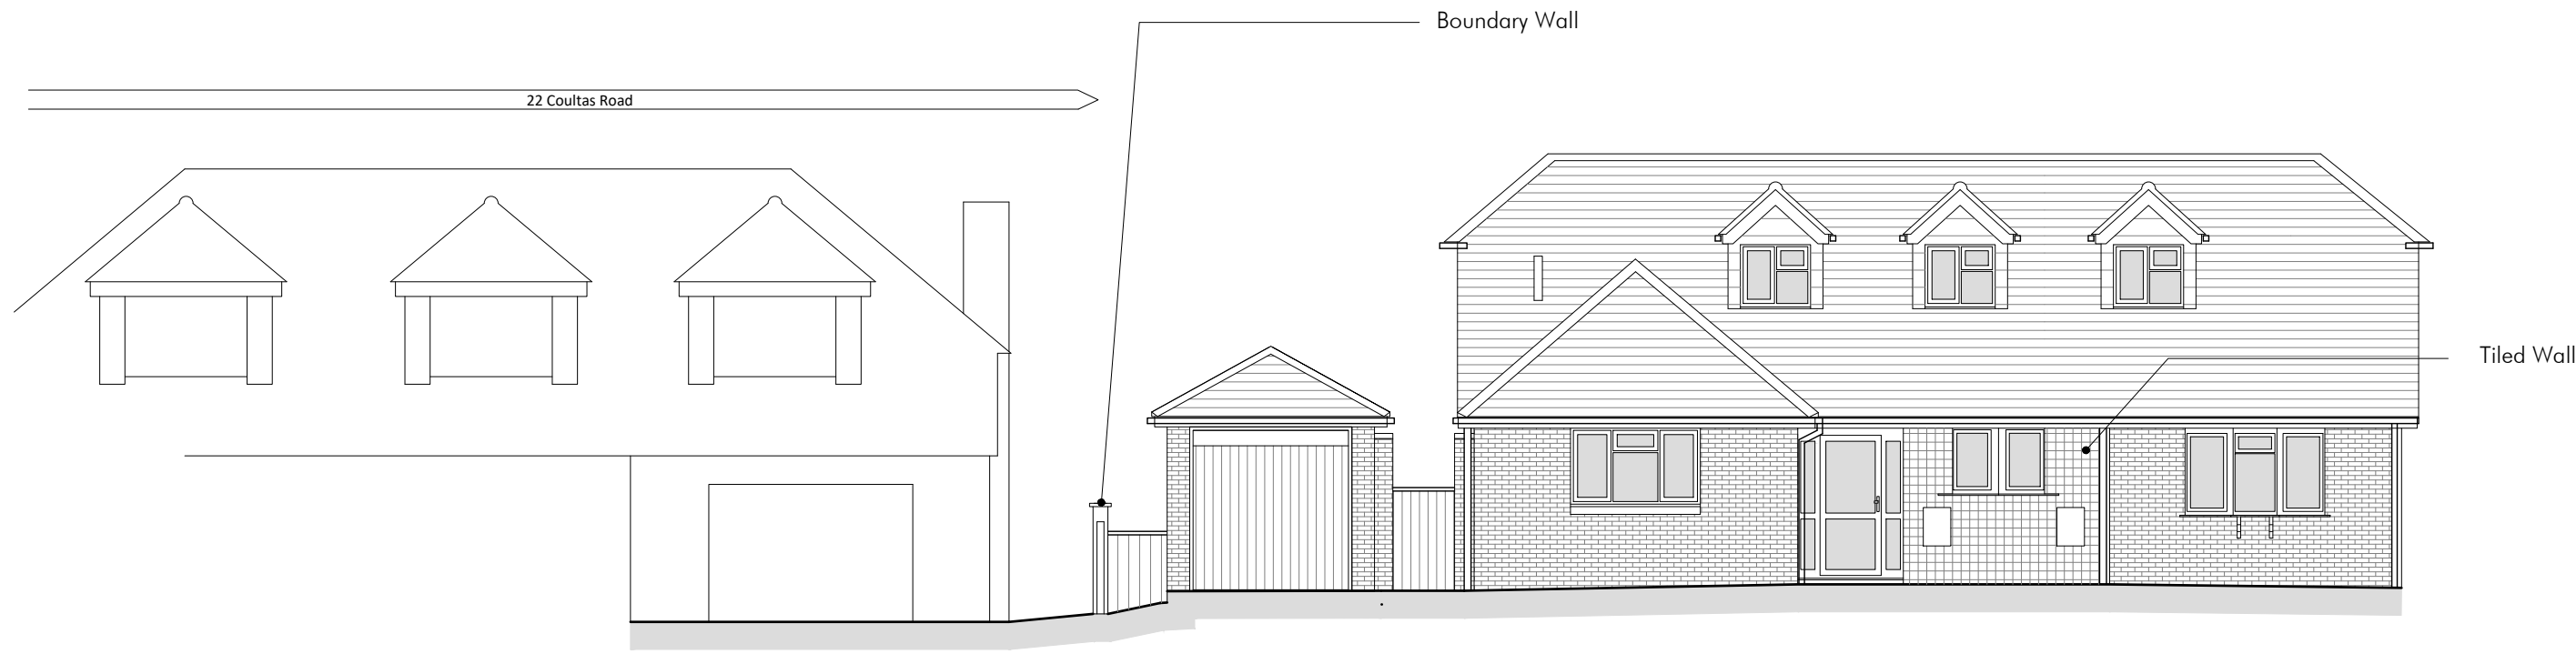


Front (North-East Facing) Elevation
AS EXISTING
Scale 1:100

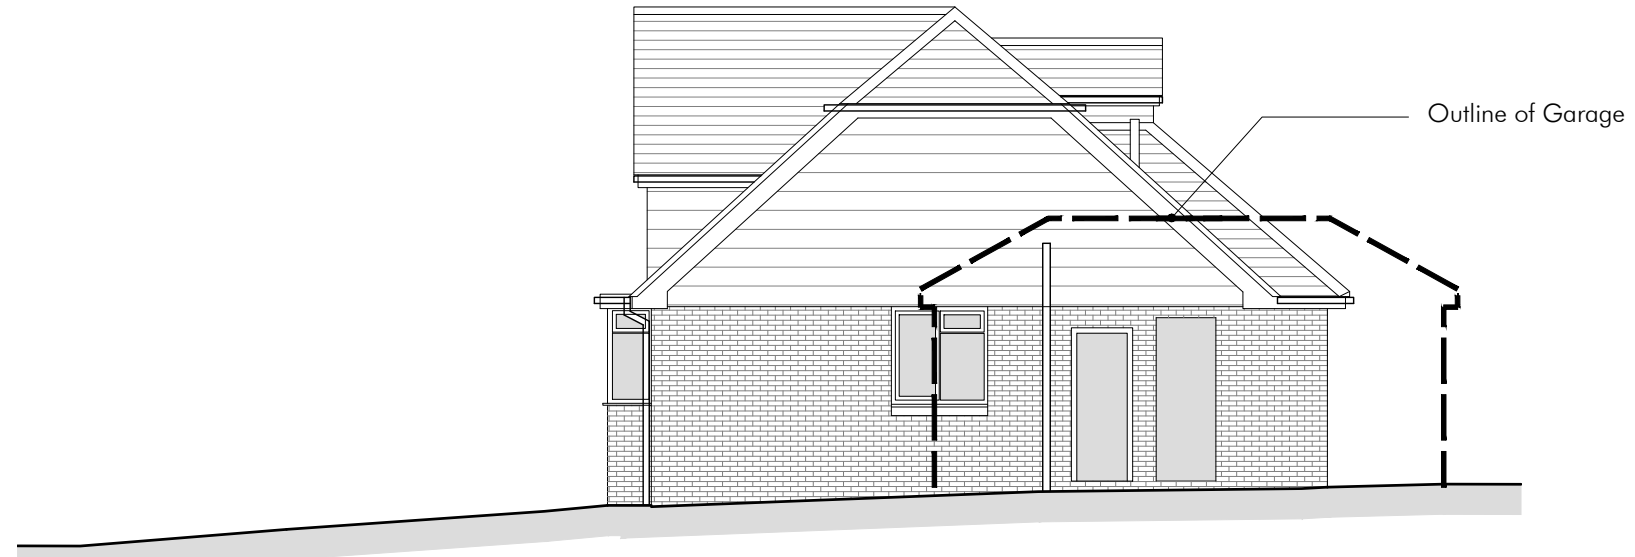


Side (South-East Facing) Elevation
AS EXISTING
Scale 1:100

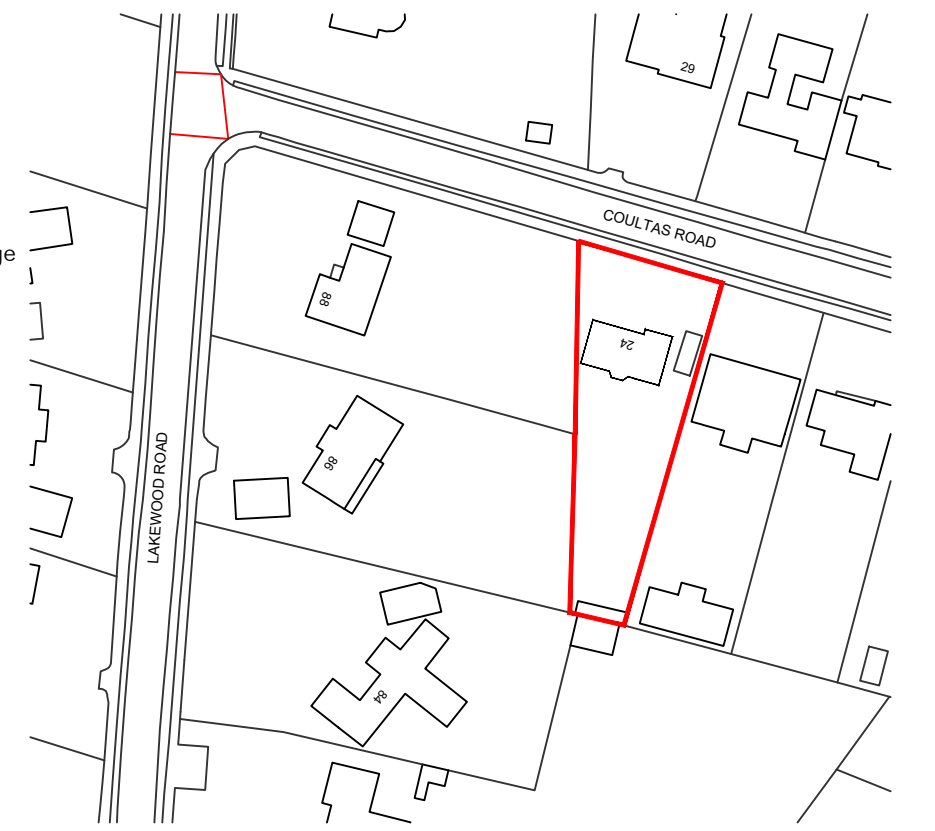


Location Plan
AS EXISTING
Scale 1:1250

 

Rear (South-West Facing) Elevation
AS EXISTING
Scale 1:100

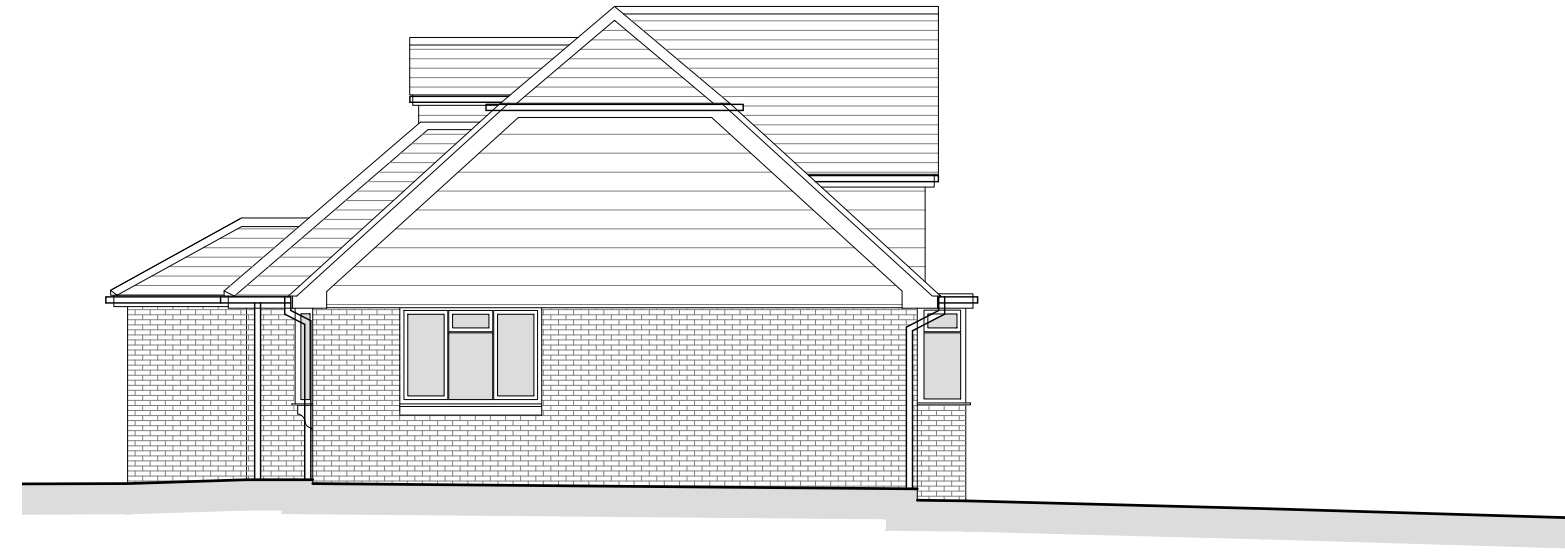

Side (North-West Facing) Elevation
AS EXISTING
Scale 1:100


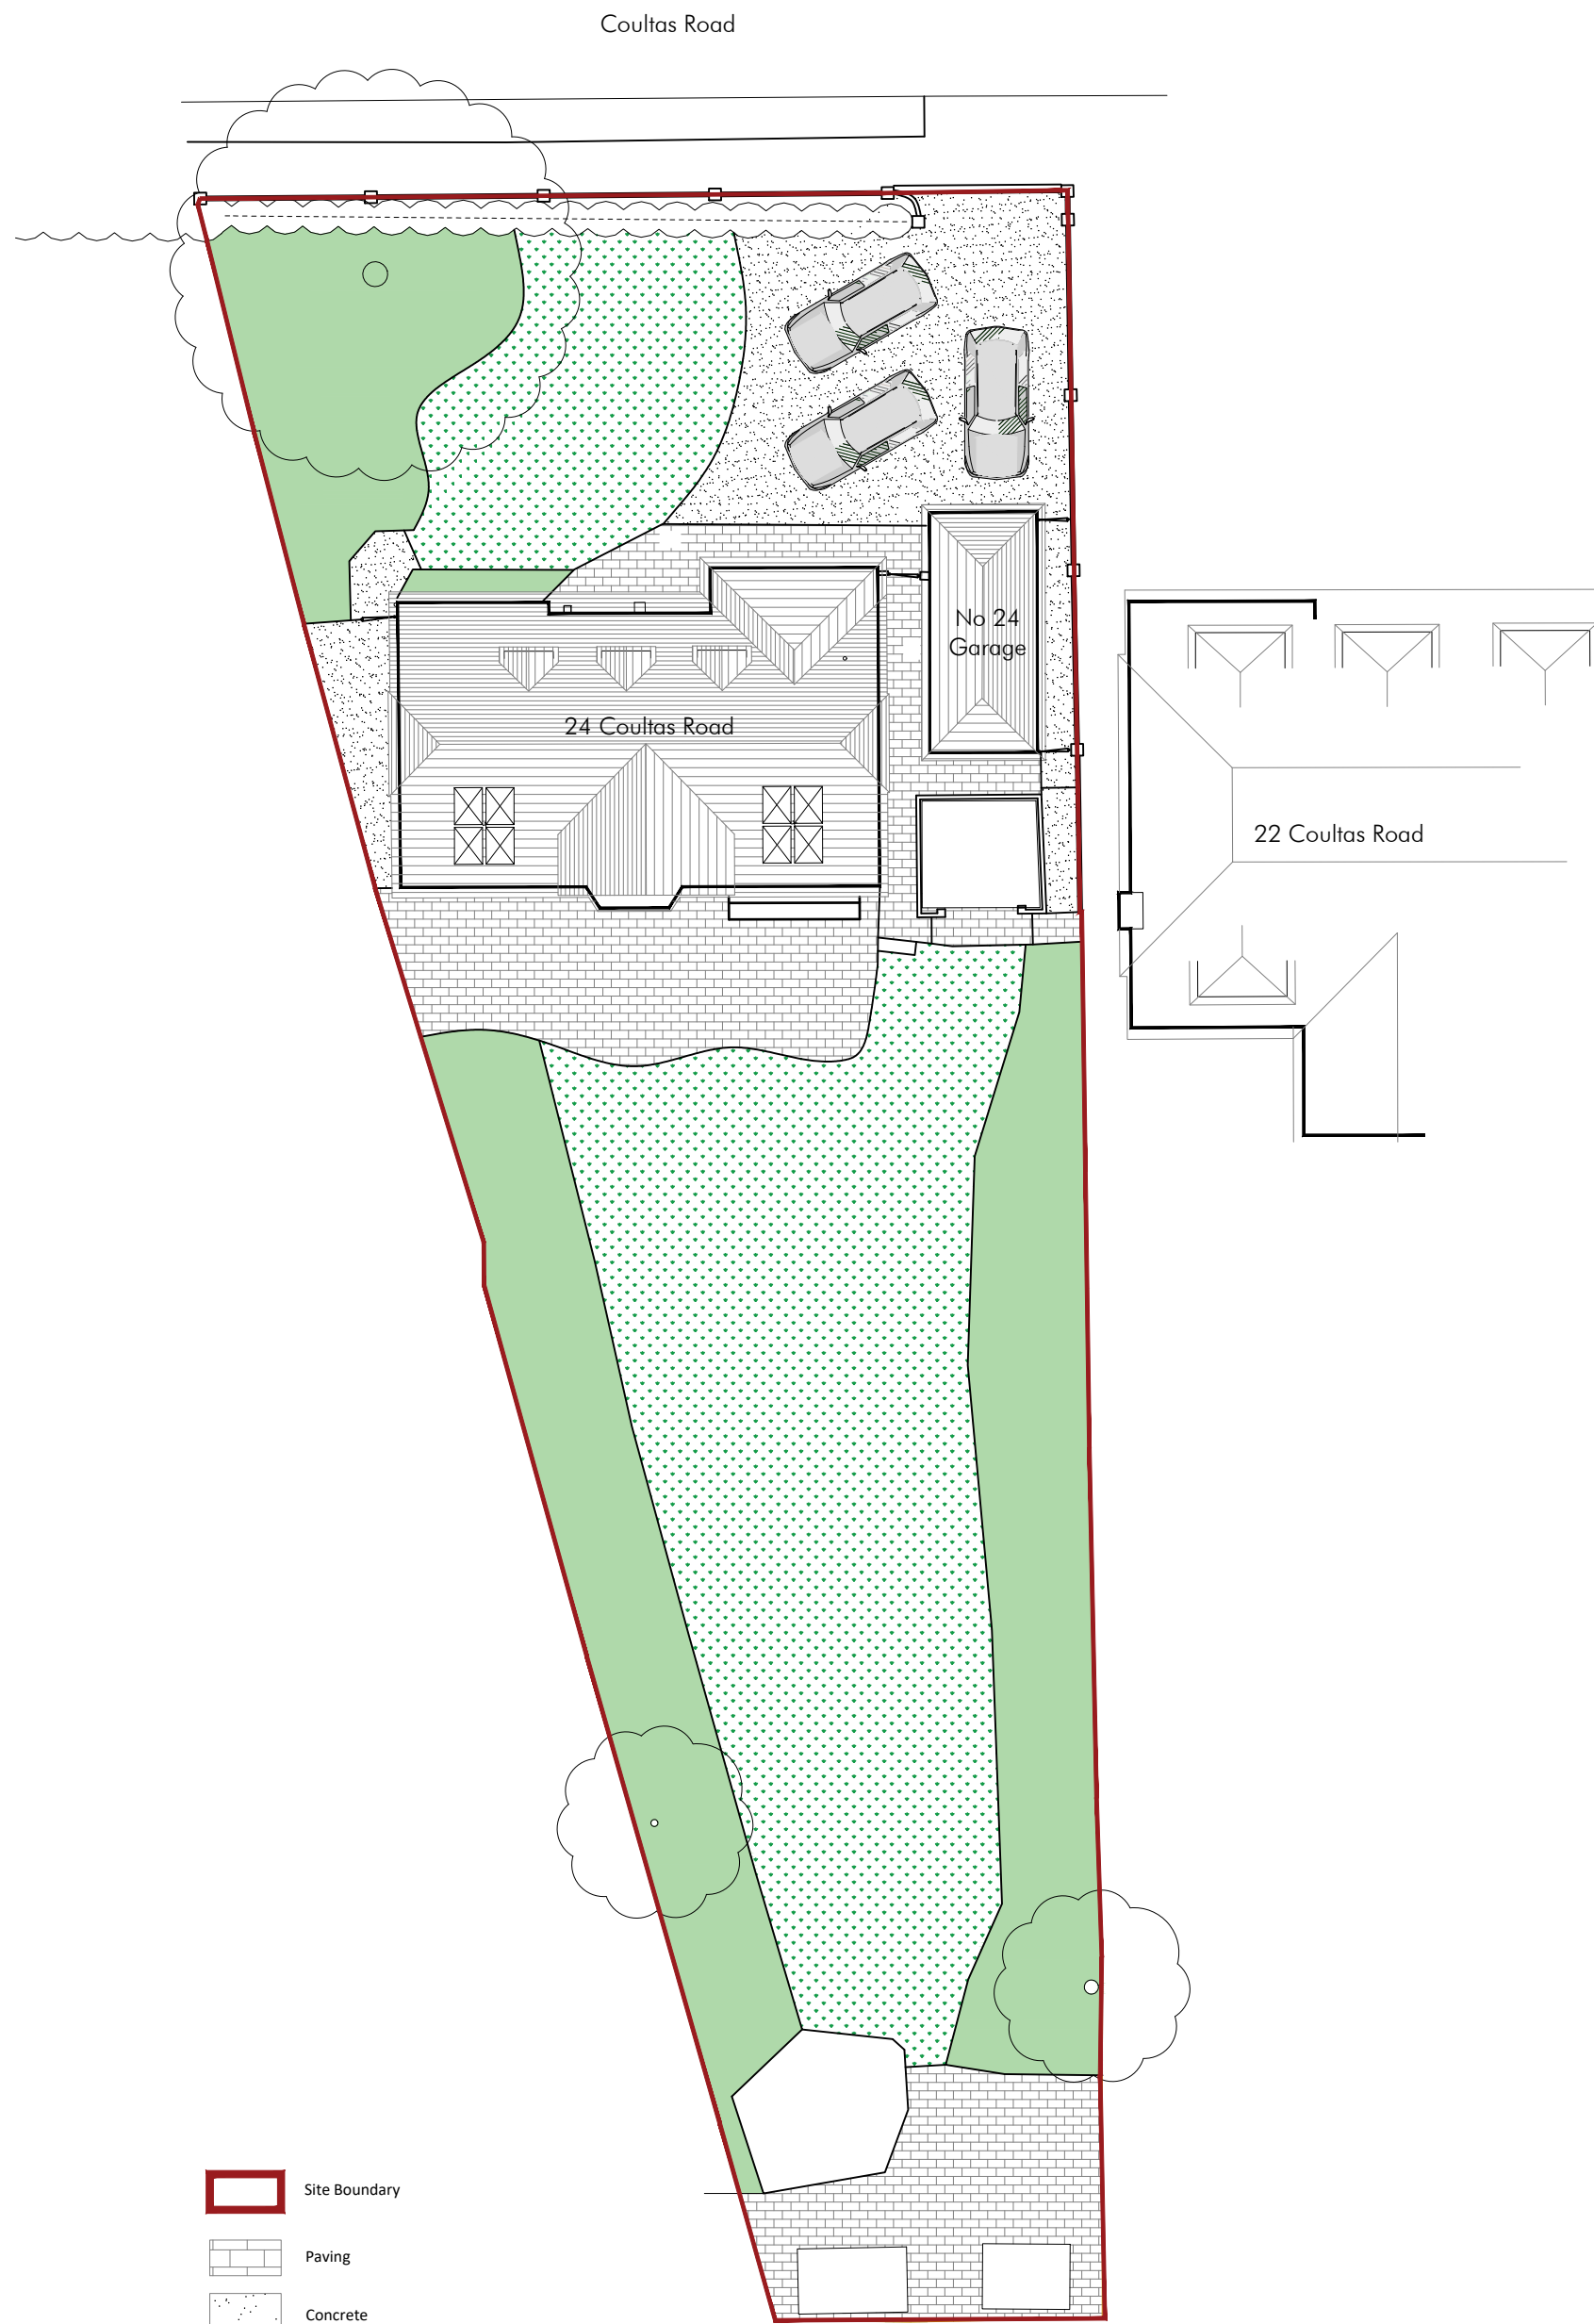


- Site Boundary
- Paving
- Concrete
- Grass
- Flowerbed

Site Plan
AS EXISTING
Scale 1:200



Ground Floor Plan
AS EXISTING
Scale 1:100

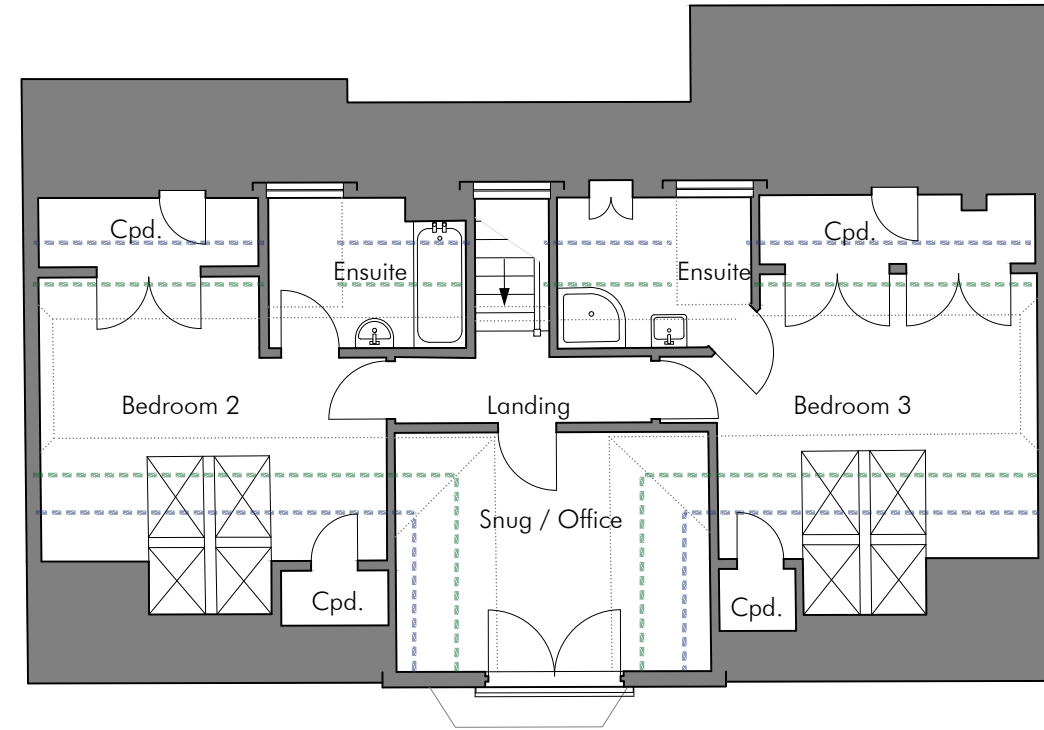 

First Floor Plan
AS EXISTING
Scale 1:100

No.	Description	Date
-	Issued for planning	18.07.2023

SC Architecture
Anchor House, School Lane
Chandlers Ford, Eastleigh
Hampshire SO53 4DY

T: 023 8026 9222
E: info@sc-architecture.co.uk
W: www.sc-architecture.co.uk

RIBA
Chartered Practice

Drawing Title:
Planning Drawings
AS EXISTING

Project Title:
24 Coultas Road
Chandler's Ford
SO53 5BE

Drawing No.:
5000-P-100

Revision: -
Date: July 2023
Scale: As Shown
Drawn: HLE
Checked: MSS

This drawing is the copyright of the company and must not be reproduced or used without permission. Annotated dimensions are to be taken in preference to scaled dimensions and site dimensions must be checked before work is commenced