


MATERIAL SCHEDULE:

Walls - Red facing brickwork to match existing on Ground Floor.
Brown tile hanging to match existing on First Floor.
Off White render to replace tiles on front elevation.


Roof - Brown Clay Roof Tiles to match existing.
Black epdm rubber roof to flat roof.

Windows/Doors - Grey windows and doors

RWP - Grey UPVC guttering.

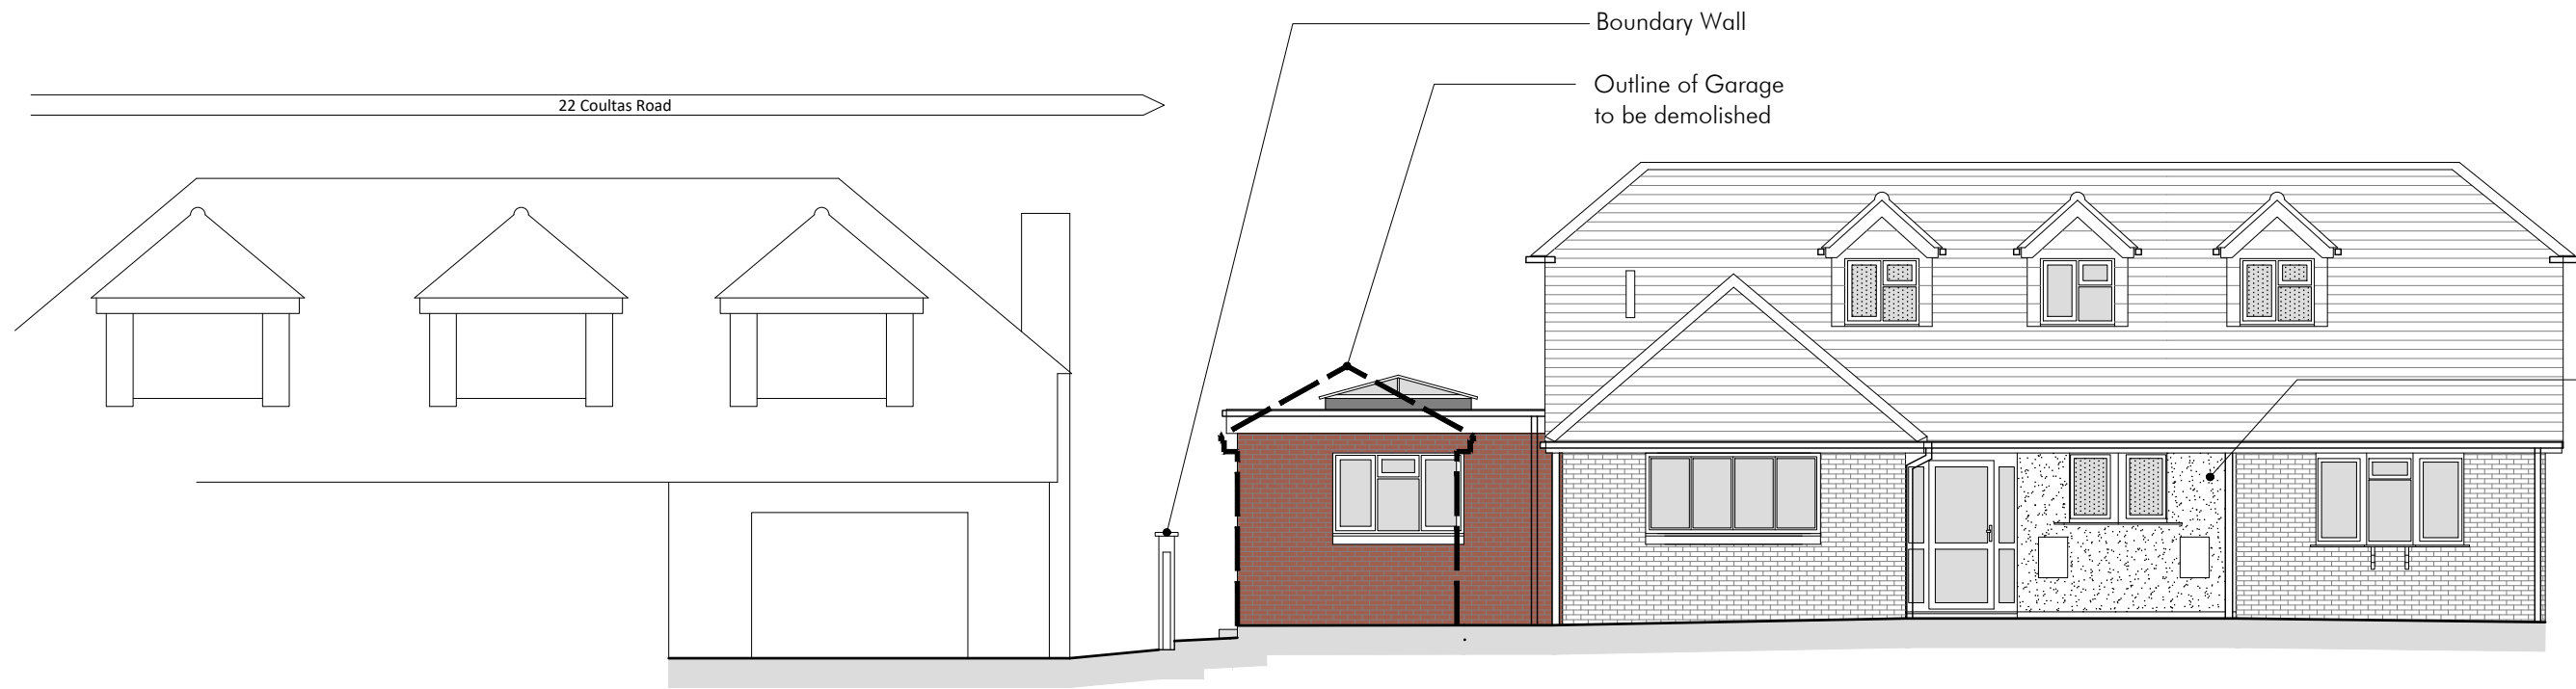

Front (North-East Facing) Elevation
AS PROPOSED
Scale 1:100

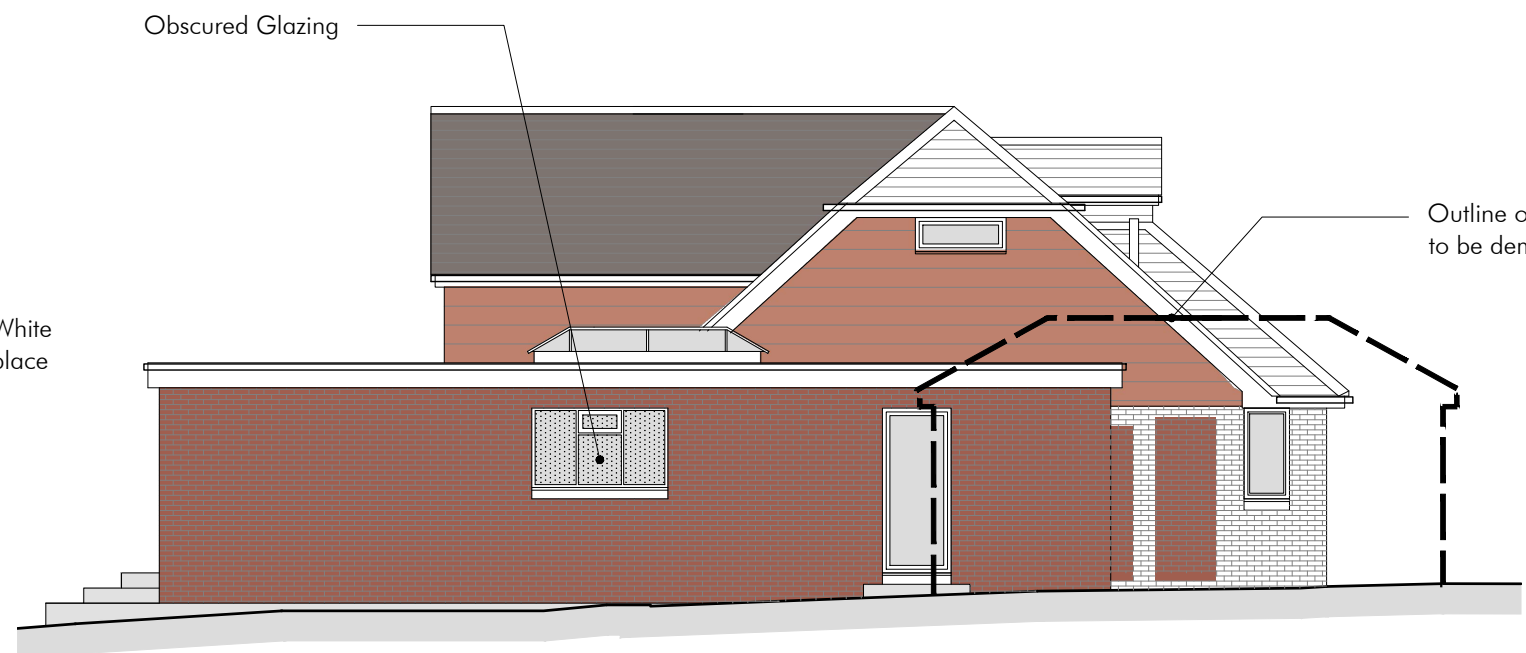


Side (South-East Facing) Elevation
AS PROPOSED
Scale 1:100




Location Plan
AS PROPOSED
Scale 1:1250



Rear (South-West Facing) Elevation
AS PROPOSED
Scale 1:100

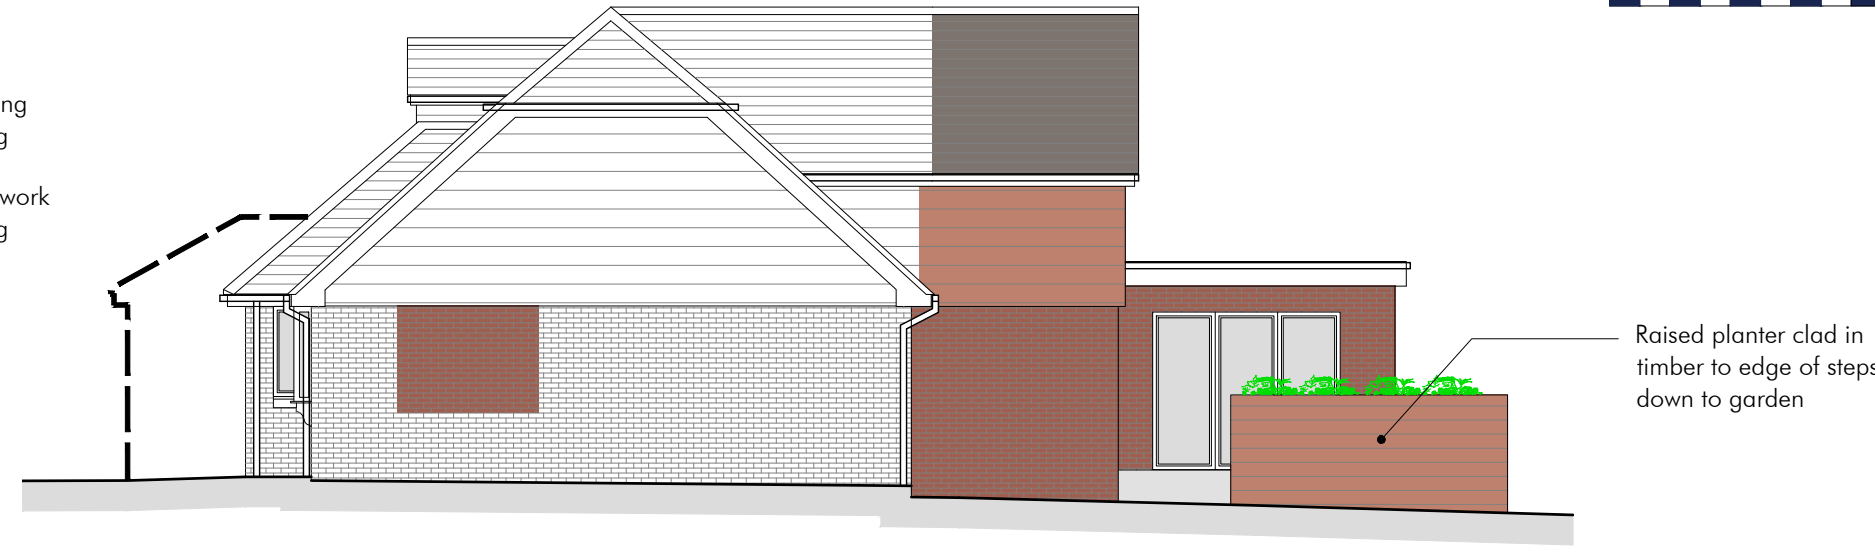


Side (North-West Facing) Elevation
AS PROPOSED
Scale 1:100

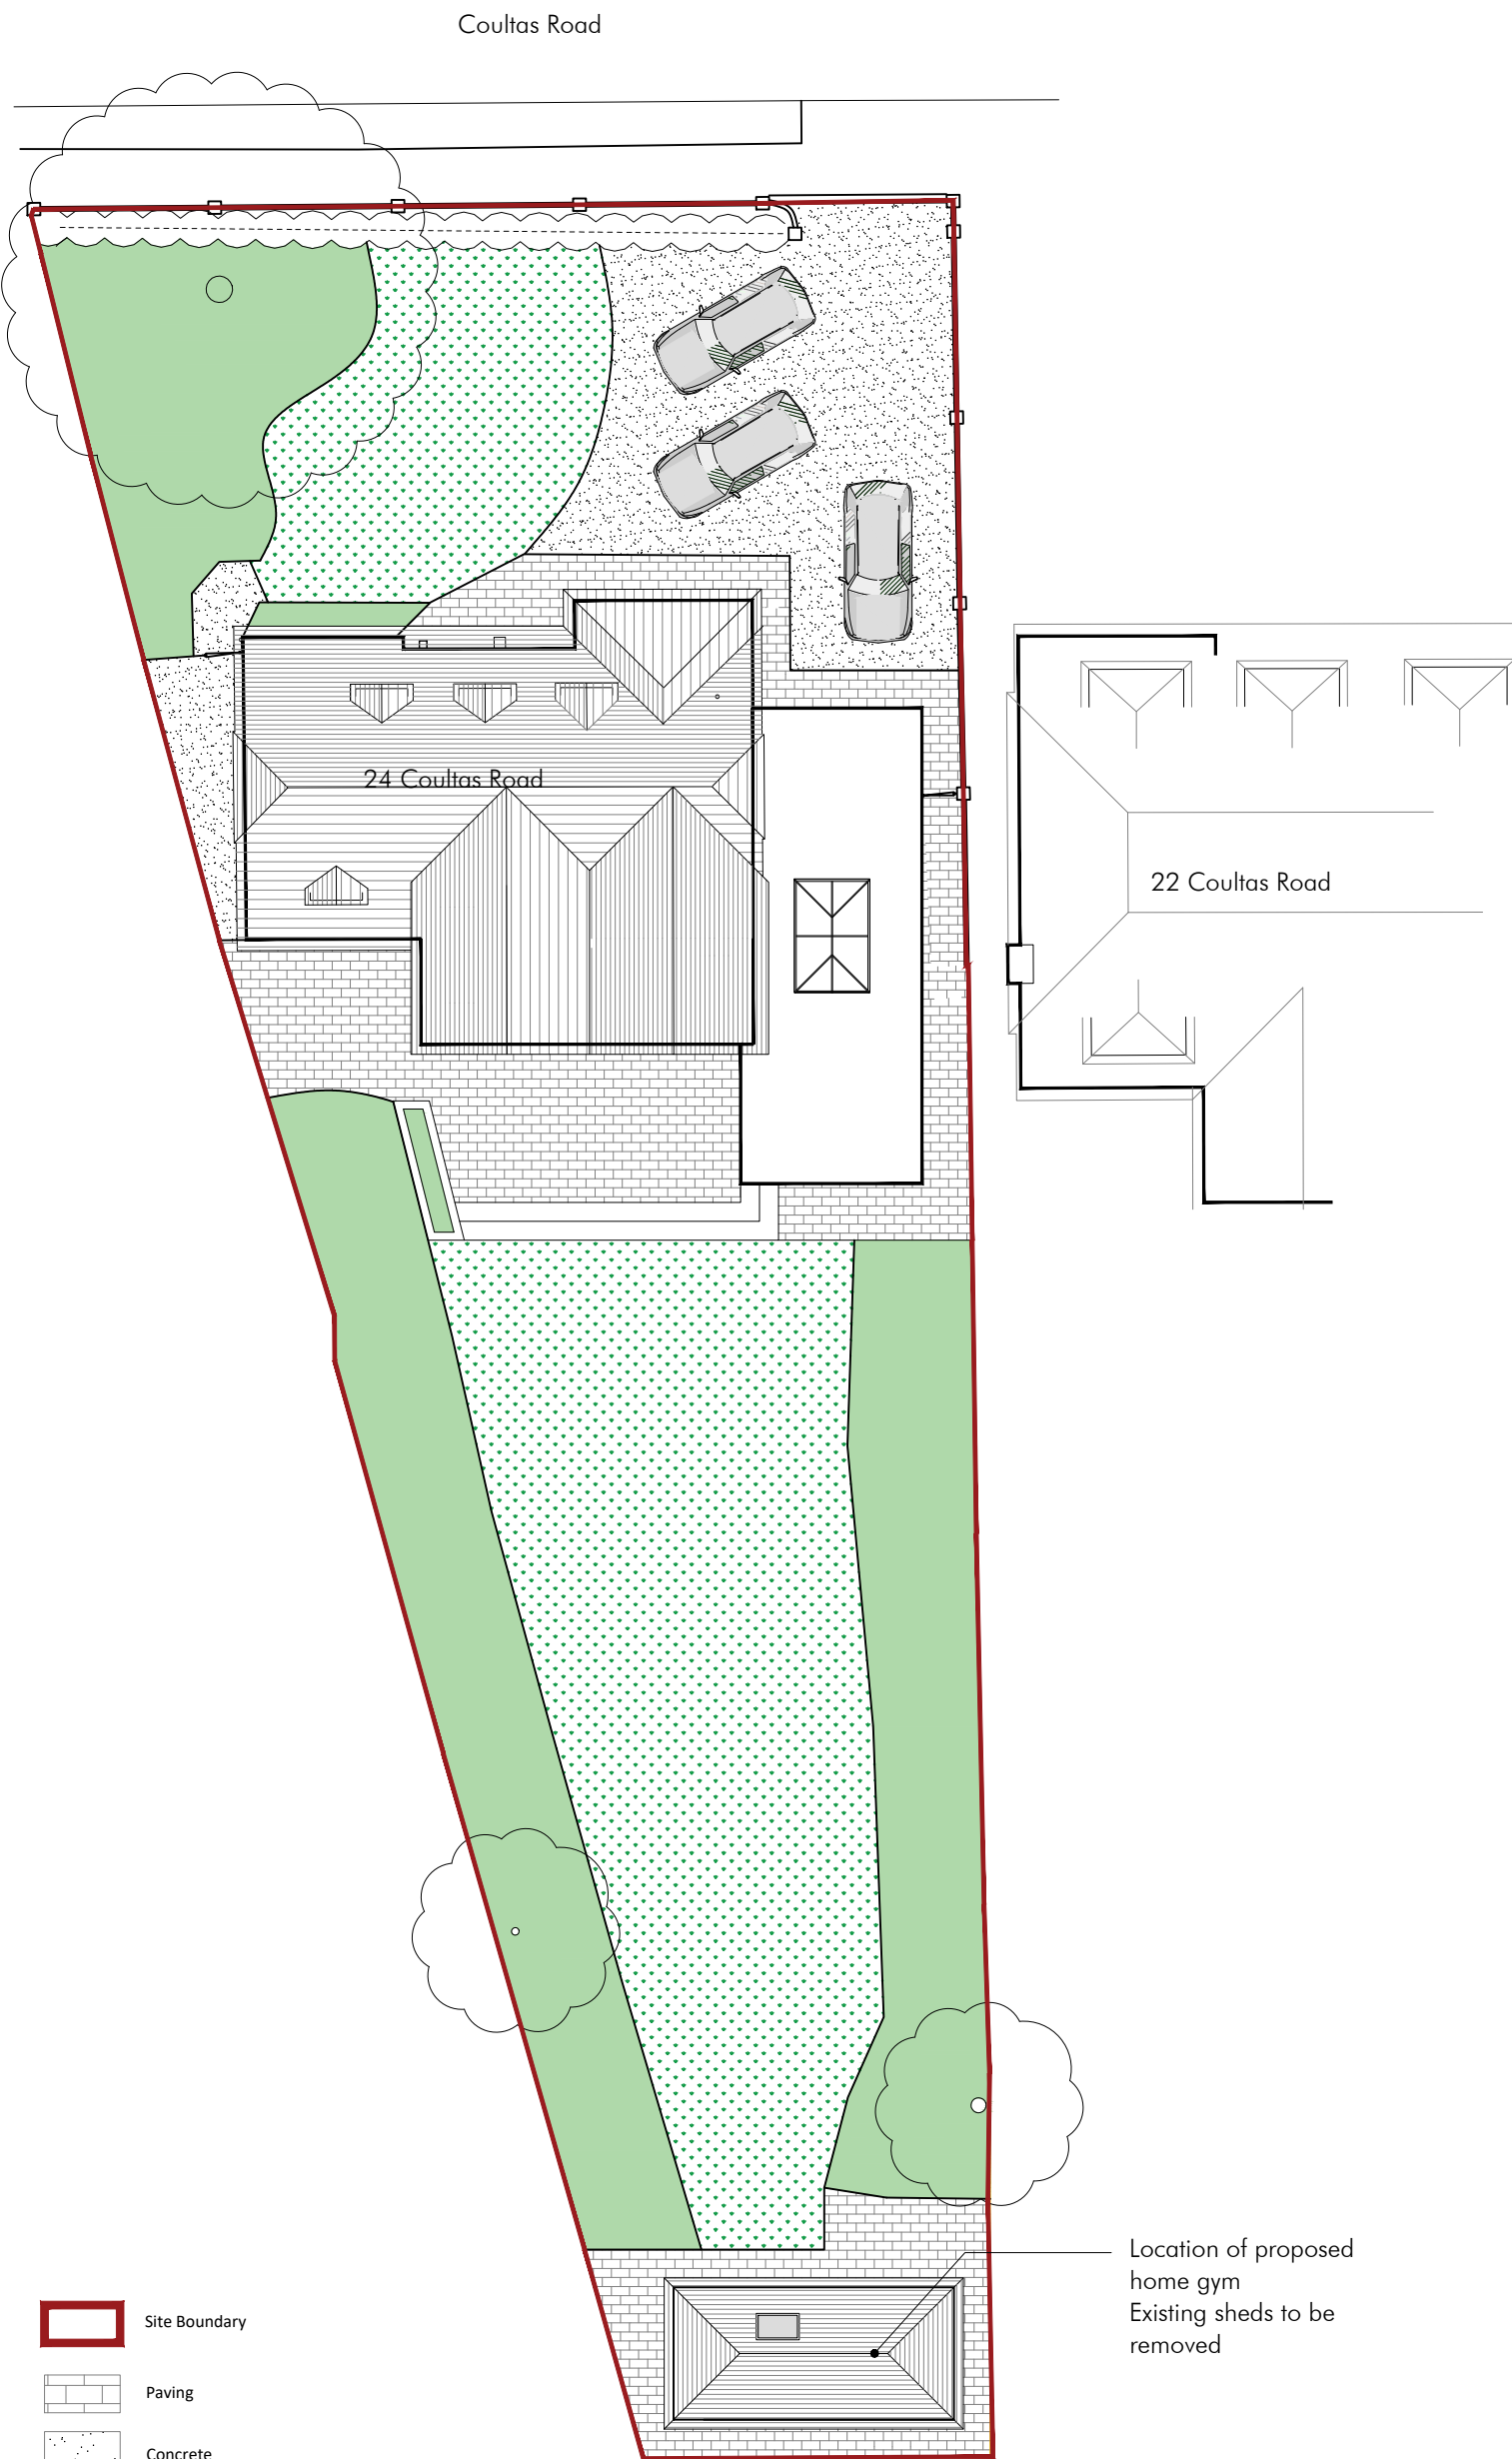


- Site Boundary
- Paving
- Concrete
- Grass
- Flowerbed


Site Plan
AS PROPOSED
Scale 1:200

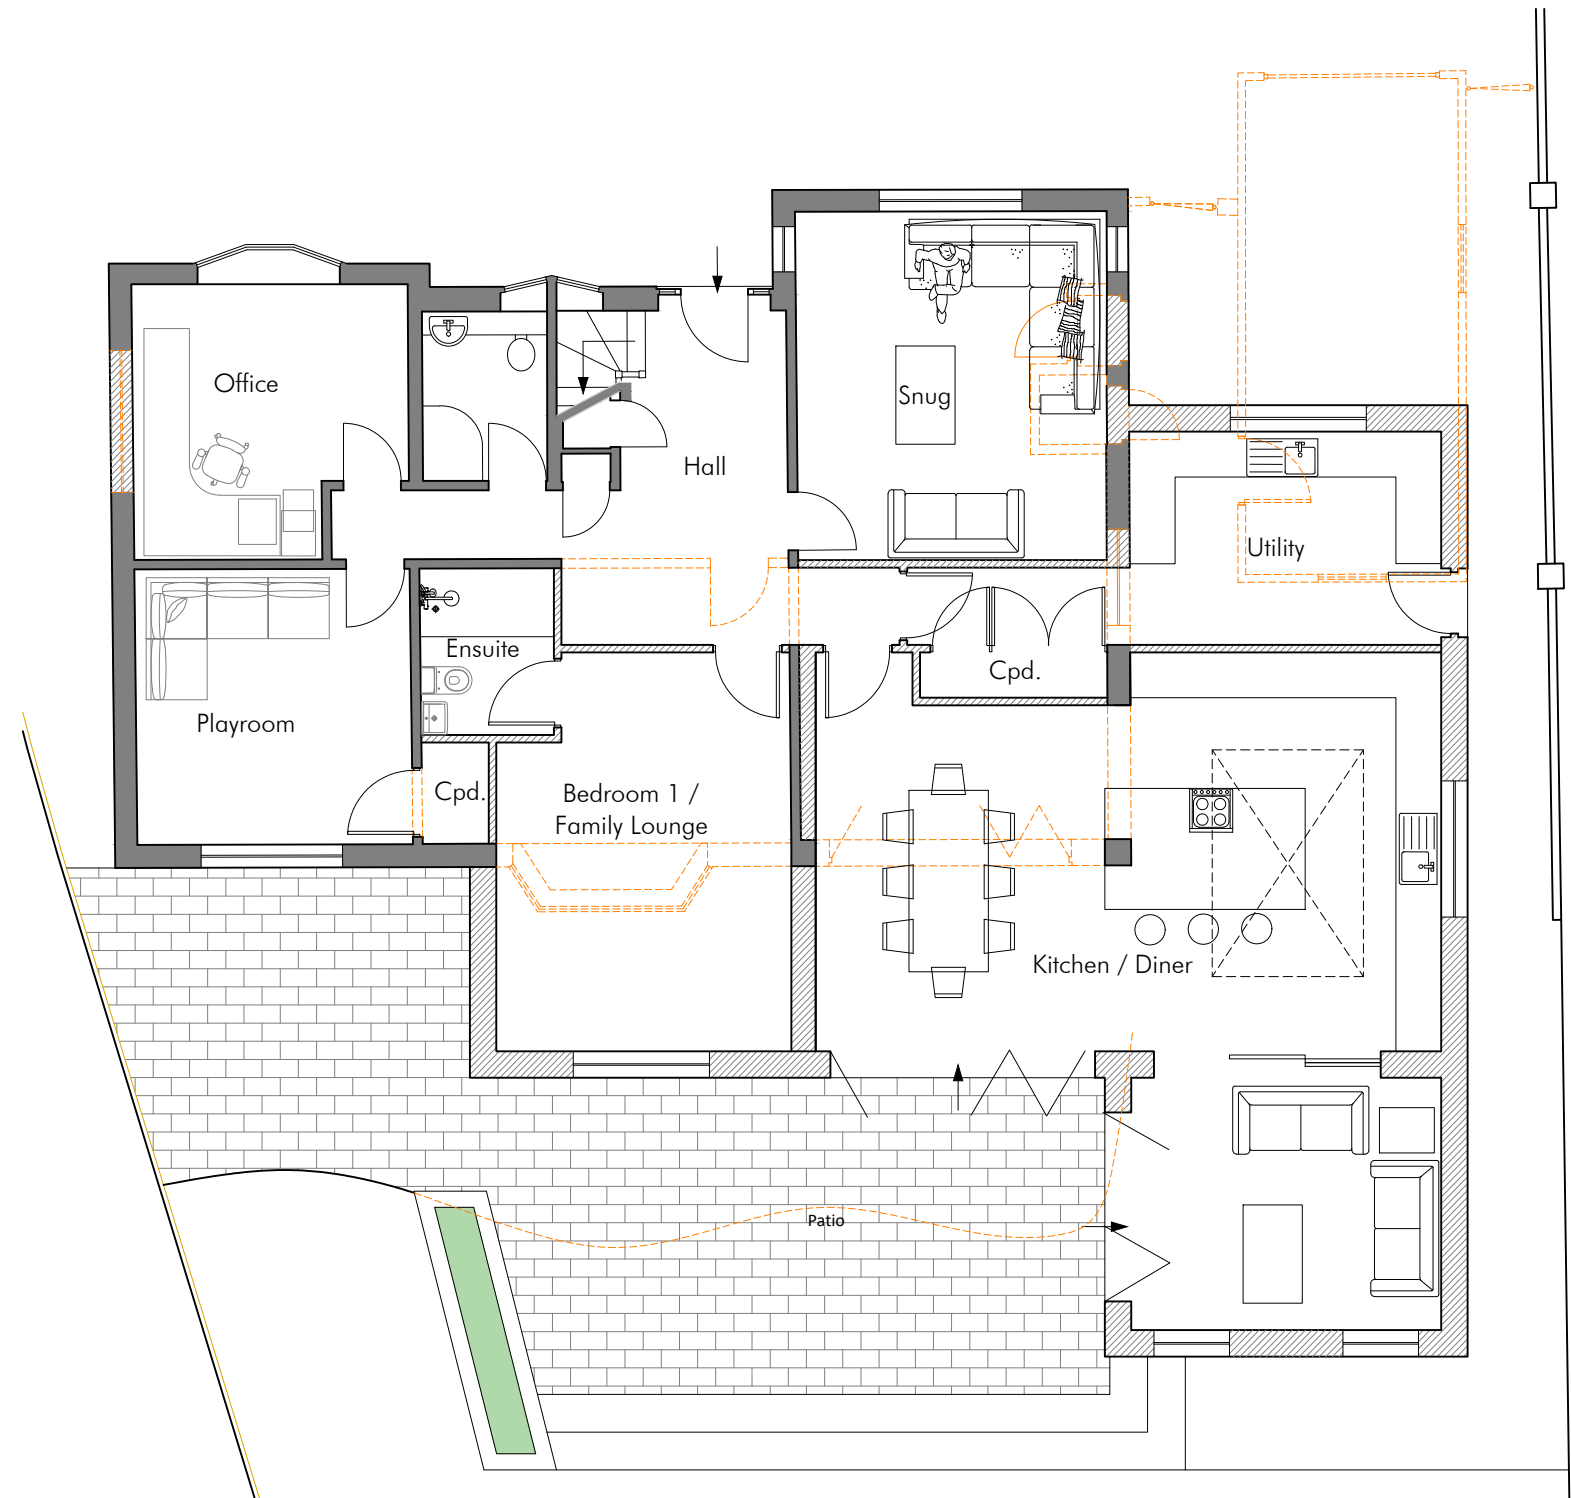


Ground Floor Plan
AS PROPOSED
Scale 1:100

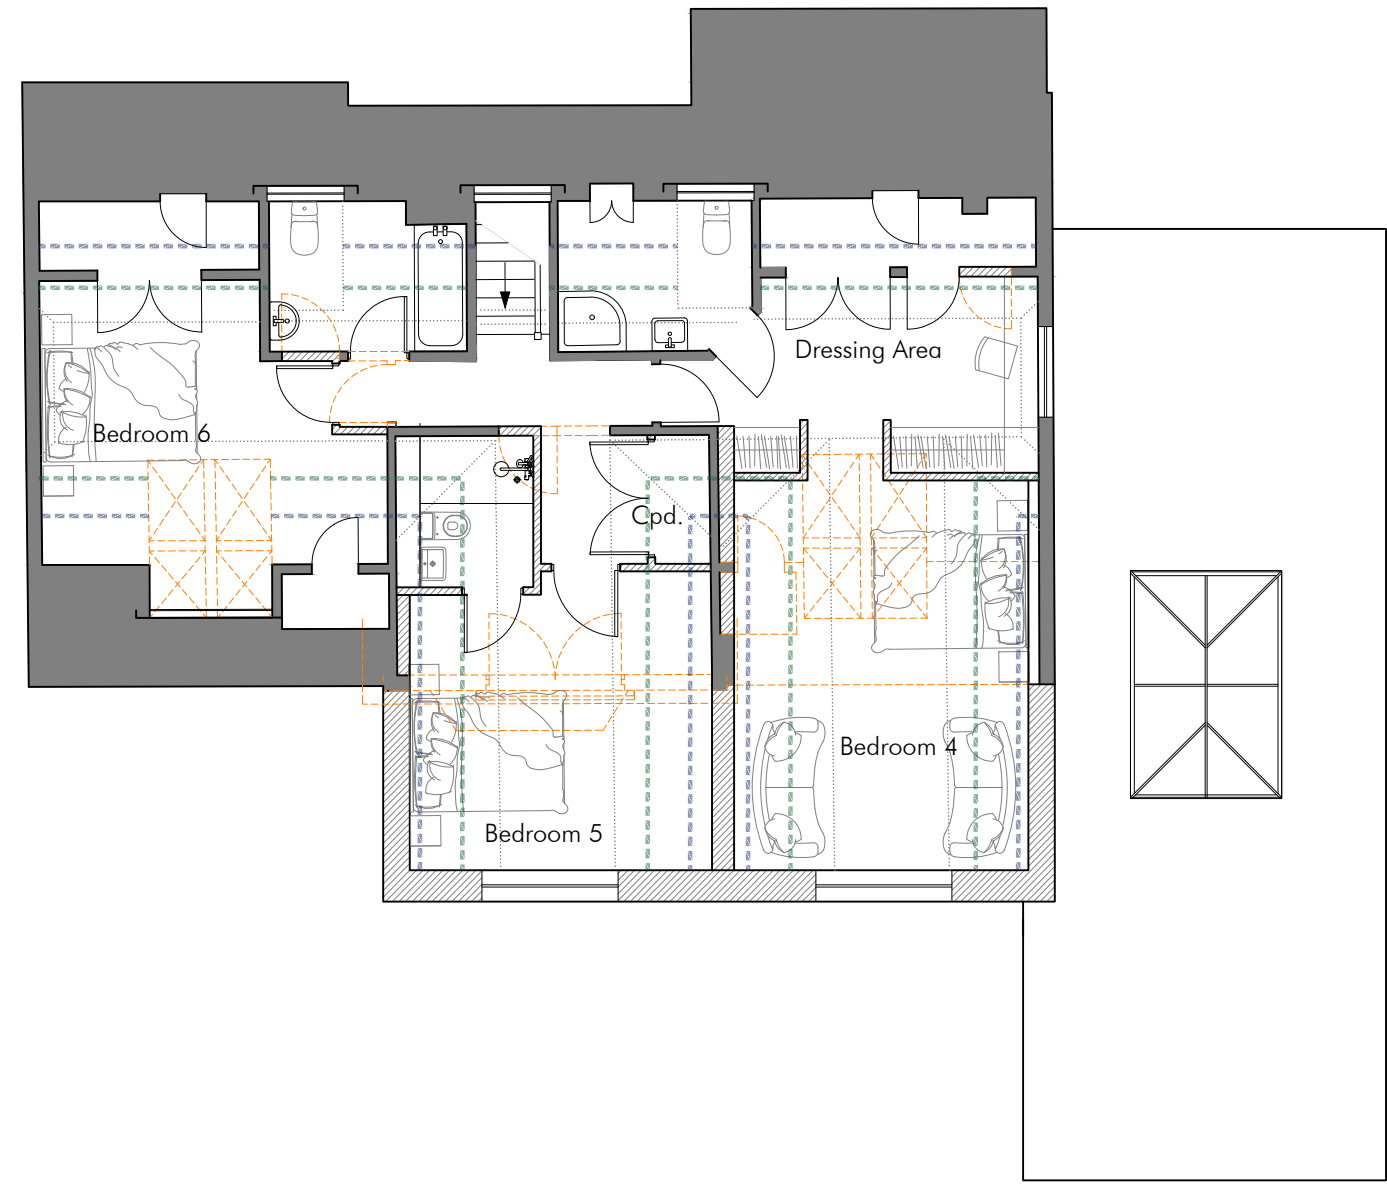


First Floor Plan
AS PROPOSED
Scale 1:100

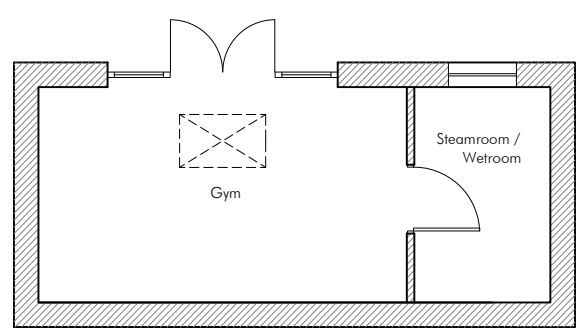


Home Gym - Floor Plan
AS PROPOSED
Scale 1:100

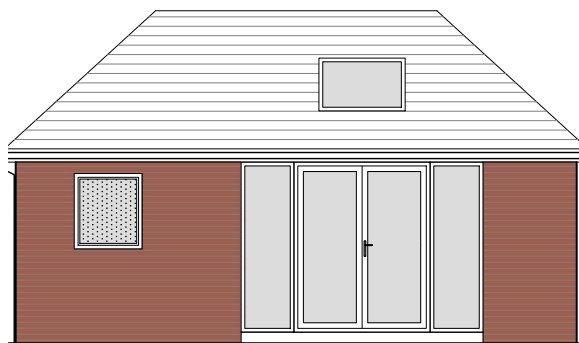


Home Gym: Front (East Facing) Elevation
AS PROPOSED
Scale 1:100

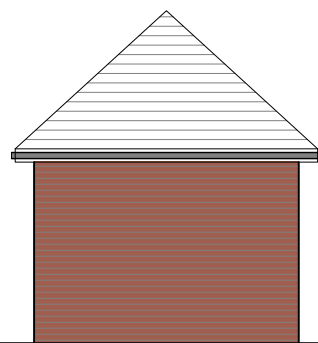

Home Gym: Front (East Facing) Elevation
AS PROPOSED
Scale 1:100

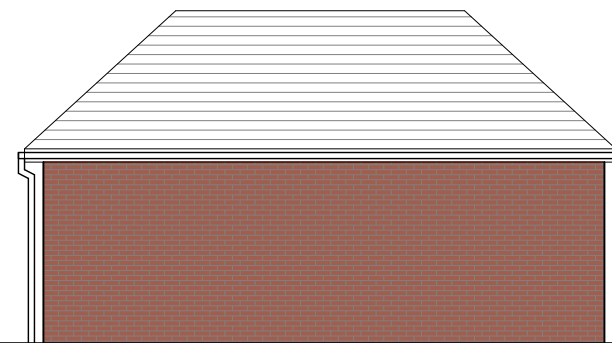

Home Gym: Front (East Facing) Elevation
AS PROPOSED
Scale 1:100

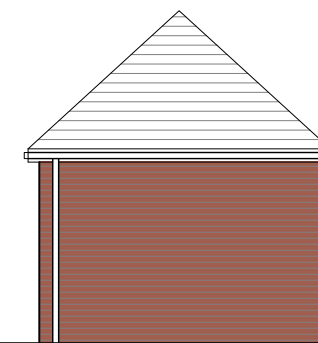

Home Gym: Front (East Facing) Elevation
AS PROPOSED
Scale 1:100

B	Issued for planning	18.07.2023
A	Outbuilding layout revised	17.07.2023
No.	Description	Date

SC Architecture
Anchor House, School Lane
Chandlers Ford, Eastleigh
Hampshire SO53 4DY

T: 023 8026 9222
E: info@sc-architecture.co.uk
W: www.sc-architecture.co.uk

RIBA
Chartered Practice

Drawing Title:
Planning Drawings
AS PROPOSED

Project Title:
24 Coultas Road
Chandler's Ford
SO53 5BE

Drawing No.:

5000-P-101

Revision: A

Date: July 2023

Scale: As Shown

Drawn: HLE

Checked: MSS

This drawing is the copyright of the company and must not be reproduced or used without permission. Annotated dimensions are to be taken in preference to scaled dimensions and site dimensions must be checked before work is commenced