





PROPOSED SIDE ELEVATION

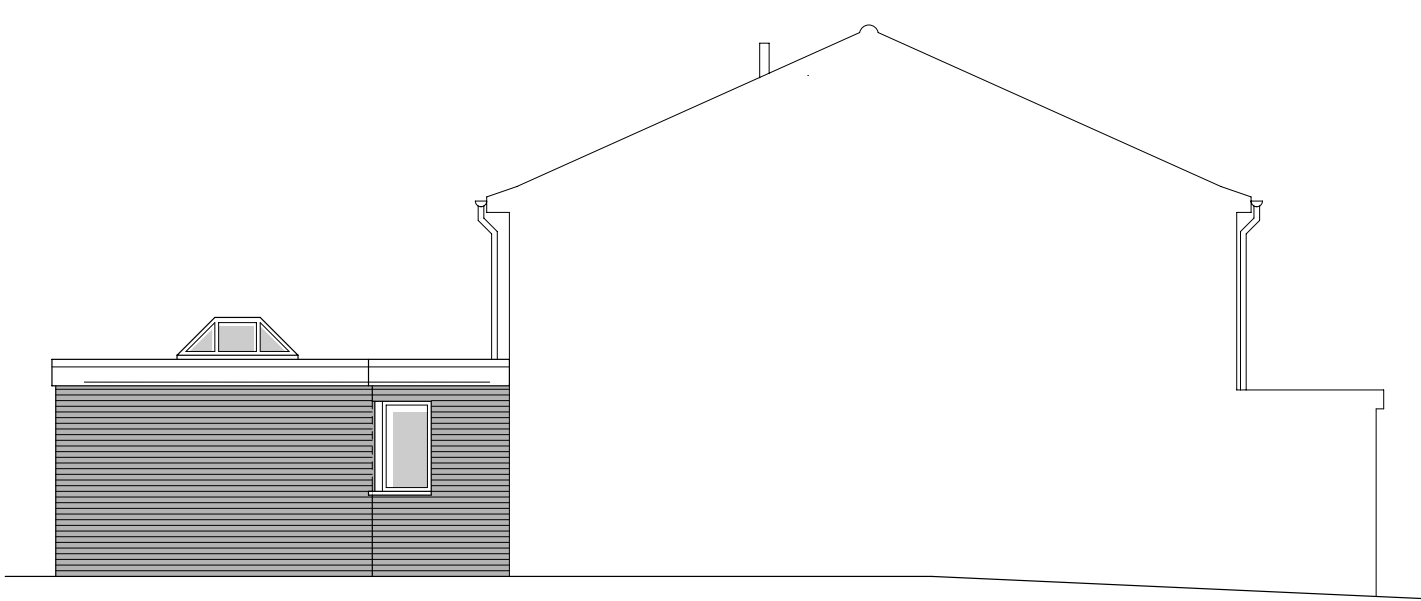


PROPOSED SIDE ELEVATION

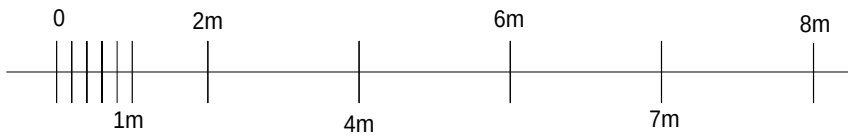


Scale 1 : 100




EXISTING REAR ELEVATION

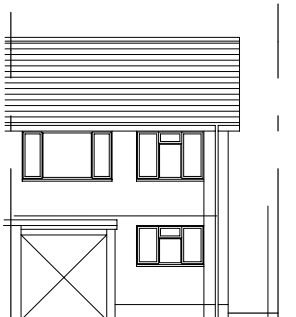


EXISTING FRONT ELEVATION

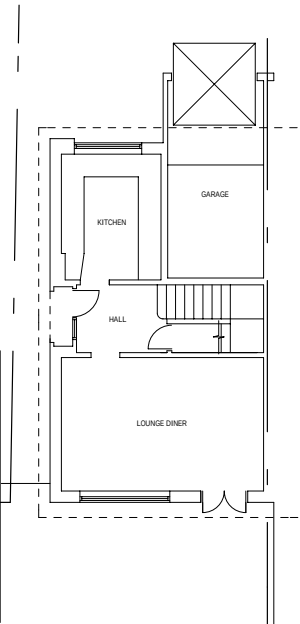


EXISTING GROUND FLOOR PLAN

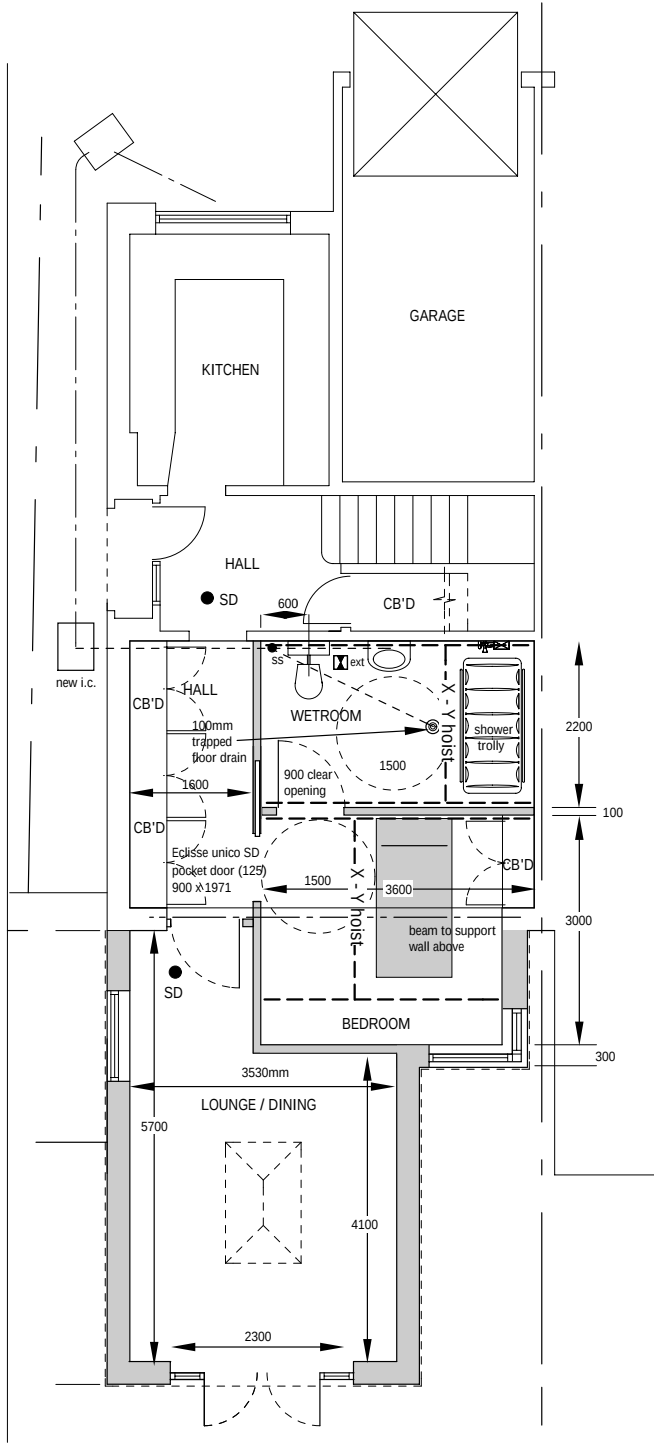

PROPOSED GROUND FLOOR PLAN

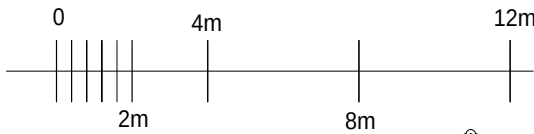


Scale 1 : 200

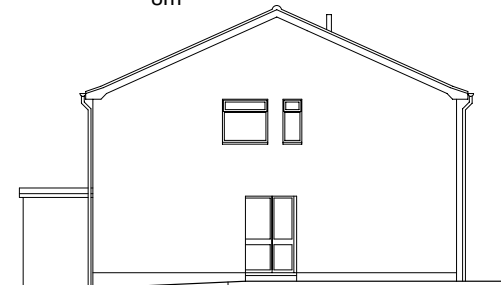

EXISTING SIDE ELEVATION



PROPOSED REAR ELEVATION

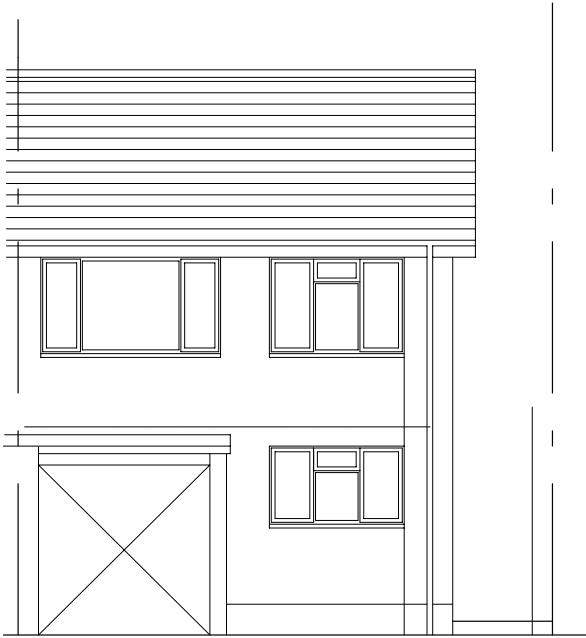

PROPOSED FRONT ELEVATION

THIS DRAWING IS THE COPYRIGHT OF BOTH CREATIVE PARTNERSHIP AND MAY NOT BE COPIED ALTERED OR REPRODUCED IN ANY FORM OR PASSED TO A THIRD PARTY WITHOUT THE WRITTEN CONSENT OF BOTH CREATIVE PARTNERSHIP

239a Passfield
Eastleigh
SO50 9ND

SCALE 1:100

A3

DRAWING No 30112022 1A3 REV1