


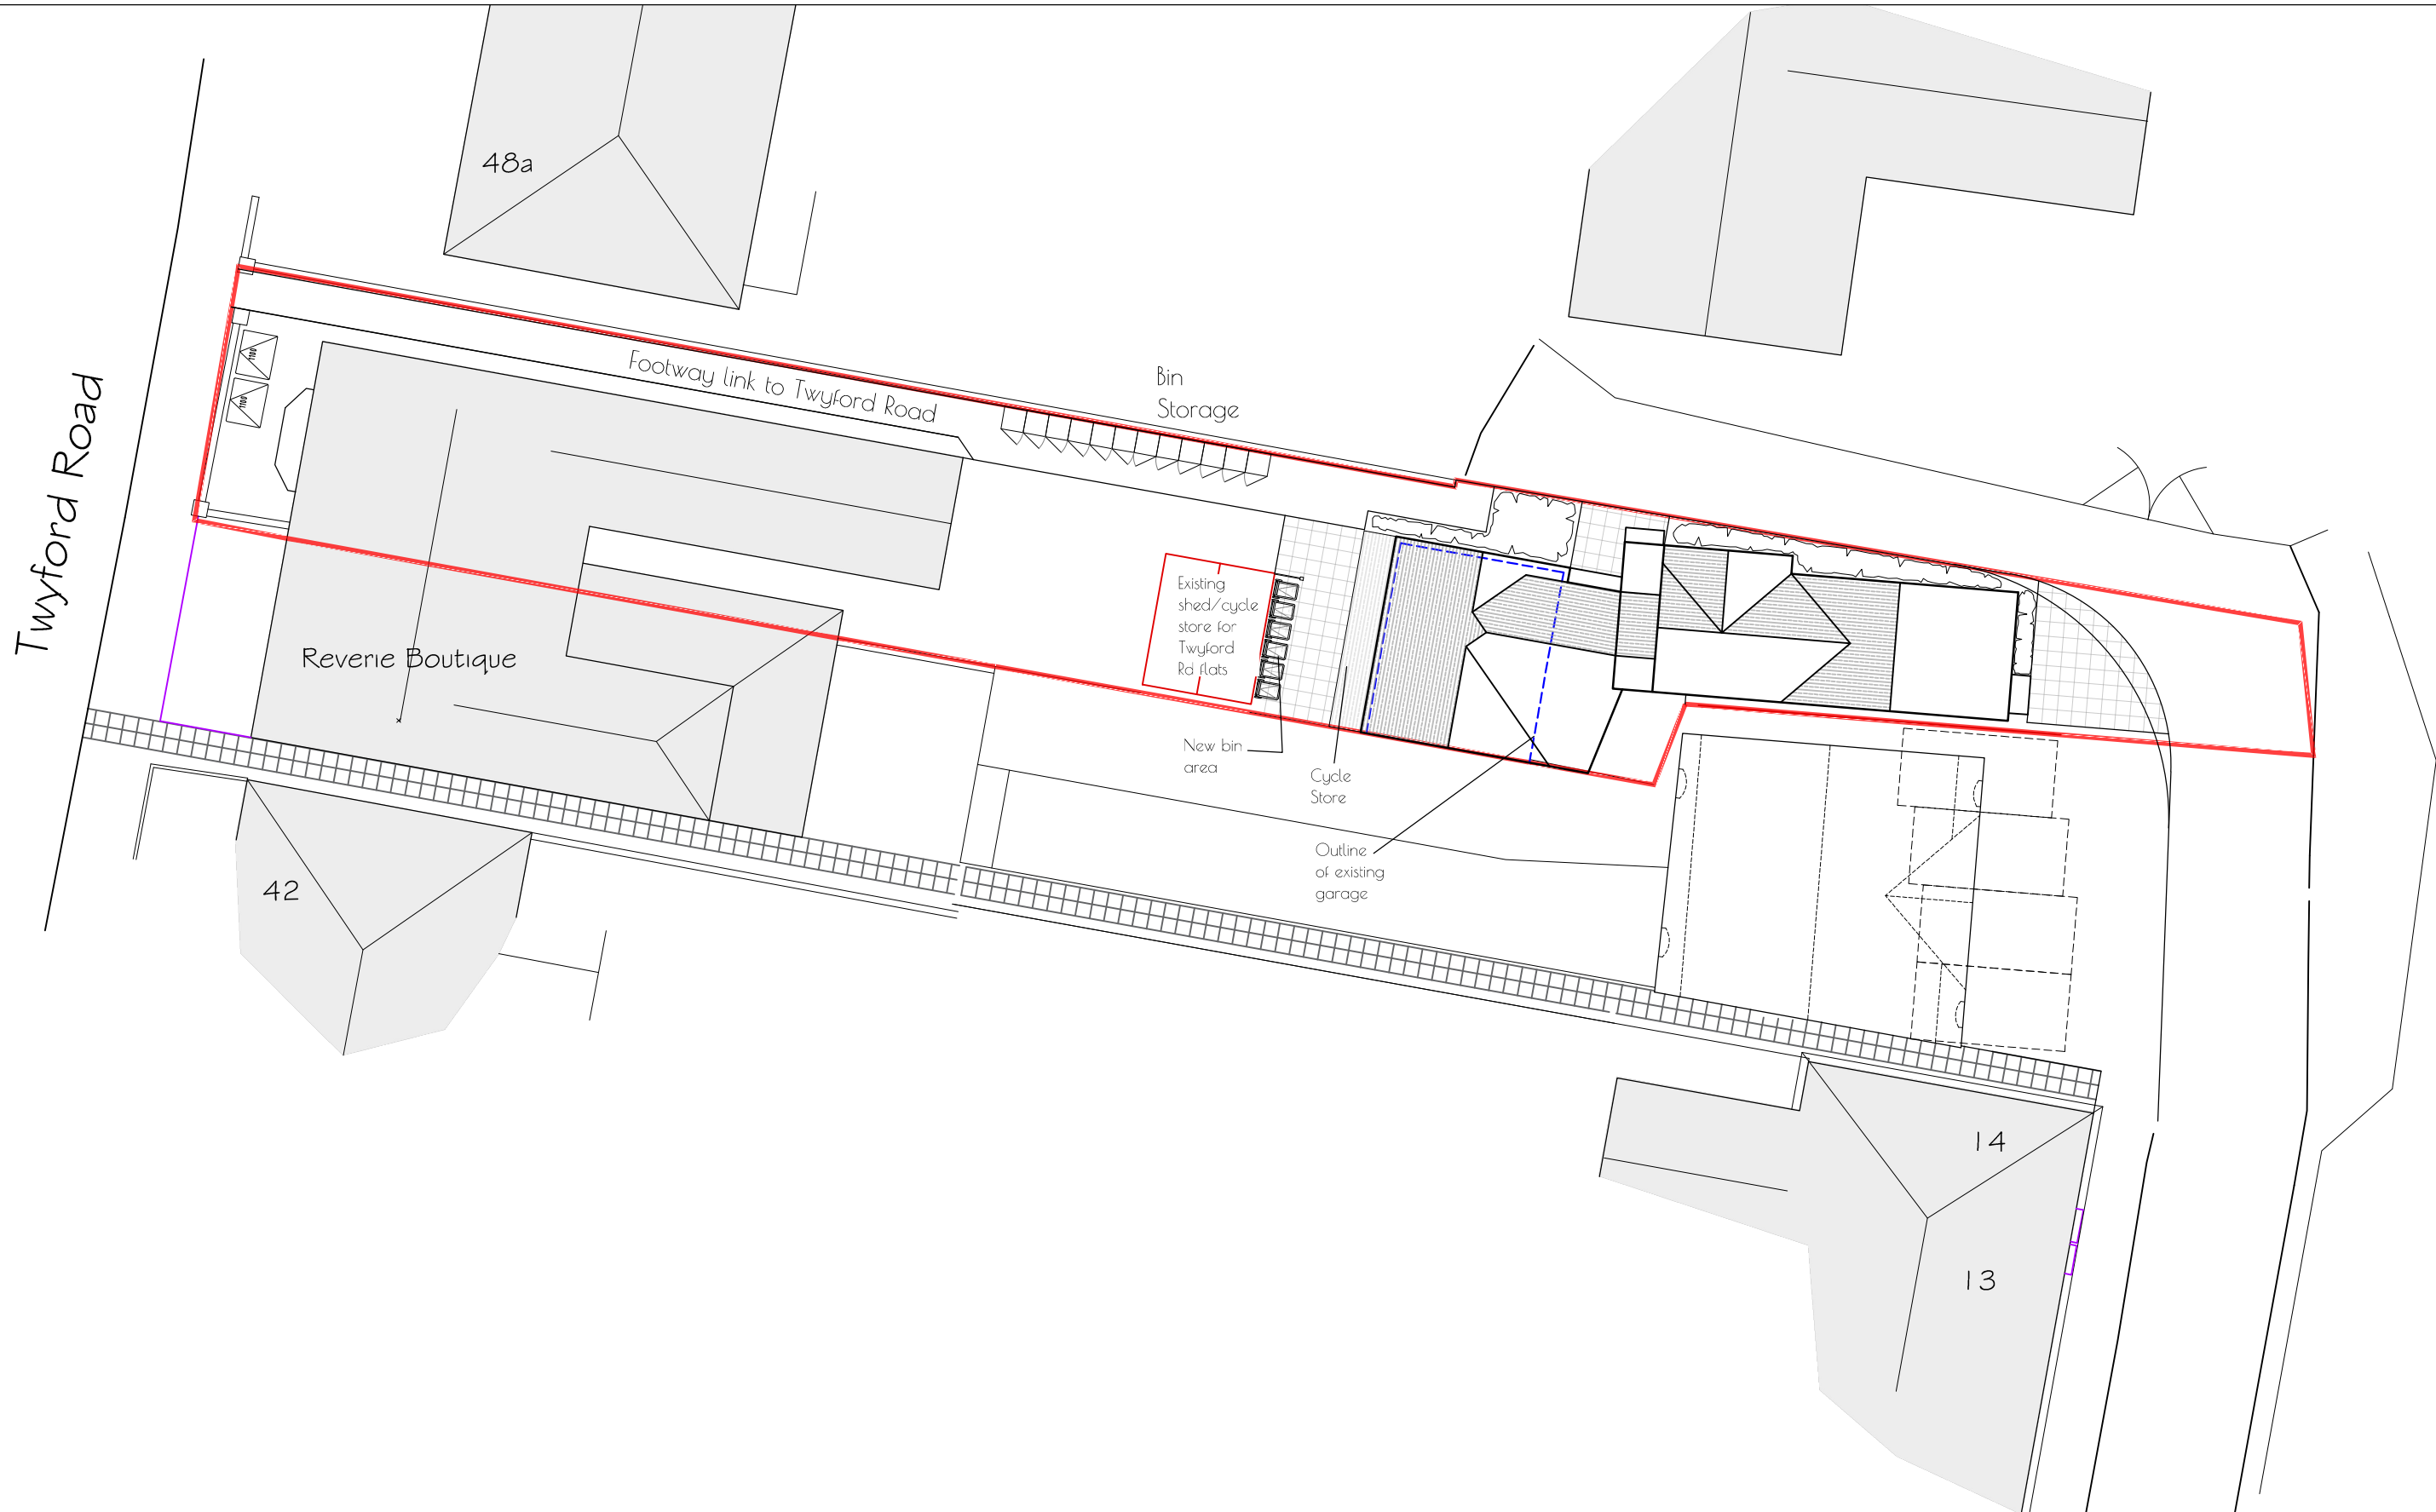

B Bin/Cycle stores added. Footpaths amended
A Updated to match revised floor plans

July 23
June 23

JON DALE ARCHITECT LTD.

Jon Dale RIBA 12 Crestwood View, Eastleigh, Hampshire, SO50 4NF Tel: 07787 575126 E-mail: jondalearchitect@gmail.com

Project

Land Rear of 46 Twyford Road
Eastleigh

Title

Proposed Site Plan

Scale	Date	Drawn	Checked	Job No.	Drawing. No.	Revision
1:200 © A3	Apr '23	RDP	JD	125	SL01	B

