


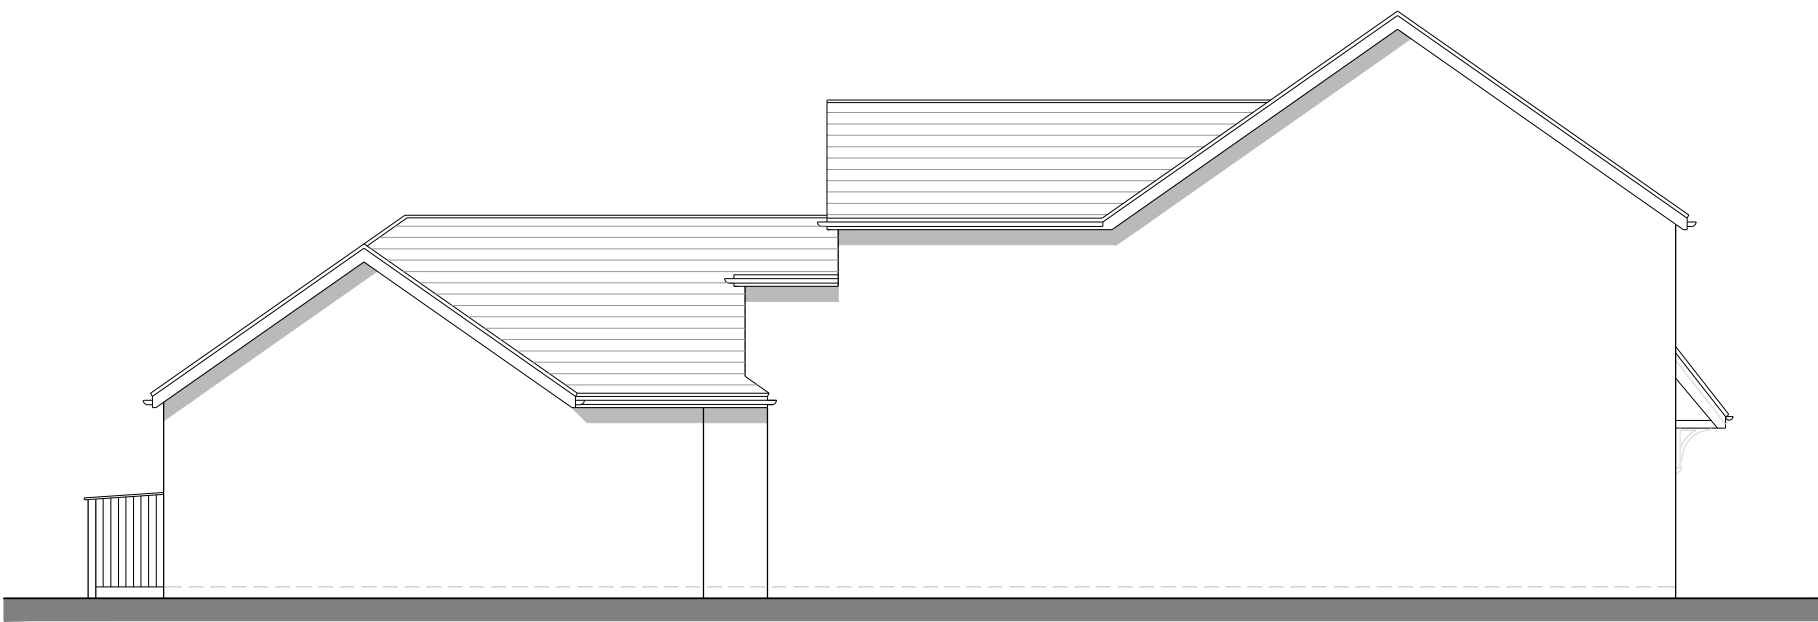

South Elevation



East Elevation



North Elevation




West Elevation

JON DALE ARCHITECT LTD. 

Jon Dale RIBA 12 Crestwood View, Eastleigh, Hampshire, SO50 4NF Tel: 07787 575126 E-mail: jondalearchitect@gmail.com

Project
Land Rear of 46 Twyford Road
Eastleigh

Title
Proposed Elevations

 scale 1:100


B	Cycle stores added	July 23	Scale	Date	Drawn	Checked	Job No.	Drawing. No.	Revision
A	Updated to reflect revised floorplans	June 23	1:100 @ A3	Apr '23	RDP	JD	125	Plans.O2	B