




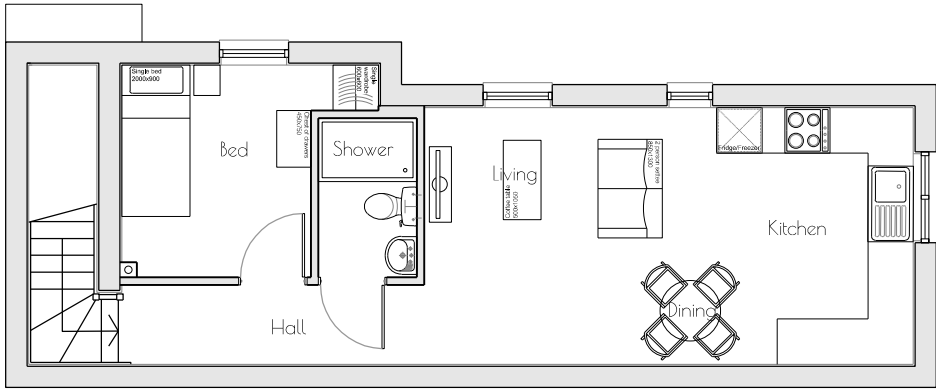

First Floor Plan

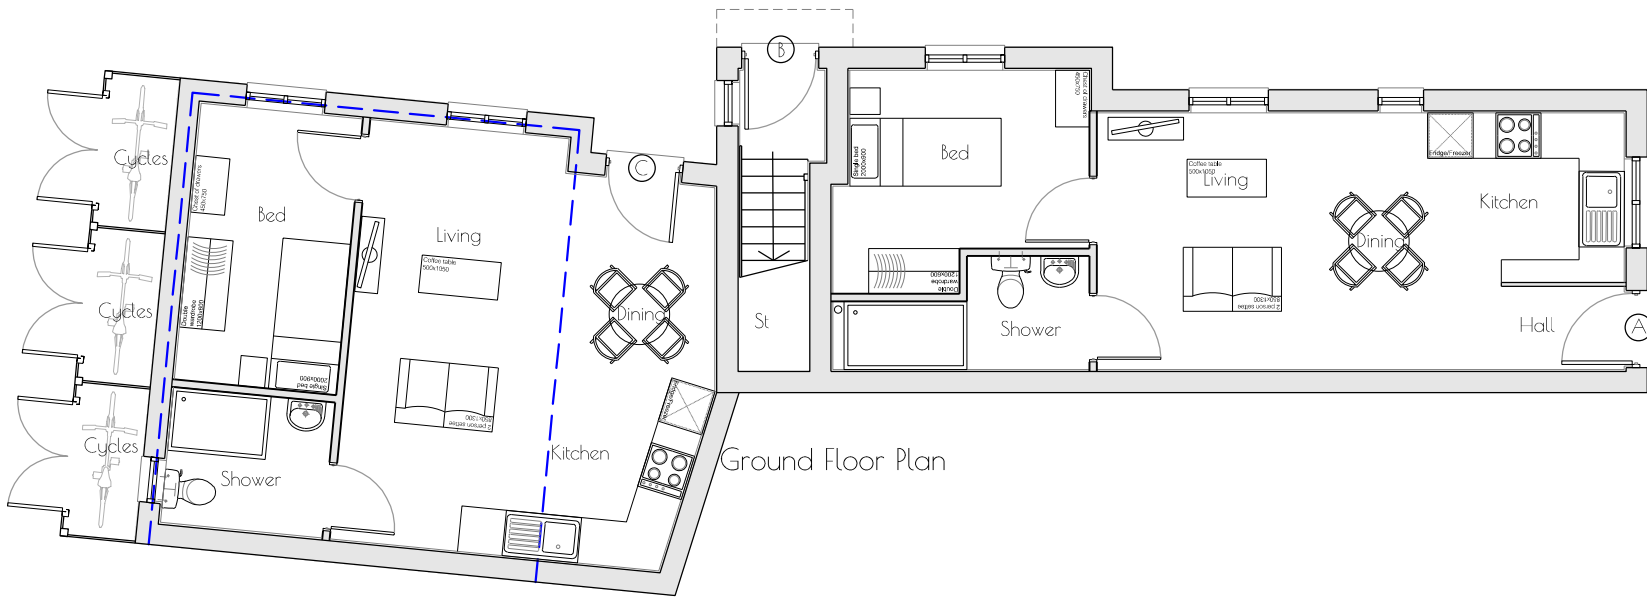

Ground Floor Plan

 

Housetype	<i>A</i>	Variation	Housetype	<i>B</i>	Variation	Housetype	<i>C</i>	Variation			
Bedrooms	<i>1</i>	Persons	<i>1</i>	Bedrooms	<i>1</i>	Bedrooms	<i>1</i>	Persons			
Sq.ft	<i>399</i>	Sq.m	<i>37.1</i>	Sq.ft	<i>403</i>	Sq.m	<i>37.4</i>	Sq.ft	<i>406</i>	Sq.m	<i>37.7</i>

B Cycle stores added
A House Type C added to ground floor plan. Windows positions amended.

July 23
June 23

Jon Dale Architect Ltd.

Jon Dale RIBA 12 Crestwood View, Eastleigh, Hampshire, SO50 4NF Tel: 07787 575126 E-mail: jondalearchitect@gmail.com

Project Land Rear of 46 Twyford Road Eastleigh
Title Proposed Floor Plans

Scale	Date	Drawn	Checked	Job No.	Drawing. No.	Revision
1:100 @ A3	Apr '23	RDP	JD	125	Plans.01	B